


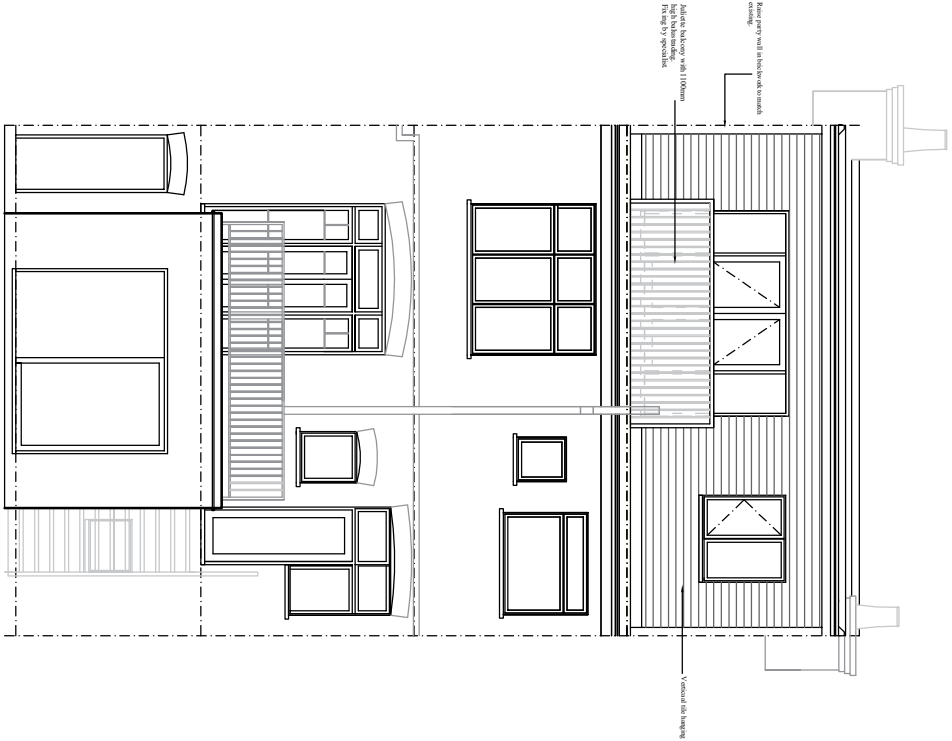


rear elevation


Volume

$$\frac{4.0 \times 2.9 \times 6.8m^2}{2}$$

$$= 39.44m^2$$

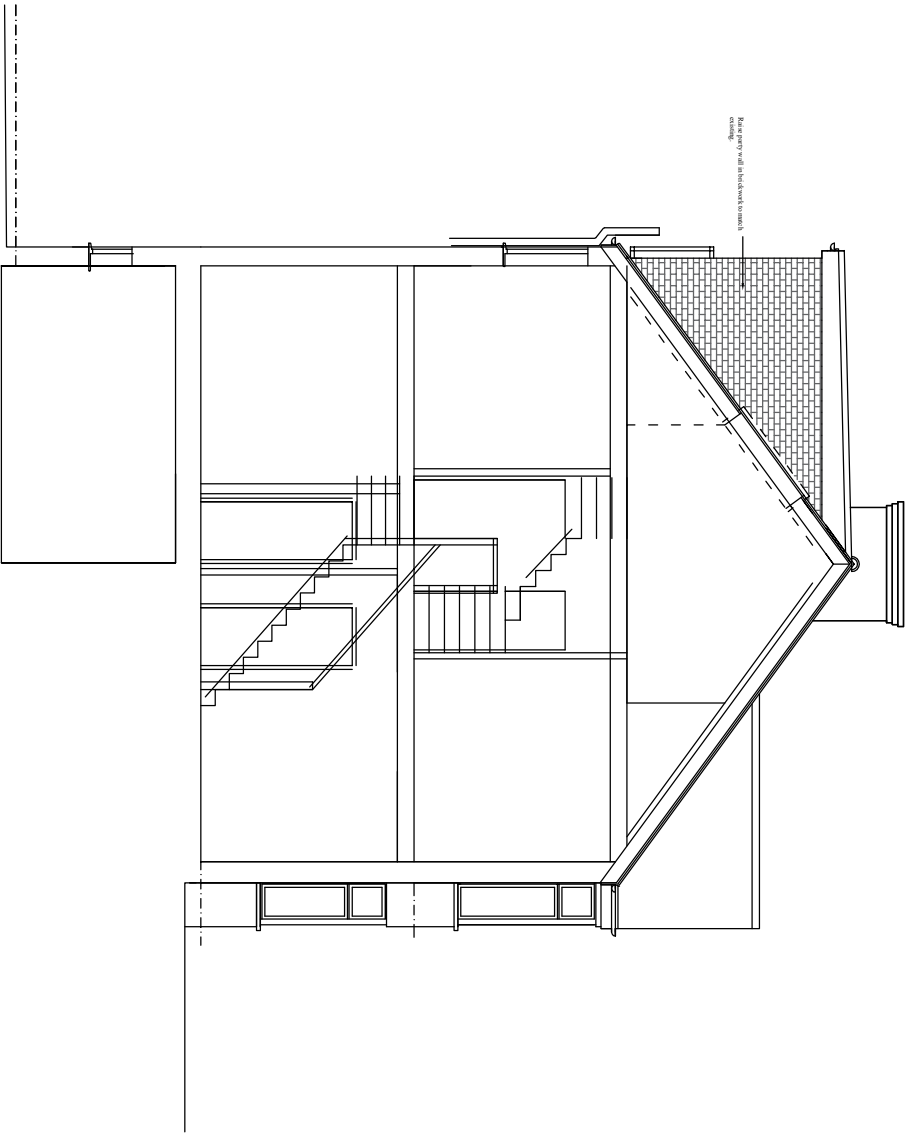

part side elevation

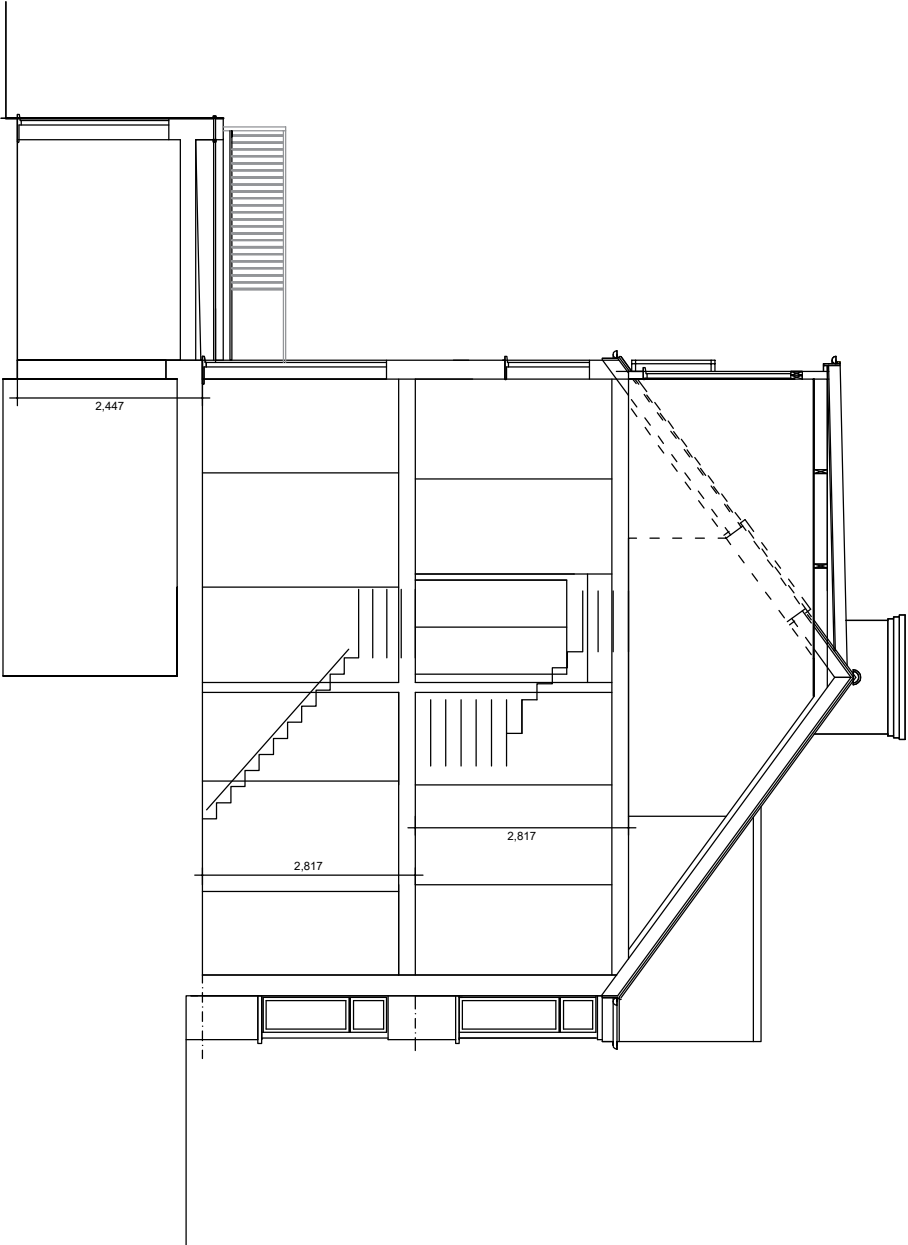

section A-A

Scale 1:100 @ A3 & 1:50 @ A1



project
136 Victoria Road, London N22

title
PROPOSED ROOF DORMER EXTENSION
TO EXISTING SECOND FLOOR.

date
February 2023

scale
1:100 @ A3 & 1:50 @ A1

STEVEN GRAY DESIGNS LTD
ARCHITECTURAL & SURVEYING SERVICES

36 Ladbroke Crescent, Bayswater, W2 1NU
Tel: 020 3371 0628 Email: steven@gray-designs.co.uk
Web: www.gray-designs.co.uk

drawing number

3062/4

©COPYRIGHT