




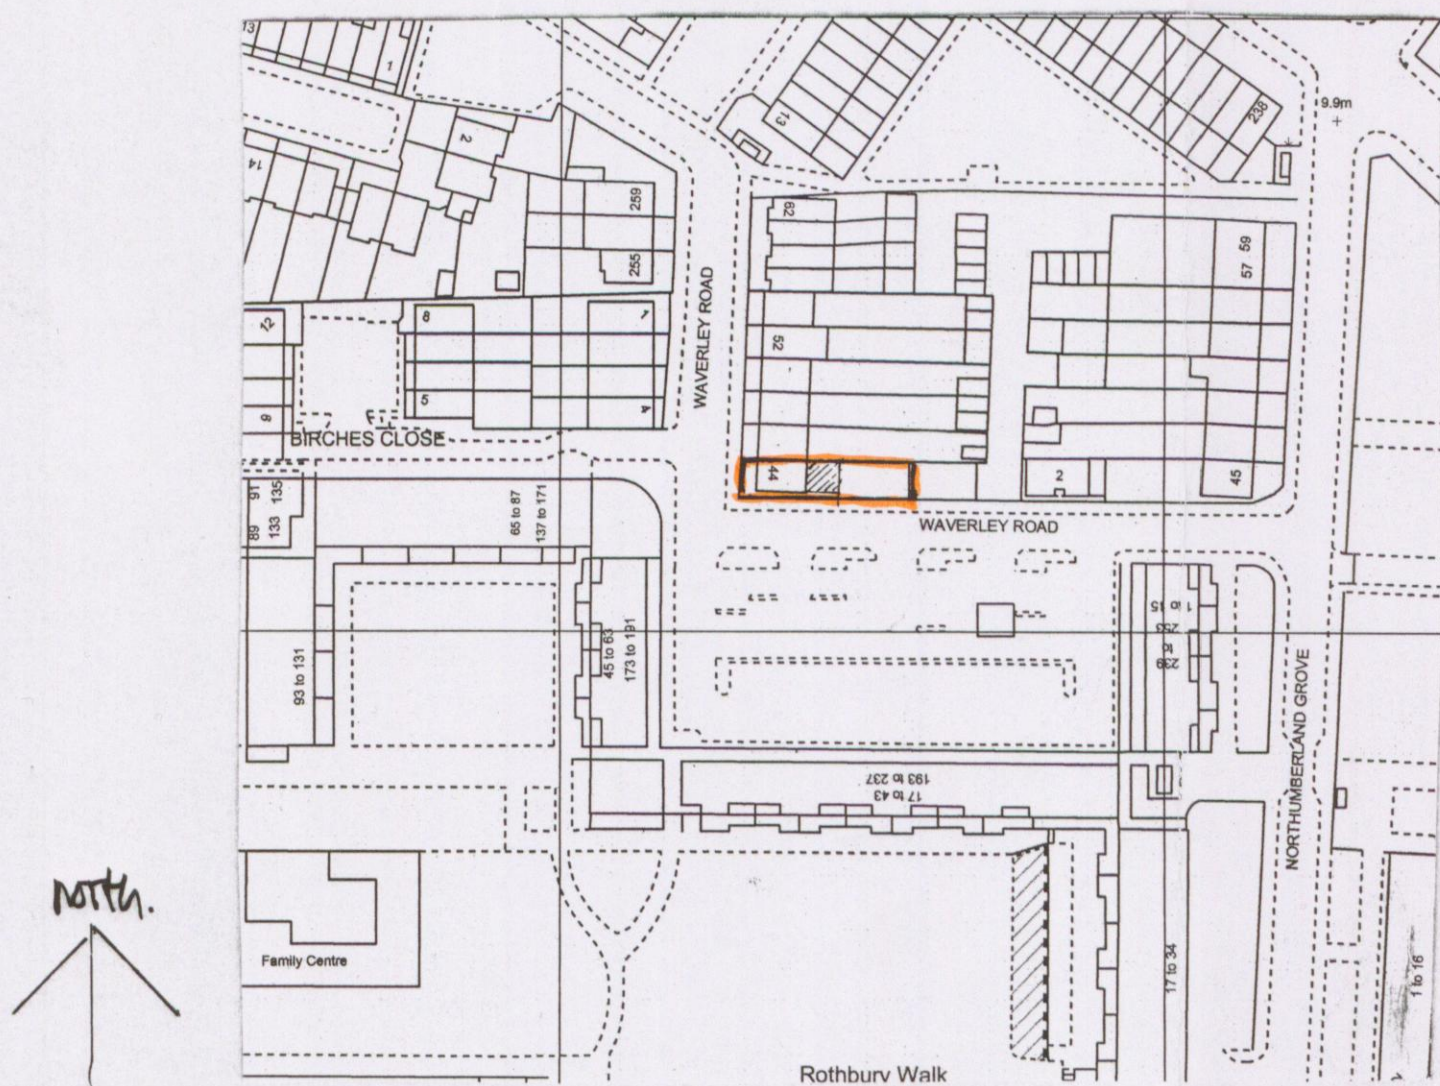

block plan scale 1:1250

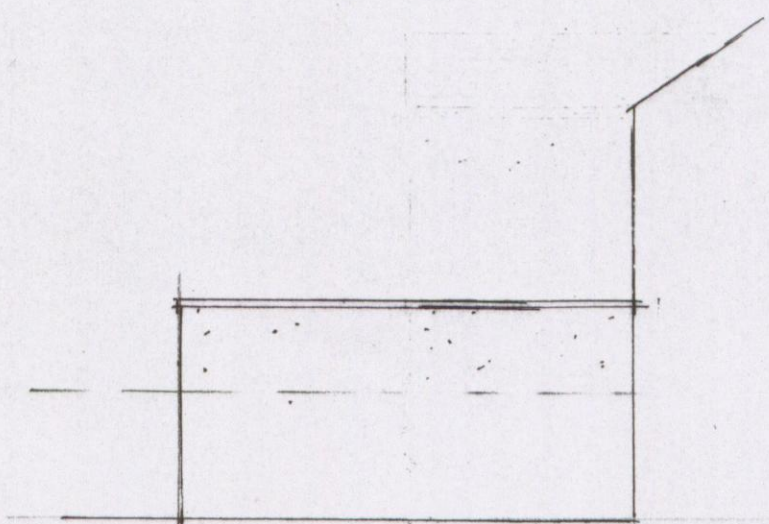


side elevation to no. 46

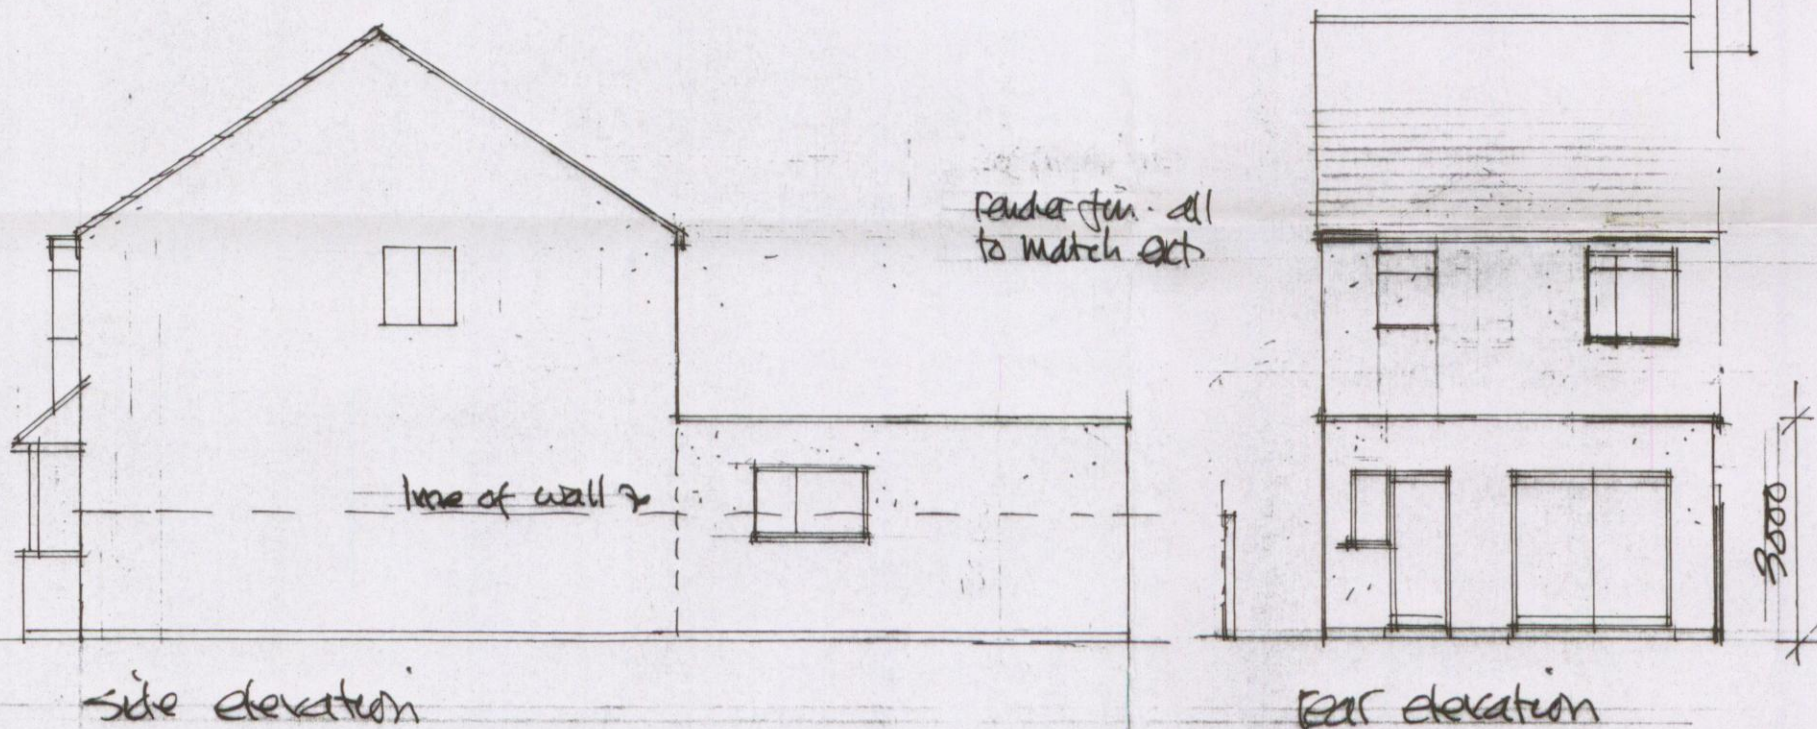


side elevation

rear elevation

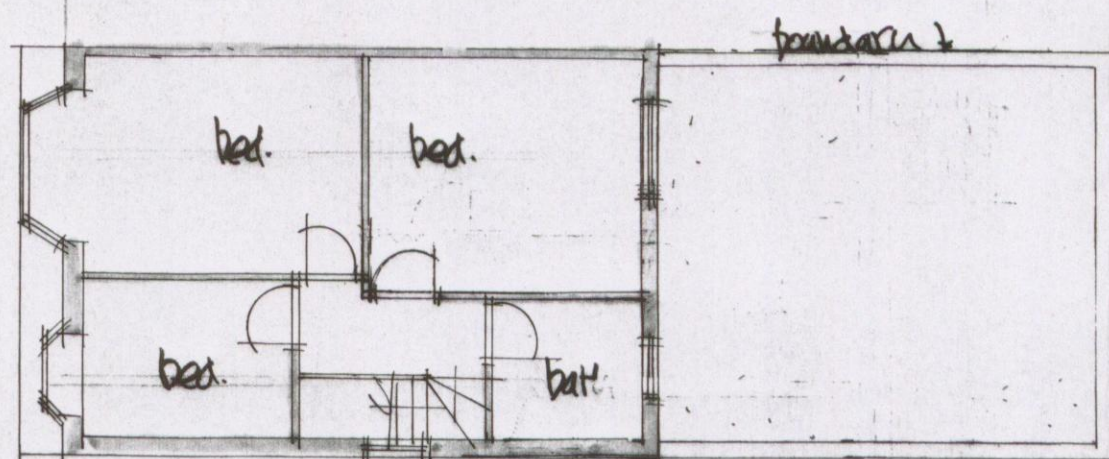

FIRST FLOOR PLAN

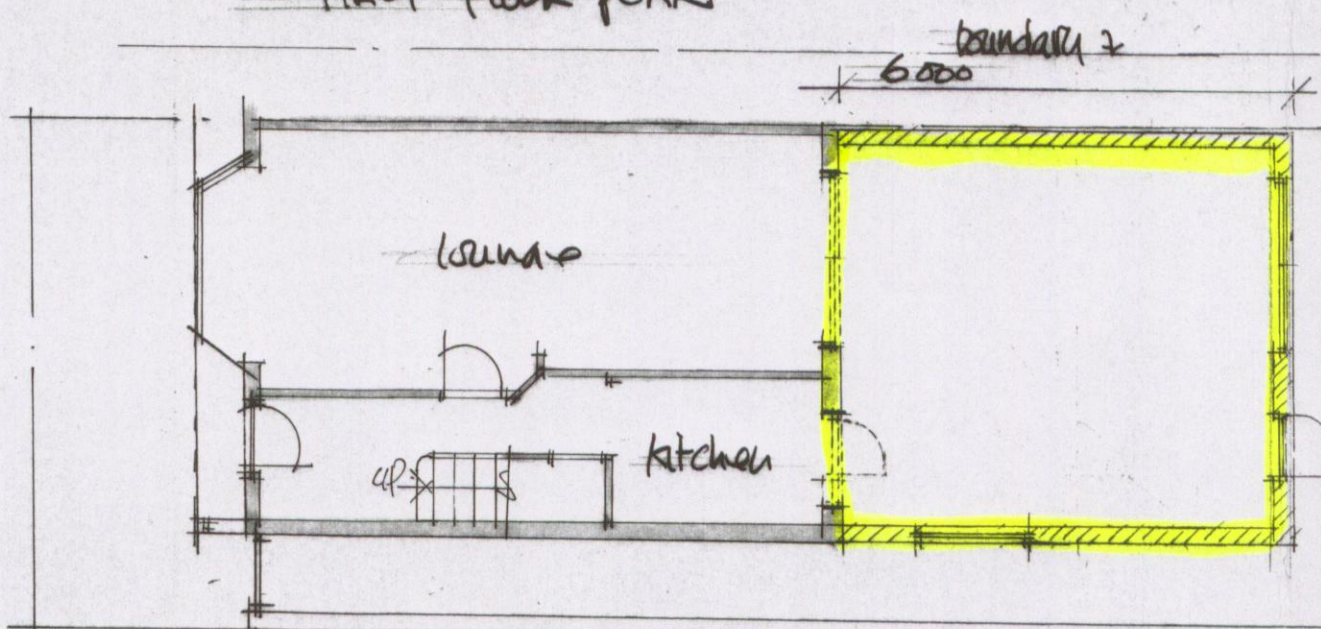

GROUND FLOOR PLAN

Waverley Road

scale bar 1:100

1. This Drawing and Design are Copyright and may not be reproduced without the written consent of David Barnard.
2. Use Figured Dimensions Only.
3. The Contractor is to check and verify all Figured dimensions, Site and Drainage Levels, prior to commencement of work and notify David Barnard of any discrepancies.
4. The Contractor is to check the drawings against all other relevant drawings, specifications and/or bills of quantities as issued.
5. IF IN DOUBT-ASK.
6. This drawing is for planning purposes only.
7. ~~This drawing is for building regulation purposes only.~~

revisions:

notes:

44 WAVERLEY ROAD, H17

proposed extension, 6m.d.

plans + elevations:

scale: 1:100	job: 3320
date: aug 16	
drawn: db	dwg. no: 8
client:	

DAVID BARNARD
Town Planning Consultant + Building Designer
4 Barber Close, London, N21 1BE
Tel: 020 8245 1583