


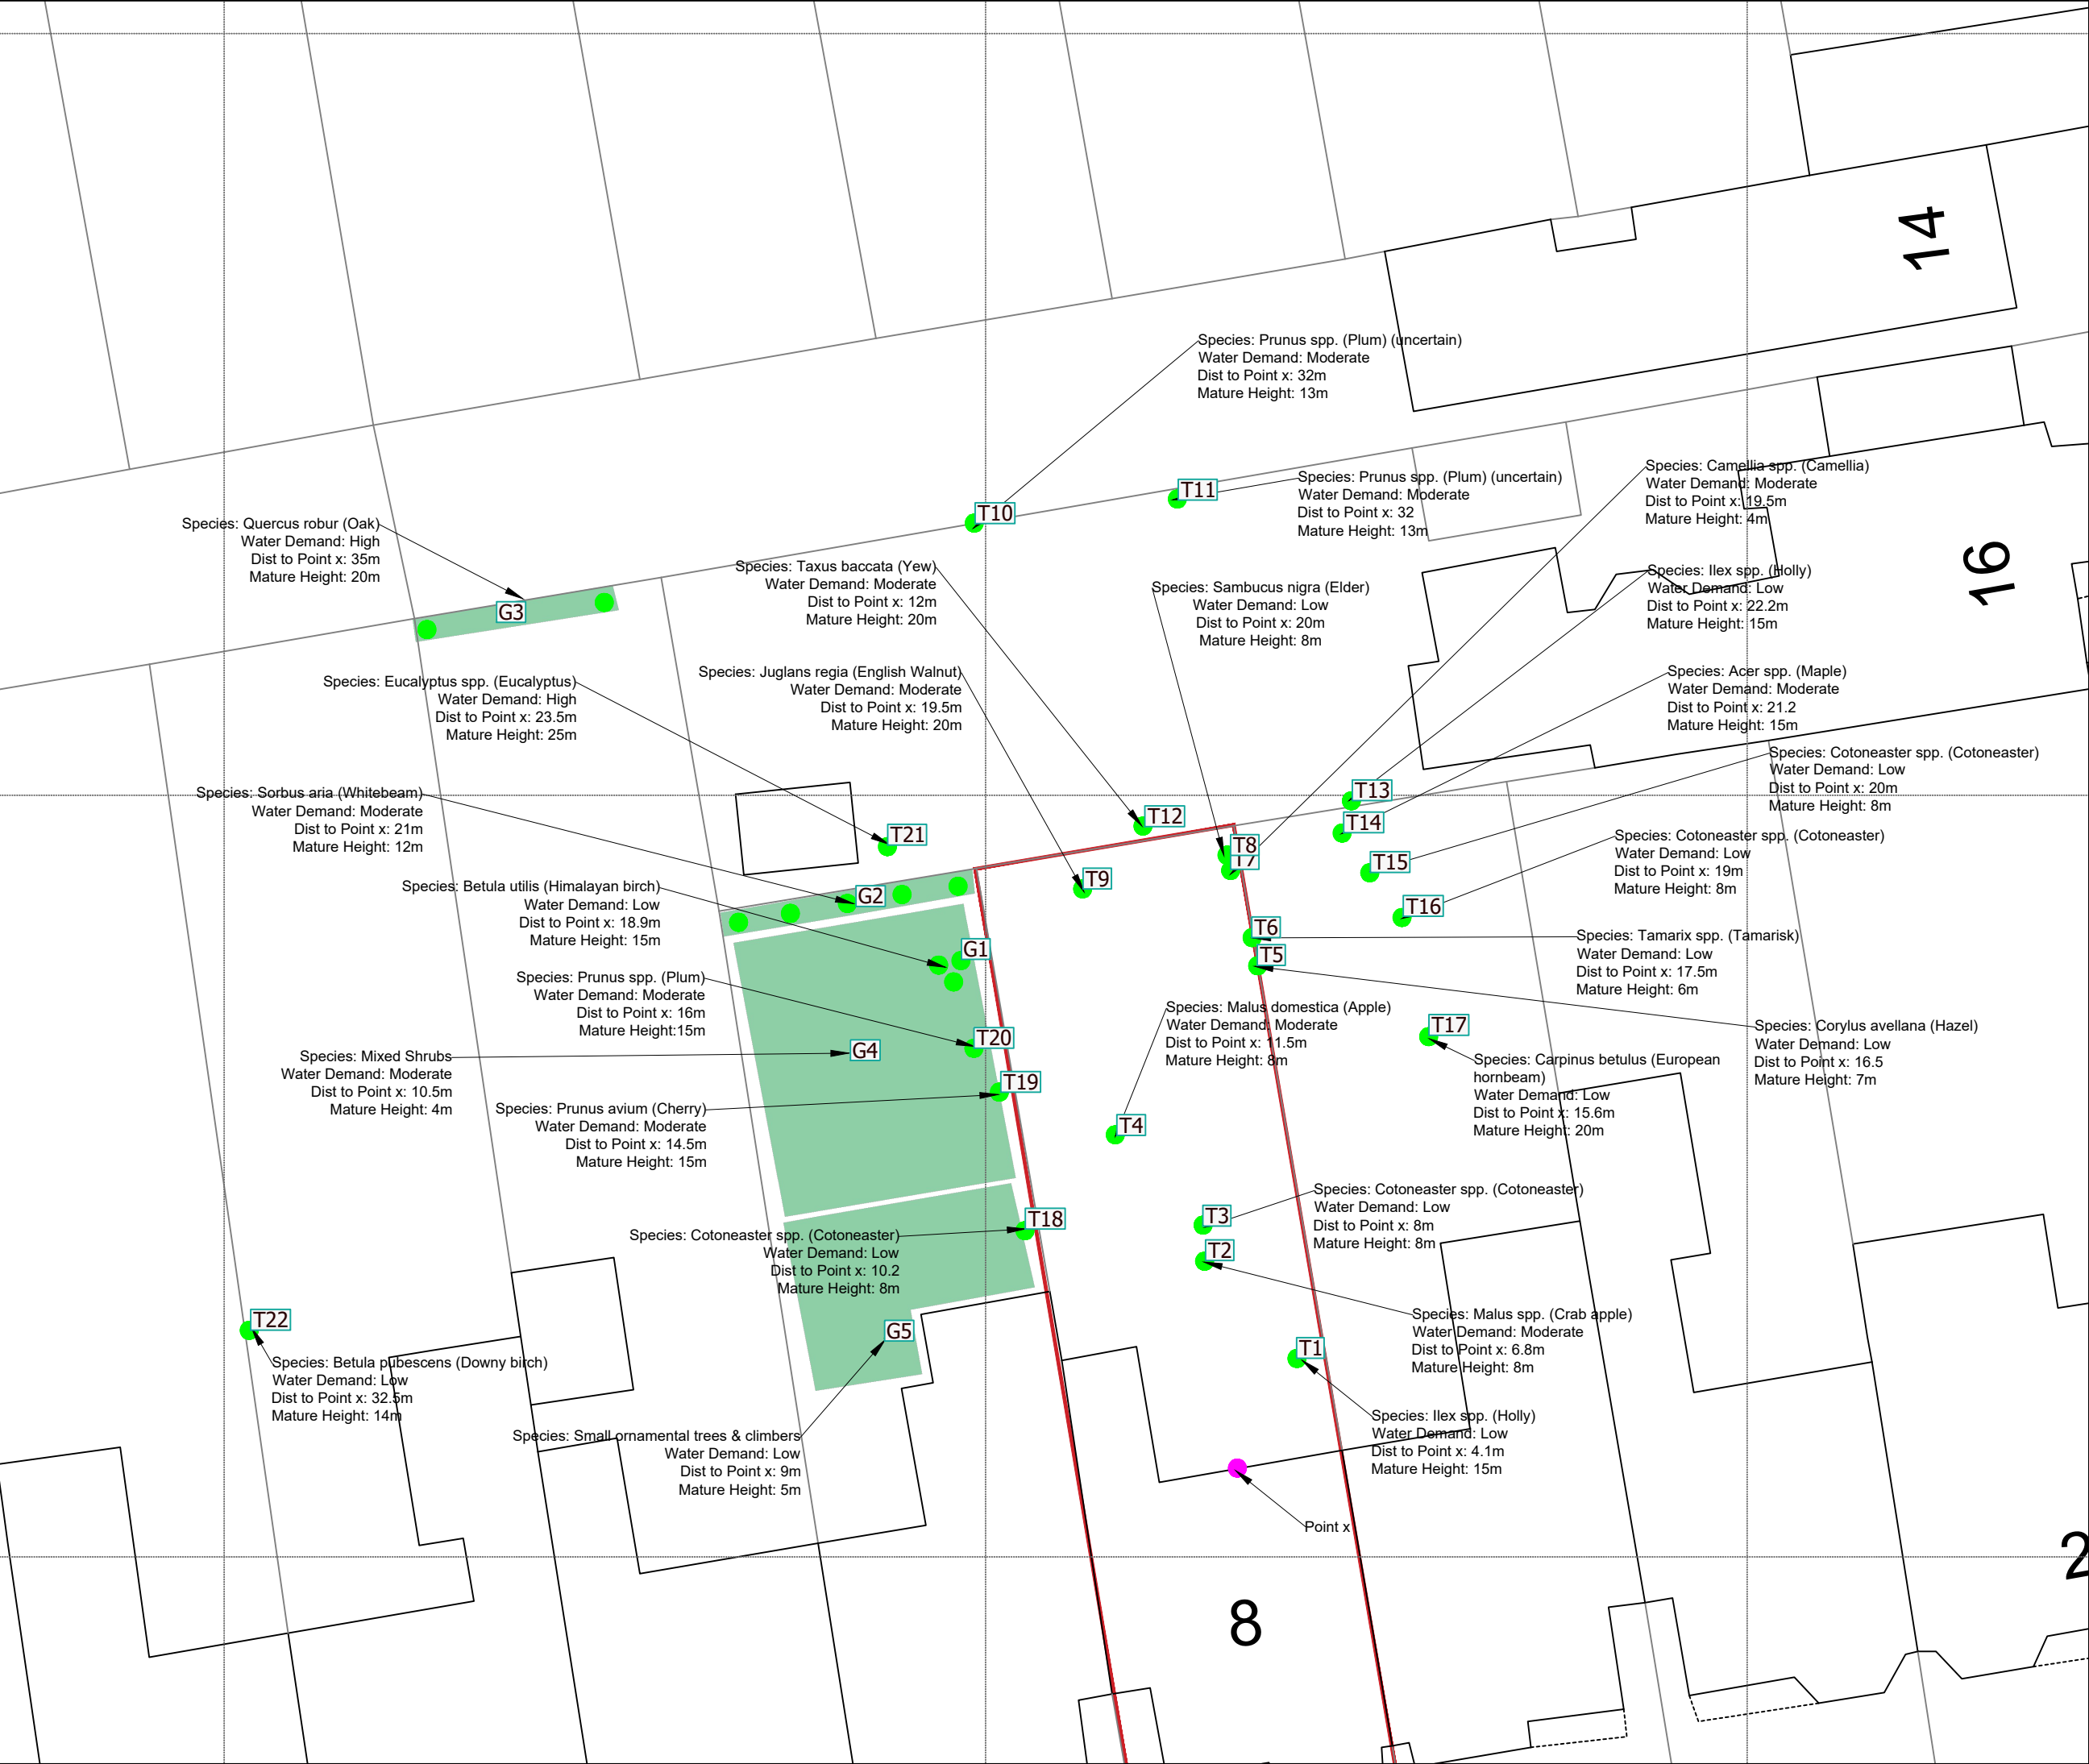



Project: 8 Southwood Lawn Road

Client: Lin Qi

Drawing: Arboricultural Site Plan

Drawing Ref: P3226-ASP01	Rev: V1	Date: 15/05/2023
Scale: 1:200 - A3	Drawn By: B. Hallinan	

Based on: OS Basemap

All dimensions should be checked on site. No dimensions to be scaled from this drawing. Please notify us of any discrepancies found. Ligna Consultancy Ltd. cannot be held responsible for inaccuracies in the base drawing in which this plan is based. This drawing is designed to reflect the principles of the layout or design only, and relates only to the protection of retained trees.

An architect or structural engineer should be contacted over any matters of construction, detailing or specification and for any standards or regulatory requirements relating to proposed structures, hard surfacing or underground services.

This drawing was produced in colour - a monochrome copy should not be relied upon.

© Ligna Consultancy Ltd. 2022