




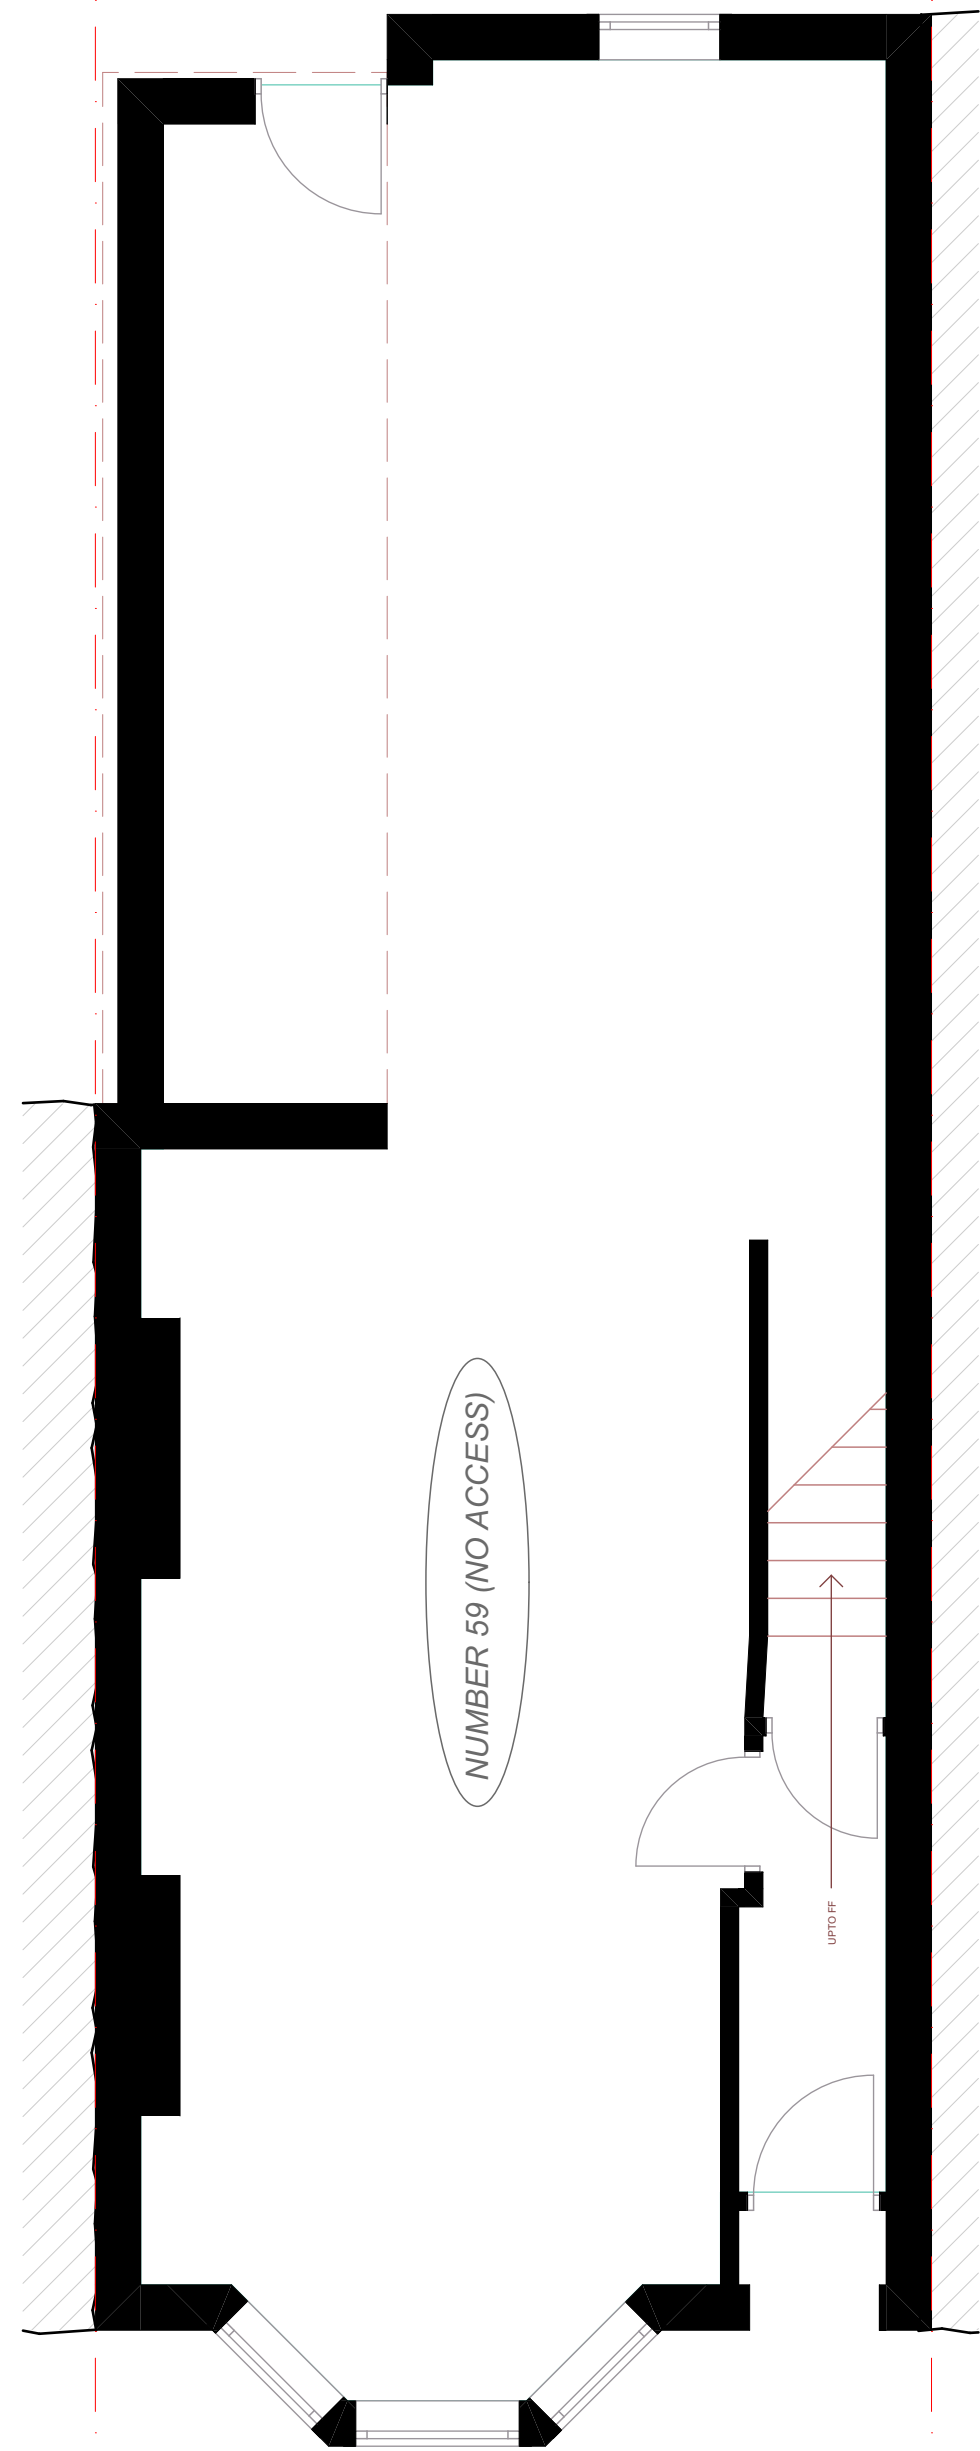

GROUND LEVEL

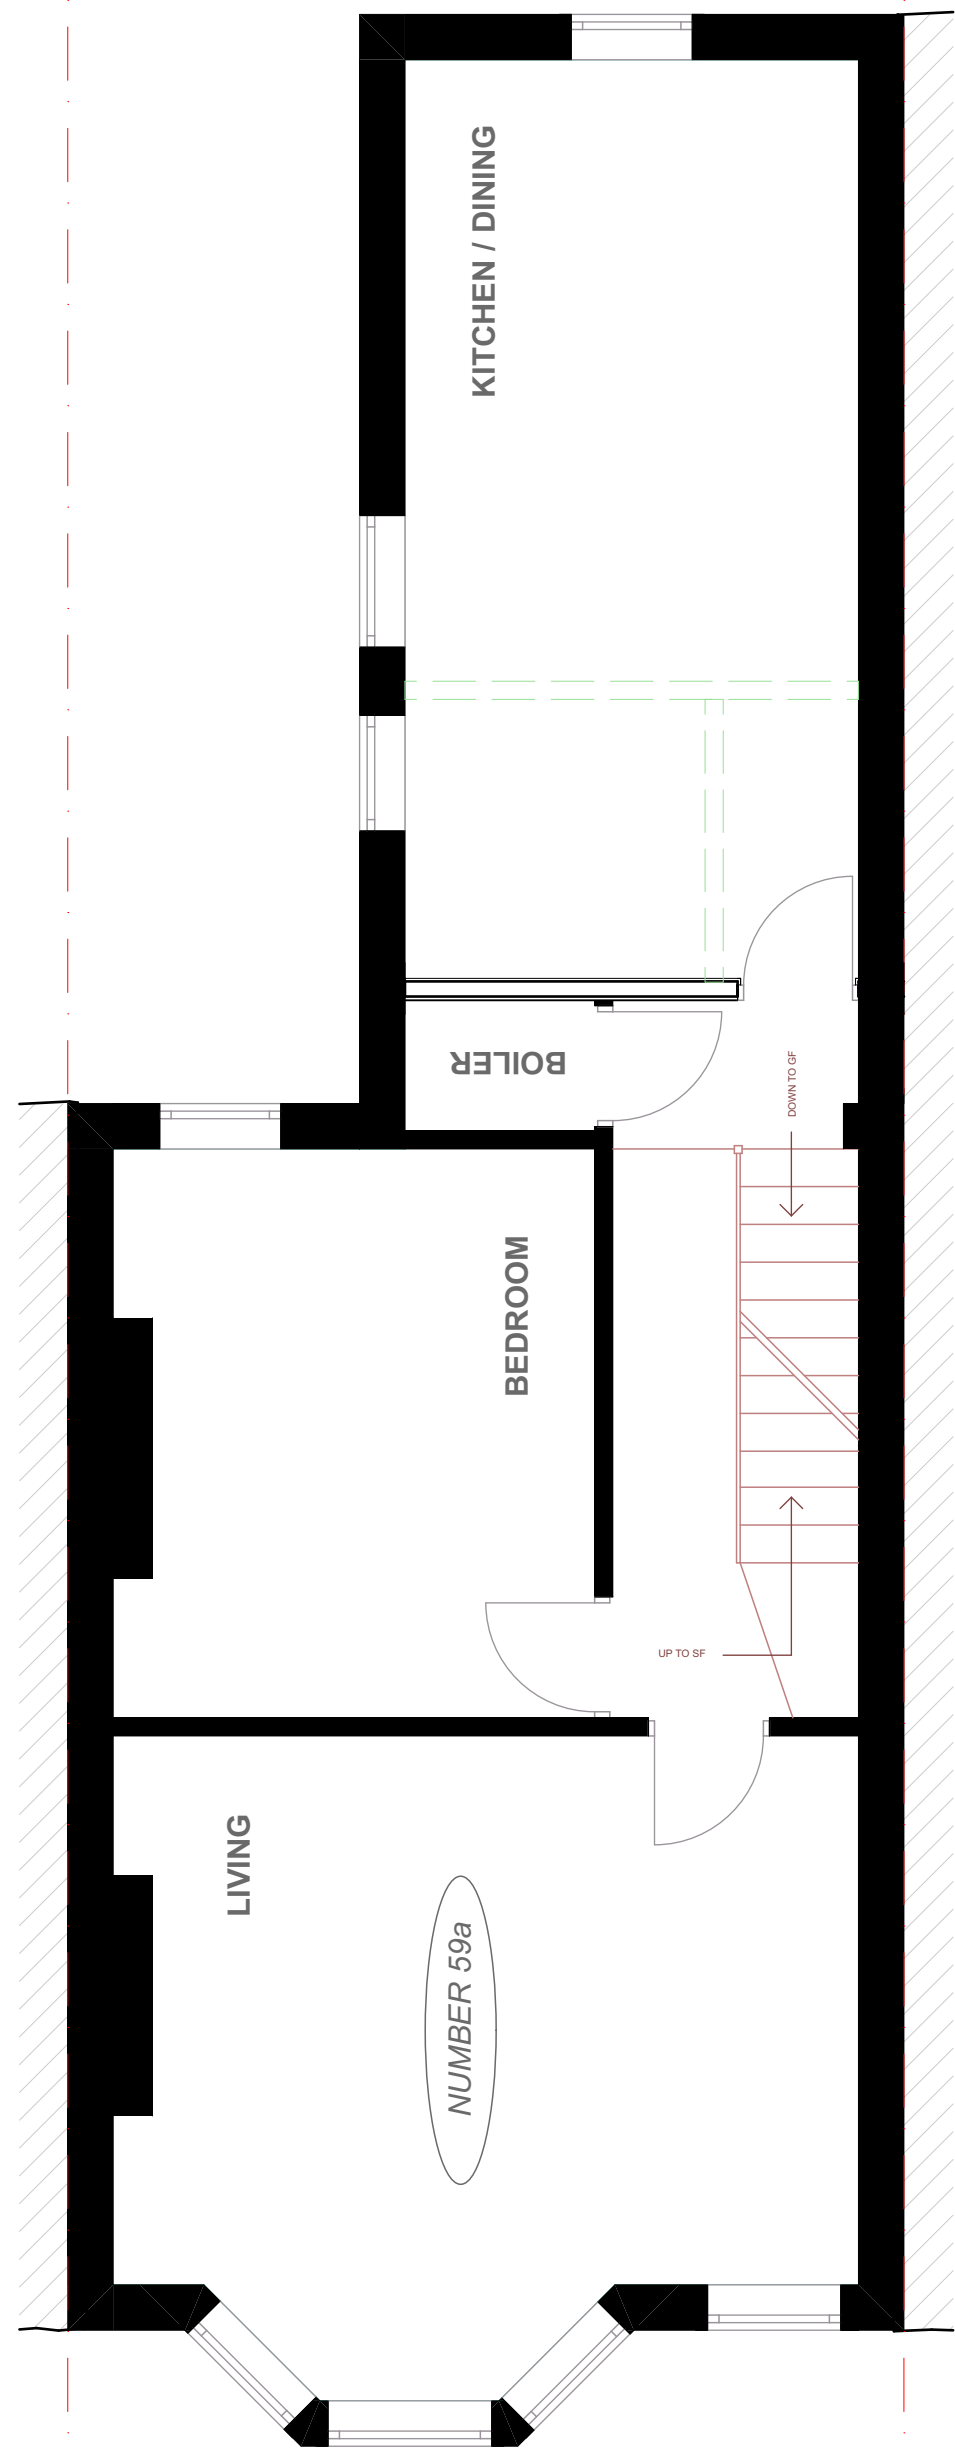


FIRST FLOOR

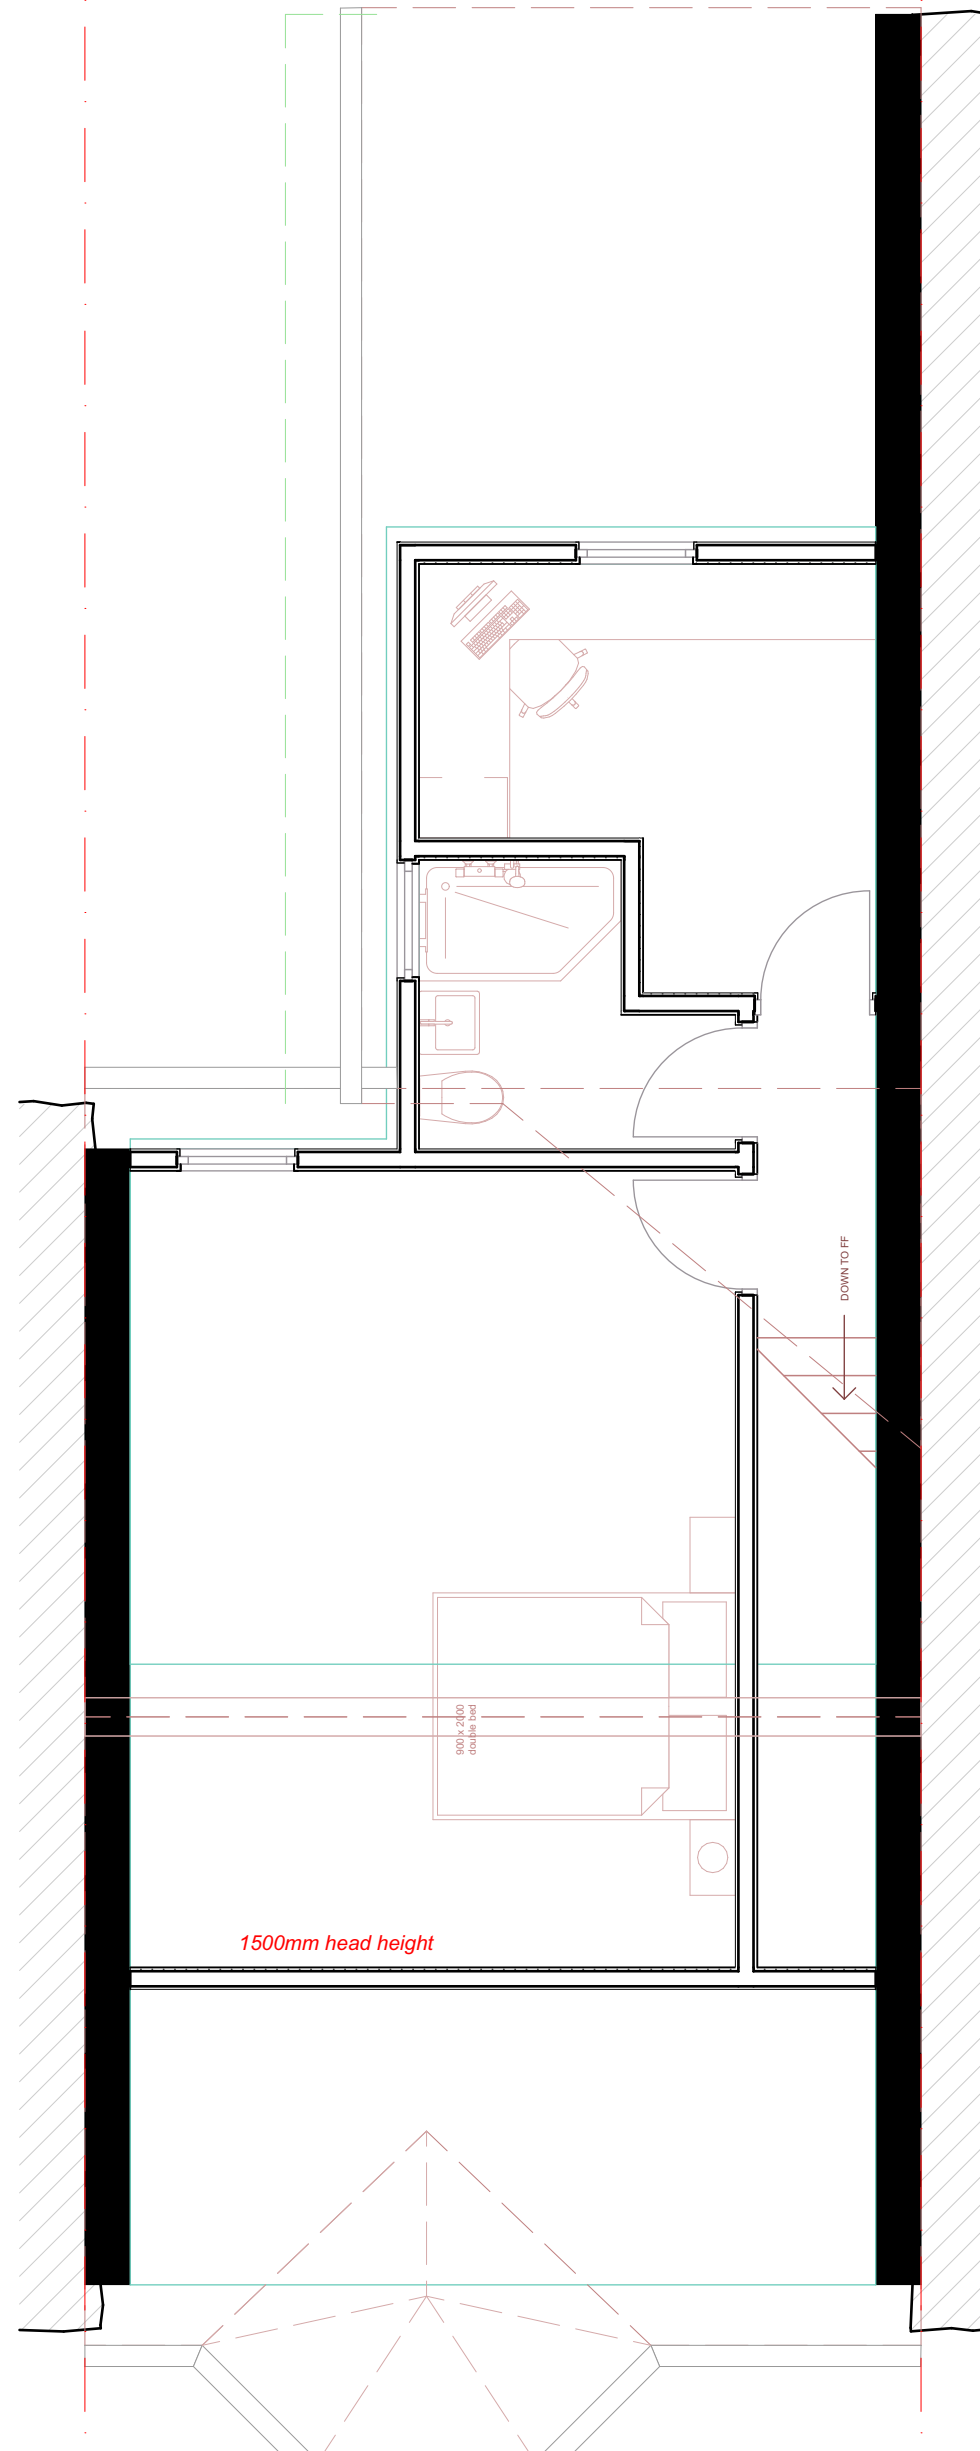


LOFT FLOOR

PROPOSED FLOOR PLANS - SCALE 1:50 @ A1

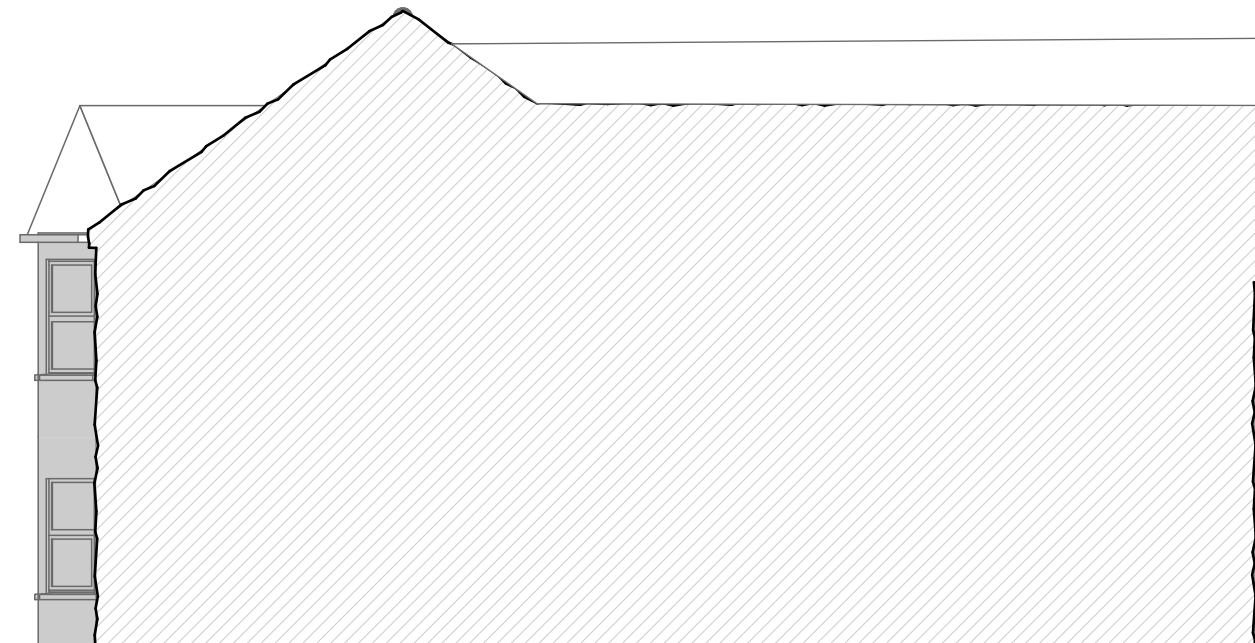

SIDE ELEVATION - FACING 58

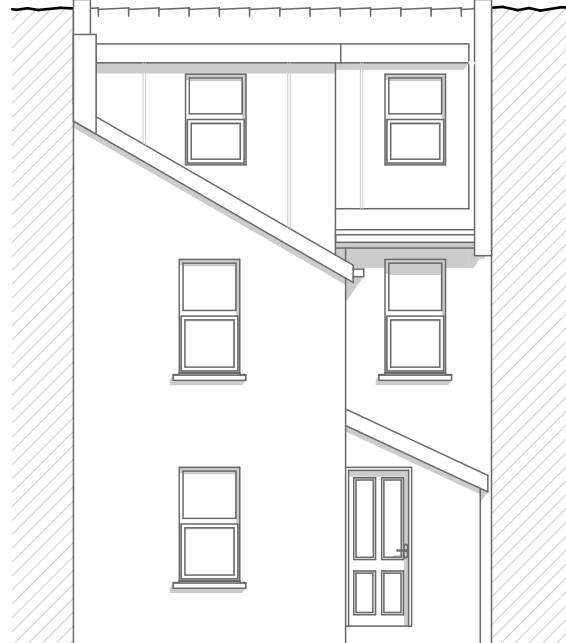

REAR ELEVATION




FRONT ELEVATION




SIDE ELEVATION - FACING 60

PROPOSED ELEVATIONS - SCALE 1:100 @ A1

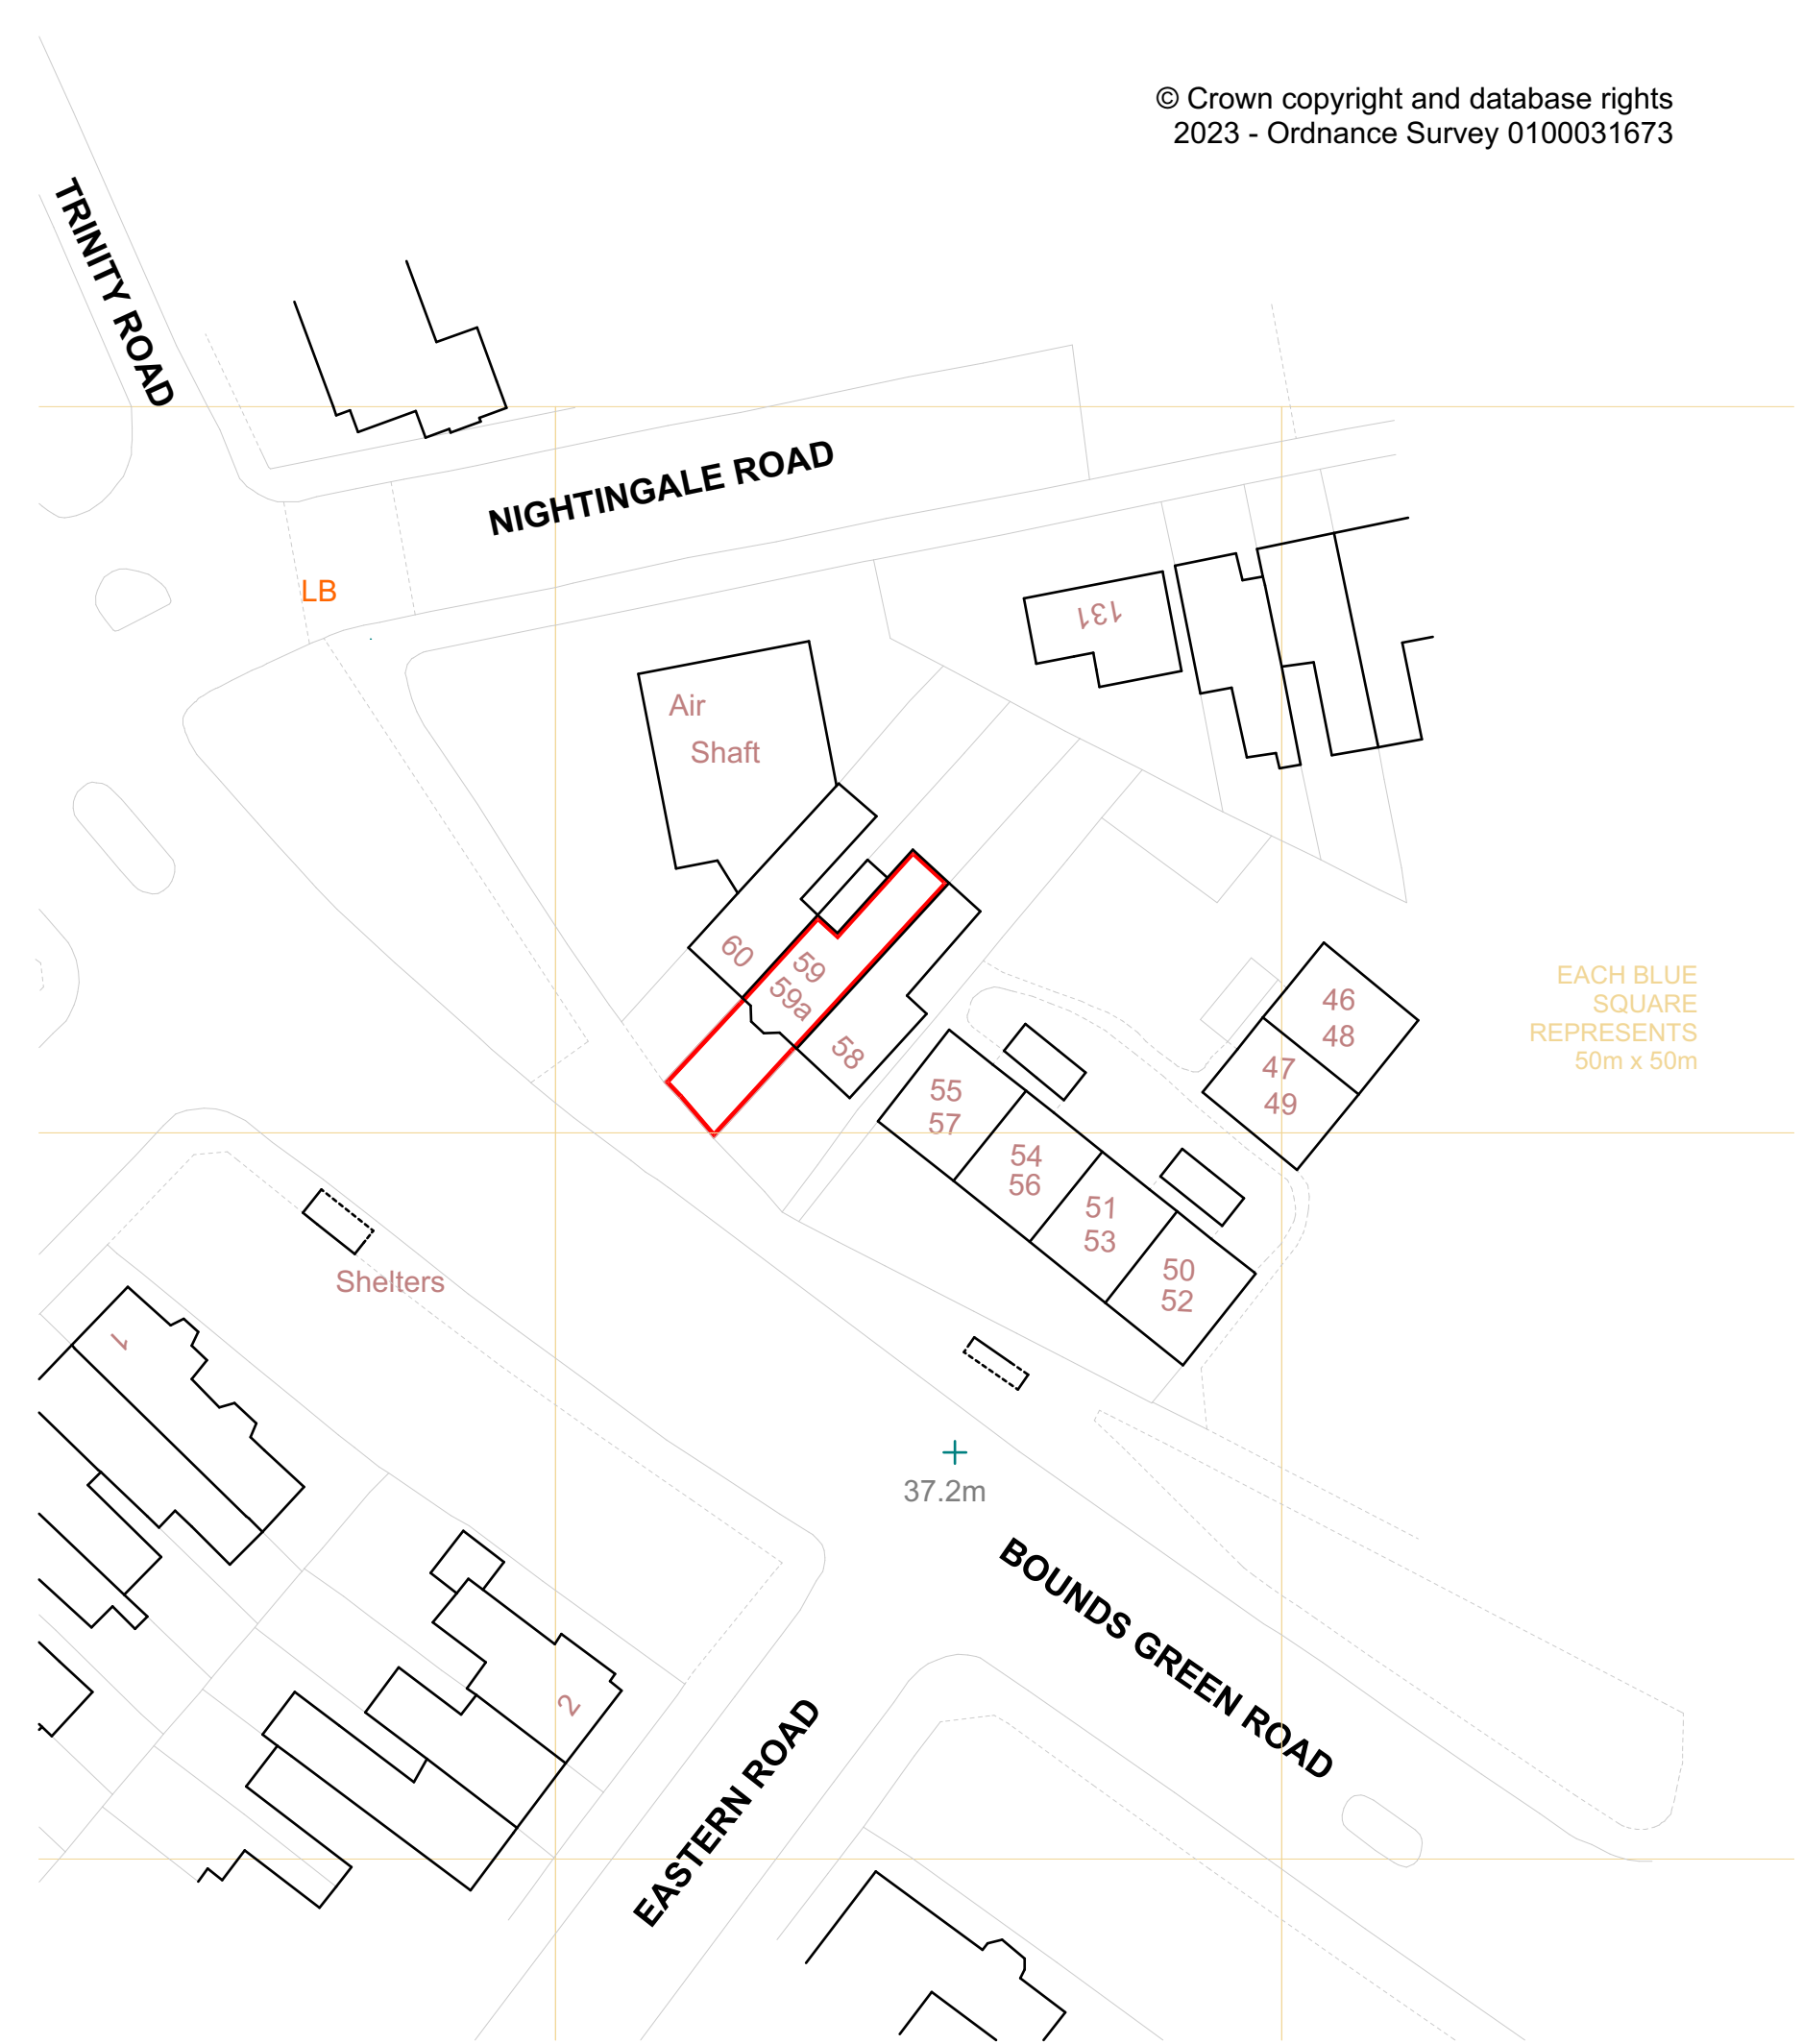

PROPOSED SITE PLAN - SCALE 1:500 @ A1

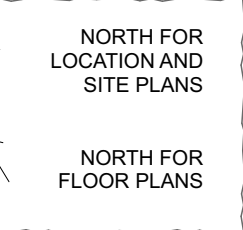

REVISIONS

SCALE BAR IN METERS FOR THE 1:100 ELEVATIONS

This drawing and the works depicted within are the copyright of Plan My Property and may not be reproduced or amended except by written permission of Plan My Property and for use on this site only. Before commencement of the works the contractor must check and verify all buildings and site dimensions and levels, all services, sewer outfalls, level levels and connection points. This drawing must be read in conjunction with the adequacy of the site investigation information and should ensure that adequate foundations appropriate to the ground conditions are used for any part of the works. This drawing should not be relied upon to give information on ground conditions and foundations. The Contractor is to carry out the work in compliance with the Building Regulations, relevant current British Standards.

DRAWING INFORMATION

project stage
Full Plans Application (revB)

property address
59a Trinity Road
London
N22 8XU

date:
May 2023

drawing number:
59aTR.FPA01(revB)02

