



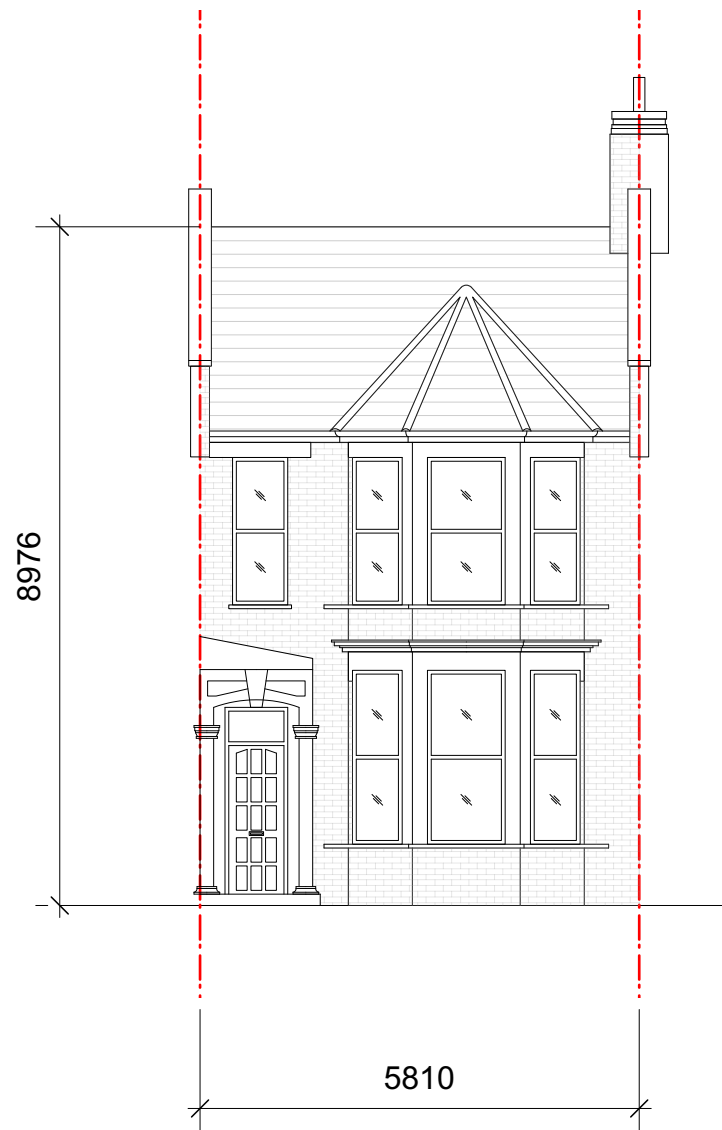


Existing Front Elevation

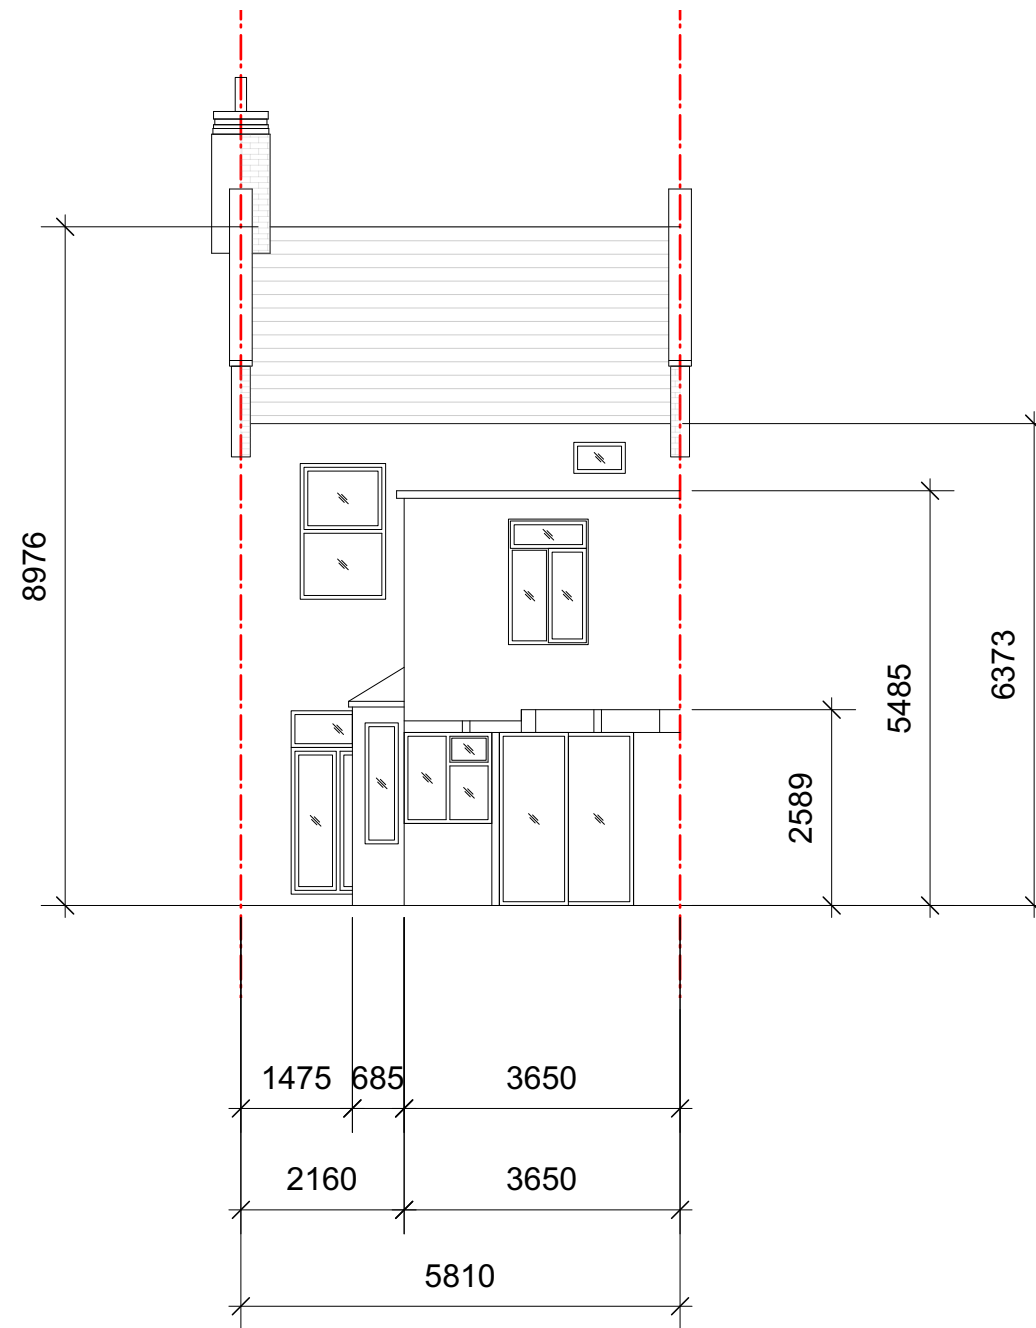

Existing Rear Elevation

02	16/05/2023	Planning Updt	DS	HM
01	10/05/2023	Planning Updt	DS	HM
00	13/02/2023	Initial issue	DS	HM
REV	DATE	COMMENT	DRW	CHK

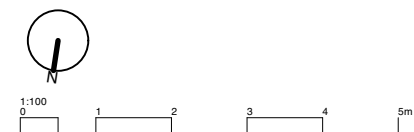

NOTES
These drawings are for planning purposes only. All dimensions indicated are subject to alterations on site. Confirm all dimensions prior to ordering materials and commencing construction.

My-architect

My-architect Studio LLP
ARK coworking
All Saints Church Hall
Carnegie St
London
N1 9QW
T 07912325101 E harry.molyneux@my-architect.io


PROJECT
70 Duckett Road, London, N4 1BW

DRAWING
Existing Elevations

SCALE
1:100 @ A3

STATUS
Planning

DRAWING No.	REVISION
3432/01/200	P02

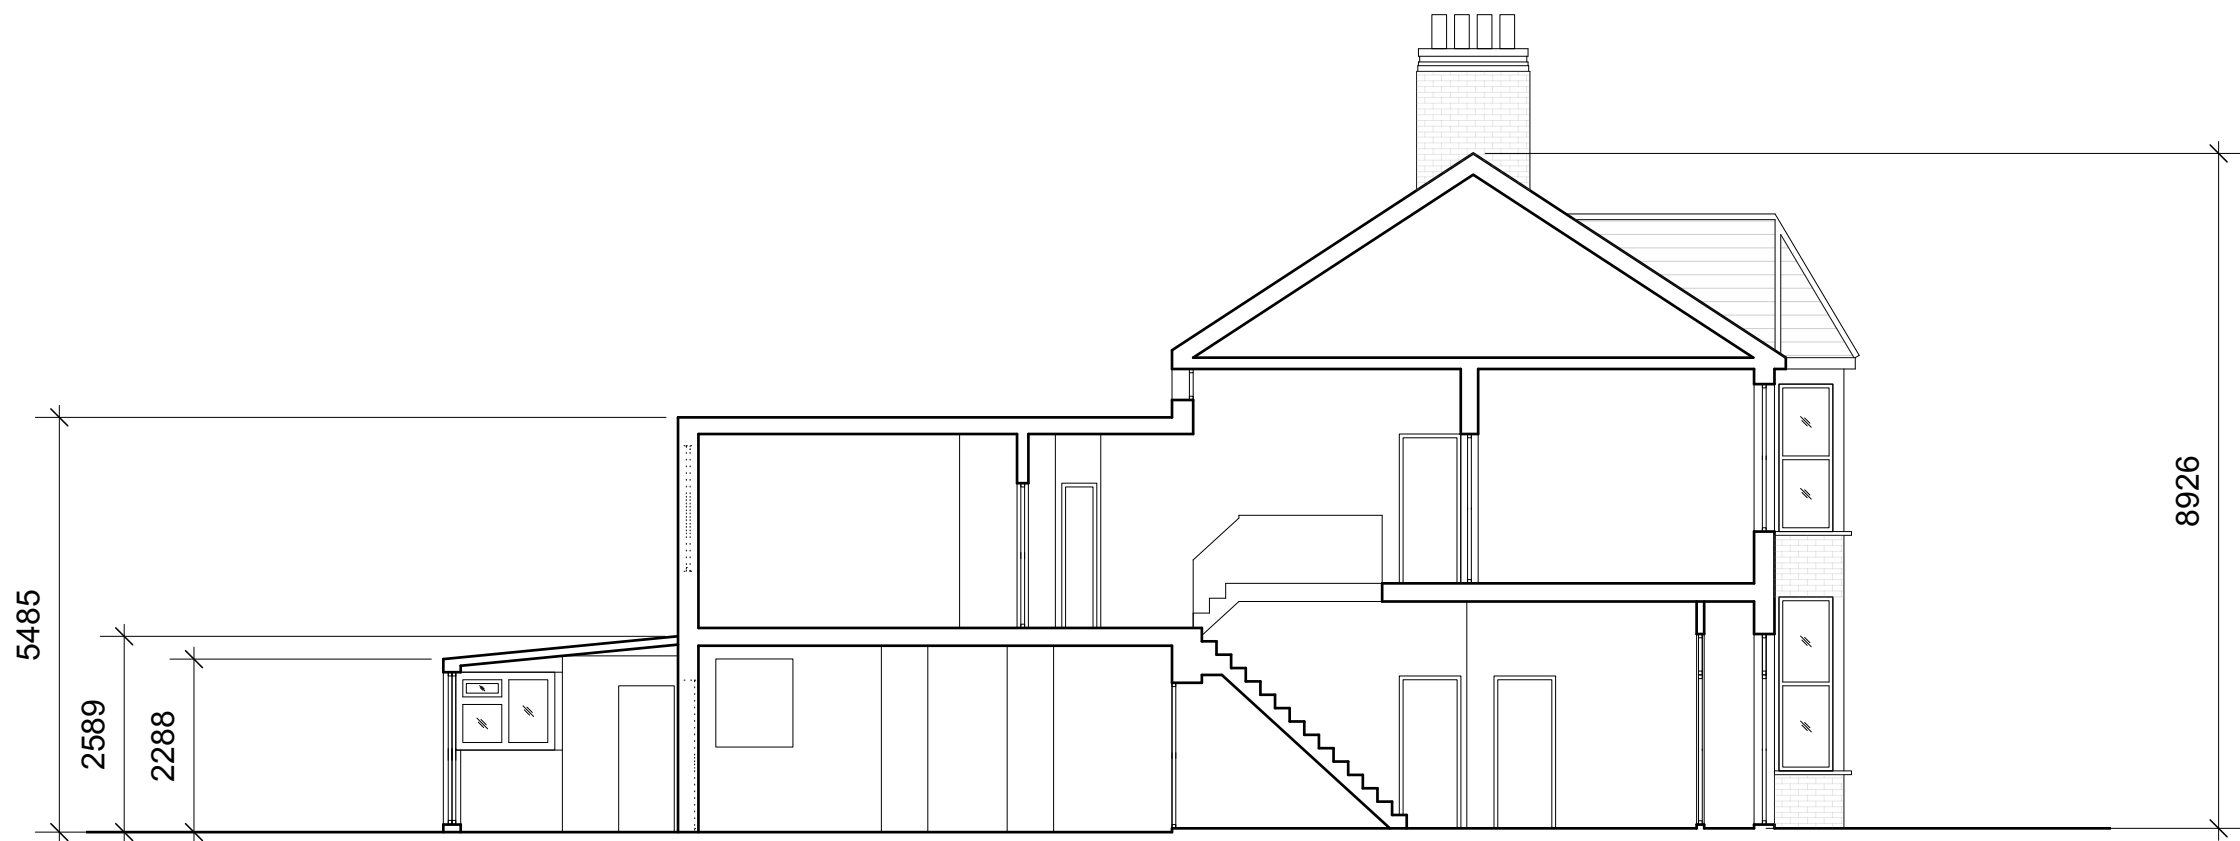

Existing Section AA

02	16/05/2023	Planning Updt	DS	HM
01	10/05/2023	Planning Updt	DS	HM
00	13/02/2023	Initial issue	DS	HM
REV	DATE	COMMENT	DRW	CHK



NOTES
These drawings are for planning purposes only. All dimensions indicated are subject to alterations on site. Confirm all dimensions prior to ordering materials and commencing construction.

My-architect

My-architect Studio LLP
ARK coworking
All Saints Church Hall
Carnegie St
London
N1 9QW
T 07912325101 E harry.molyneux@my-architect.io


PROJECT
70 Duckett Road, London, N4 1BW

DRAWING
Existing Sections


SCALE
1:100 @ A3

STATUS
Planning

DRAWING No.	REVISION
3432/01/201	P02

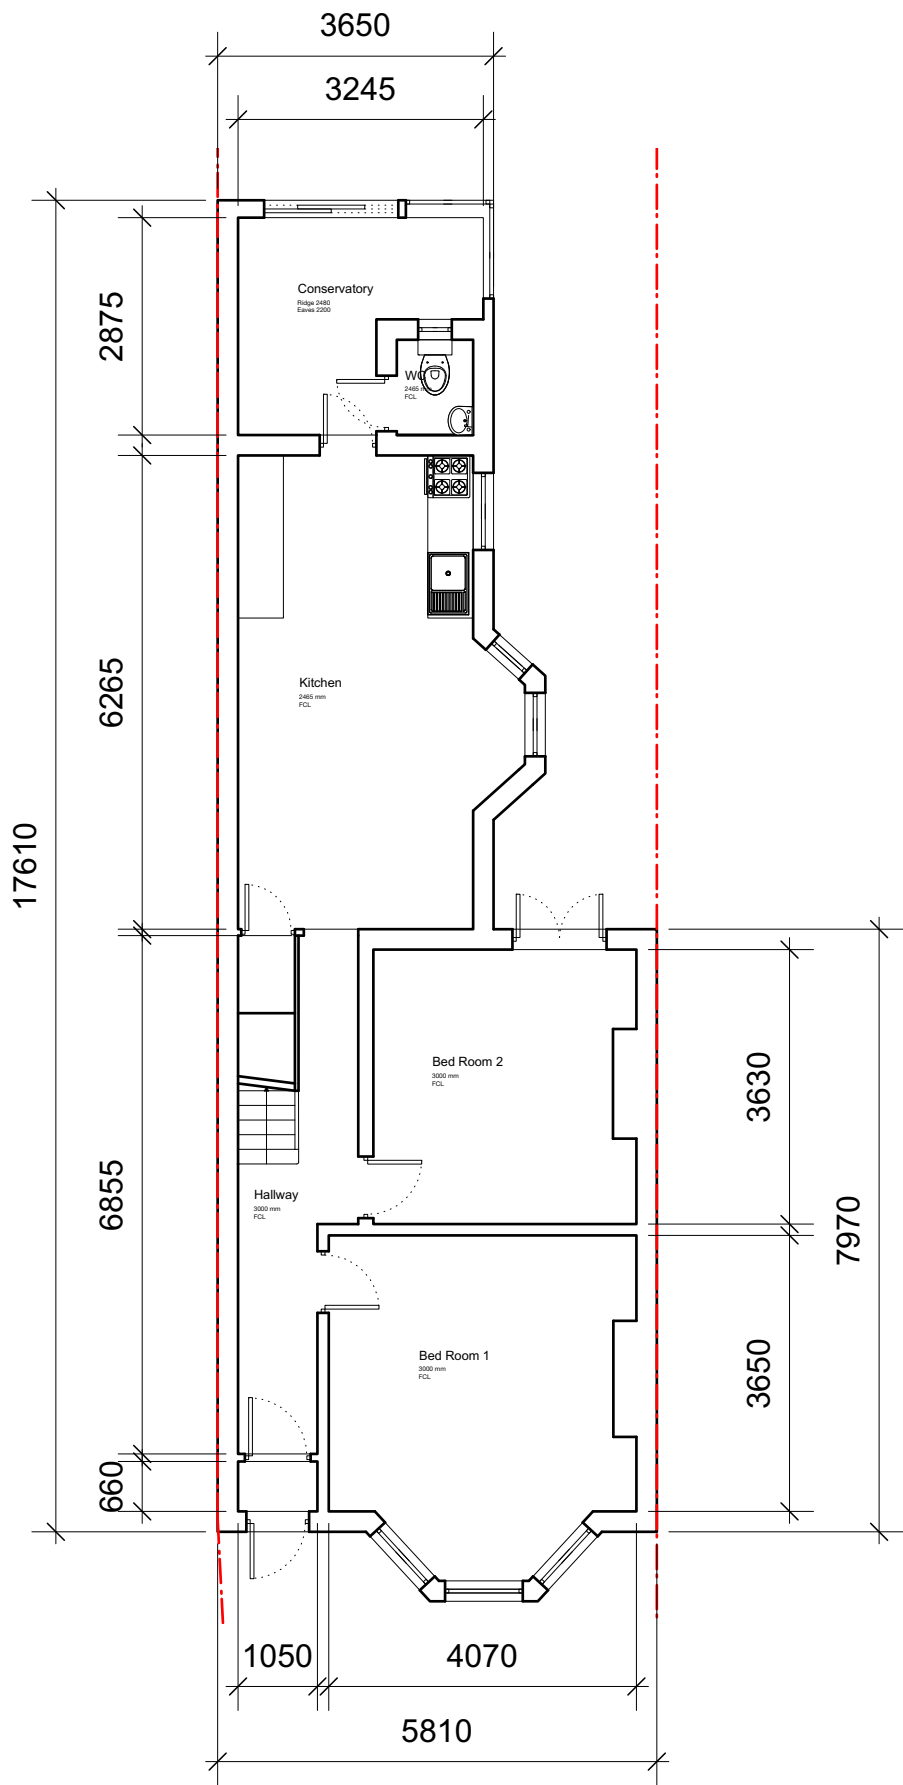


Existing Ground Floor Plan

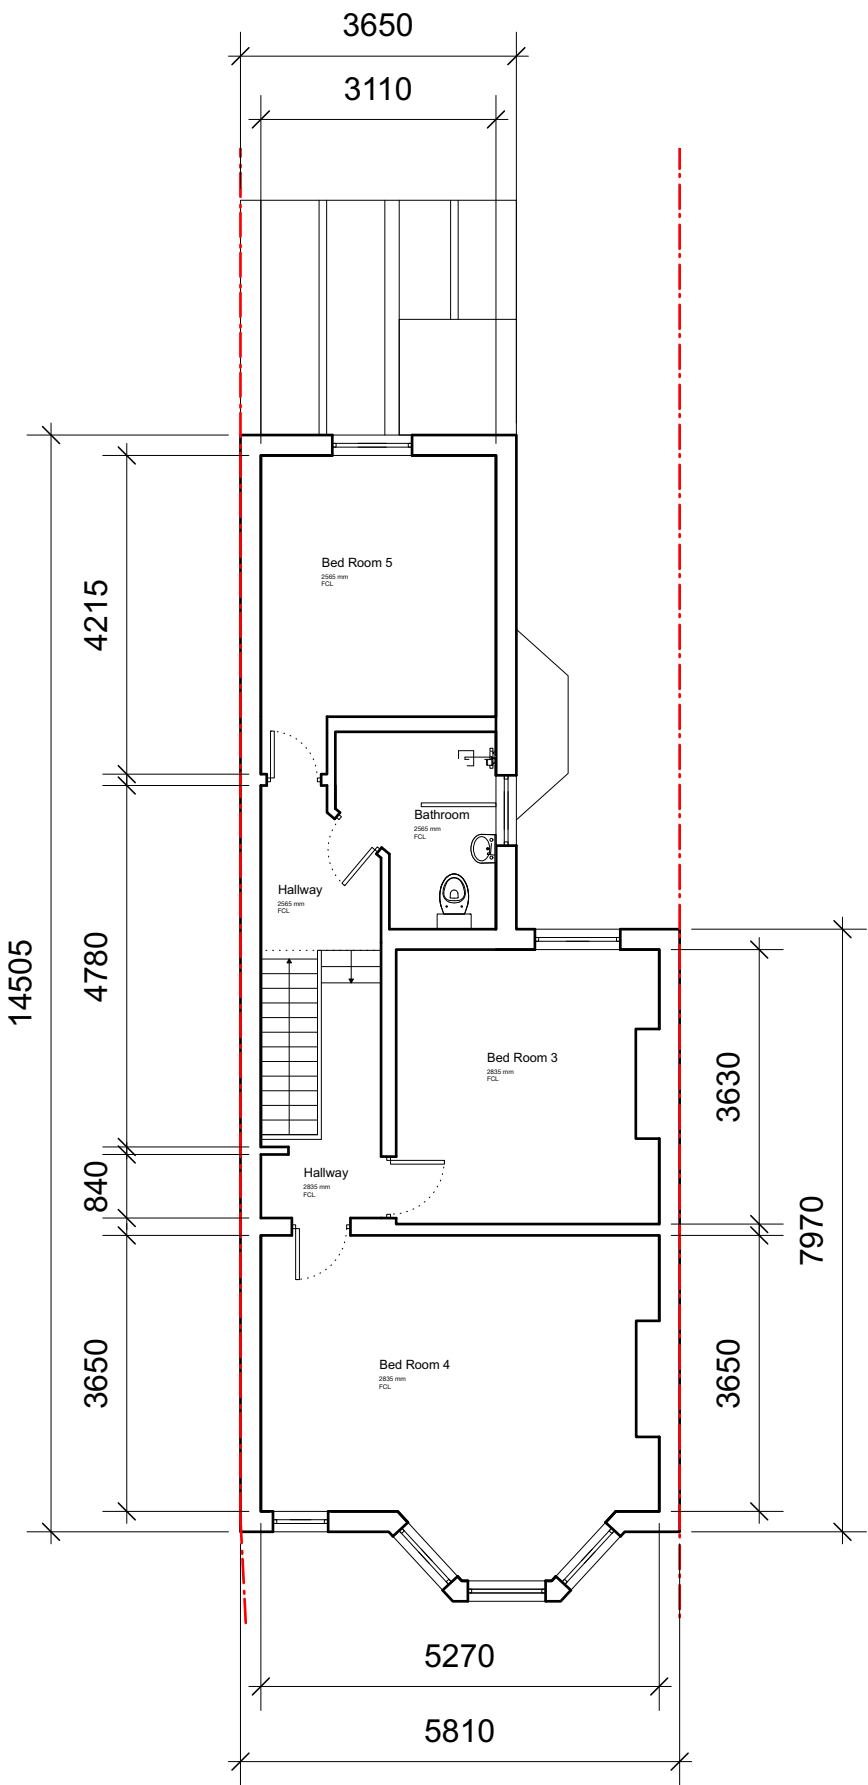

Existing First Floor Plan

02	16/05/2023	Planning Updt	DS	HM
01	10/05/2023	Planning Updt	DS	HM
00	13/02/2023	Initial issue	DS	HM
REV	DATE	COMMENT	DRW	CHK

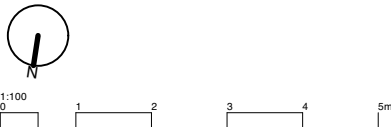


NOTES
These drawings are for planning purposes only. All dimensions indicated are subject to alterations on site. Confirm all dimensions prior to ordering materials and commencing construction.


My-architect

My-architect Studio LLP
ARK coworking
All Saints Church Hall
Carnegie St
London
N1 9QW
T 07912325101 E harry.molyneux@my-architect.io

PROJECT
70 Duckett Road, London, N4 1BW
DRAWING
Existing Floor Plans
SCALE
1:100 @ A3
STATUS
Planning

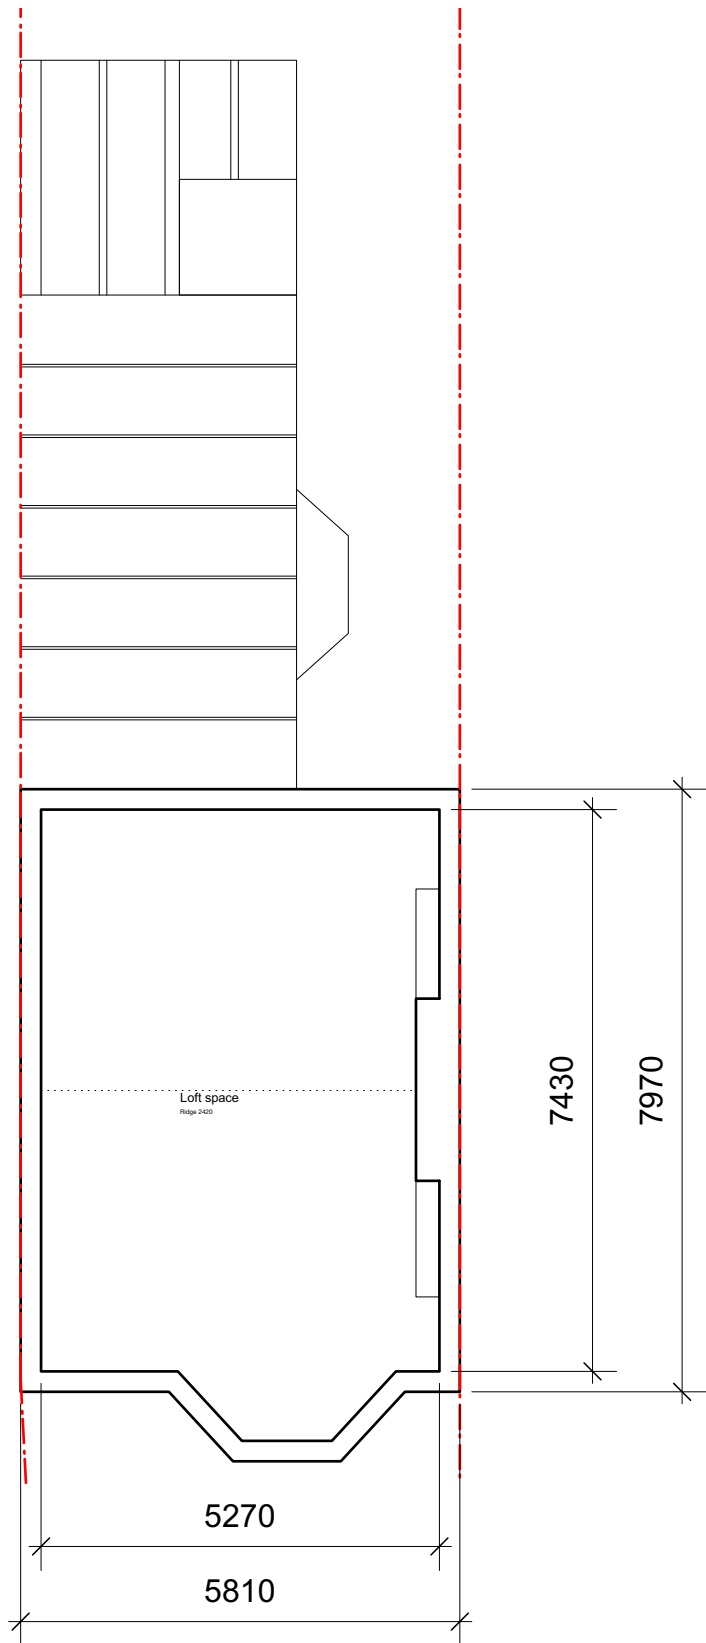


Existing Loft Floor Plan

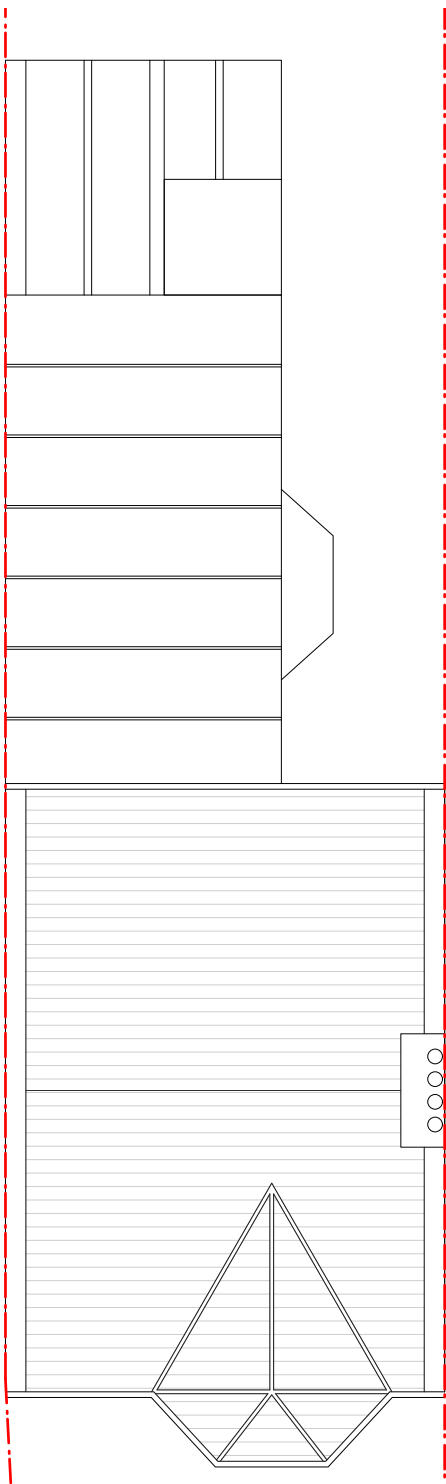

Existing Roof Plan

02	16/05/2023	Planning Updt	DS	HM
01	10/05/2023	Planning Updt	DS	HM
00	13/02/2023	Initial issue	DS	HM
REV	DATE	COMMENT	DRW	CHK

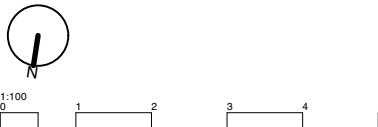


NOTES
These drawings are for planning purposes only. All dimensions indicated are subject to alterations on site. Confirm all dimensions prior to ordering materials and commencing construction.


My-architect
My-architect Studio LLP
ARK coworking
All Saints Church Hall
Carnegie St
London
N1 9QW
T 07912325101 E harry.molyneux@my-architect.io

PROJECT
70 Duckett Road, London, N4 1BW
DRAWING
Existing Floor Plans
SCALE
1:100 @ A3
STATUS
Planning

DRAWING No. 3432/01/401 REVISION P02

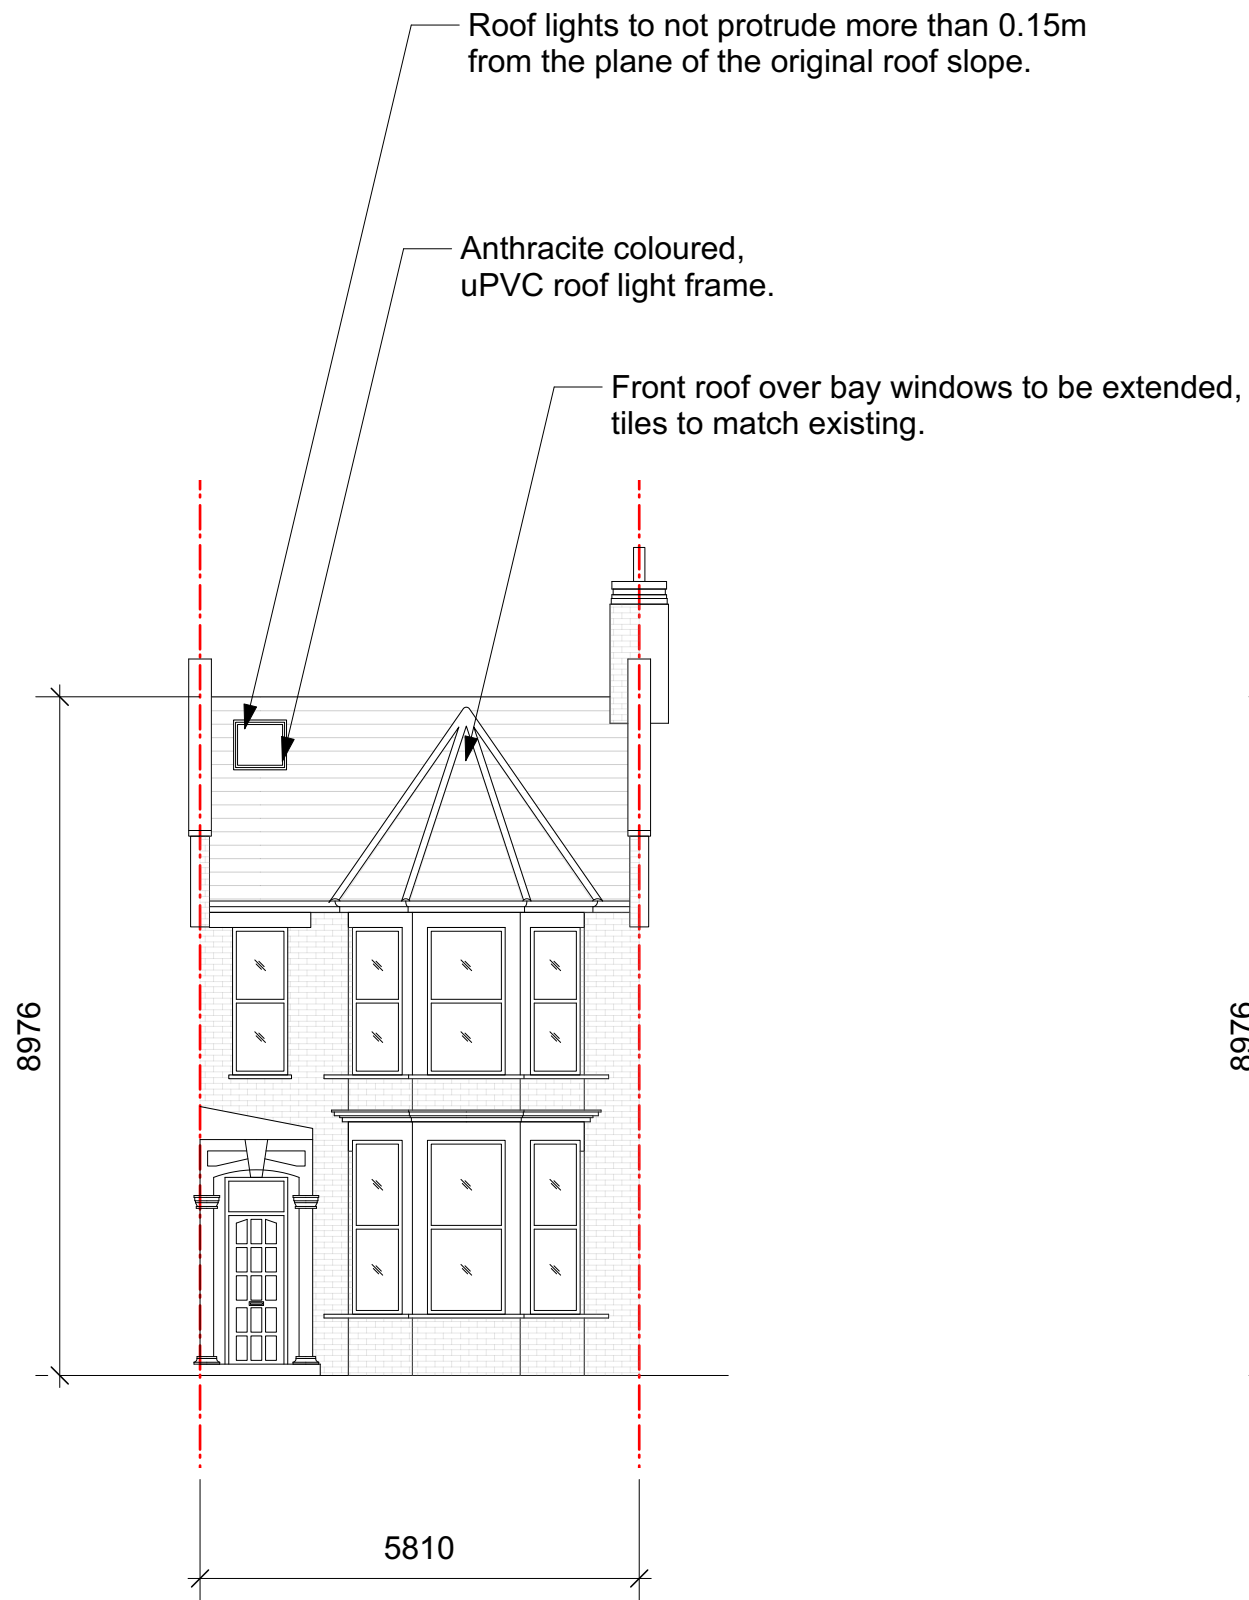


Proposed Front Elevation

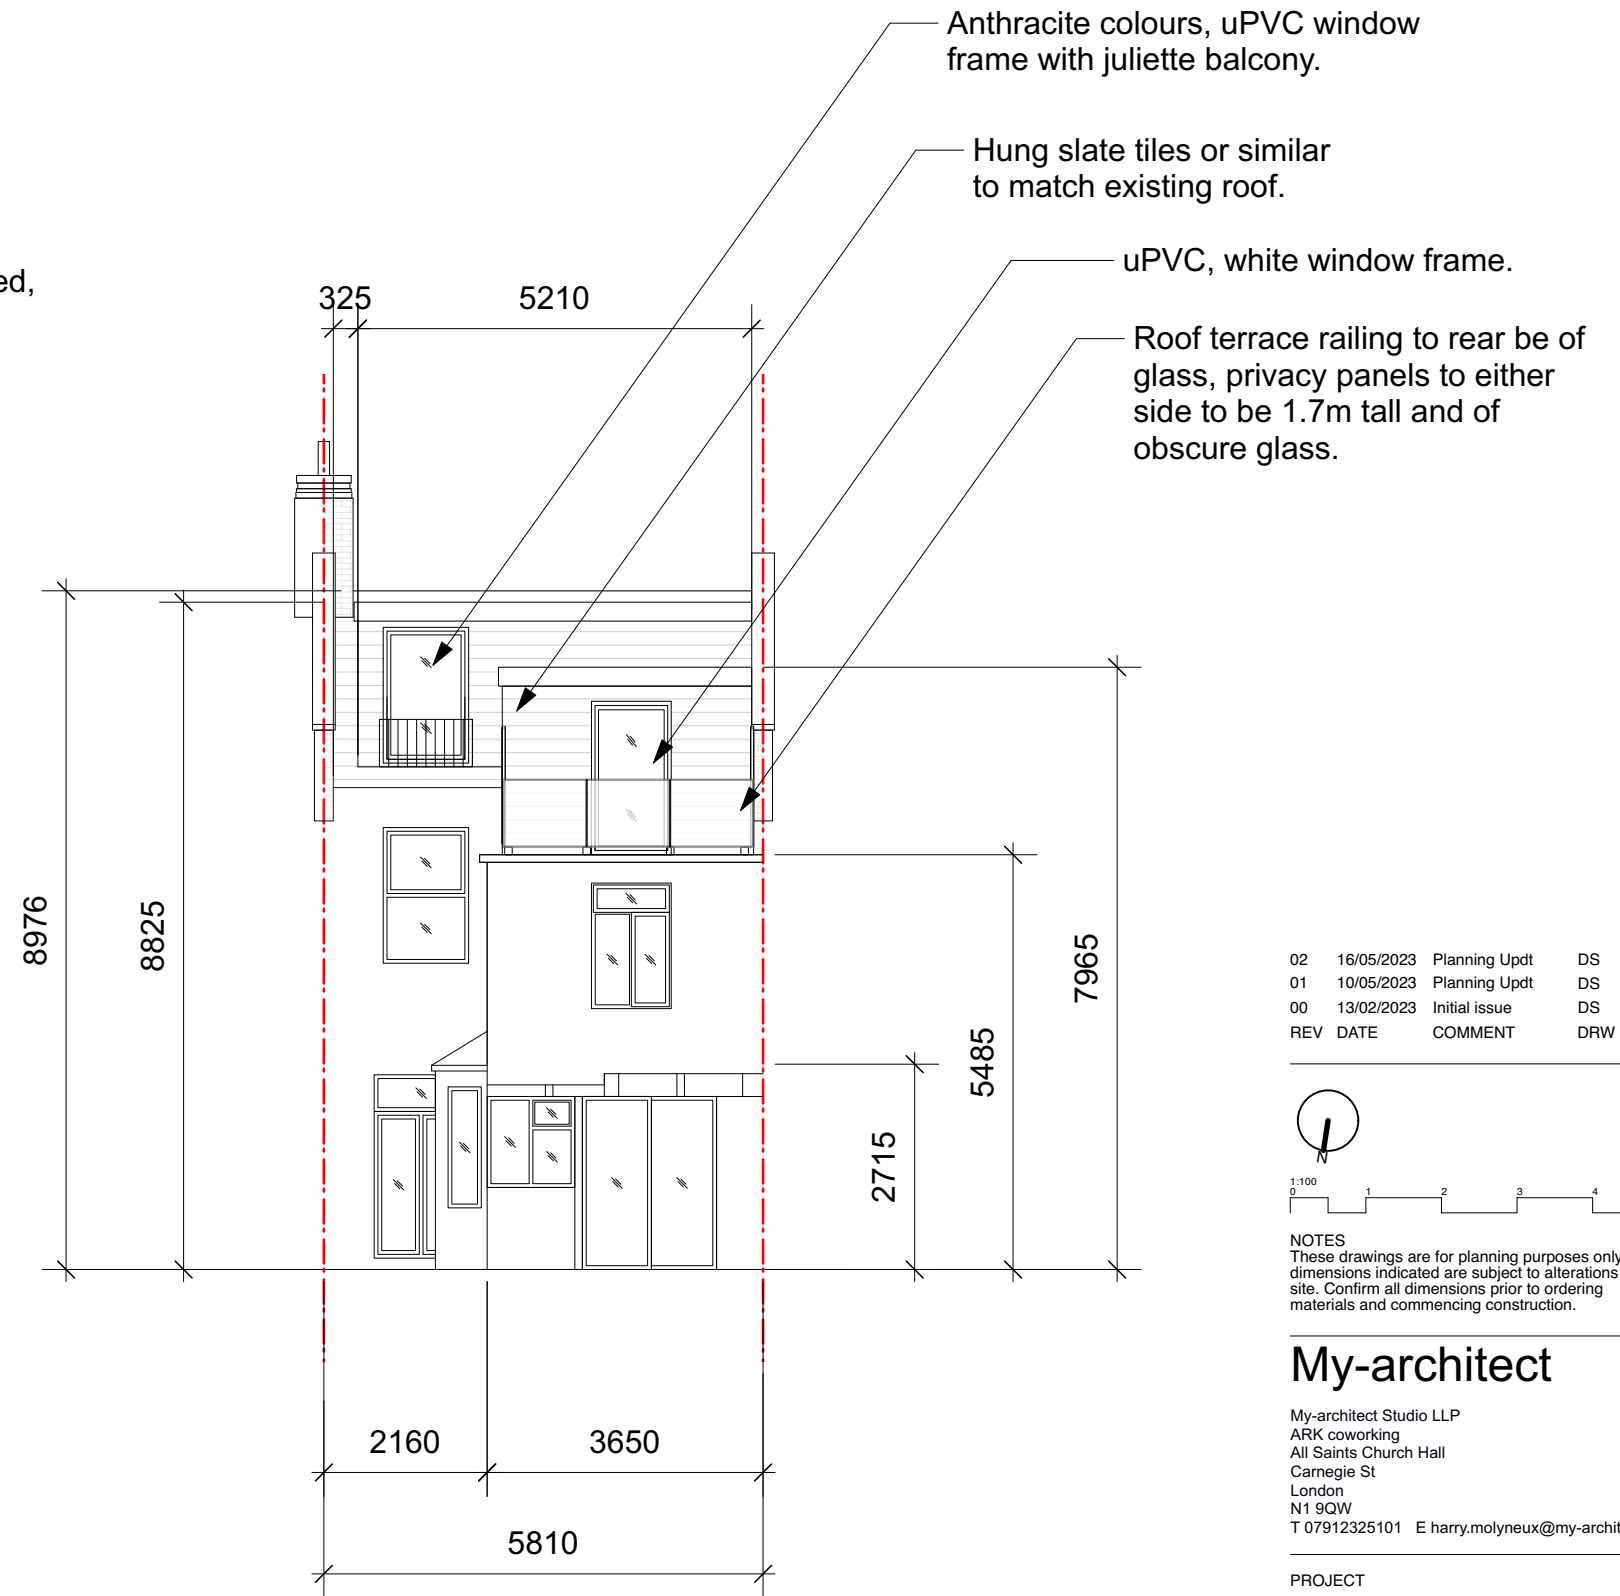

Proposed Rear Elevation

02	16/05/2023	Planning Updt	DS	HM
01	10/05/2023	Planning Updt	DS	HM
00	13/02/2023	Initial issue	DS	HM
REV	DATE	COMMENT	DRW	CHK

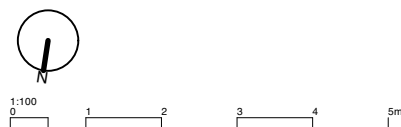

NOTES
These drawings are for planning purposes only. All dimensions indicated are subject to alterations on site. Confirm all dimensions prior to ordering materials and commencing construction.

My-architect

My-architect Studio LLP
ARK coworking
All Saints Church Hall
Carnegie St
London
N1 9QW
T 07912325101 E harry.molyneux@my-architect.io


PROJECT
70 Duckett Road, London, N4 1BW

DRAWING
Proposed Elevations

SCALE
1:100 @ A3


STATUS
Planning

DRAWING No. 3432/03/200 REVISION P02

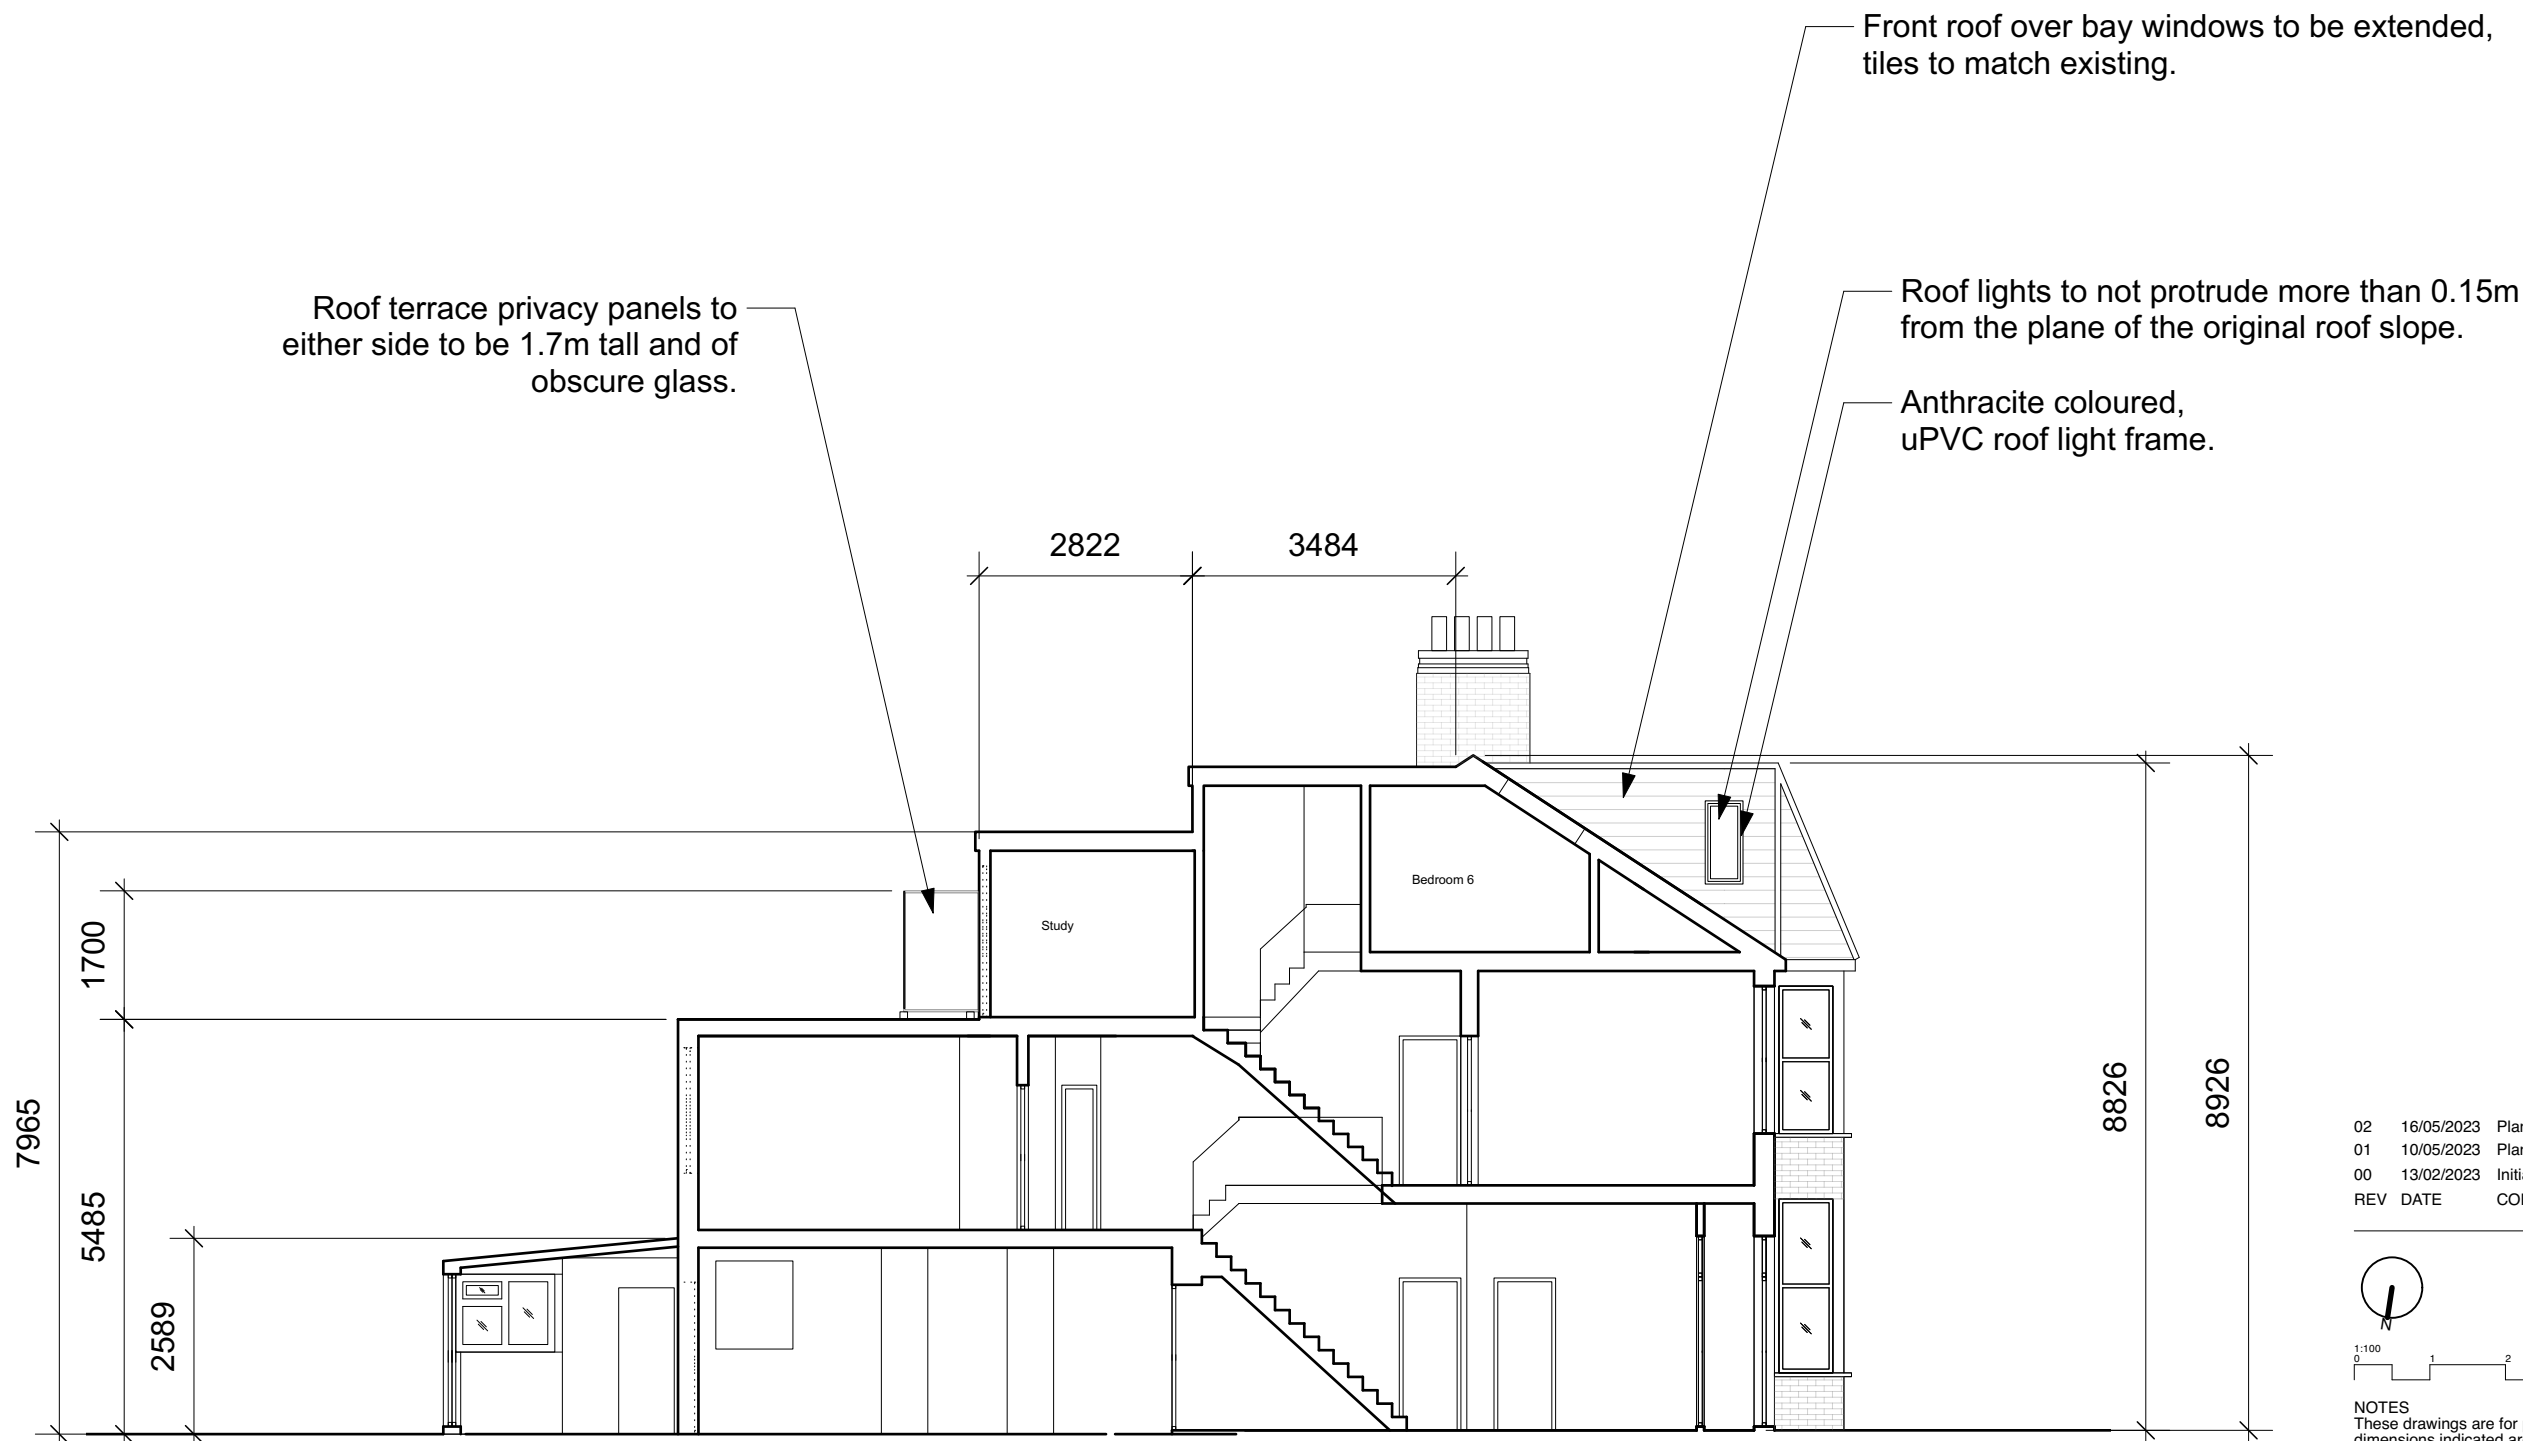

Proposed Section AA

02	16/05/2023	Planning Updt	DS	HM
01	10/05/2023	Planning Updt	DS	HM
00	13/02/2023	Initial issue	DS	HM
REV	DATE	COMMENT	DRW	CHK

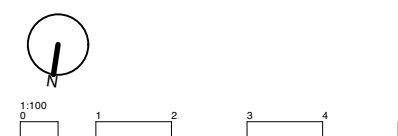

NOTES
These drawings are for planning purposes only. All dimensions indicated are subject to alterations on site. Confirm all dimensions prior to ordering materials and commencing construction.

My-architect

My-architect Studio LLP
ARK coworking
All Saints Church Hall
Carnegie St
London
N1 9QW
T 07912325101 E harry.molyneux@my-architect.io


PROJECT
70 Duckett Road, London, N4 1BW

DRAWING
Proposed Sections


SCALE
1:100 @ A3

STATUS
Planning

DRAWING No.	REVISION
3432/03/201	P02

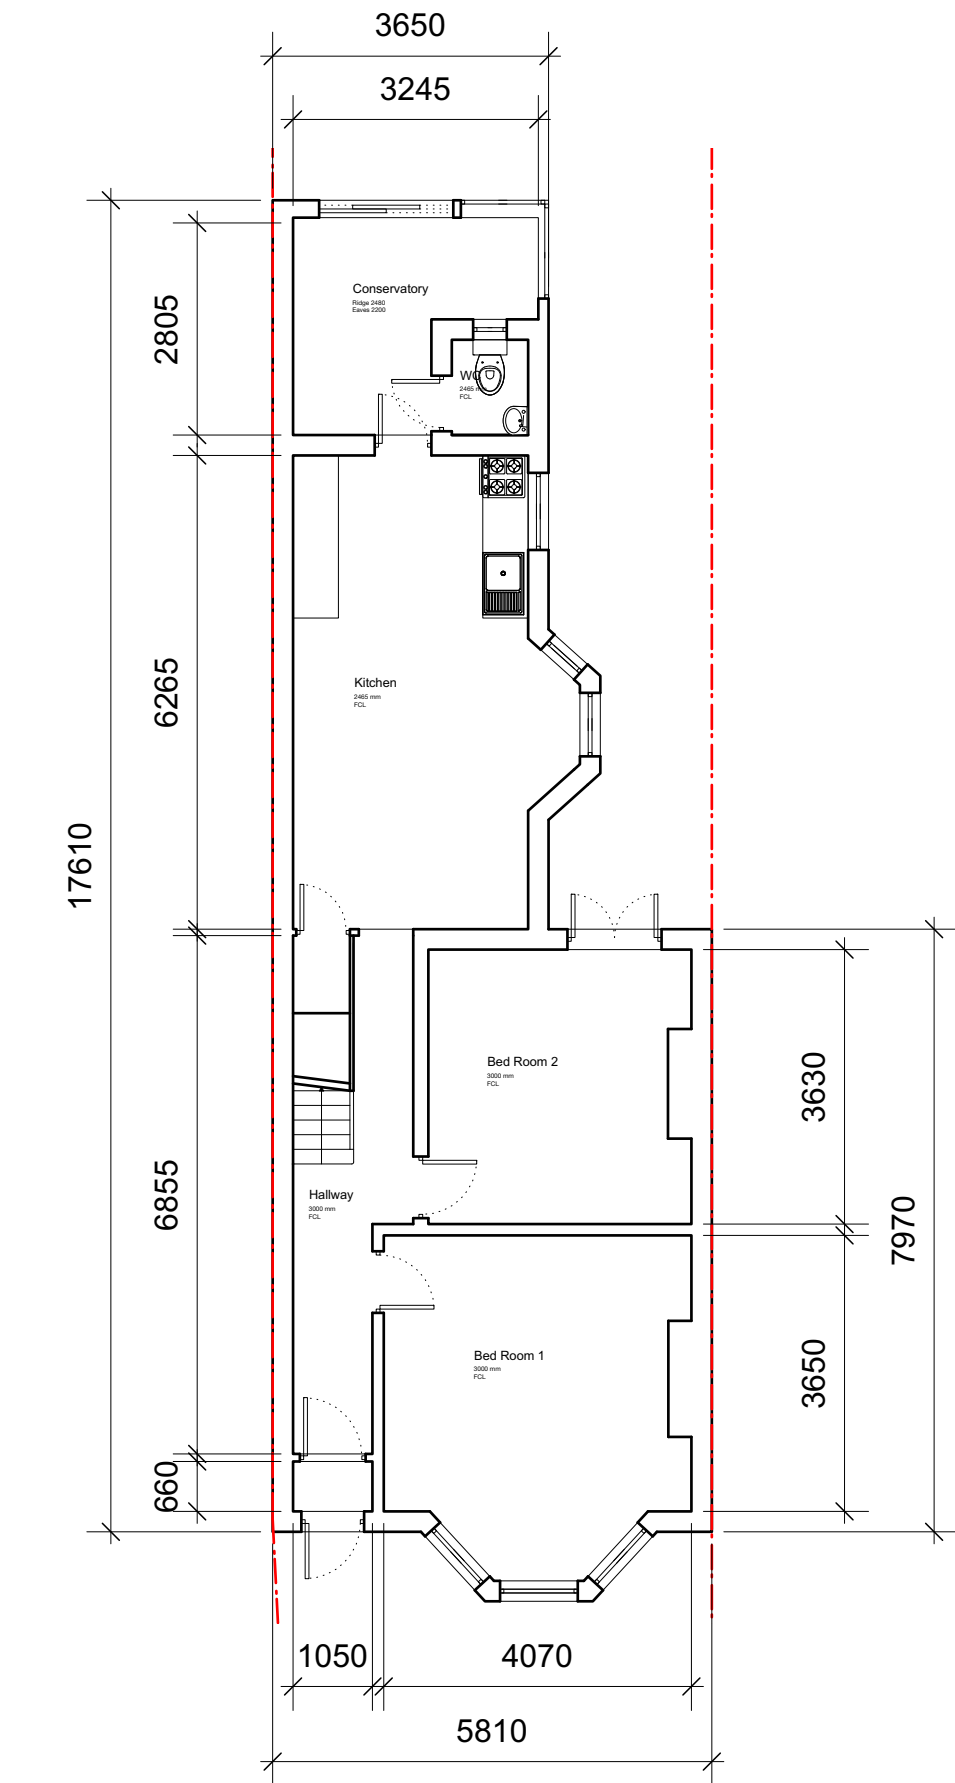


Proposed Ground Floor Plan

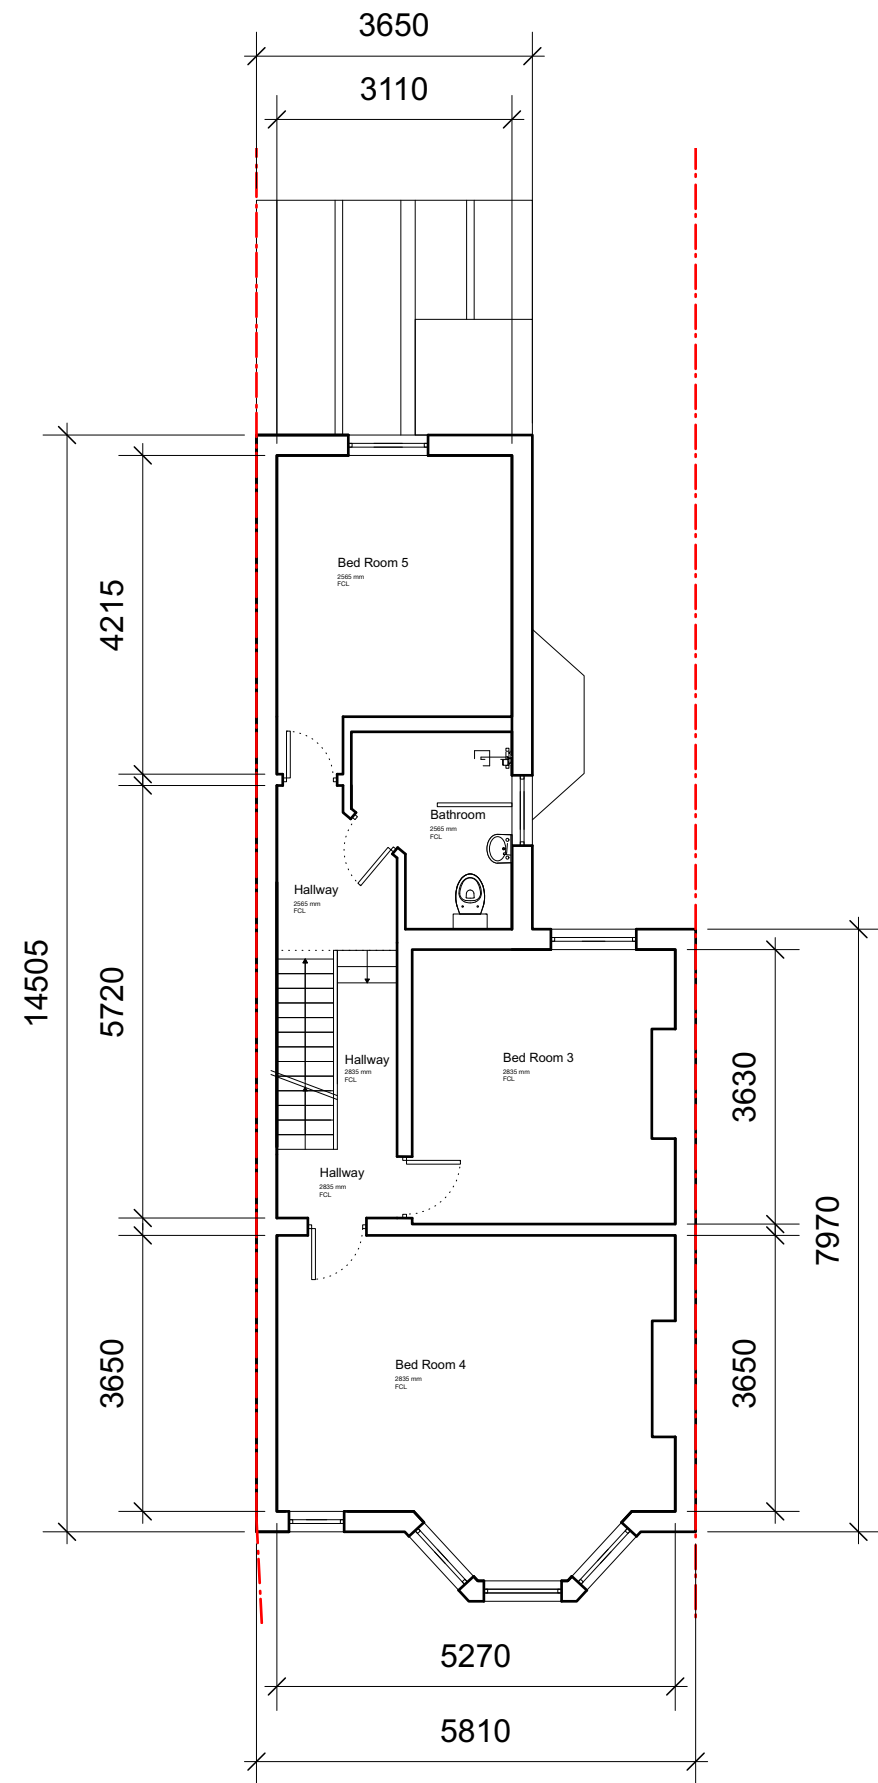

Proposed First Floor Plan

02	16/05/2023	Planning Updt	DS	HM
01	10/05/2023	Planning Updt	DS	HM
00	13/02/2023	Initial issue	DS	HM
REV	DATE	COMMENT	DRW	CHK

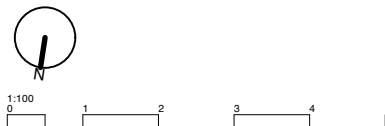

NOTES
These drawings are for planning purposes only. All dimensions indicated are subject to alterations on site. Confirm all dimensions prior to ordering materials and commencing construction.

My-architect

My-architect Studio LLP
ARK coworking
All Saints Church Hall
Carnegie St
London
N1 9QW
T 07912325101 E harry.molyneux@my-architect.io


PROJECT
70 Duckett Road, London, N4 1BW

DRAWING
Proposed Floor Plans


SCALE
1:100 @ A3

STATUS
Planning

DRAWING No. 3432/03/400 REVISION P02

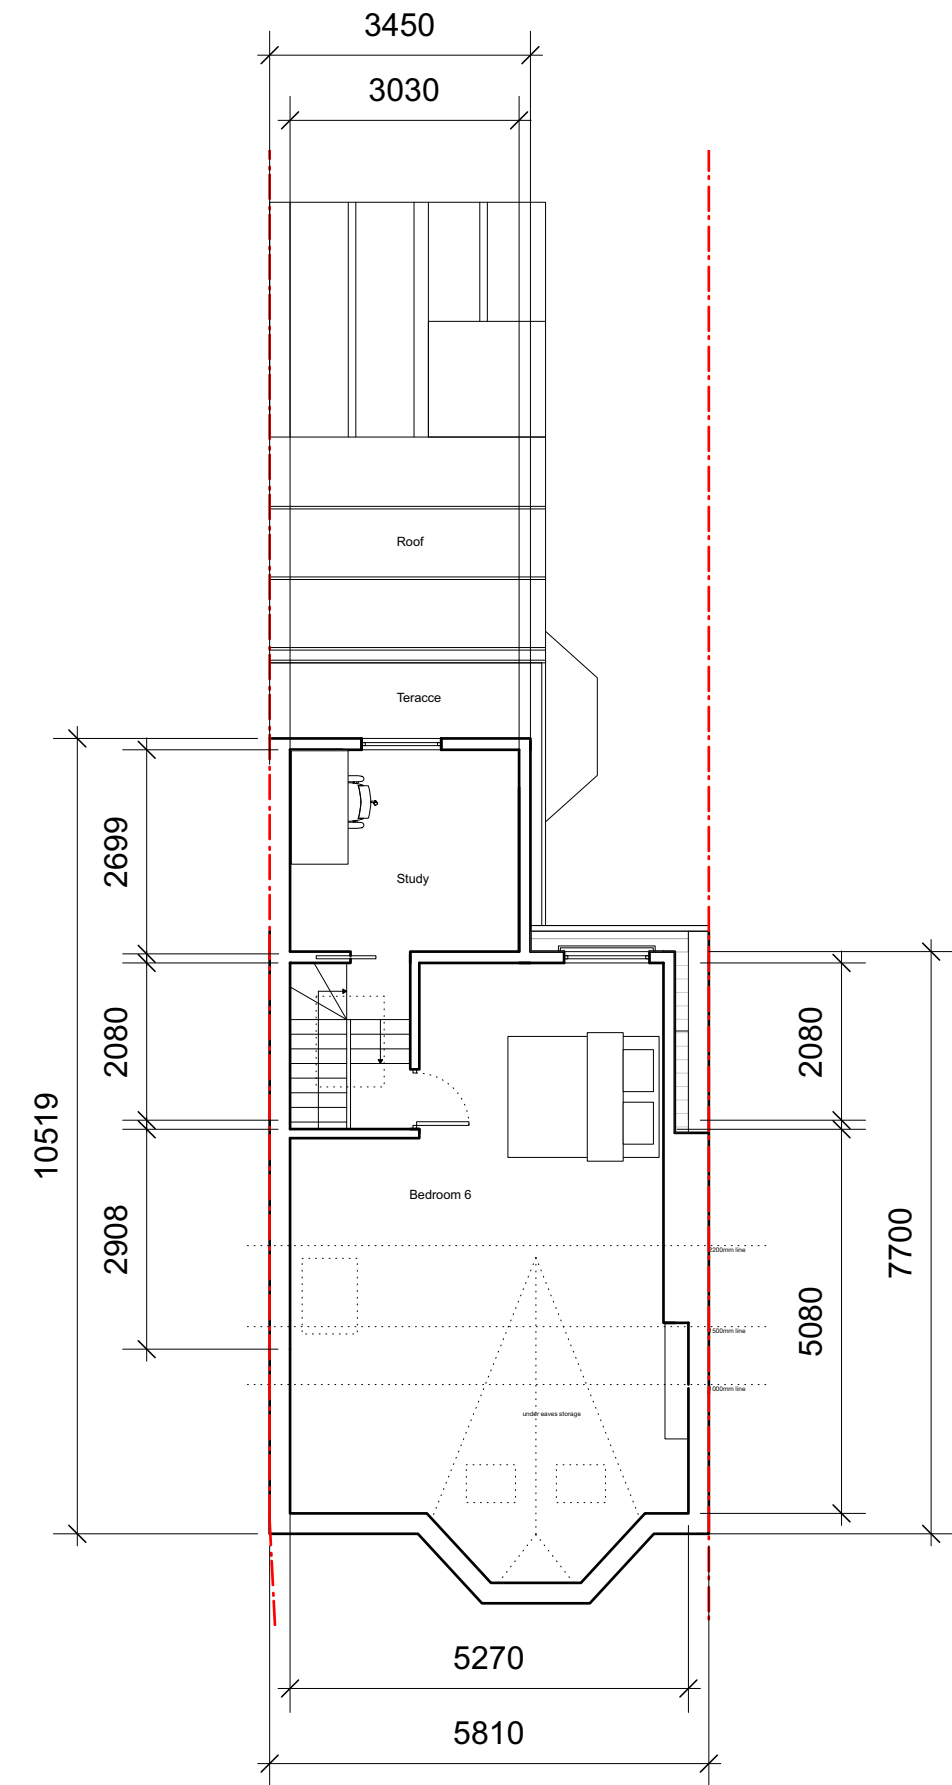


Proposed Loft Floor Plan

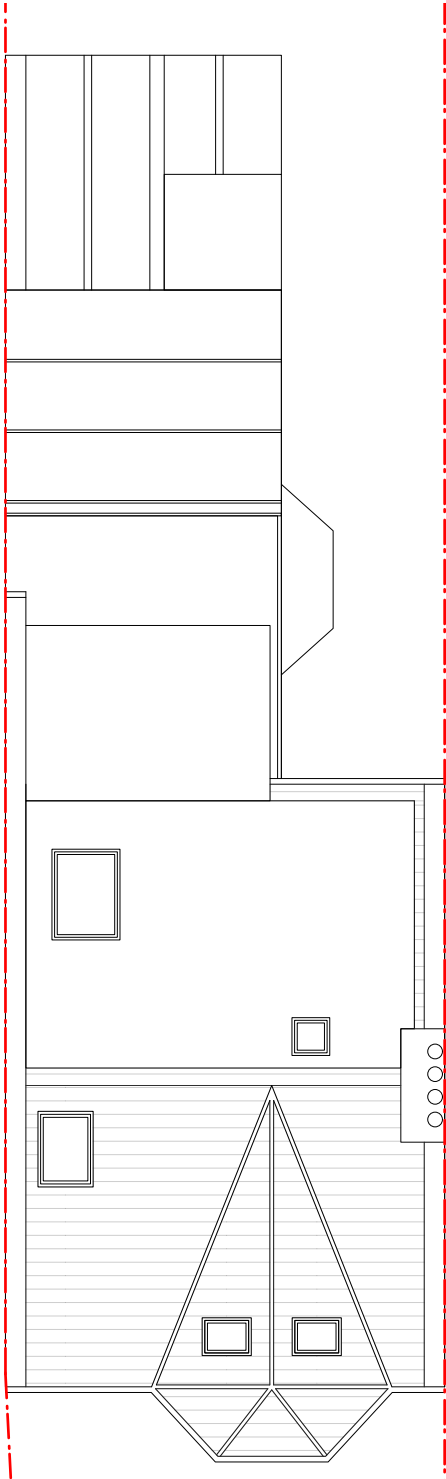

Proposed Roof Plan

02	16/05/2023	Planning Updt	DS	HM
01	10/05/2023	Planning Updt	DS	HM
00	13/02/2023	Initial issue	DS	HM
REV	DATE	COMMENT	DRW	CHK

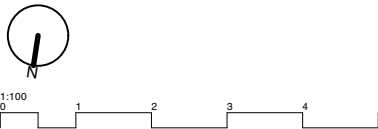


NOTES
These drawings are for planning purposes only. All dimensions indicated are subject to alterations on site. Confirm all dimensions prior to ordering materials and commencing construction.

My-architect
My-architect Studio LLP
ARK coworking
All Saints Church Hall
Carnegie St
London
N1 9QW
T 07912325101 E harry.molyneux@my-architect.io

PROJECT
70 Duckett Road, London, N4 1BW
DRAWING
Proposed Floor Plans
SCALE
1:100 @ A3
STATUS
Planning

DRAWING No. 3432/03/401 REVISION P02

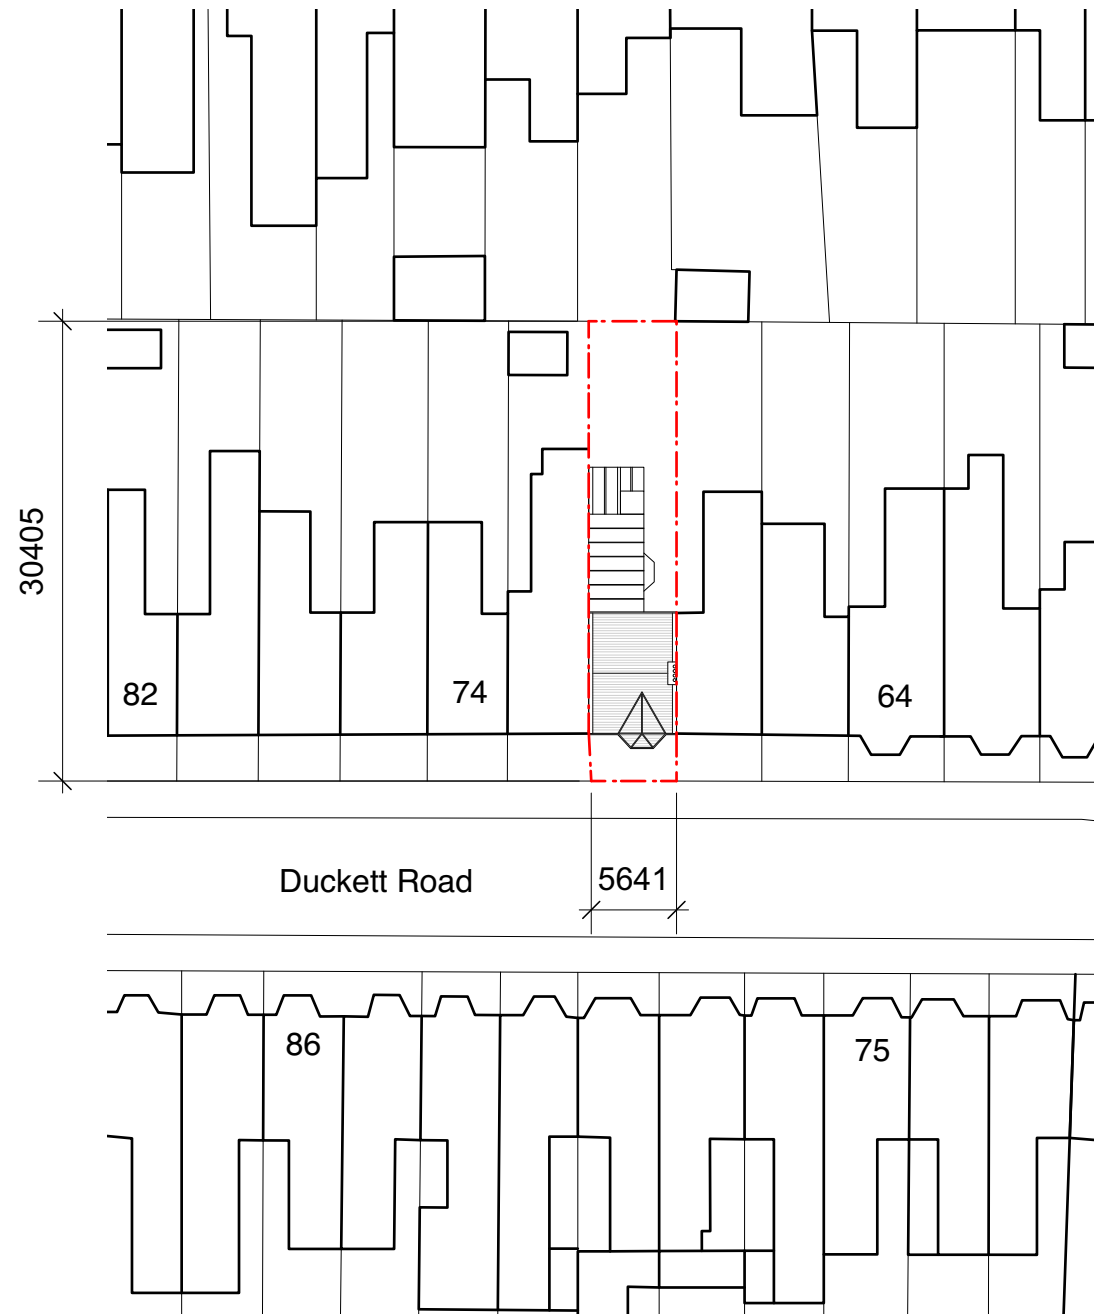


Existing Block Plan



Proposed Block Plan

02	16/05/2023	Planning Updt	DS	HM
01	10/05/2023	Planning Updt	DS	HM
00	13/02/2023	Initial issue	DS	HM
REV	DATE	COMMENT	DRW	CHK

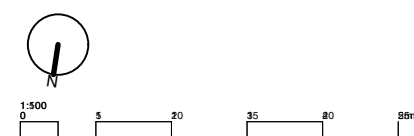

NOTES
These drawings are for planning purposes only. All dimensions indicated are subject to alterations on site. Confirm all dimensions prior to ordering materials and commencing construction.

My-architect

My-architect Studio LLP
ARK coworking
All Saints Church Hall
Carnegie St
London
N1 9QW
T 07912325101 E harry.molyneux@my-architect.io

PROJECT
70 Duckett Road, London, N4 1BW

DRAWING
Block Plans

SCALE
1:500 @ A3

STATUS
Planning

DRAWING No. REVISION
3432/01/500 P02