

NOTES:

--- Site Boundary

Existing Wall

FLAT A
25.4m²

FLAT B
22.3m²

FLAT D
32.1m²

FLAT E
41.1m²

AKO | *Design & Build Ltd*

ARCHITECTURAL & ENGINEERING DESIGN
2 CHEAPSIDE, NORTH CIRCULAR ROAD
LONDON, N13 5ED
T: 0772 333 1891, 020 3213 0192
e-mail: akosele@akogroup.co.uk
www.akogroup.co.uk


PLANNING

Drawing Title : Existing Floor Plans


Project Address: 346 High Road,
London, N22 8JW

Scale : 1:100 @ A3

Drawing No : HR23-02 Rev. :

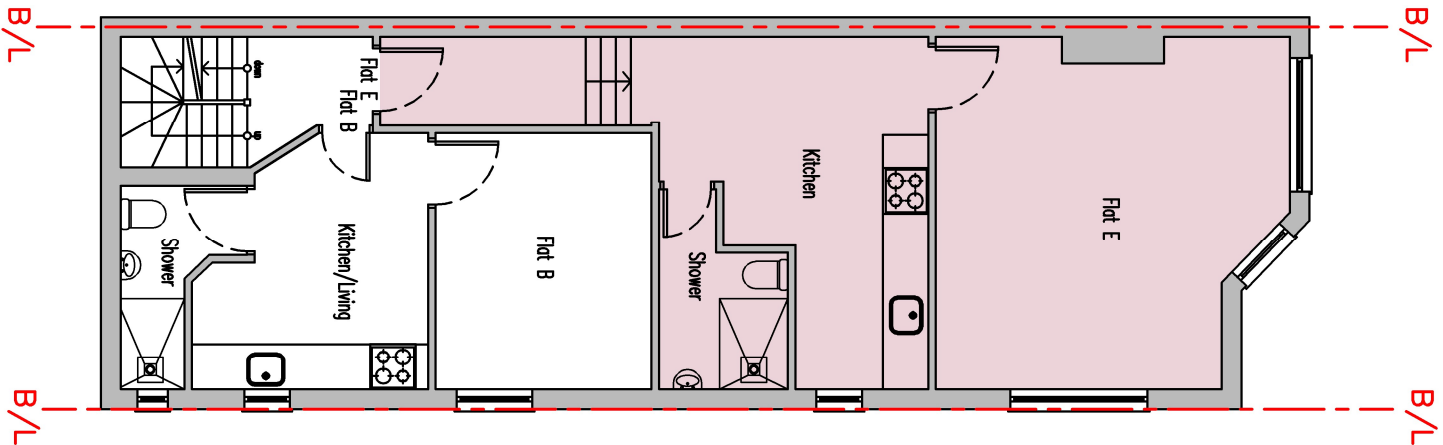

EXISTING FIRST FLOOR PLAN
Scale 1:100

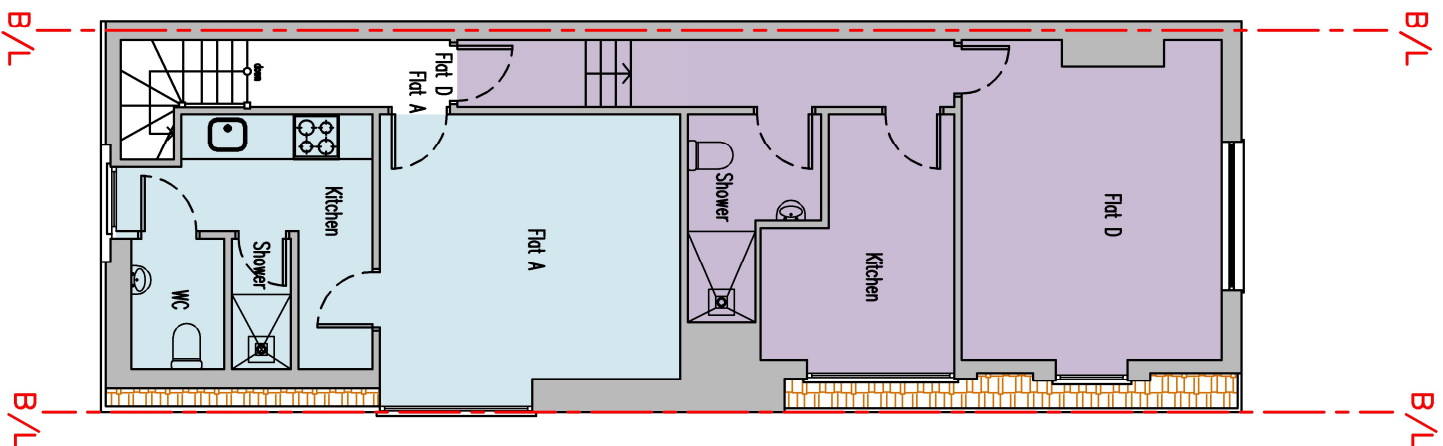

EXISTING SECOND FLOOR PLAN
Scale 1:100