



SITE PLAN
Scale 1:1250

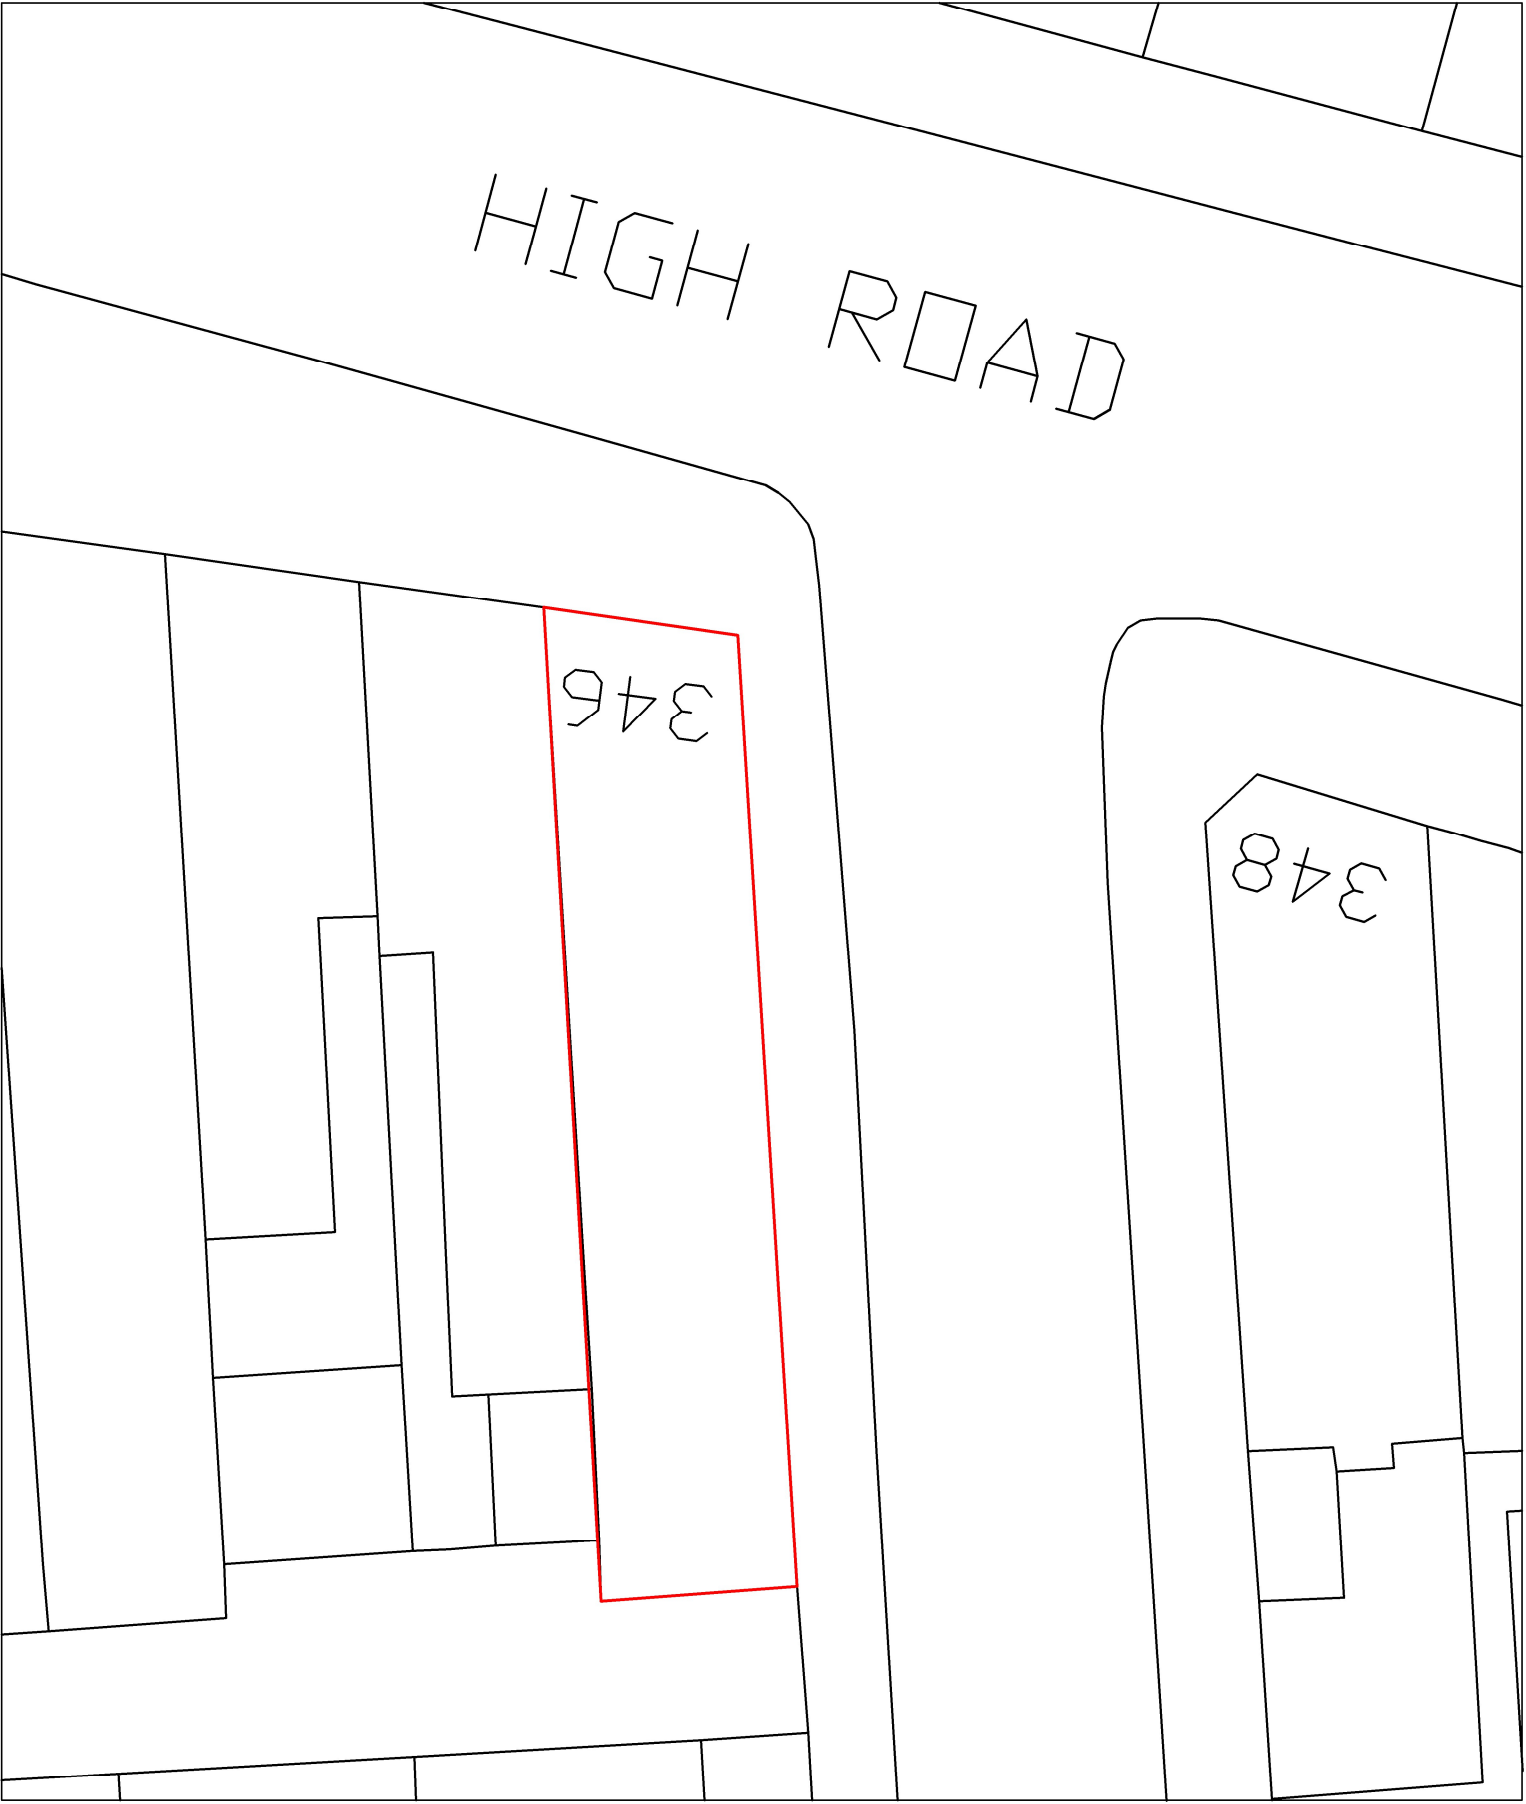

BLOCK PLAN
Scale 1:500

 

NOTES:

 SITE BOUNDARY

AKO

Design & Build Ltd

ARCHITECTURAL & ENGINEERING DESIGN
2 CHEAPSIDE, NORTH CIRCULAR ROAD
LONDON, N13 5ED
T: 0772 333 1891, 020 3213 0192
e-mail: dkosele@dkogroup.co.uk
www.dkogroup.co.uk

PLANNING

Drawing Title : Site and Block Plan

Project Address: 346 High Road,
London, N22 8JW

Scale : 1:100 @ A3

Drawing No : HR23-01 Rev. :