
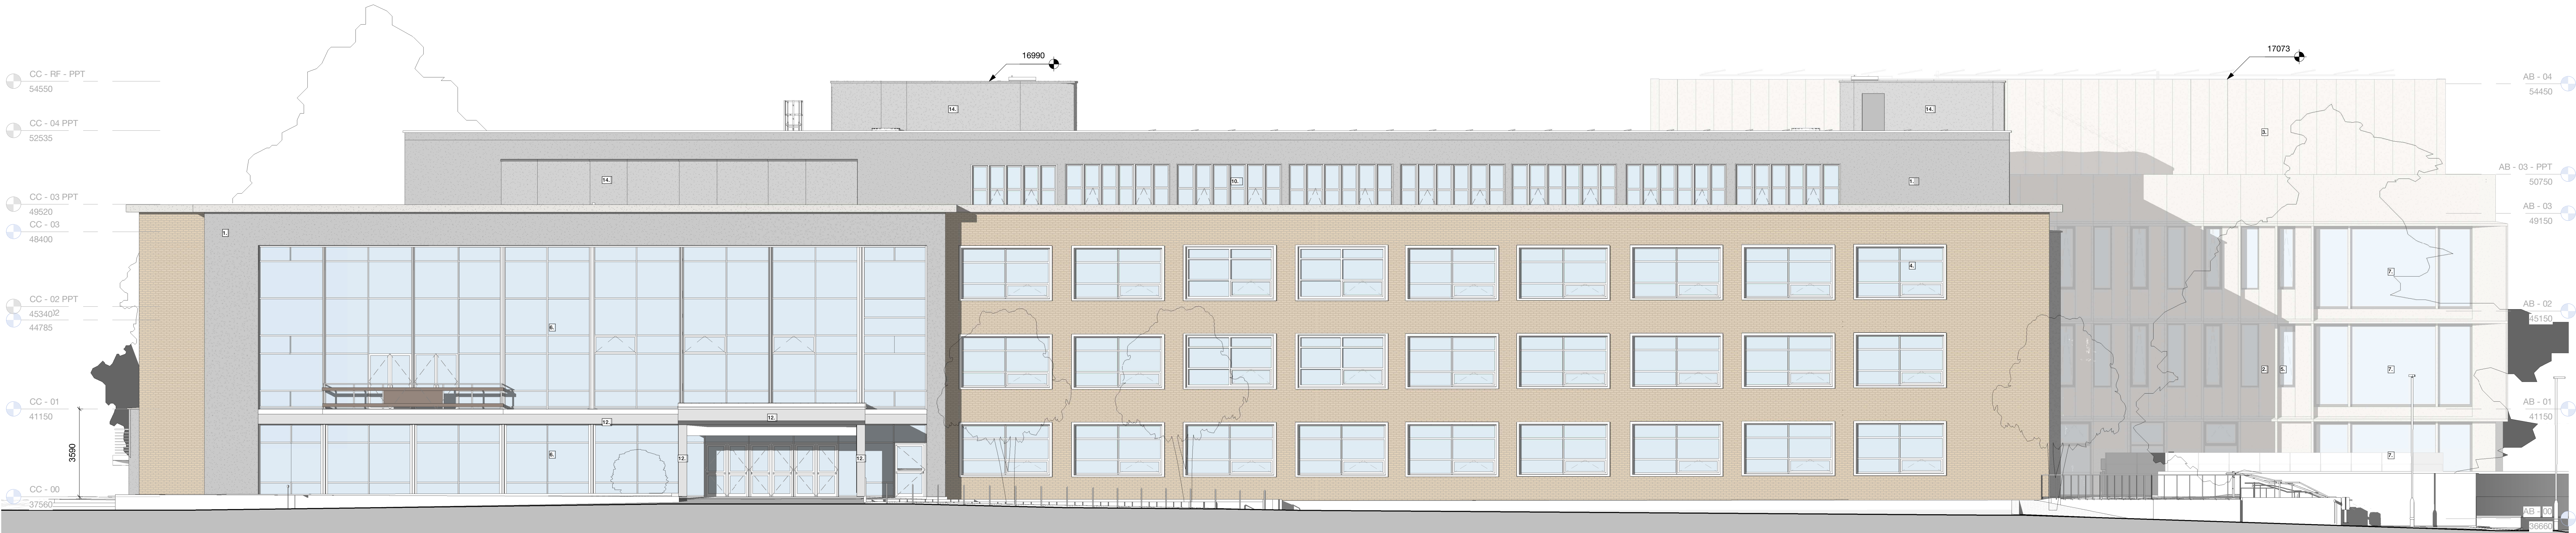


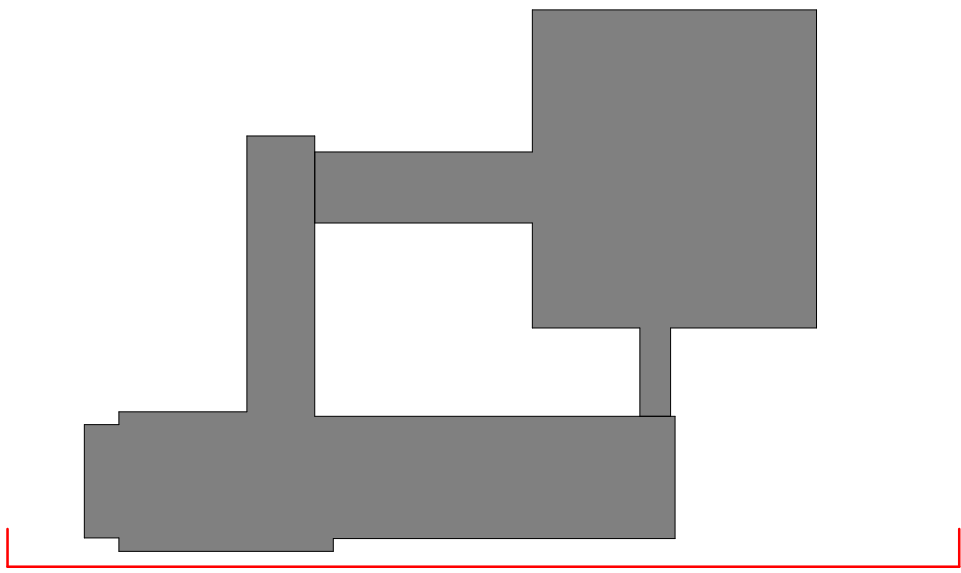

Key

1. GRC cladding to Civic Centre -refer to external wall scoping drawings 218210 to13
2. GRC cladding to Trinity Rd Building / Link Buildings -refer to external wall assembly drawings 218300 to 10
3. GRC cladding to Trinity Rd Building plant screen -refer to external wall assembly drawings (including 218401)
4. Replacement windows to Civic Centre to match existing -refer to Design and Access Statement
5. Aluminium windows to Trinity Rd Building / Link Buildings
6. Replacement curtain walling to Civic Centre to match existing -refer to Design and Access Statement
7. Aluminium curtain walling to Trinity Rd Building / Link Building
8. Aluminium glazed doors to Trinity Rd Building / Link Building
9. Bespoke aluminium fence and gate
10. Replacement steel windows to match existing -refer to Design and Access Statement
11. Replacement glazed doors to Civic Centre to match existing -refer to Design and Access Statement
12. Existing stone cladding to be cleaned and repaired
13. Existing concrete precast cornice/window surrounds to be repaired and cleaned
14. Existing rendered face in-situ concrete to be repaired, cleaned & made good, re-rendered where required
15. Aluminium louvered doors to Trinity Rd Building

Copyright Hawkins\Brown Architects
No implied licence exists. This drawing should not be used to calculate areas for the purposes of valuation. Do not scale this drawing. All dimensions to be checked on the site by the contractor and such dimensions to be their responsibility. All work must comply with relevant British Standards and Building Regulations requirements. Drawing errors and omissions to be reported to the architect. To be read in conjunction with Architect's specification and other consultant information.

Rev	Description	Date
P1	Planning Issue	05.04.23

159 St John Street
London EC1V 4QJ

mail@hawkinsbrown.com
hawkinsbrown.com

Hawkins\Brown

Project
Haringey Civic Centre
High Rd,
Wood Green,
N22 8LE

Drawing
Proposed East Elevation

Scale @ A0
1 : 100

Date
15.03.23

Drawn By
MG

Checked By
JM

Job Number
190149

Status
S2

Purpose of Issue
Issued for Information

Drawing No.
HCC-HBA-ZZ-ZZ-DR-A-208200

Rev
P1