



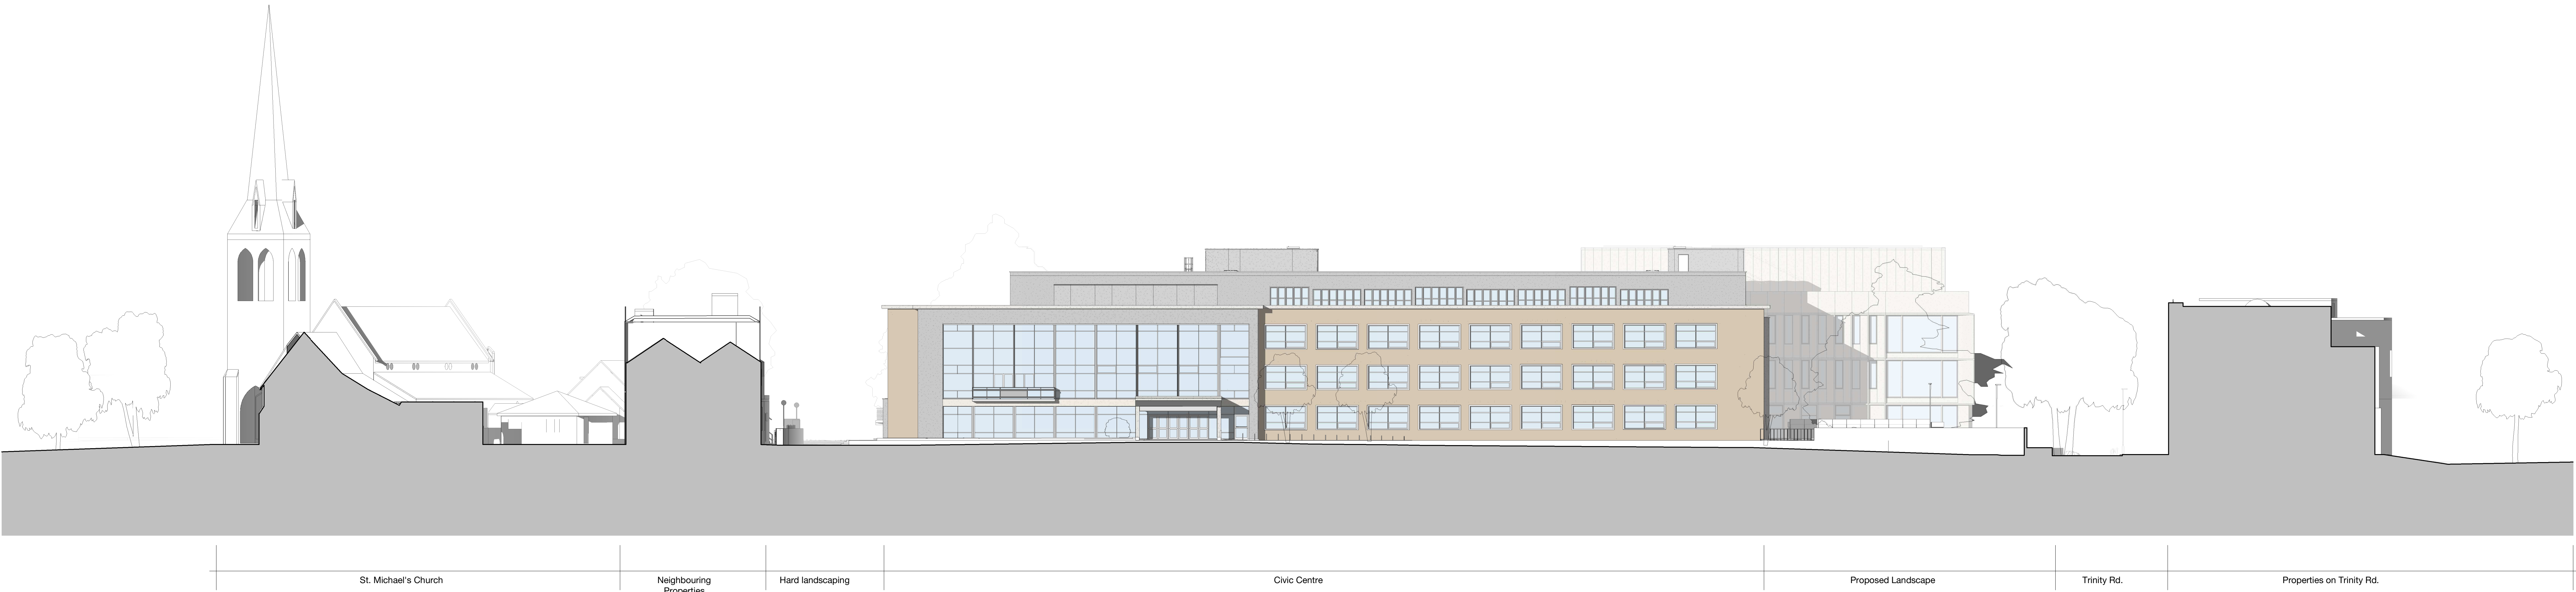


Proposed Context East Elevation
1:200

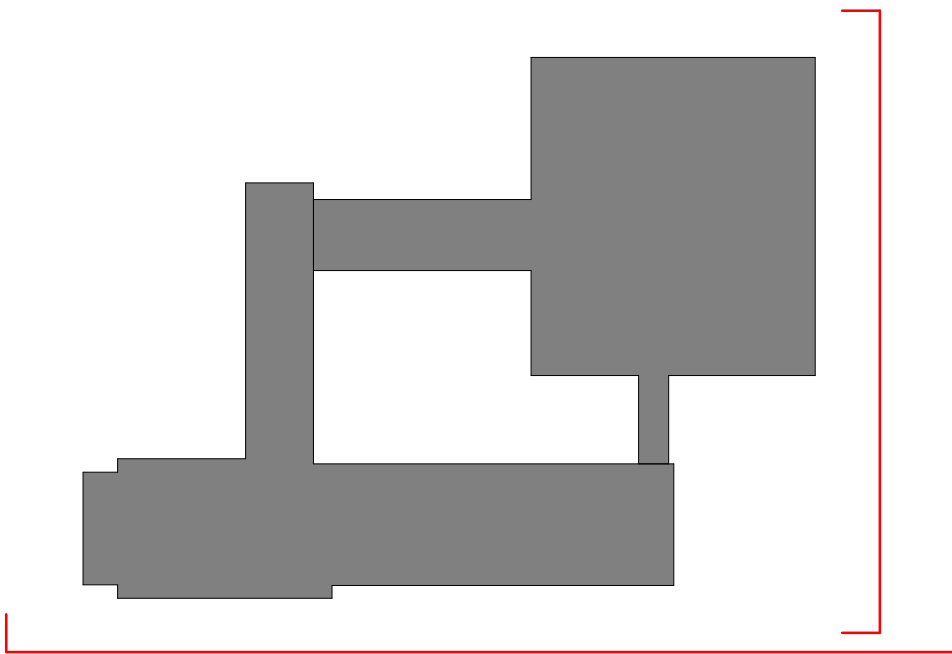

Proposed Context North Elevation
1:200

Refer to drawings 208200 - 208207 for materials key

 

Rev	Description	Date					Scale @ A0	Date	Job Number	Project	159 St John Street London EC1V 4QJ	mail@hawkinsbrown.com hawkinsbrown.com
P1	Planning Issue	05.04.23	Copyright Hawkins\Brown Architects No implied licence exists. This drawing should not be used to calculate areas for the purposes of valuation. Do not scale this drawing. All dimensions to be checked on the site by the contractor and such dimensions to be their responsibility. All work must comply with relevant British Standards and Building Regulations requirements. Drawing errors and omissions to be reported to the architect. To be read in conjunction with Architect's specification and other consultant information.	As indicated	15.03.23	190149	Haringey Civic Centre	High Rd, Wood Green, N22 8LE	Hawkins\Brown			
				Drawn By MG	Checked By JM	Status S2						
				Drawing No. HCC-HBA-ZZ-ZZ-DR-A-208208	Rev P1	Purpose of Issue Issued for Information	Drawing Proposed Context Elevations					

Copyright HawkinsBrown Architects
No implied licence exists. This drawing should not be used to calculate areas for the purposes of valuation. Do not scale this drawing. All dimensions to be checked on the site by the contractor and such dimensions to be their responsibility. All work must comply with relevant British Standards and Building Regulations requirements. Drawing errors and omissions to be reported to the architect. To be read in conjunction with Architect's specification and other consultant information.