

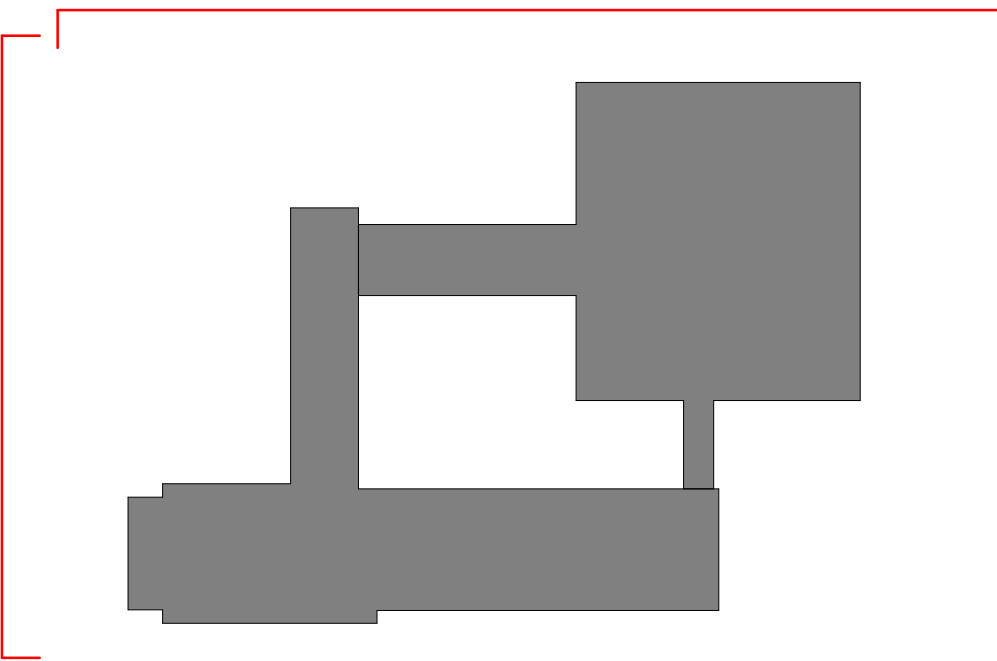


Proposed Context West Elevation
1:200

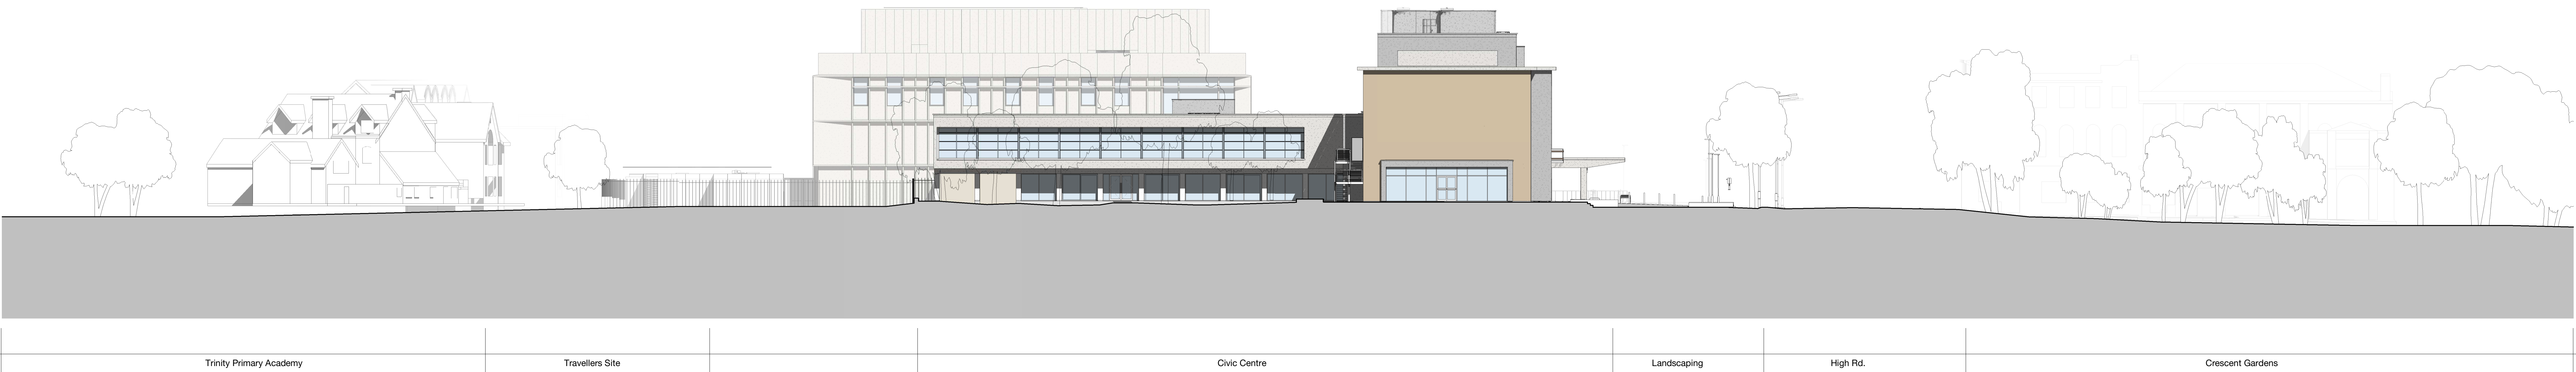

Proposed Context South Elevation
1:200

Refer to drawings 208200 - 208207 for materials key

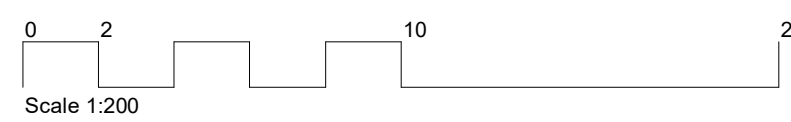

Rev		Description	Date
P1	Planning Issue		05.04.23

Copyright HawkinsBrown Architects
No implied licence exists. This drawing should not be used to calculate areas for the purposes of valuation. Do not scale this drawing. All dimensions to be checked on the site by the contractor and such dimensions to be their responsibility. All work must comply with relevant British Standards and Building Regulations requirements. Drawing errors and omissions to be reported to the architect. To be read in conjunction with Architect's specification and other consultant information.

Scale @ A0	Date	Job Number	Project
As indicated	03/16/23	190149	Haringey Civic Centre
Drawn By	Checked By	Status	High Rd, Wood Green, N22 8LE
MG	JM	S2	
Drawing No.	Rev	Purpose of Issue	Drawing
HCC-HBA-ZZ-ZZ-DR-A-208209	P1	Issued for Information	Proposed Context Elevations

159 St John Street
London EC1V 4QJ

mail@hawkinsbrown.com
hawkinsbrown.com

HawkinsBrown