


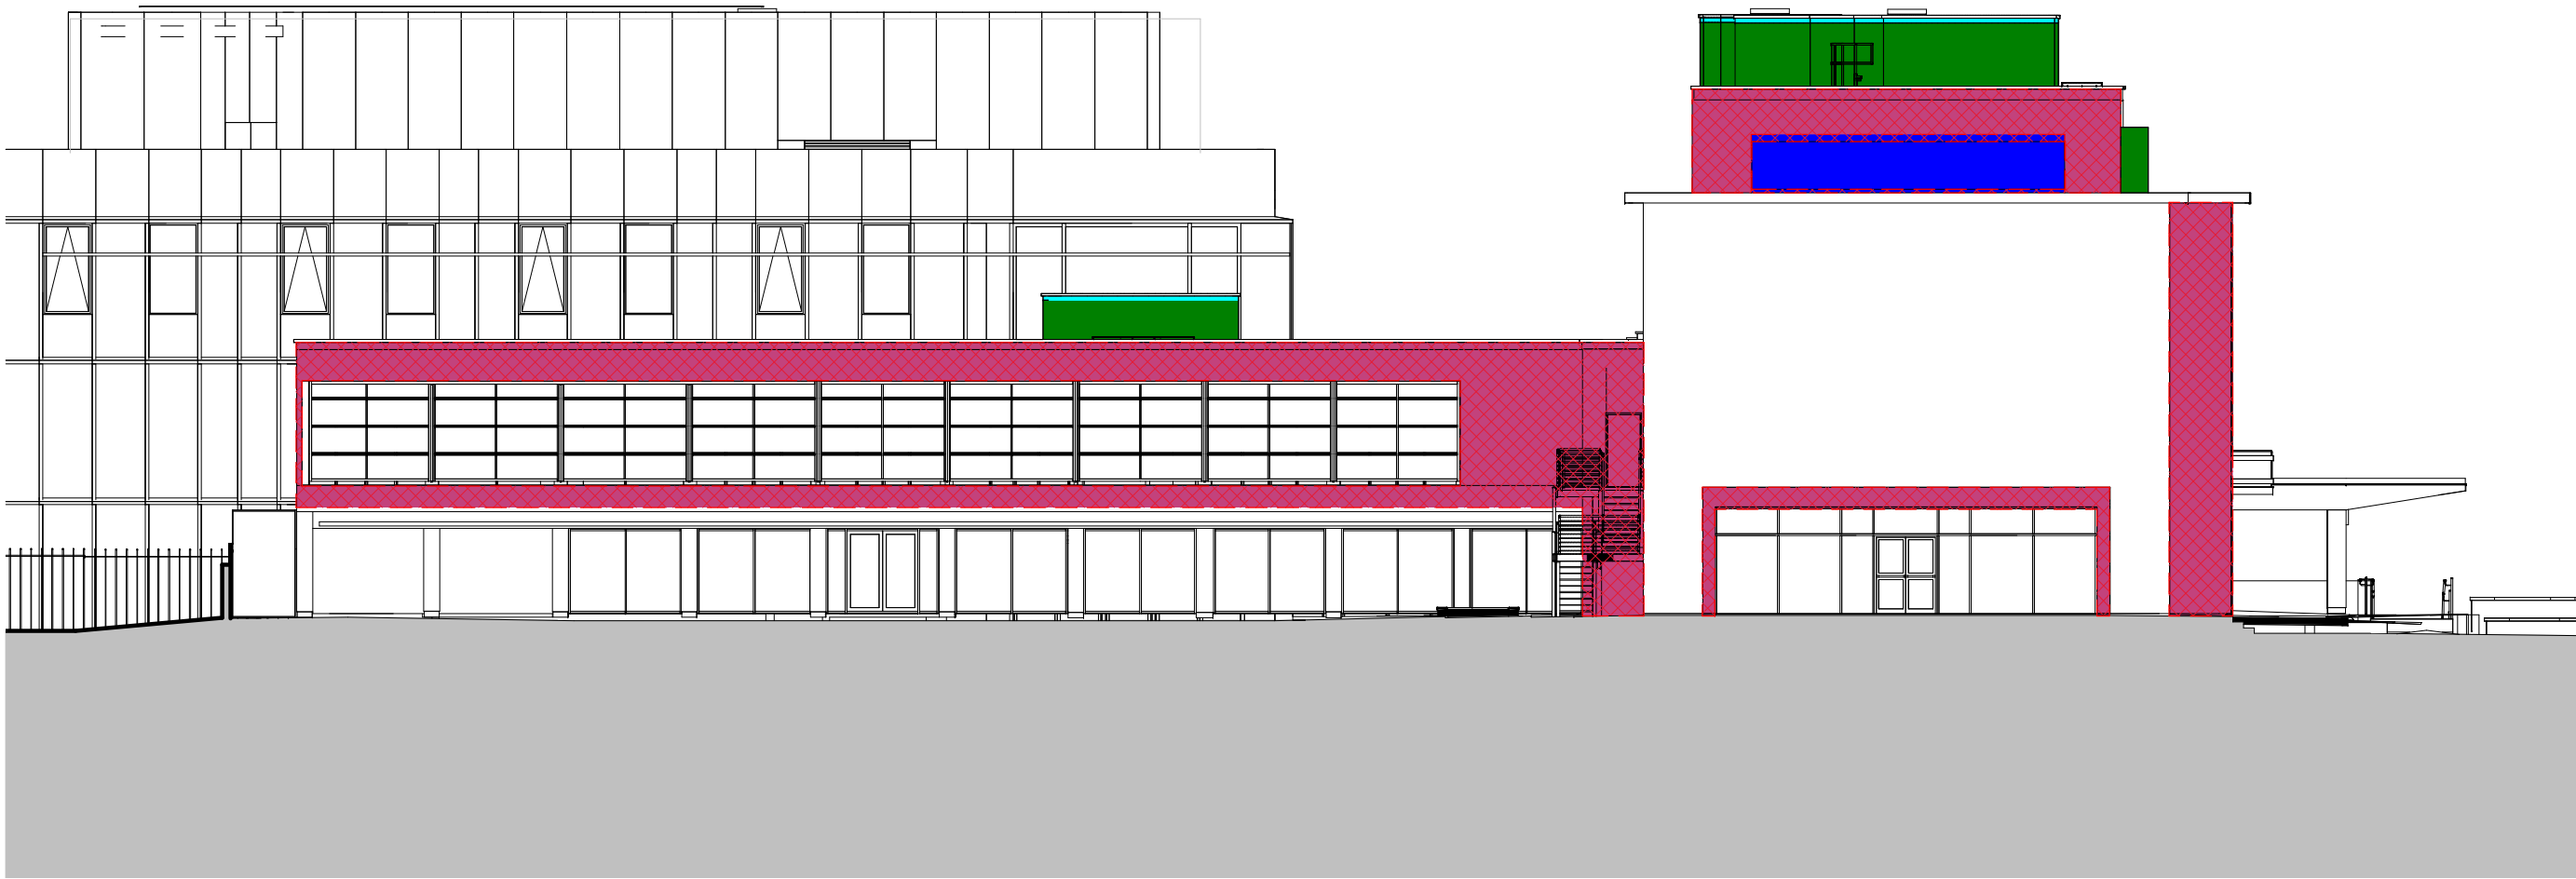

External Concrete & Render Wall Types - West Elevation - 02

1 : 200



External Concrete & Render Wall Types - South Elevation - 02

1 : 200

WALL TYPES KEY:

Facing Brickwork Systems - Refer to DWG 210050

EW1-101A
Brickwork Cavity Wall - Insulated internally

EW1-101B
Brickwork Cavity Wall - Insulated internally

EW1-102A
Brickwork Cavity Wall - Uninsulated

EW1-111
Brick with Concrete upstand - Insulated

EW1-112
Refer to 27 series roof package

Precast/GRC panel Systems - Refer to DWG 210051

EW1-201
Concrete Panels on Solid Brick - Insulated

EW1-202
Concrete Panels on Solid Brick - Uninsulated

EW1-211
Concrete Panels on Concrete upstand - Insulated

EW1-301
Concrete Panels infill walls - Uninsulated

Miscellaneous - Refer to DWG 210052

EW1-302
Render Solid Brickwork - Insulated

EW1-311
Feature Wall - Precast with integrated glazing

EW1-312
Reinforced Concrete Wall

Increased / Adjusted Parapets & Copings - Refer to Bay Study Drawings

EW1-321
Concrete panel parapet & coping - Insulated

EW1-322
Concrete panel parapet & coping - Uninsulated

Notes

1. All upgrades to external walls subject to survey and trials by PAYE

General Notes

1. Existing build up based on historic drawings and from Buro Happold Existing building thermal performance enhancement - Option Report - 0044501-BHE-XX-XX-RP-Y-0002 Buro Happold Existing building thermal performance enhancement - Option Report - 0044501-BHE-XX-XX-RP-Y-0002

2. Existing wall system references based on

3. Brickwork to be repointed, cleaned & made good

4. Repairs & further investigations to existing brickwork as per Buro Happold Facade System Condition Survey recommendations - 0049545-BHE-XX-XX-RP-Y-0001

5. Refer to 21 Series External Wall Bay Studies and Details

Copyright Hawkins\Brown Architects
No implied licence exists. This drawing should not be used to calculate areas for the purposes of valuation. Do not scale this drawing. All dimensions to be checked on the site by the contractor and such dimensions to be their responsibility. All work must comply with relevant British Standards and Building Regulations requirements. Drawing errors and omissions to be reported to the architect. To be read in conjunction with Architect's specification and other consultant information.

Rev	Description	Date
P1	Planning Issue	05.04.23

159 St John Street
London EC1V 4QJ

mail@hawkinsbrown.com
hawkinsbrown.com

Hawkins\Brown

Project
Haringey Civic Centre
High Rd,
Wood Green,
N22 8LE

Drawing
External Wall Scoping Elevations
- CC - Concrete & Render -
Sheet 02

Scale @ A1 1 : 200	Date 15.03.23
-----------------------	------------------

Drawn By JR	Checked By JM
----------------	------------------

Job Number 190149	Status S2	Purpose of Issue Issued for Information
----------------------	--------------	--

Drawing No. HCC-HBA-CC-ZZ-DR-A-218213	Rev P1
--	-----------

