



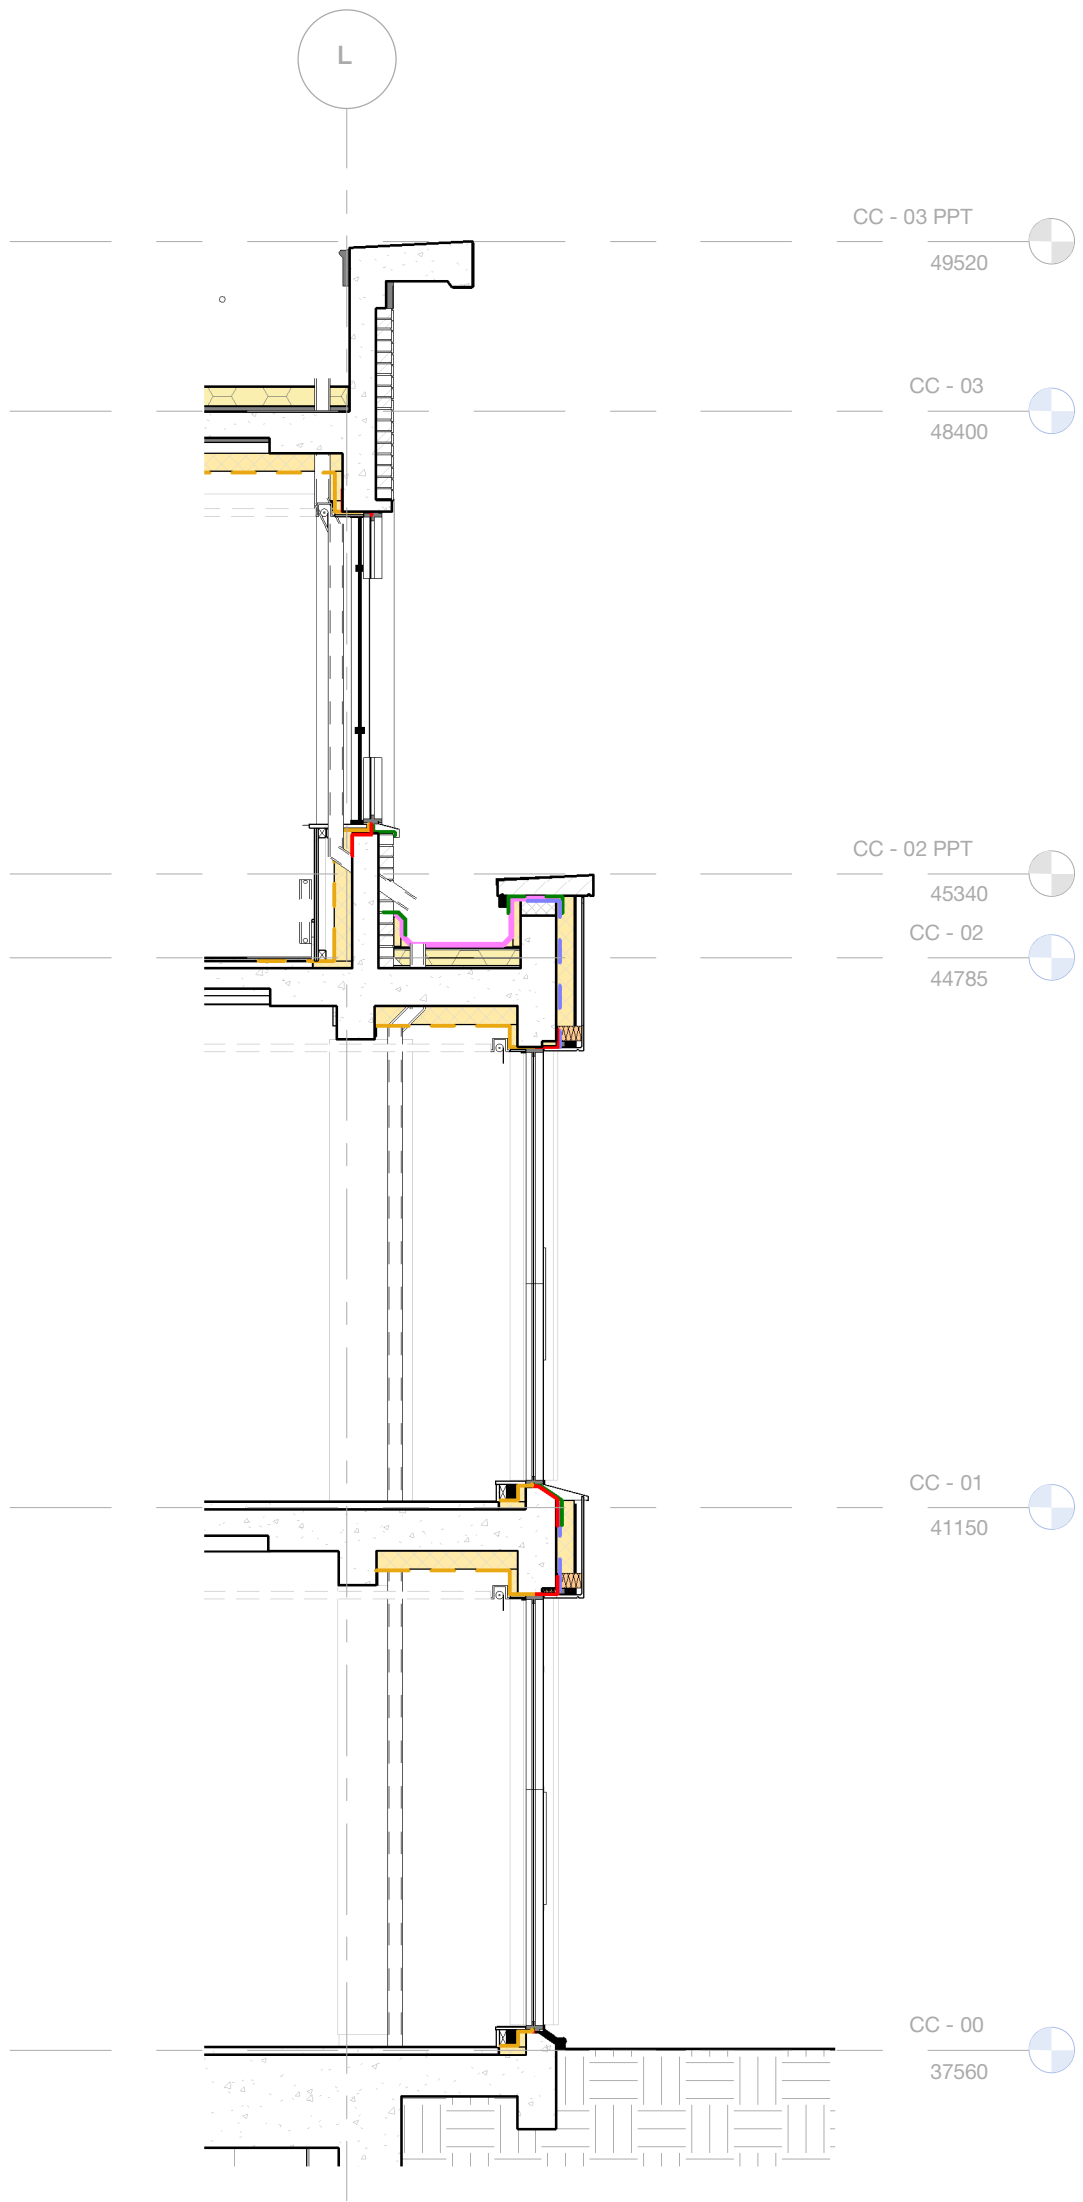

West Elevation 02 - Section-P
1 : 50





West Elevation 02 - Elevation-P
1 : 50

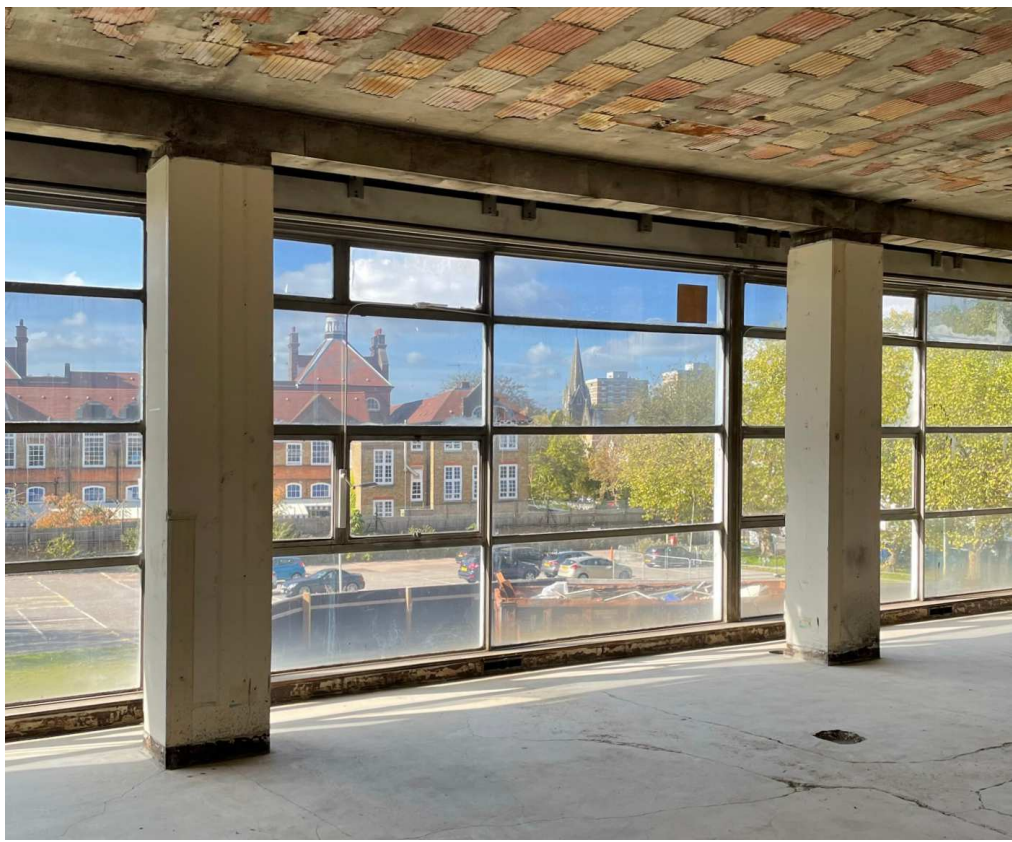


Existing External Wall - L00 & L01



Existing External Wall - L02

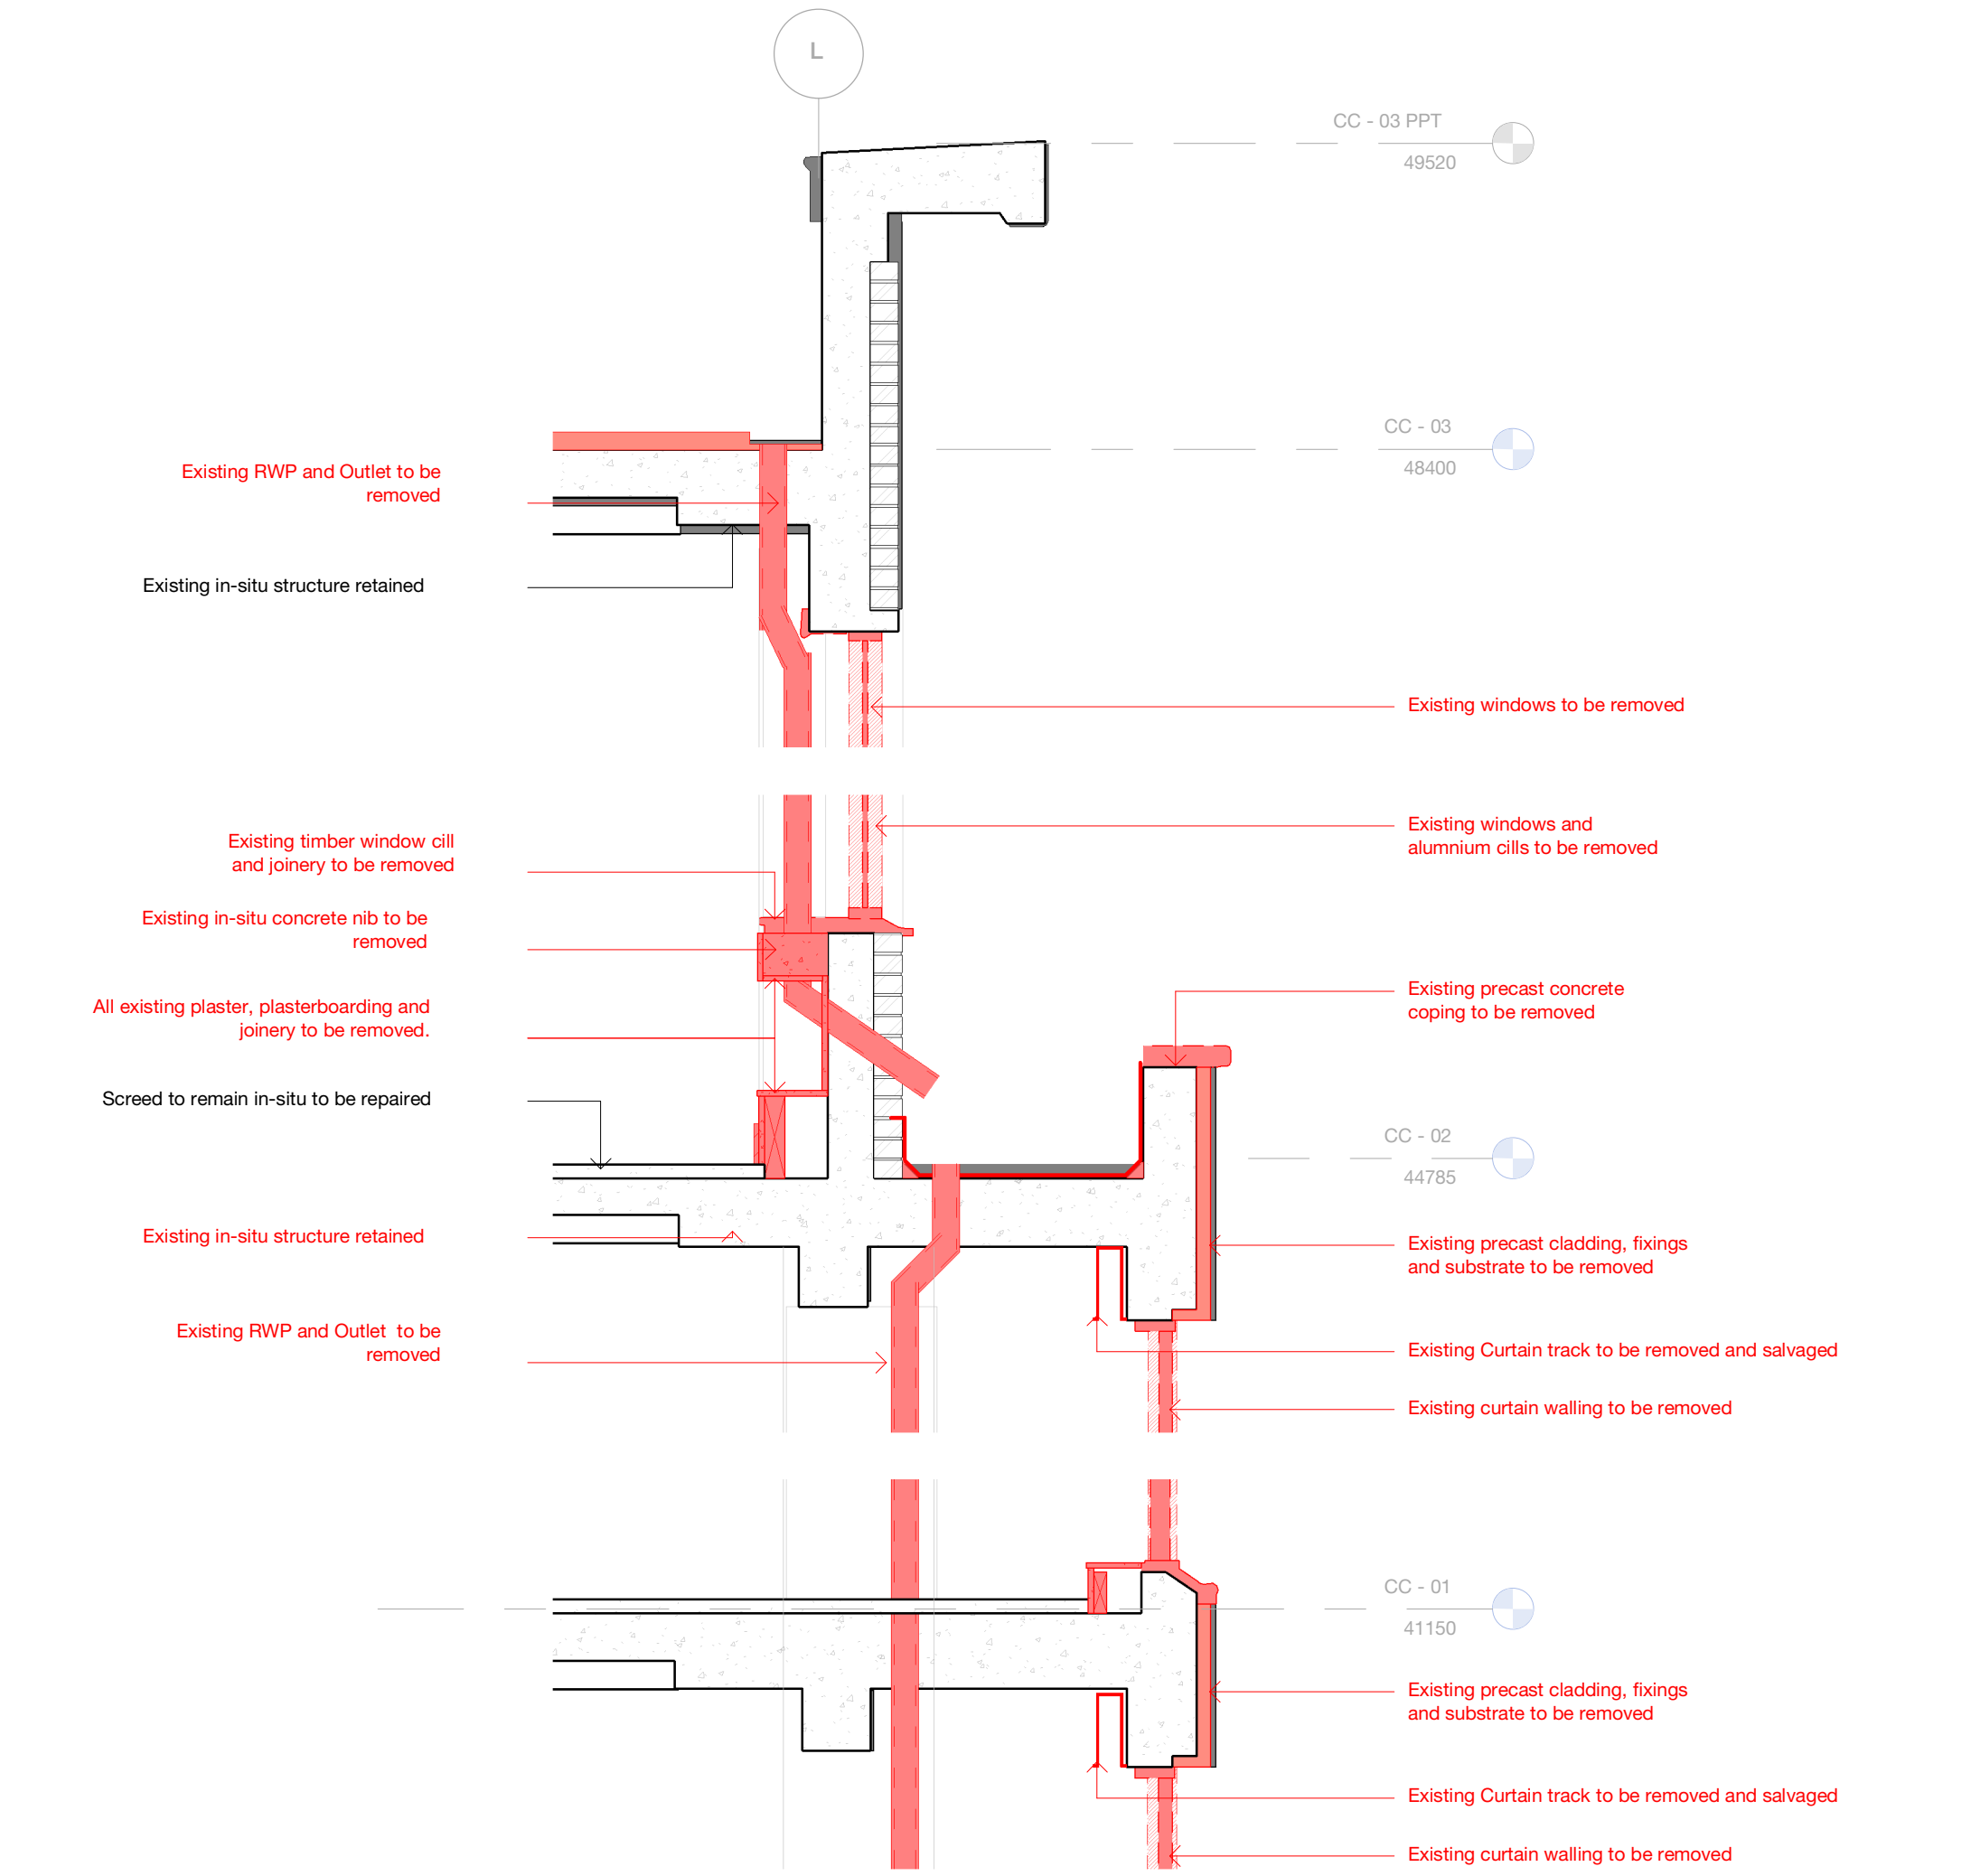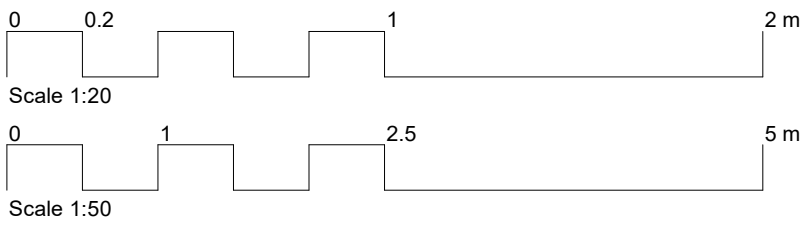

West Elevation 02 - Detail 01 - Demolition Works-P
1 : 25

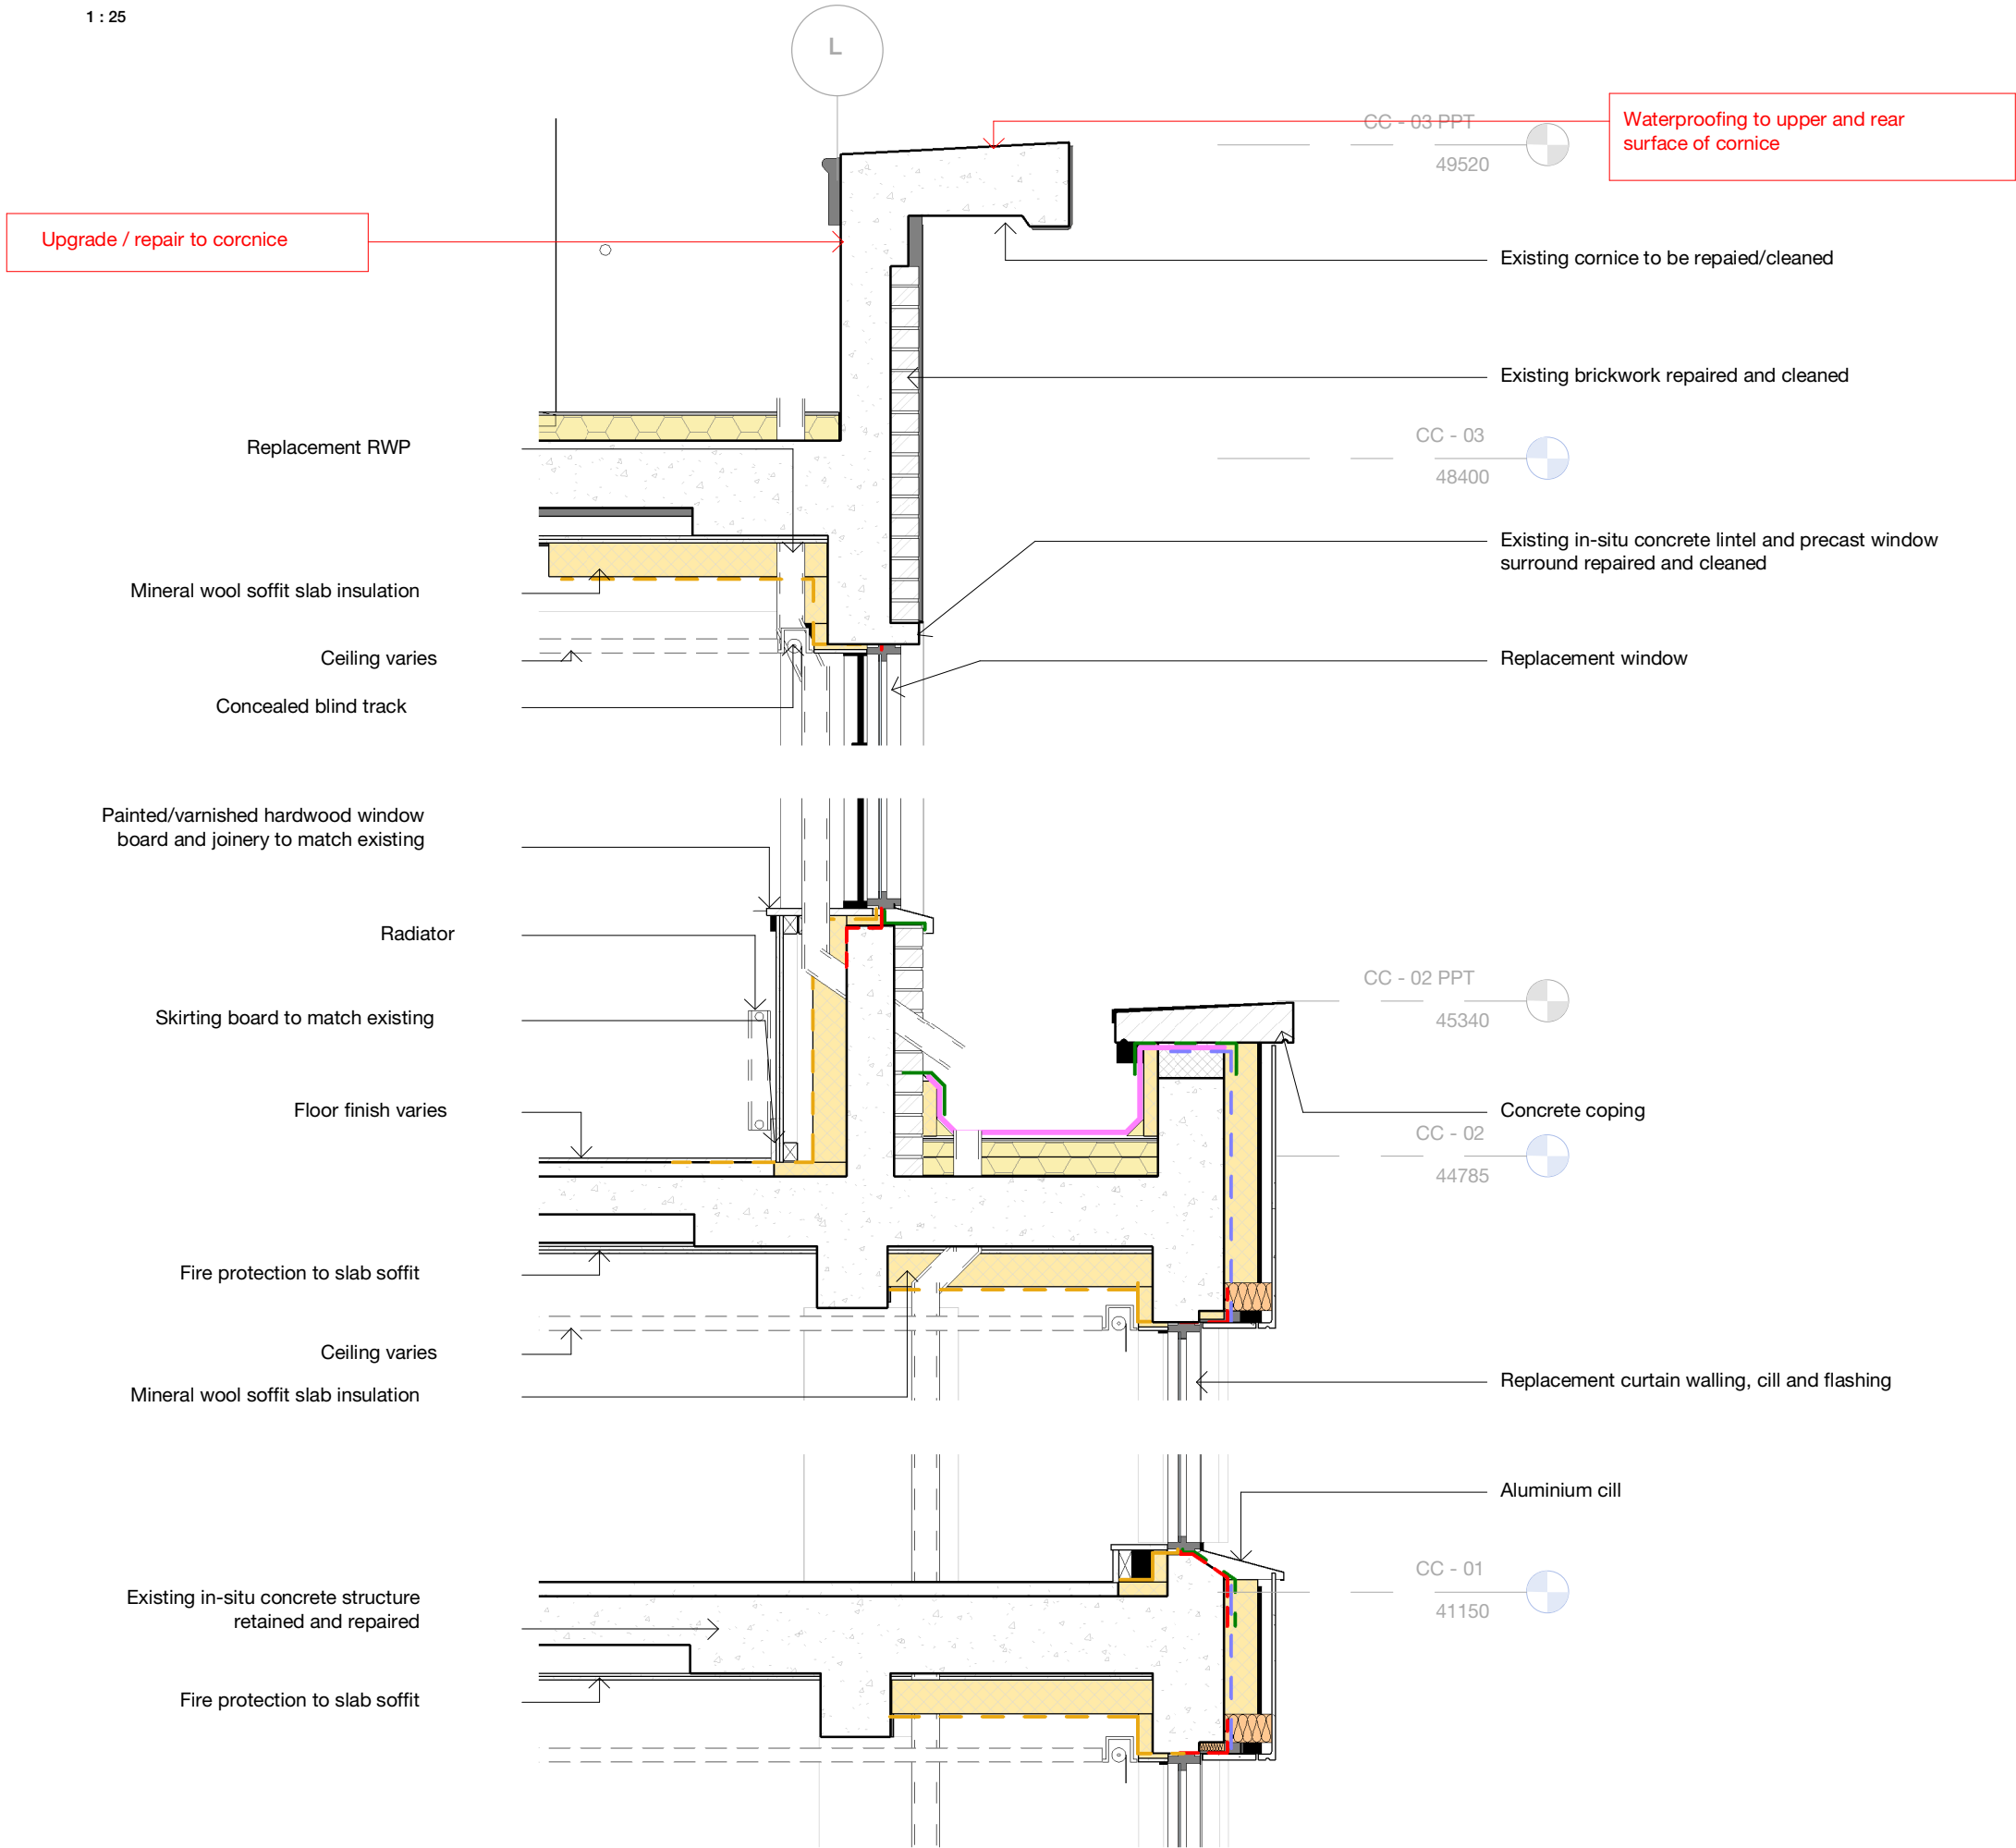

West Elevation 02 - Detail 01 - Proposed Upgrade-P
1 : 25

Copyright Hawkins\Brown Architects
No implied licence exists. This drawing should not be used to calculate areas for the purposes of valuation. Do not scale this drawing. All dimensions to be checked on the site by the contractor and such dimensions to be their responsibility. All work must comply with relevant British Standards and Building Regulations requirements. Drawing errors and omissions to be reported to the architect. To be read in conjunction with Architect's specification and other consultant information.

Rev	Description	Date
P1	Planning Issue	05.04.23

3C Tariff Street
Manchester M1 2FF
mail@hawkinsbrown.com
hawkinsbrown.com

Hawkins\Brown

Project
Haringey Civic Centre
High Rd,
Wood Green,
N22 8LE

Drawing
Ext Wall Bay Studies - CC -
North Wing - West Elevation

Scale @ A1 As indicated	Date 15.03.23
----------------------------	------------------

Drawn By JR	Checked By JM
----------------	------------------

Job Number 190149	Status S2	Purpose of Issue Issued for Information
----------------------	--------------	--

Drawing No. HCC-HBA-CC-ZZ-DR-A-218351	Rev P1
--	-----------