




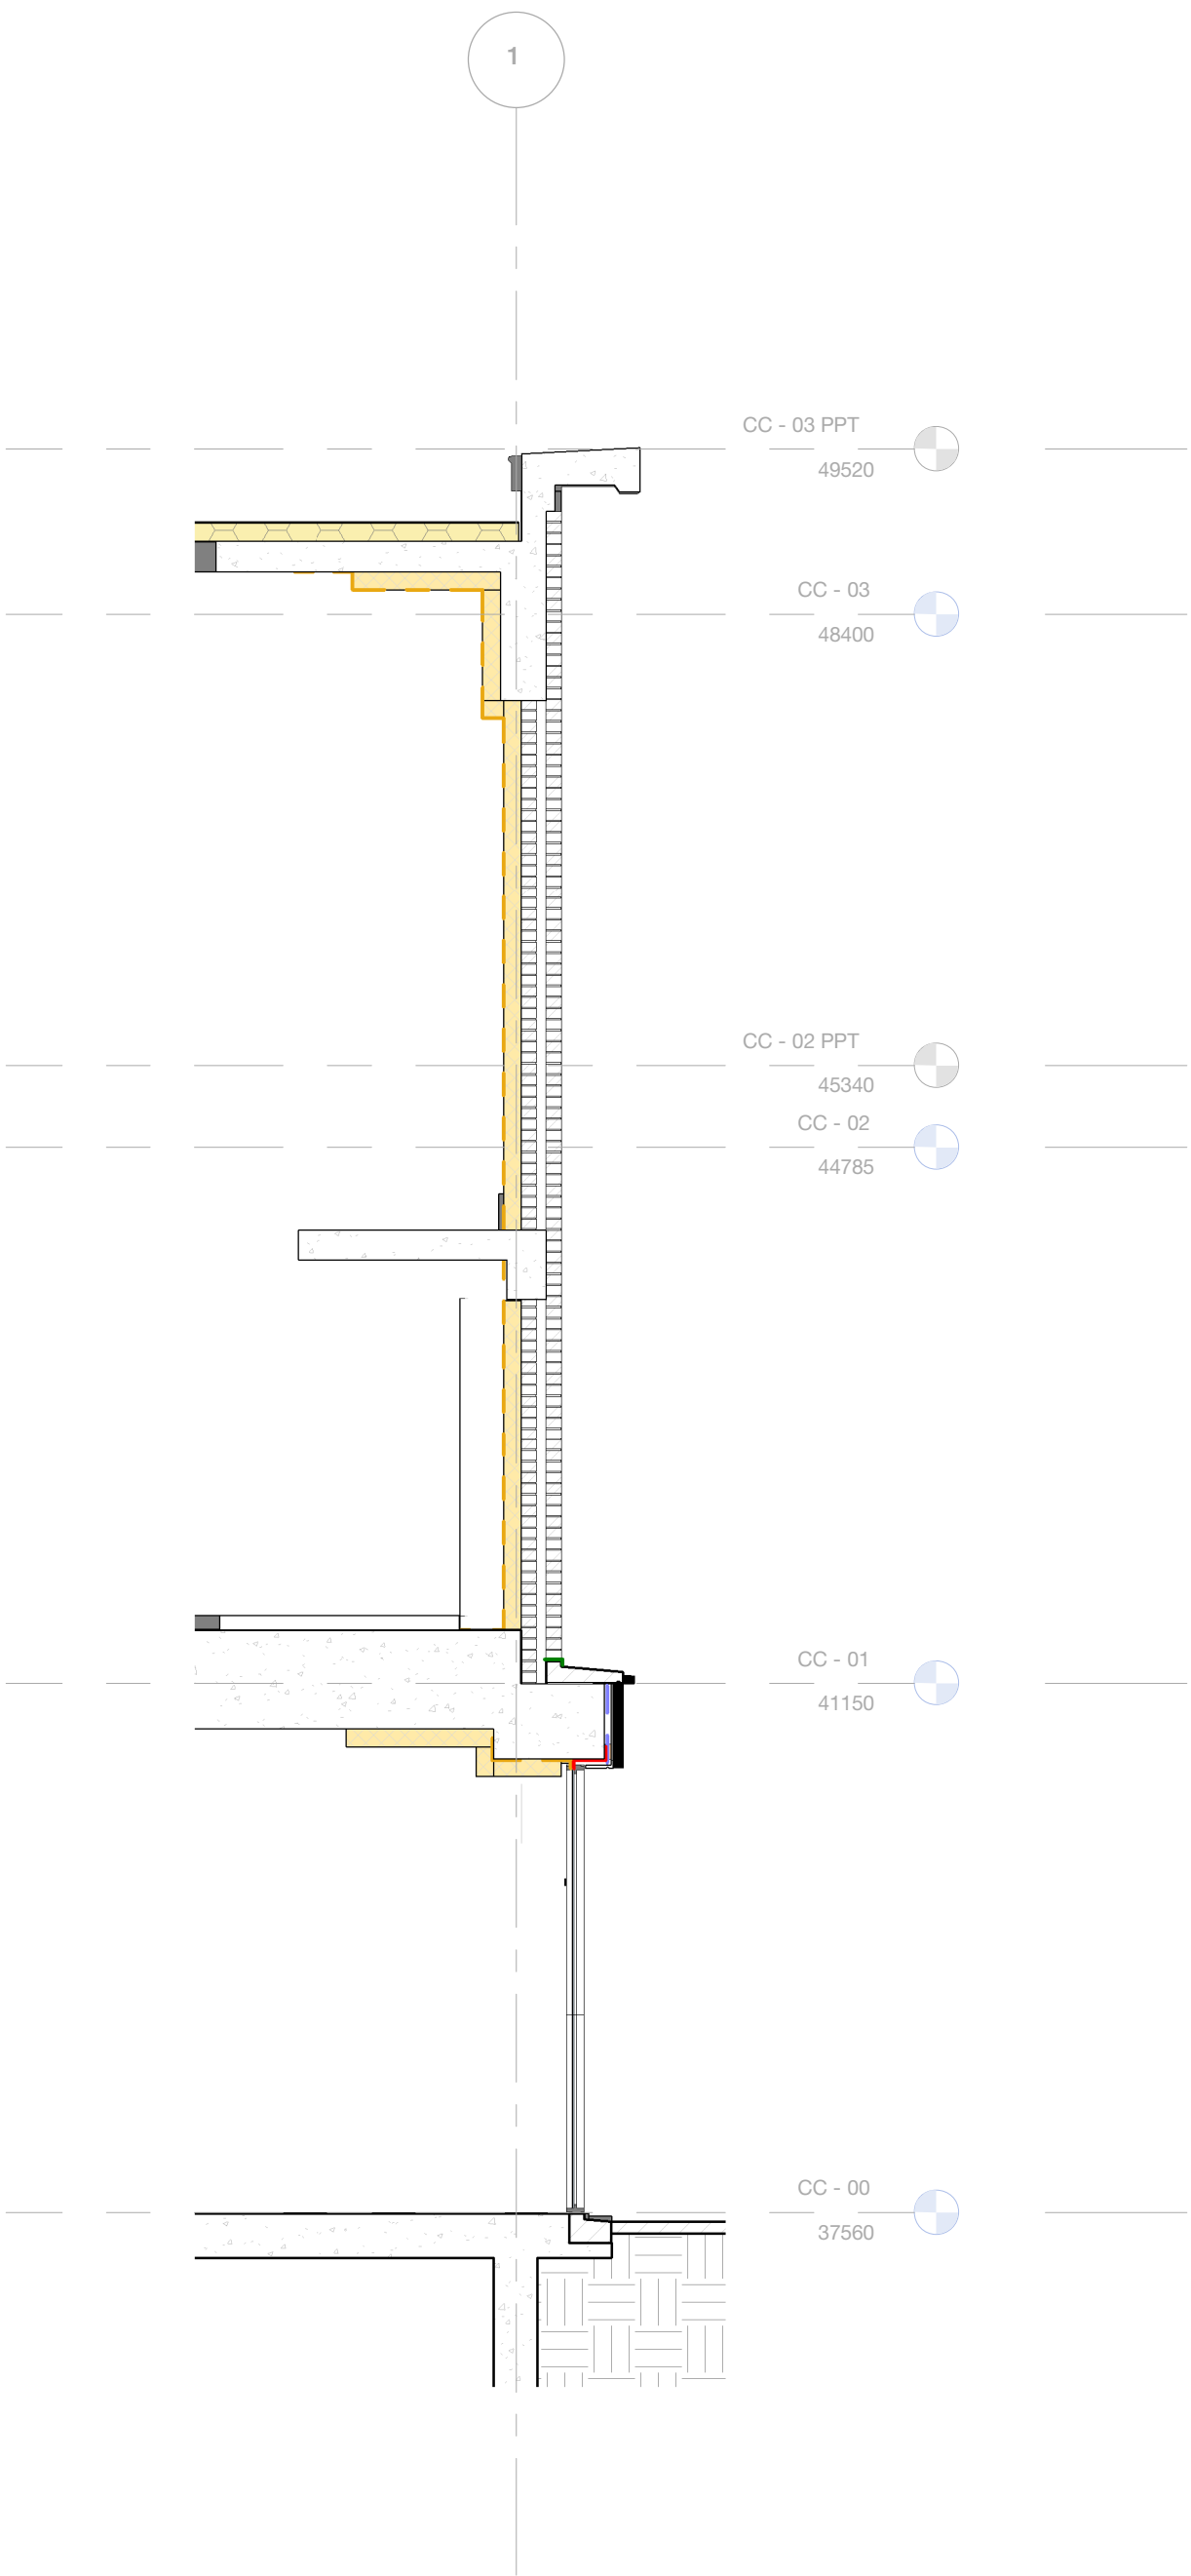

South Elevation 02 - Section-P
1:50

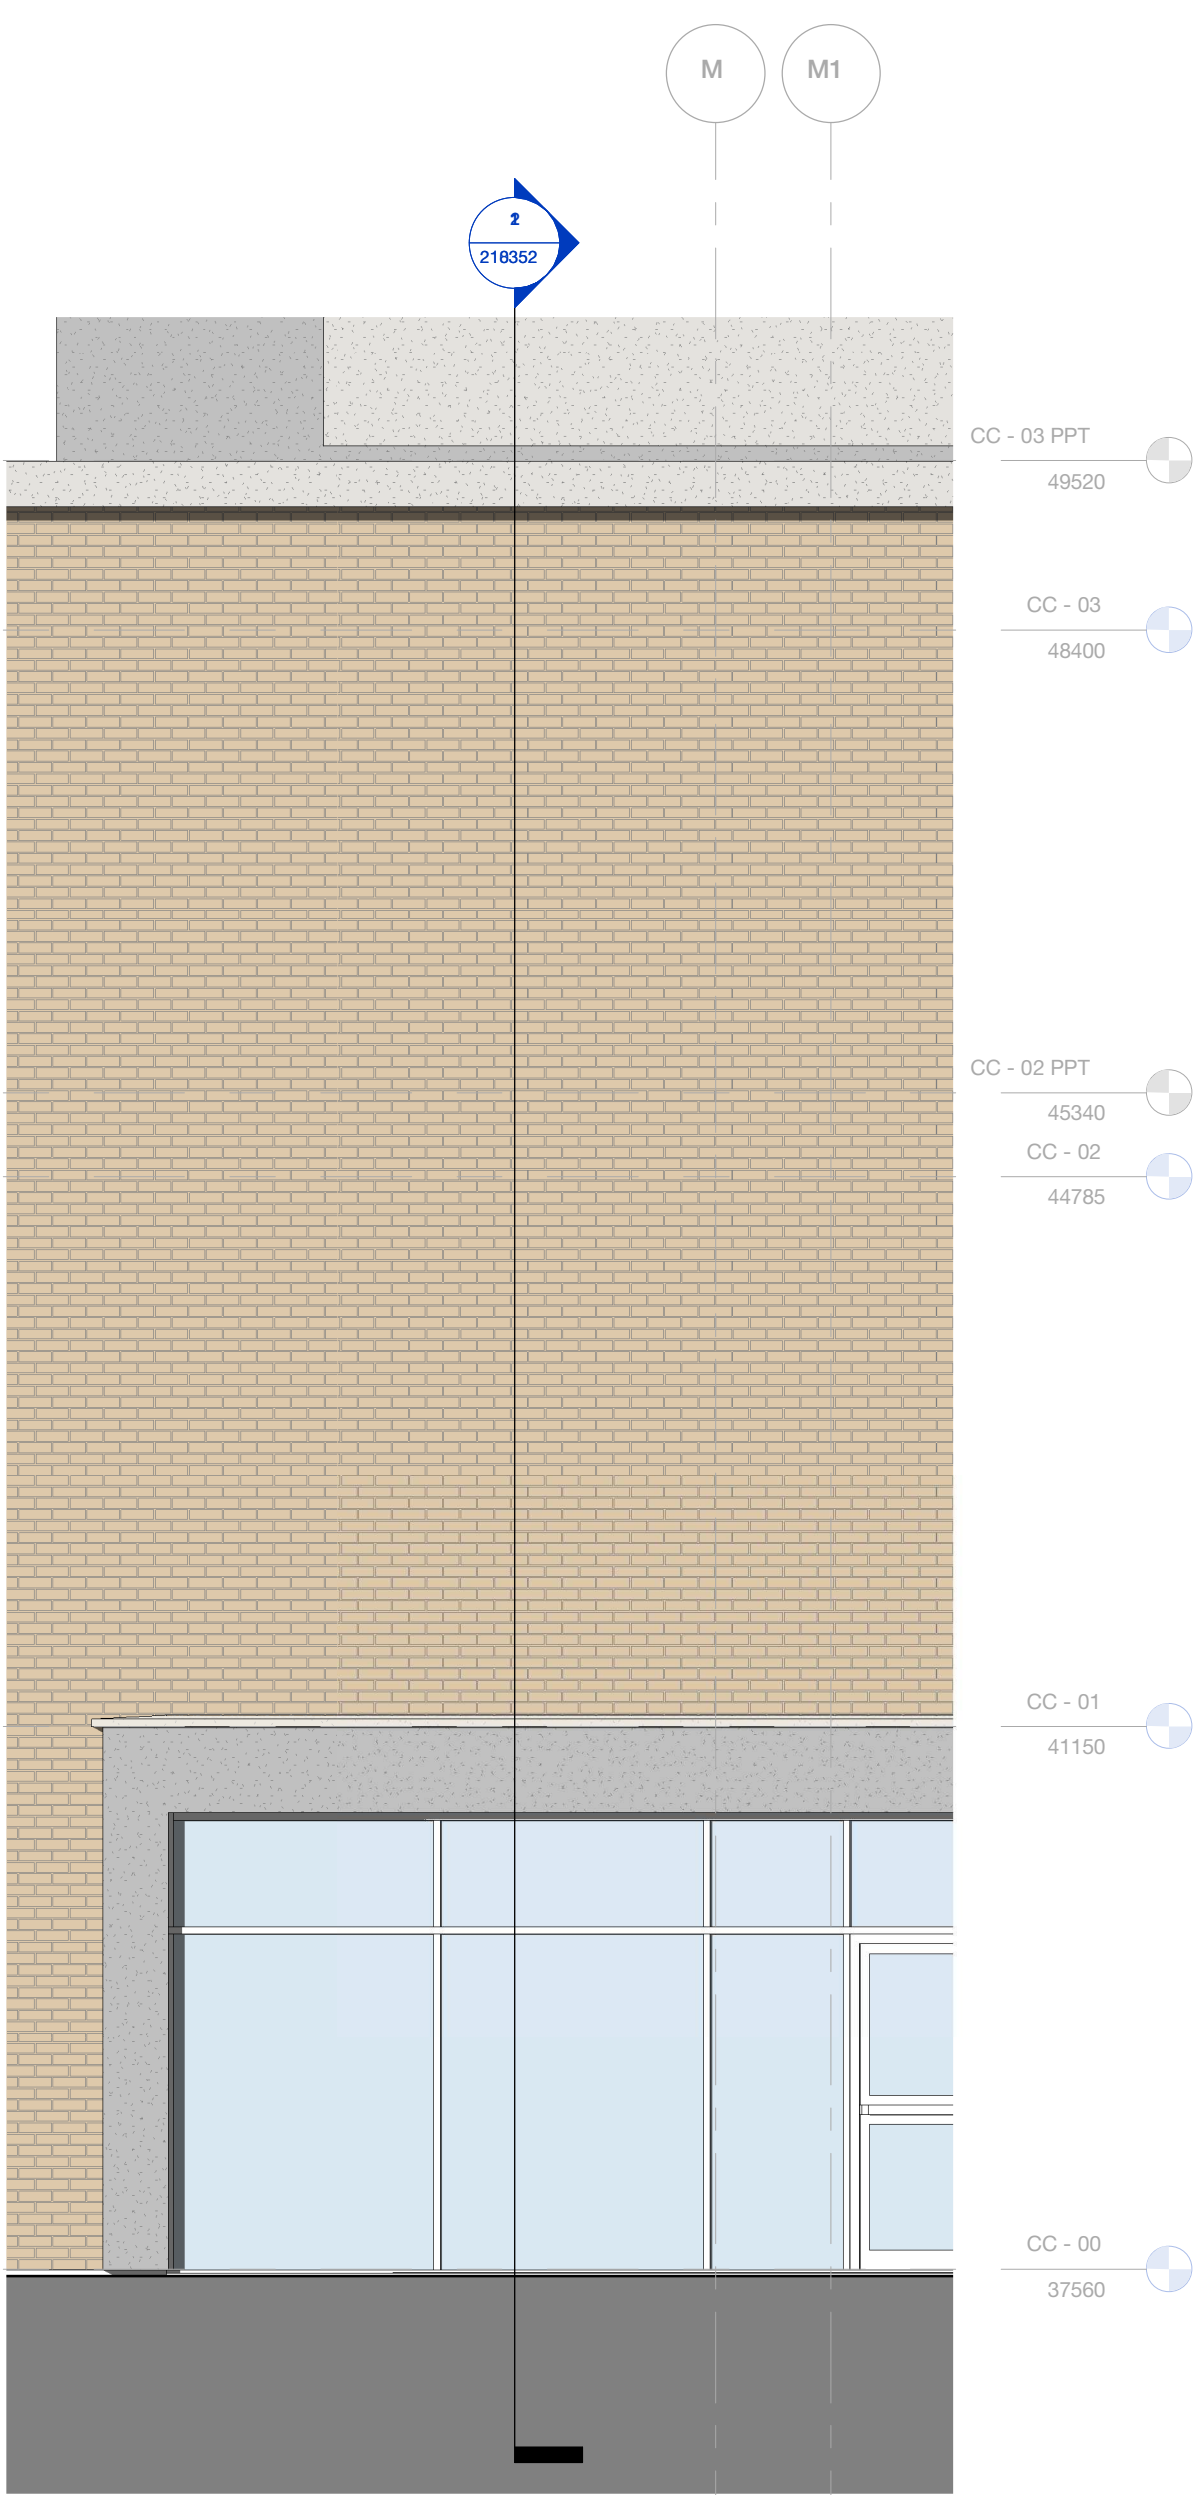


South Wing - South Elevation-P
1:50

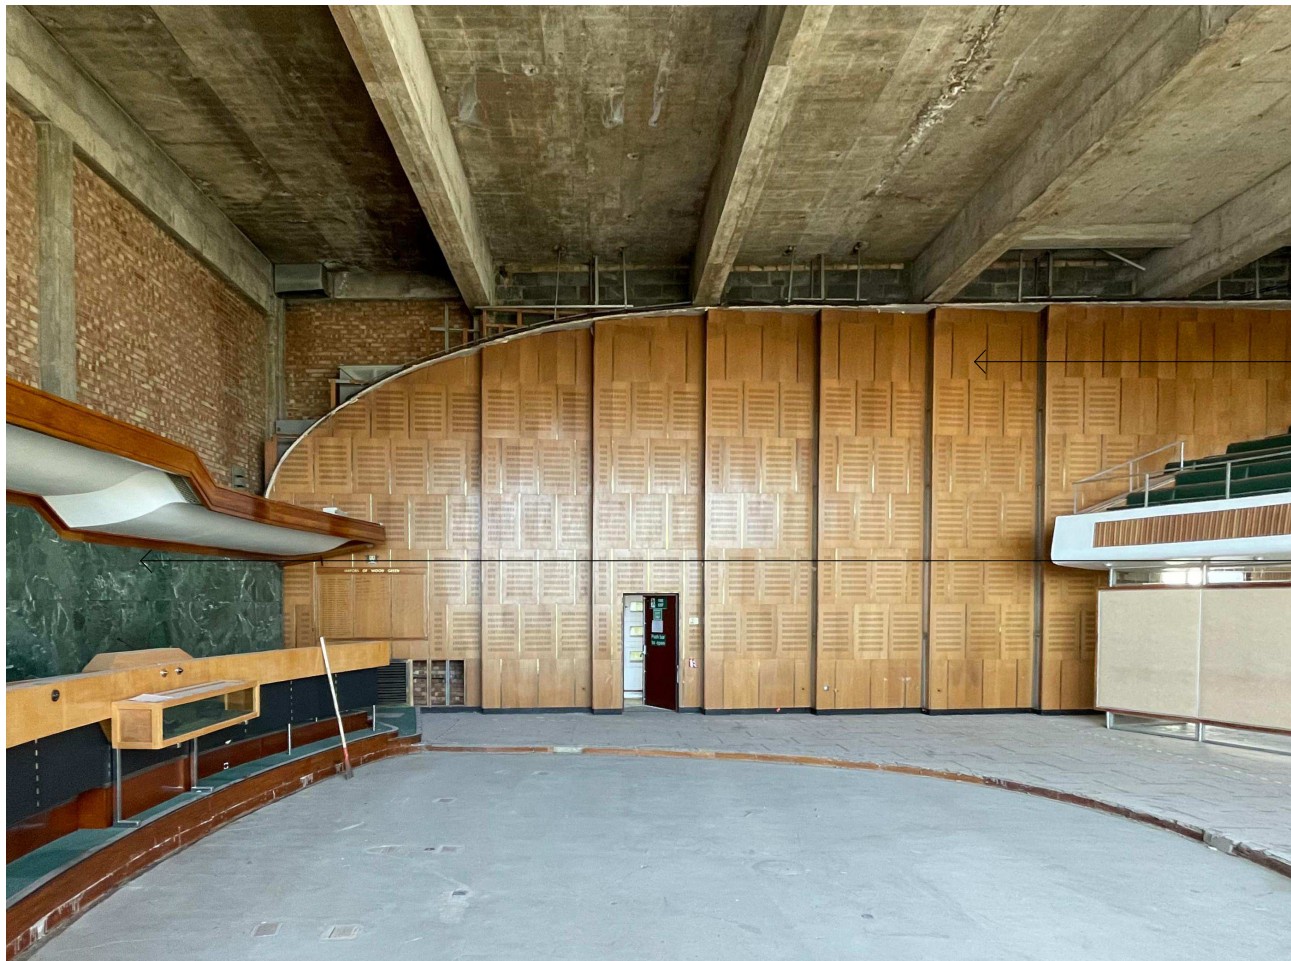


Cladding to be removed and reinstated by specialist to allow installation of insulation

Cladding to be removed and reinstated by specialist to allow installation of insulation

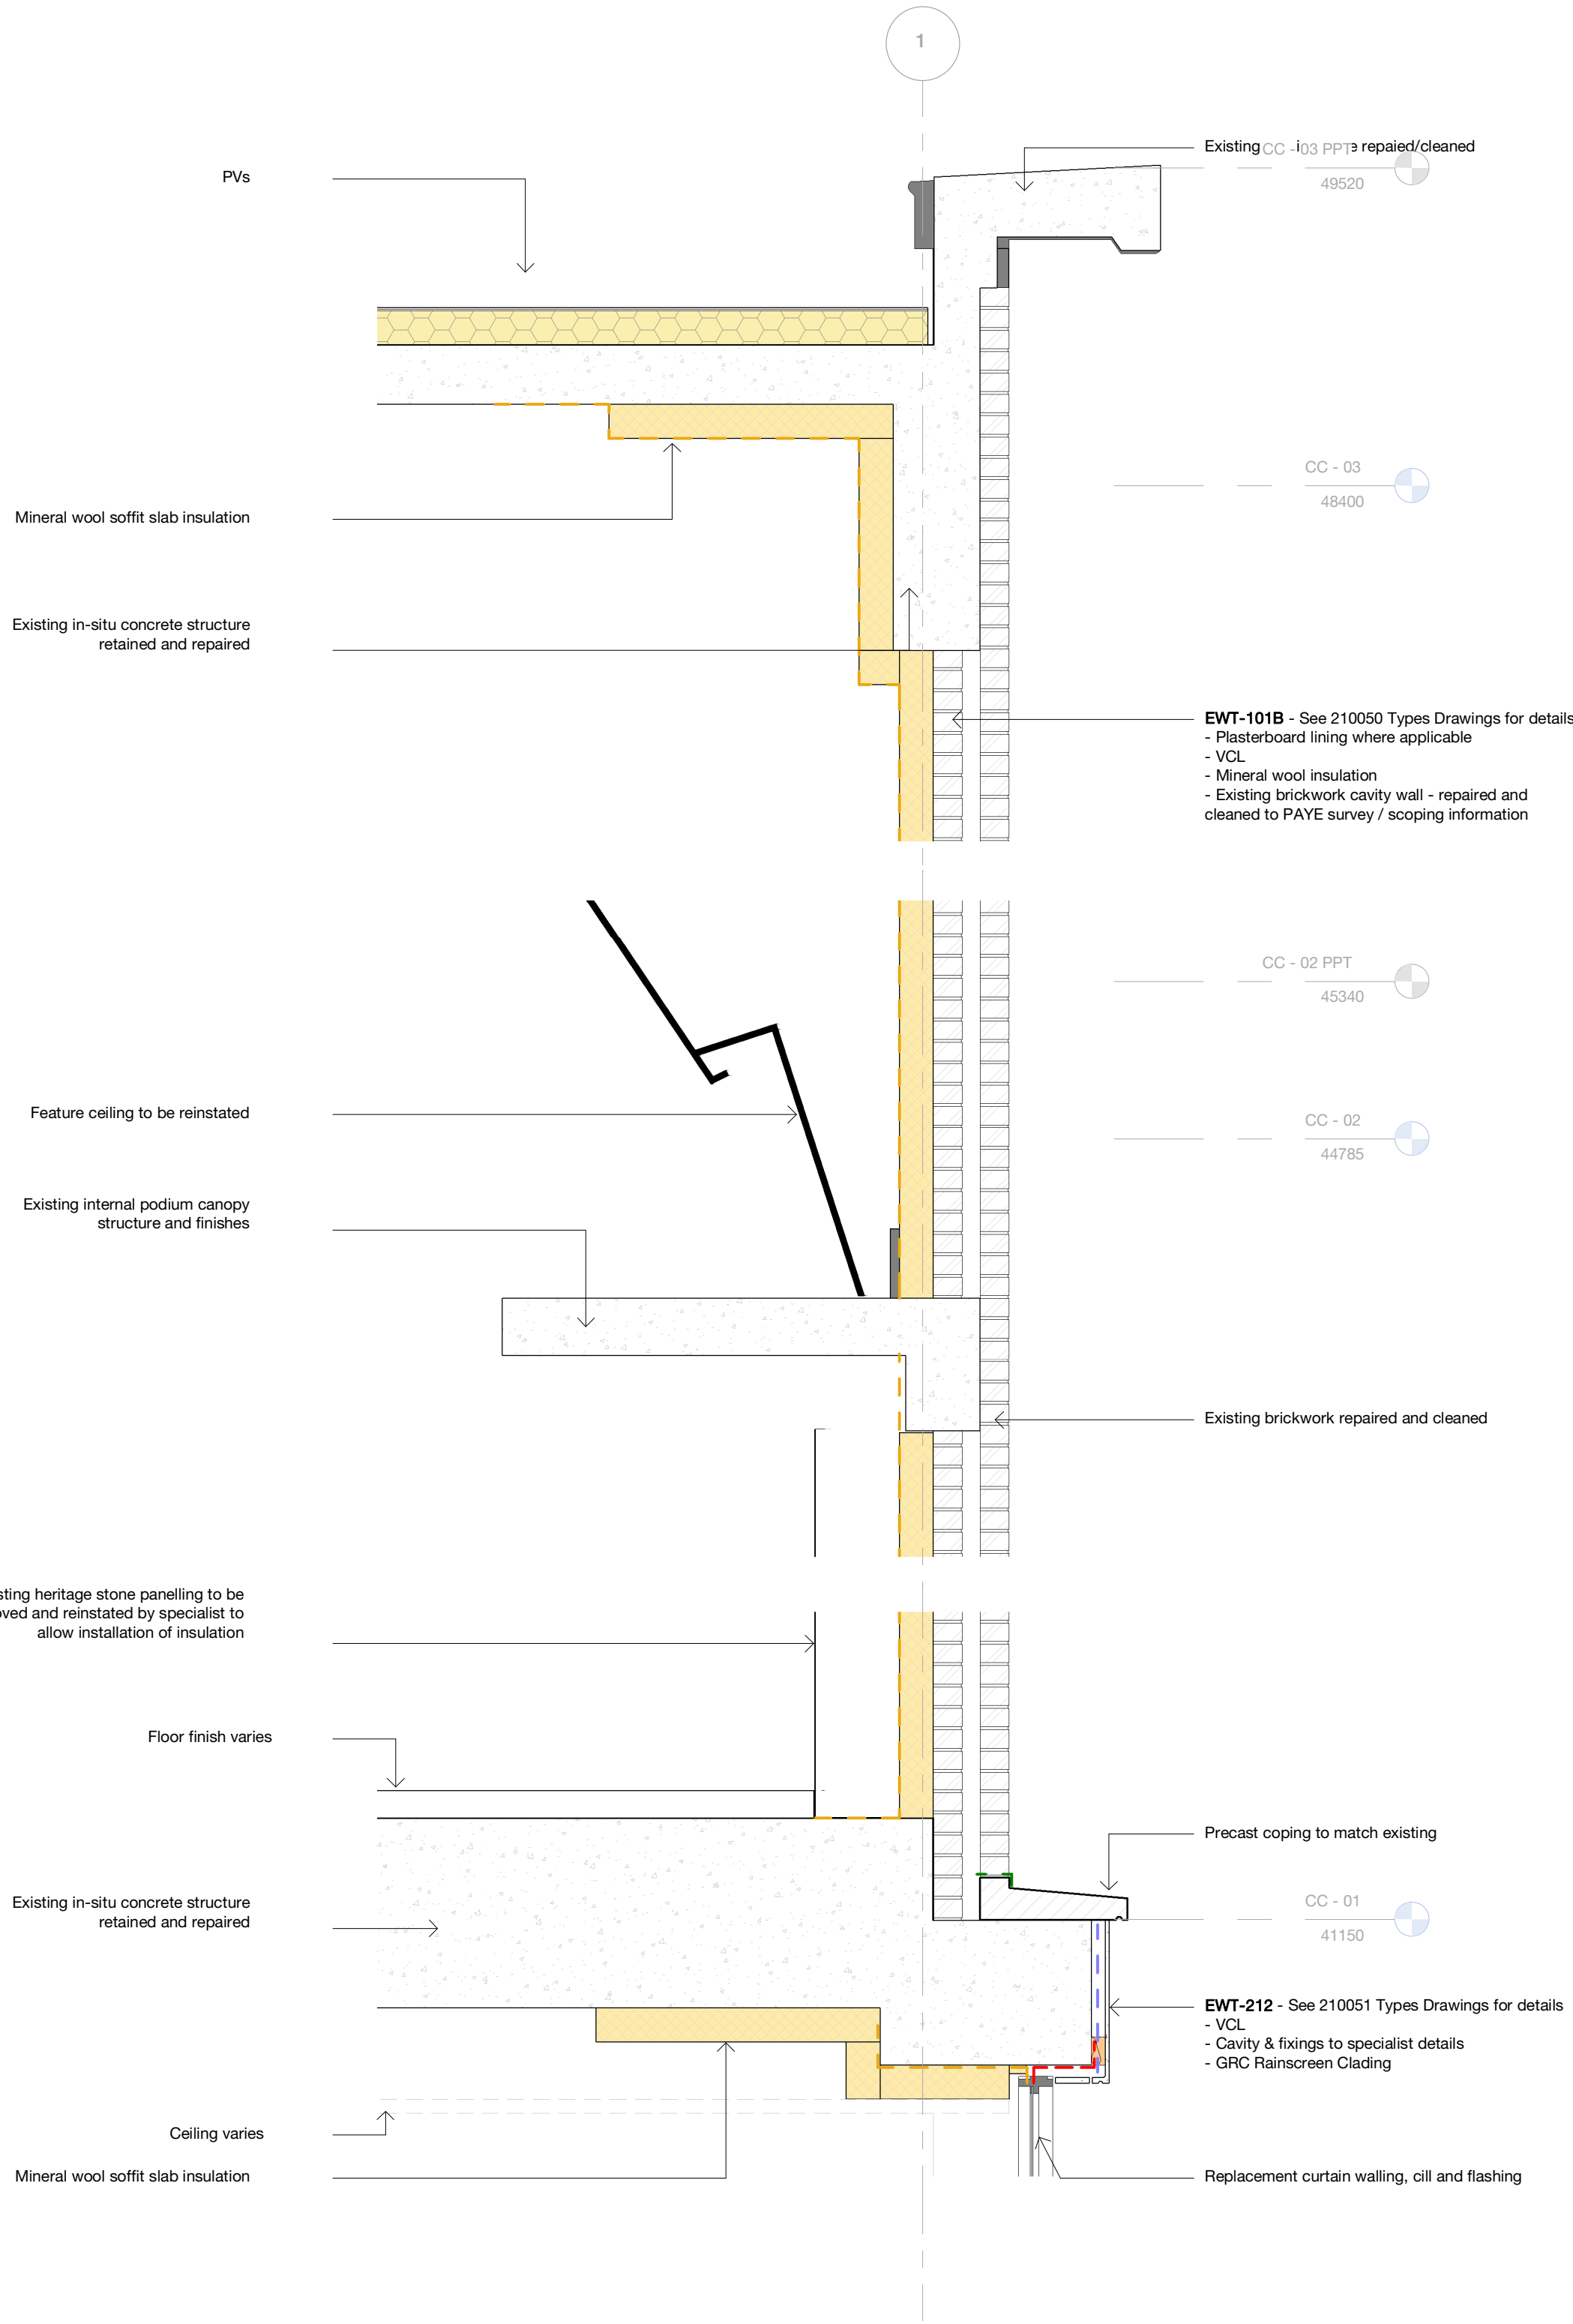

South Elevation - Proposed Upgrade-P
1:20

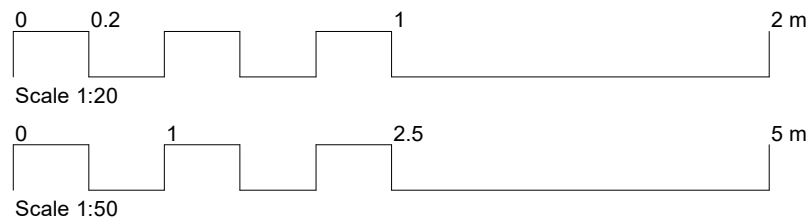

Copyright Hawkins\Brown Architects
No implied licence exists. This drawing should not be used to calculate areas for the purposes of valuation. Do not scale this drawing. All dimensions to be checked on the site by the contractor and such dimensions to be their responsibility. All work must comply with relevant British Standards and Building Regulations requirements. Drawing errors and omissions to be reported to the architect. To be read in conjunction with Architect's specification and other consultant information.

Rev	Description	Date
P1	Planning Issue	05.04.23

159 St John Street
London EC1V 4QJ
mail@hawkinsbrown.com
hawkinsbrown.com

Hawkins\Brown

Project
Haringey Civic Centre
High Rd,
Wood Green,
N22 8LE

Drawing
Ext Wall Bay Studies - CC -
South Elevation

Scale @ A1
As indicated
Date
15.03.23

Drawn By
JR
Checked By
JM

Job Number 190149	Status S2	Purpose of Issue Issued for Information
----------------------	--------------	--

Drawing No. HCC-HBA-CC-ZZ-DR-A-218352	Rev P1
--	-----------