



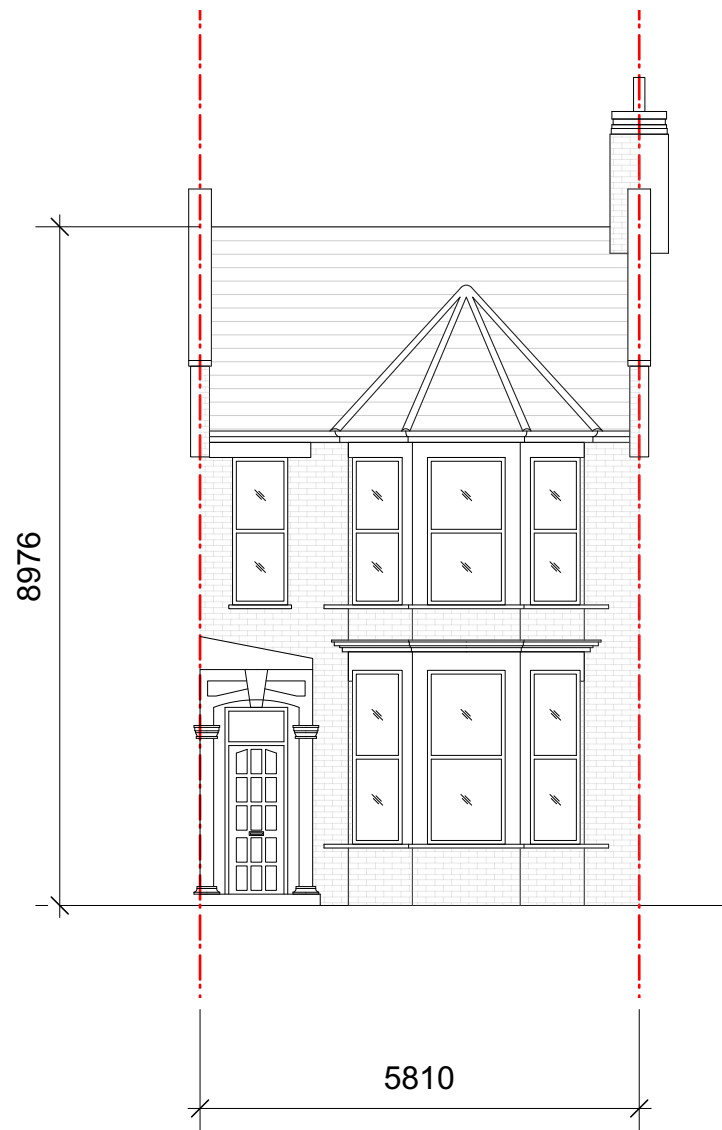

Existing Front Elevation

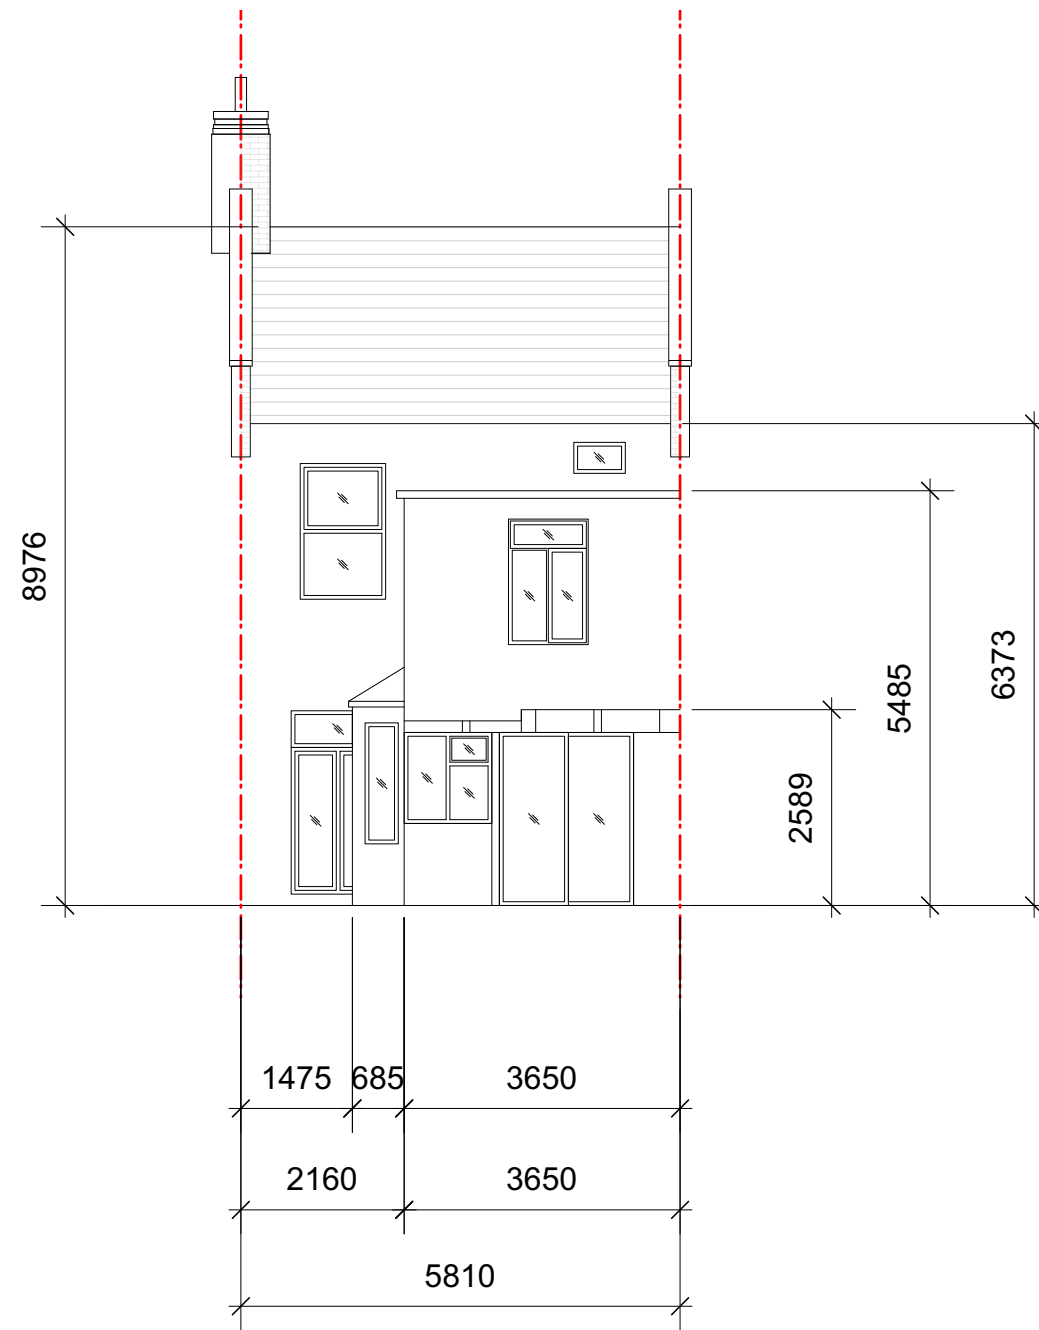

Existing Rear Elevation

01	16/05/2023	Planning	DS	HM
00	13/02/2023	Initial issue	DS	HM
REV	DATE	COMMENT	DRW	CHK



NOTES
These drawings are for planning purposes only. All dimensions indicated are subject to alterations on site. Confirm all dimensions prior to ordering materials and commencing construction.

My-architect

My-architect Studio LLP
ARK coworking
All Saints Church Hall
Carnegie St
London
N1 9QW
T 07912325101 E harry.molyneux@my-architect.io


PROJECT
70 Duckett Road, London, N4 1BW

DRAWING
Existing Elevations

SCALE
1:100 @ A3

STATUS
Planning

DRAWING No. 3431/01/200 REVISION P01

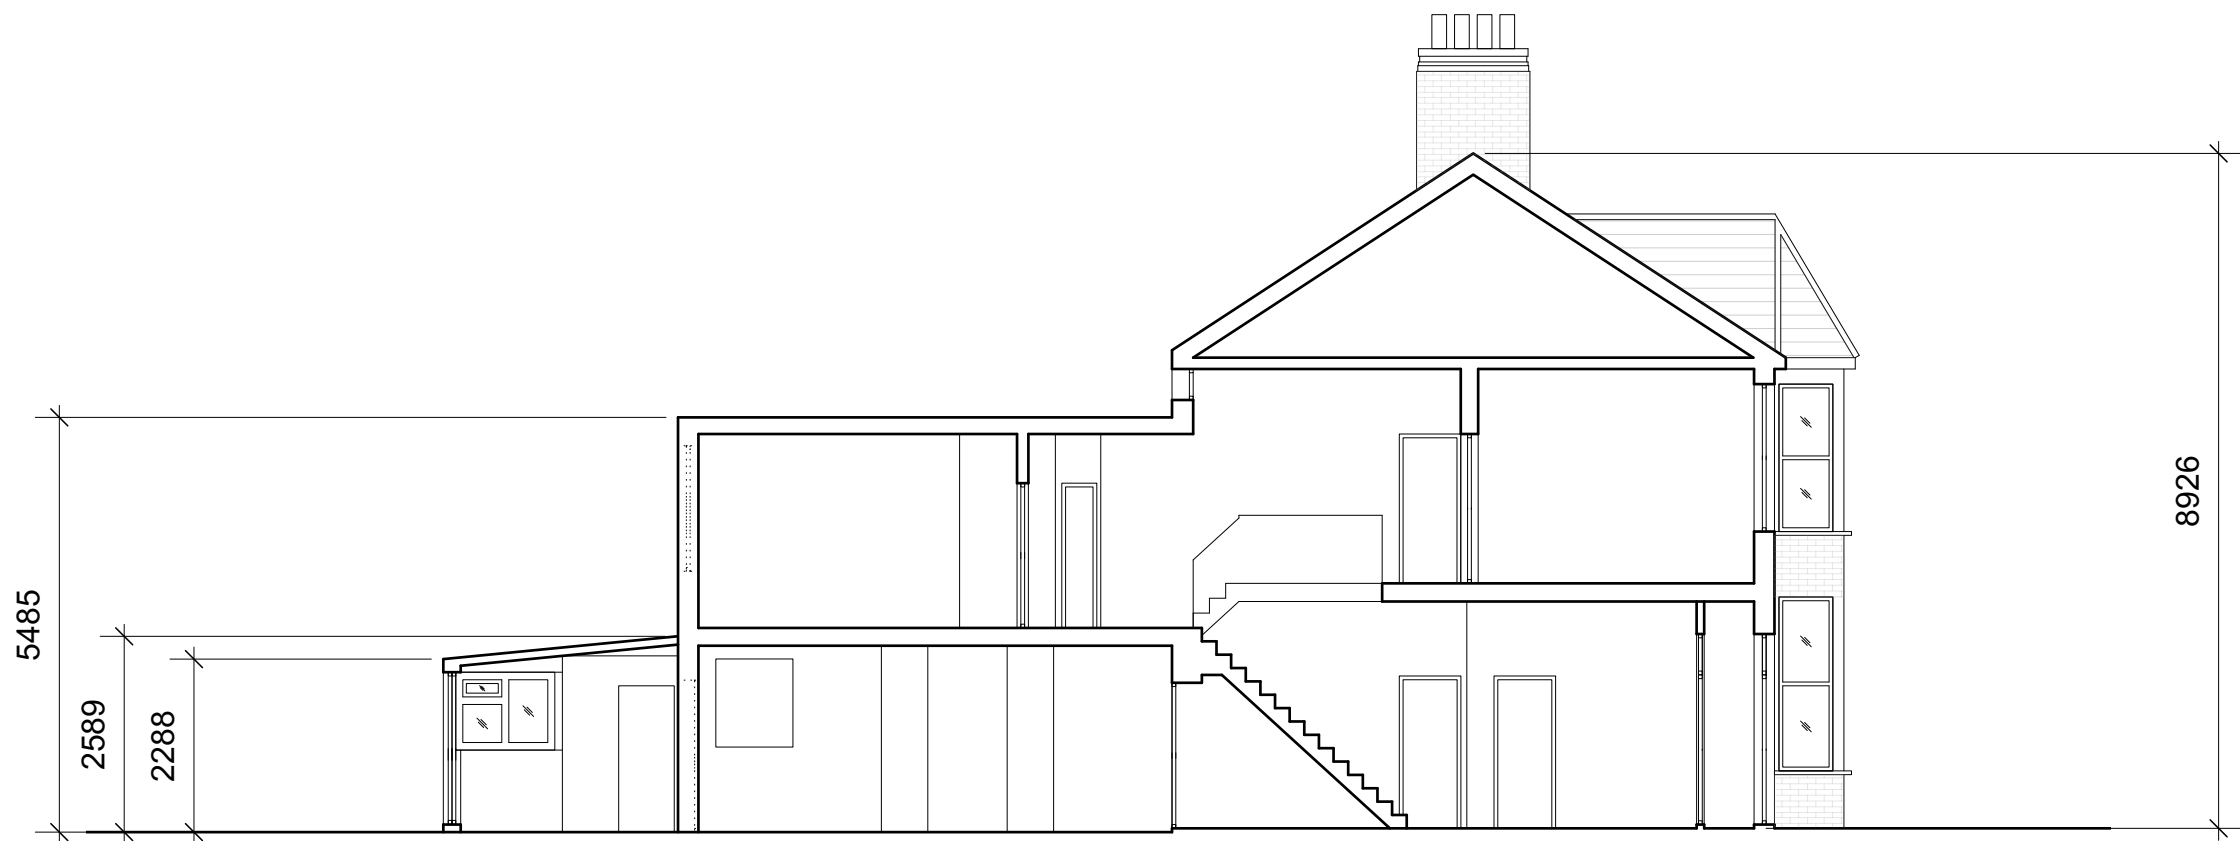

Existing Section AA

01	16/05/2023	Planning	DS	HM
00	13/02/2023	Initial issue	DS	HM
REV	DATE	COMMENT	DRW	CHK



NOTES
These drawings are for planning purposes only. All dimensions indicated are subject to alterations on site. Confirm all dimensions prior to ordering materials and commencing construction.

My-architect

My-architect Studio LLP
ARK coworking
All Saints Church Hall
Carnegie St
London
N1 9QW
T 07912325101 E harry.molyneux@my-architect.io


PROJECT
70 Duckett Road, London, N4 1BW

DRAWING
Existing Sections


SCALE
1:100 @ A3

STATUS
Planning

DRAWING No.	REVISION
3431/01/201	P01

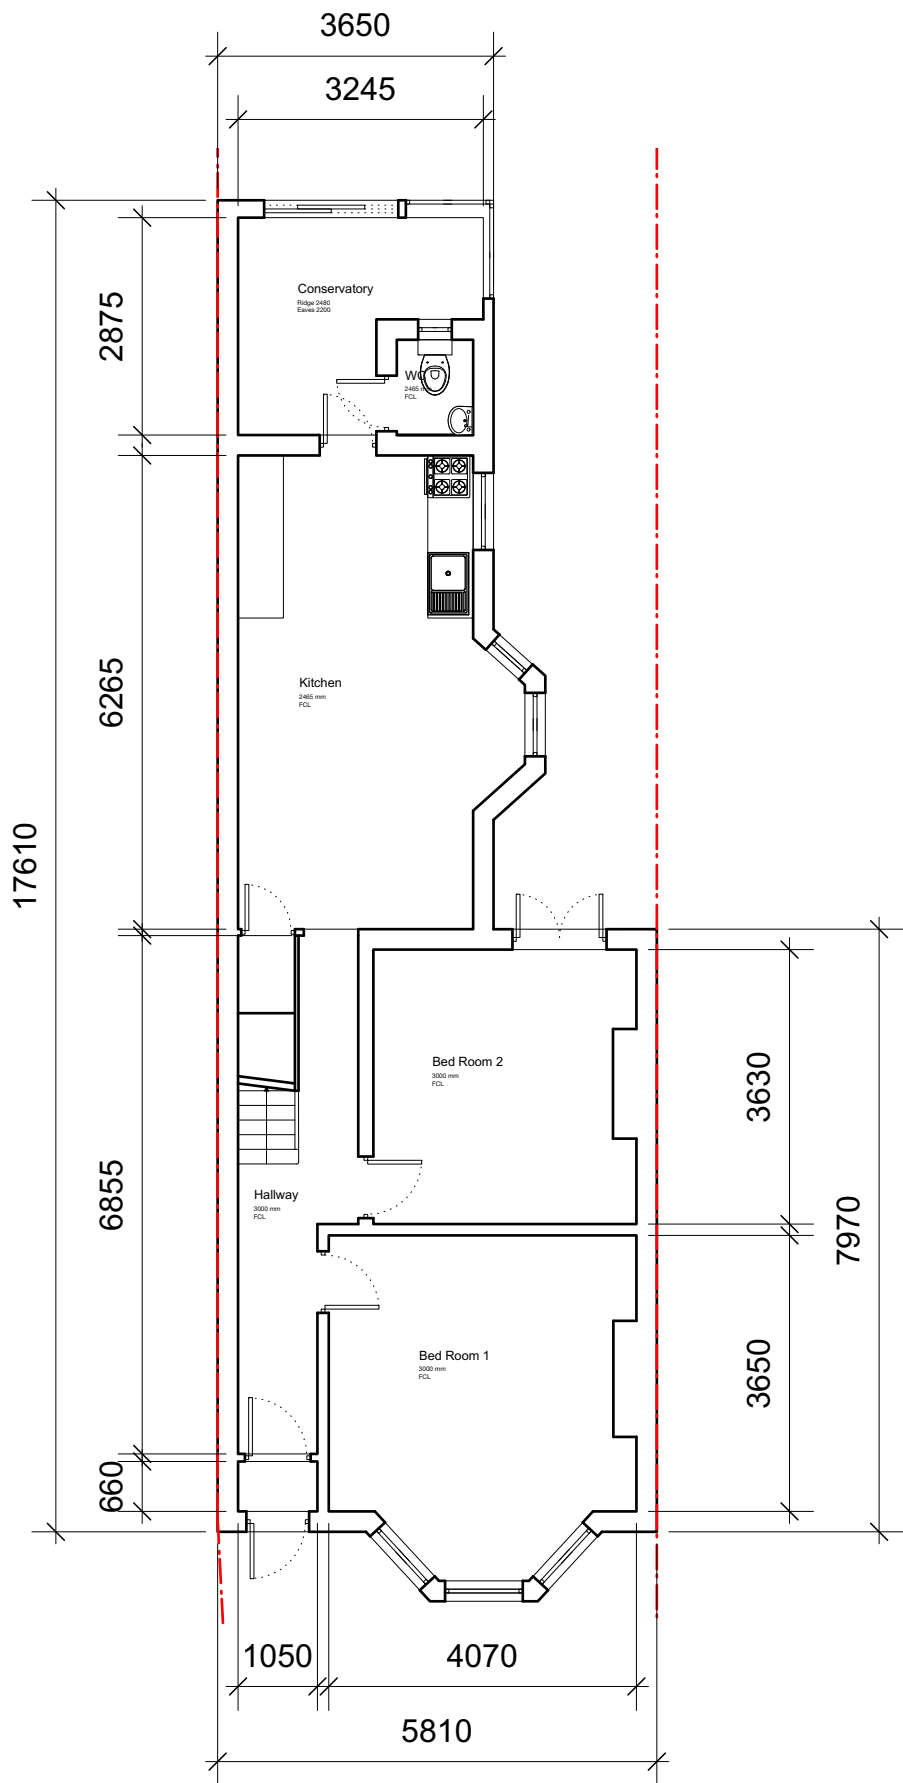


Existing Ground Floor Plan

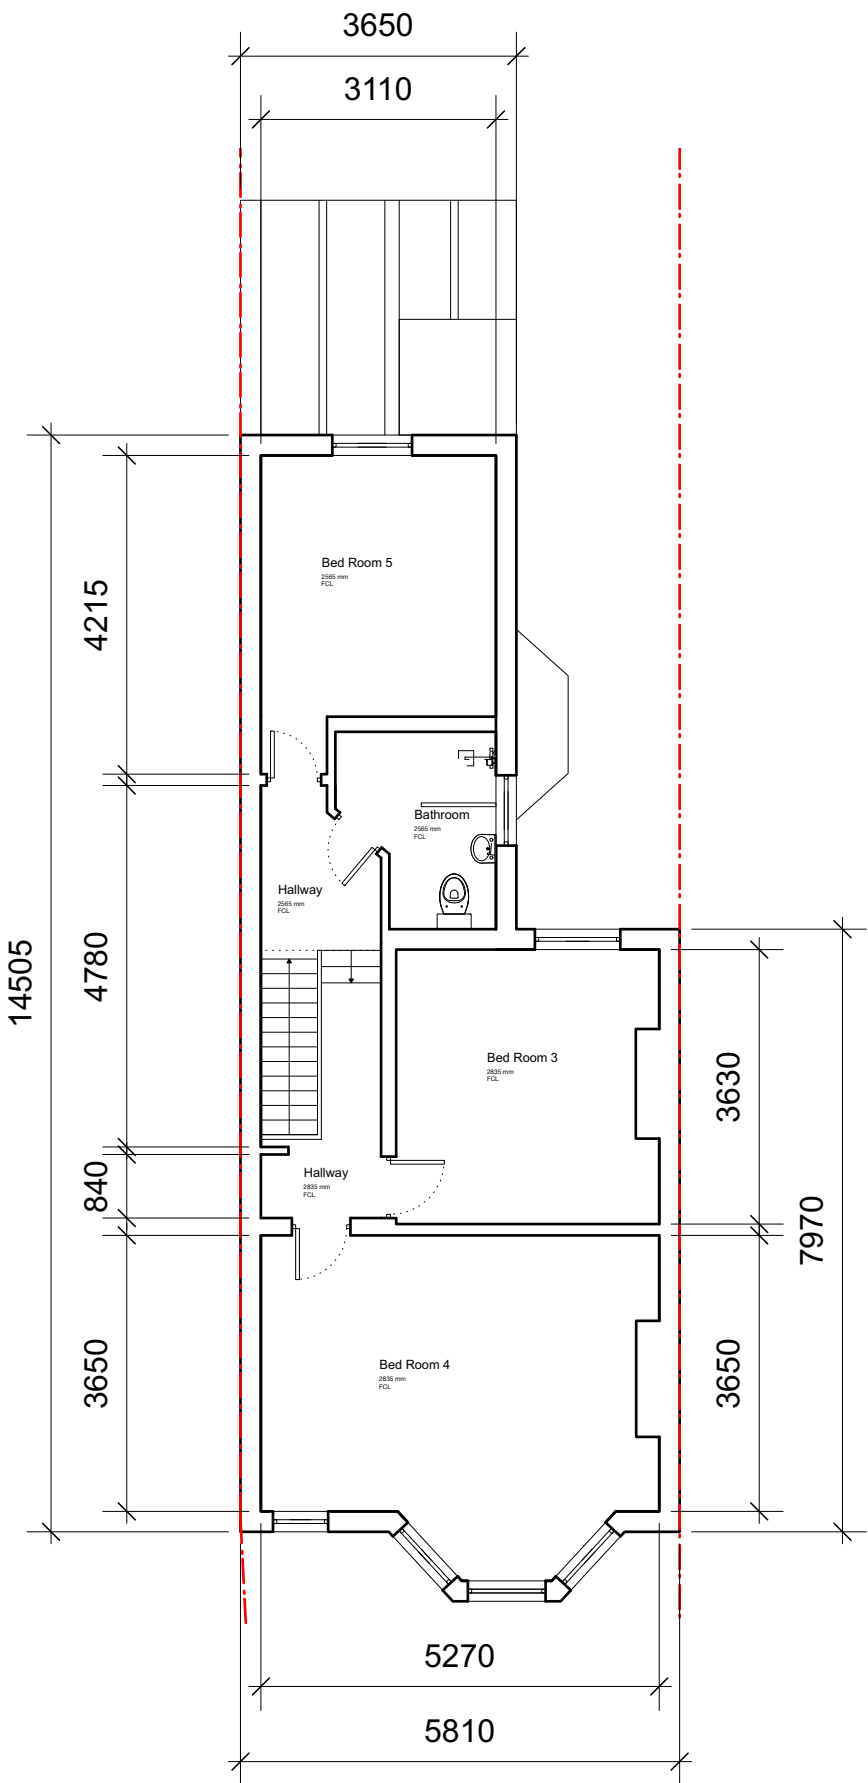

Existing First Floor Plan

01	16/05/2023	Planning	DS	HM
00	13/02/2023	Initial issue	DS	HM
REV	DATE	COMMENT	DRW	CHK

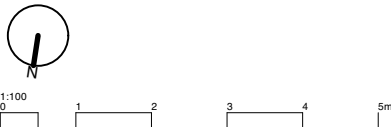

NOTES
These drawings are for planning purposes only. All dimensions indicated are subject to alterations on site. Confirm all dimensions prior to ordering materials and commencing construction.

My-architect

My-architect Studio LLP
ARK coworking
All Saints Church Hall
Carnegie St
London
N1 9QW
T 07912325101 E harry.molyneux@my-architect.io


PROJECT
70 Duckett Road, London, N4 1BW

DRAWING
Existing Floor Plans


SCALE
1:100 @ A3

STATUS
Planning

DRAWING No. 3431/01/400 REVISION P01

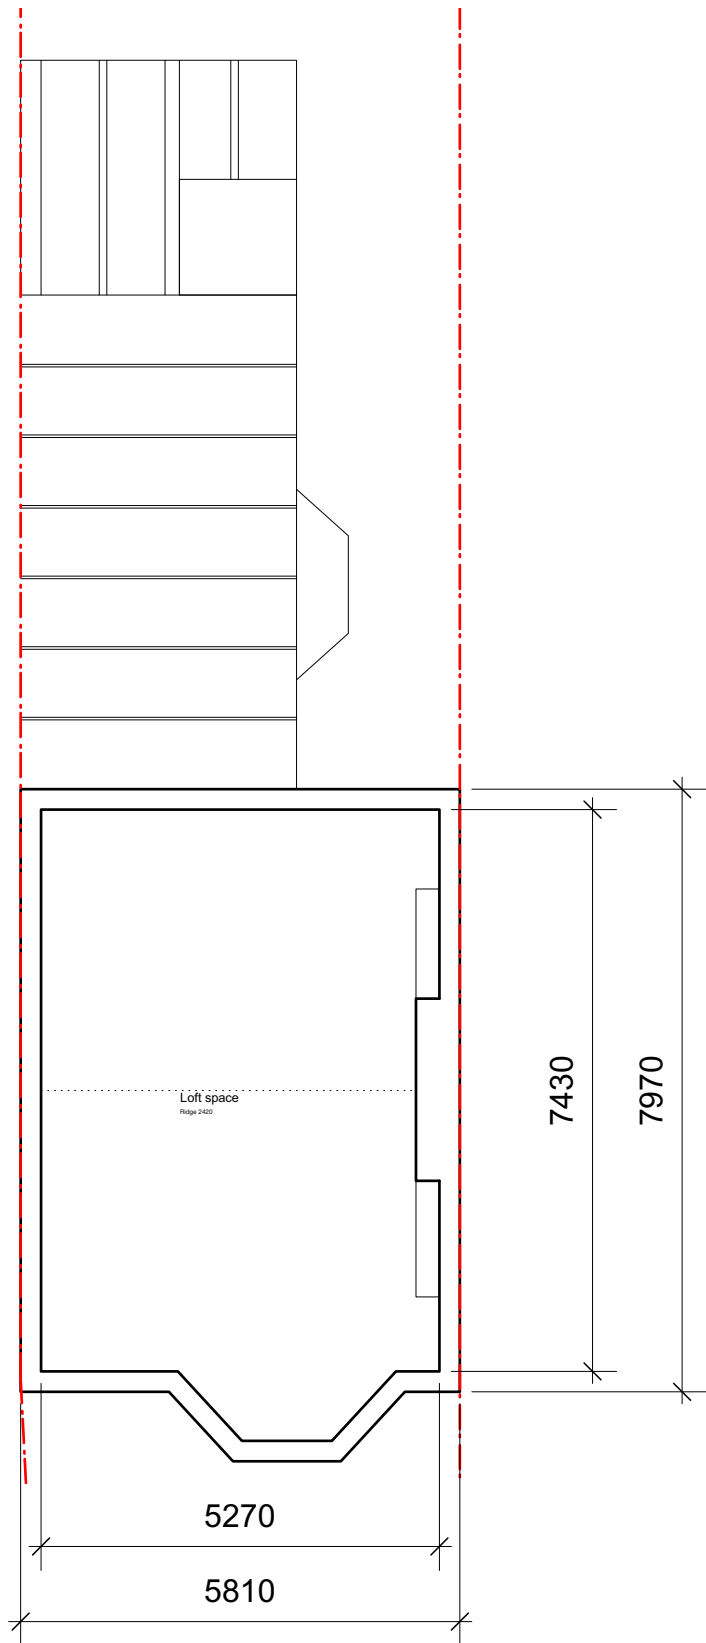


Existing Loft Floor Plan

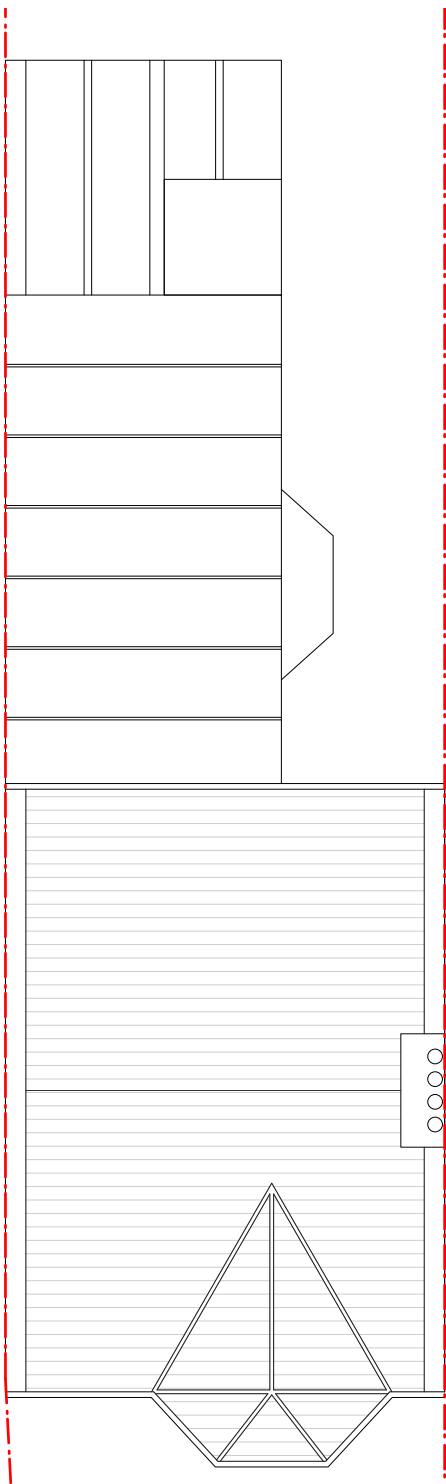

Existing Roof Plan

01	16/05/2023	Planning	DS	HM
00	13/02/2023	Initial issue	DS	HM
REV	DATE	COMMENT	DRW	CHK

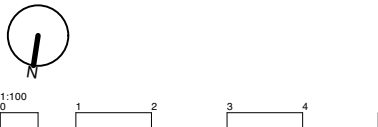


NOTES
These drawings are for planning purposes only. All dimensions indicated are subject to alterations on site. Confirm all dimensions prior to ordering materials and commencing construction.


My-architect
My-architect Studio LLP
ARK coworking
All Saints Church Hall
Carnegie St
London
N1 9QW
T 07912325101 E harry.molyneux@my-architect.io

PROJECT
70 Duckett Road, London, N4 1BW
DRAWING
Existing Floor Plans
SCALE
1:100 @ A3
STATUS
Planning

DRAWING No. REVISION
3431/01/401 P01

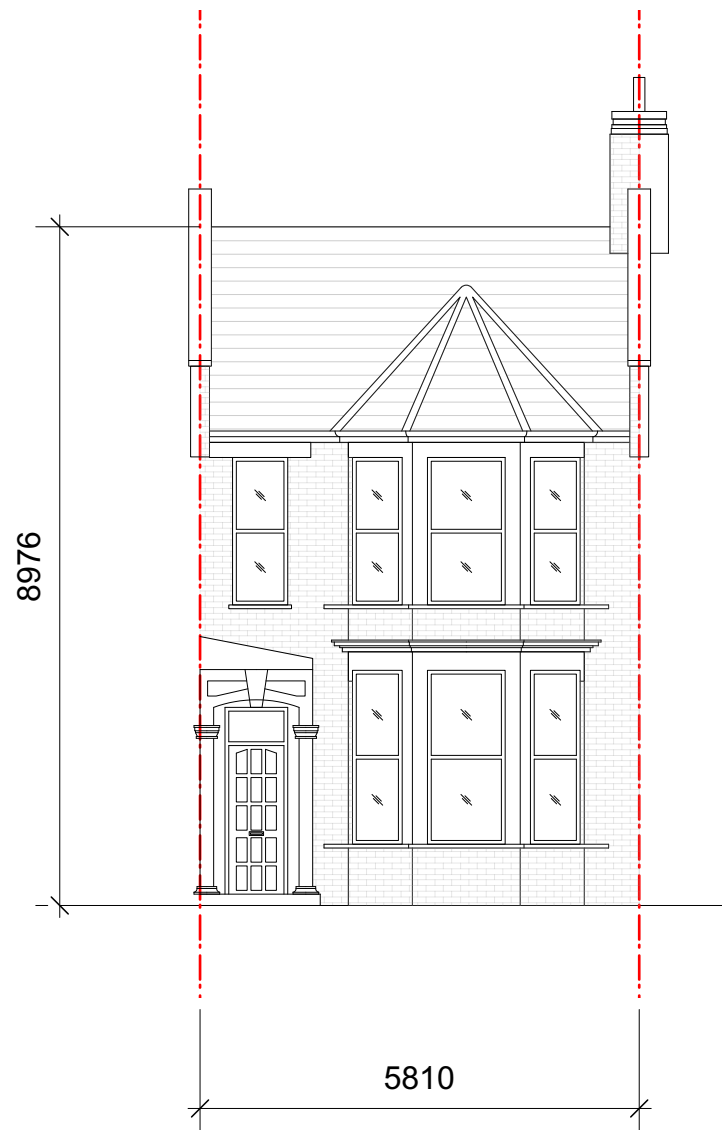


Proposed Front Elevation

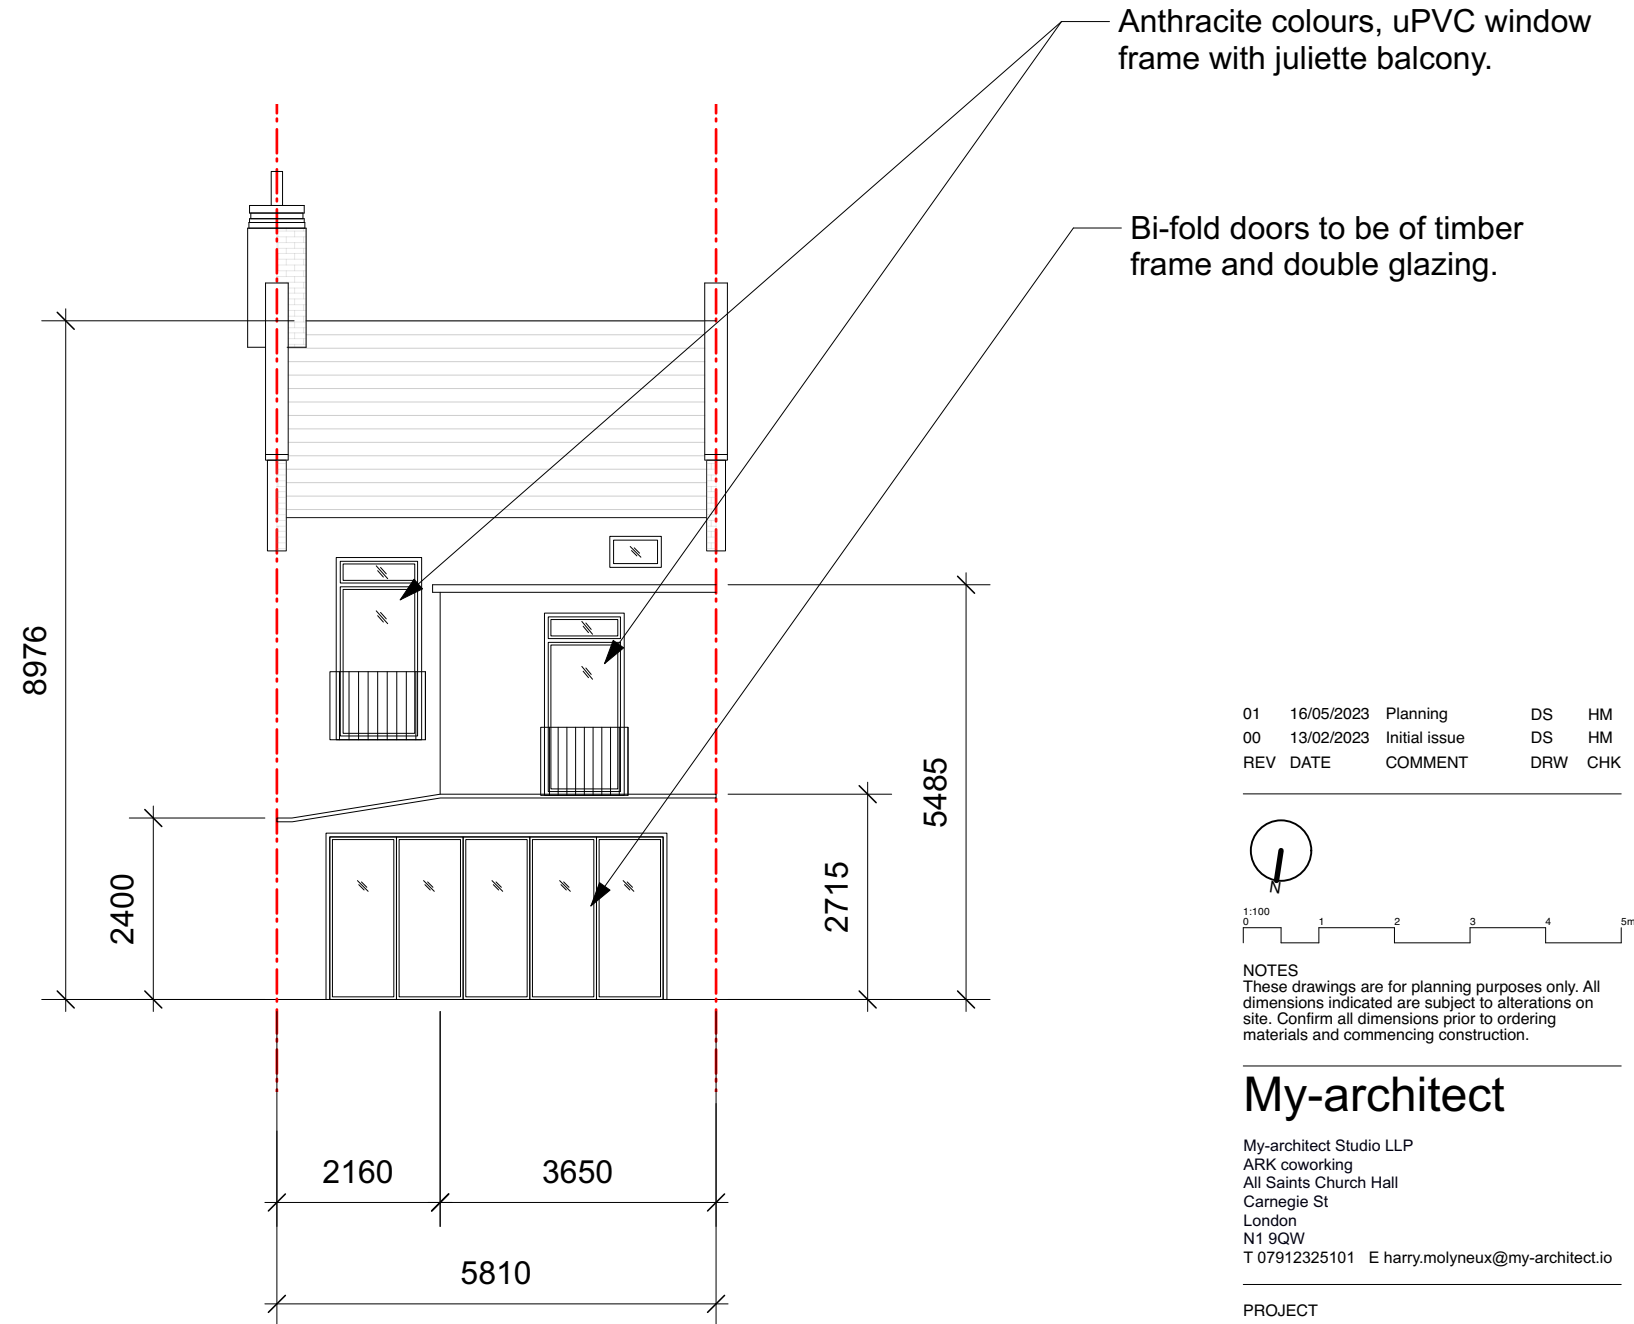

Proposed Rear Elevation

01	16/05/2023	Planning	DS	HM
00	13/02/2023	Initial issue	DS	HM
REV	DATE	COMMENT	DRW	CHK

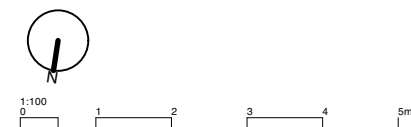

NOTES
These drawings are for planning purposes only. All dimensions indicated are subject to alterations on site. Confirm all dimensions prior to ordering materials and commencing construction.

My-architect

My-architect Studio LLP
ARK coworking
All Saints Church Hall
Carnegie St
London
N1 9QW
T 07912325101 E harry.molyneux@my-architect.io


PROJECT
70 Duckett Road, London, N4 1BW

DRAWING
Proposed Elevations

SCALE
1:100 @ A3


STATUS
Planning

DRAWING No. REVISION
3431/03/200 P01

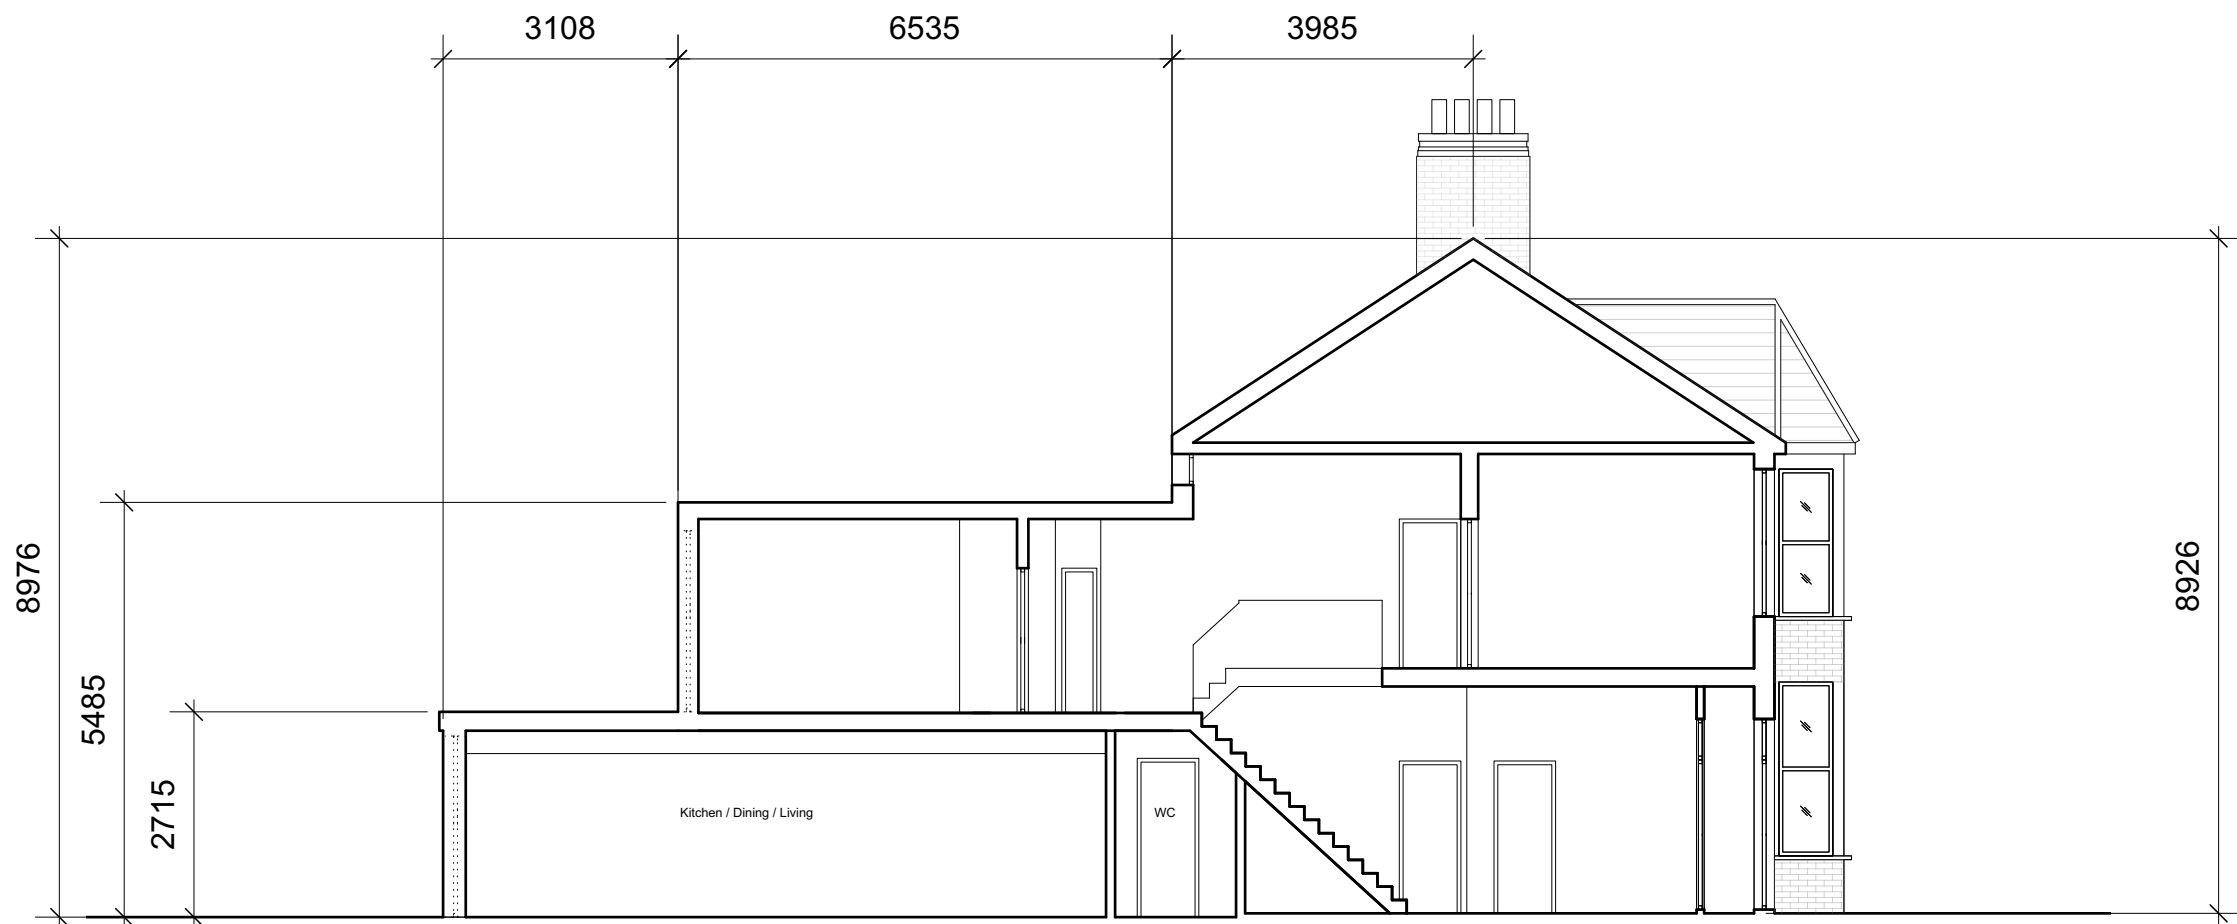

Proposed Section AA

01	16/05/2023	Planning	DS	HM
00	13/02/2023	Initial issue	DS	HM
REV	DATE	COMMENT	DRW	CHK

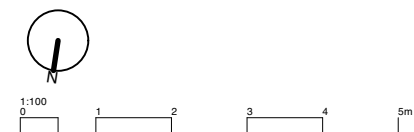

NOTES
These drawings are for planning purposes only. All dimensions indicated are subject to alterations on site. Confirm all dimensions prior to ordering materials and commencing construction.

My-architect

My-architect Studio LLP
ARK coworking
All Saints Church Hall
Carnegie St
London
N1 9QW
T 07912325101 E harry.molyneux@my-architect.io


PROJECT
70 Duckett Road, London, N4 1BW

DRAWING
Proposed Sections


SCALE
1:100 @ A3

STATUS
Planning

DRAWING No.	REVISION
3431/03/201	P01

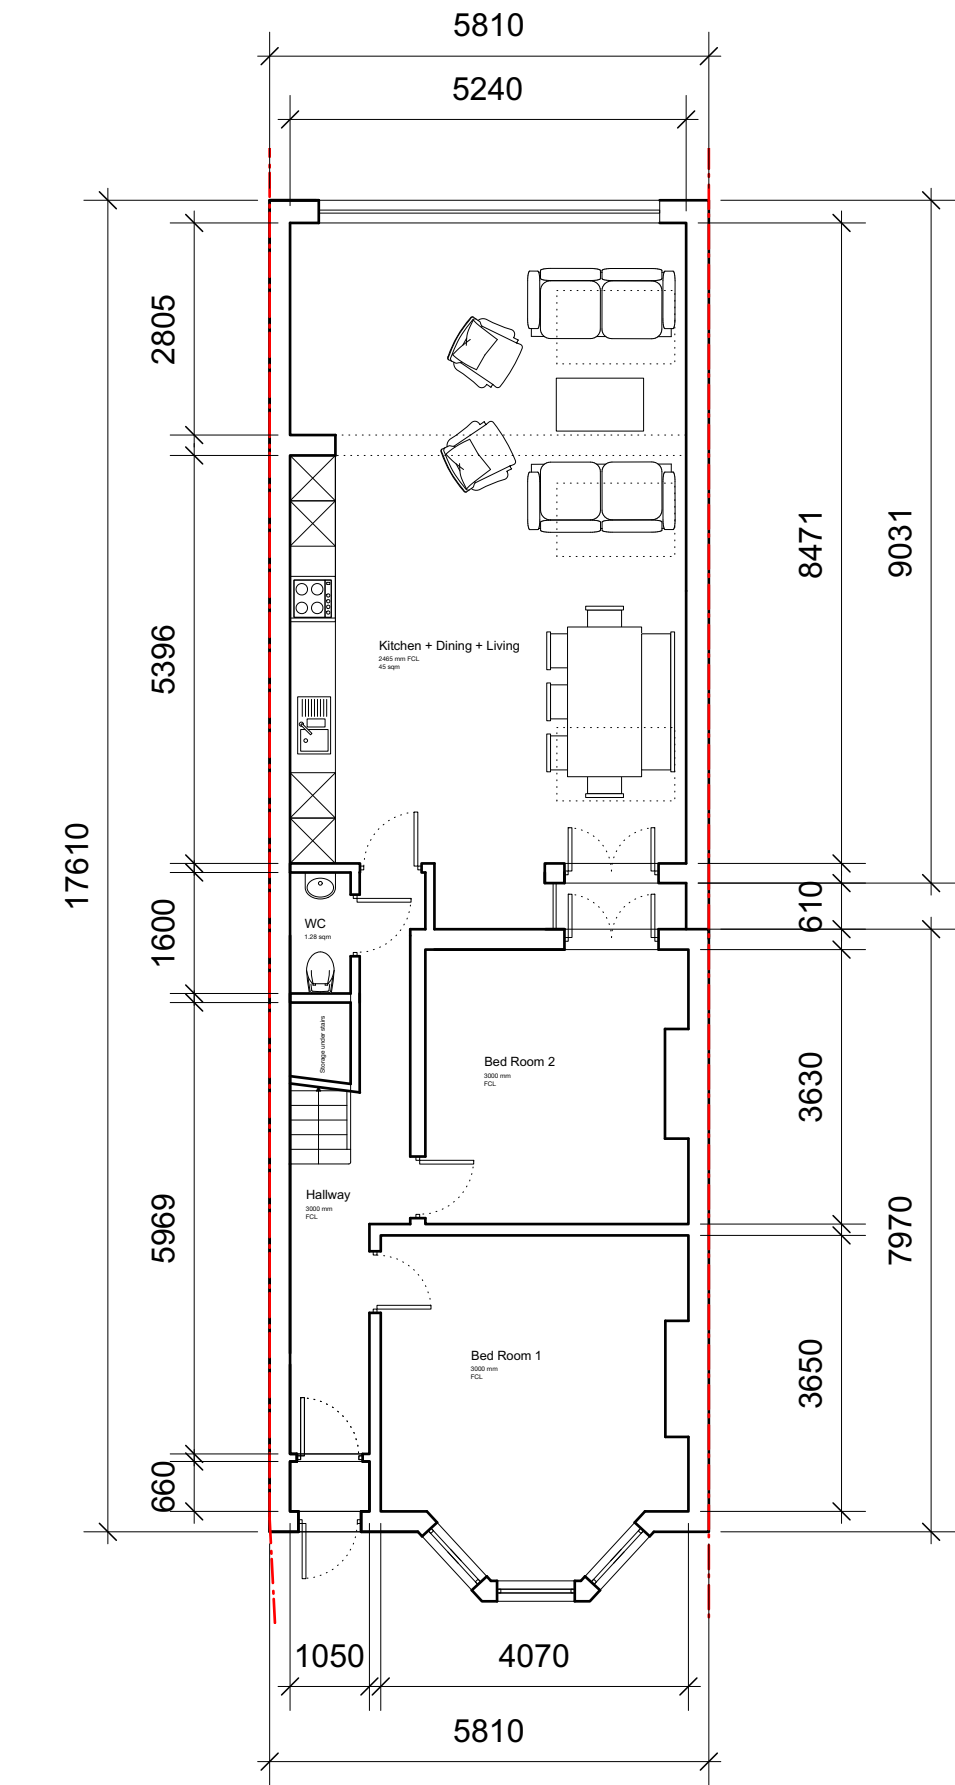


Proposed Ground Floor Plan

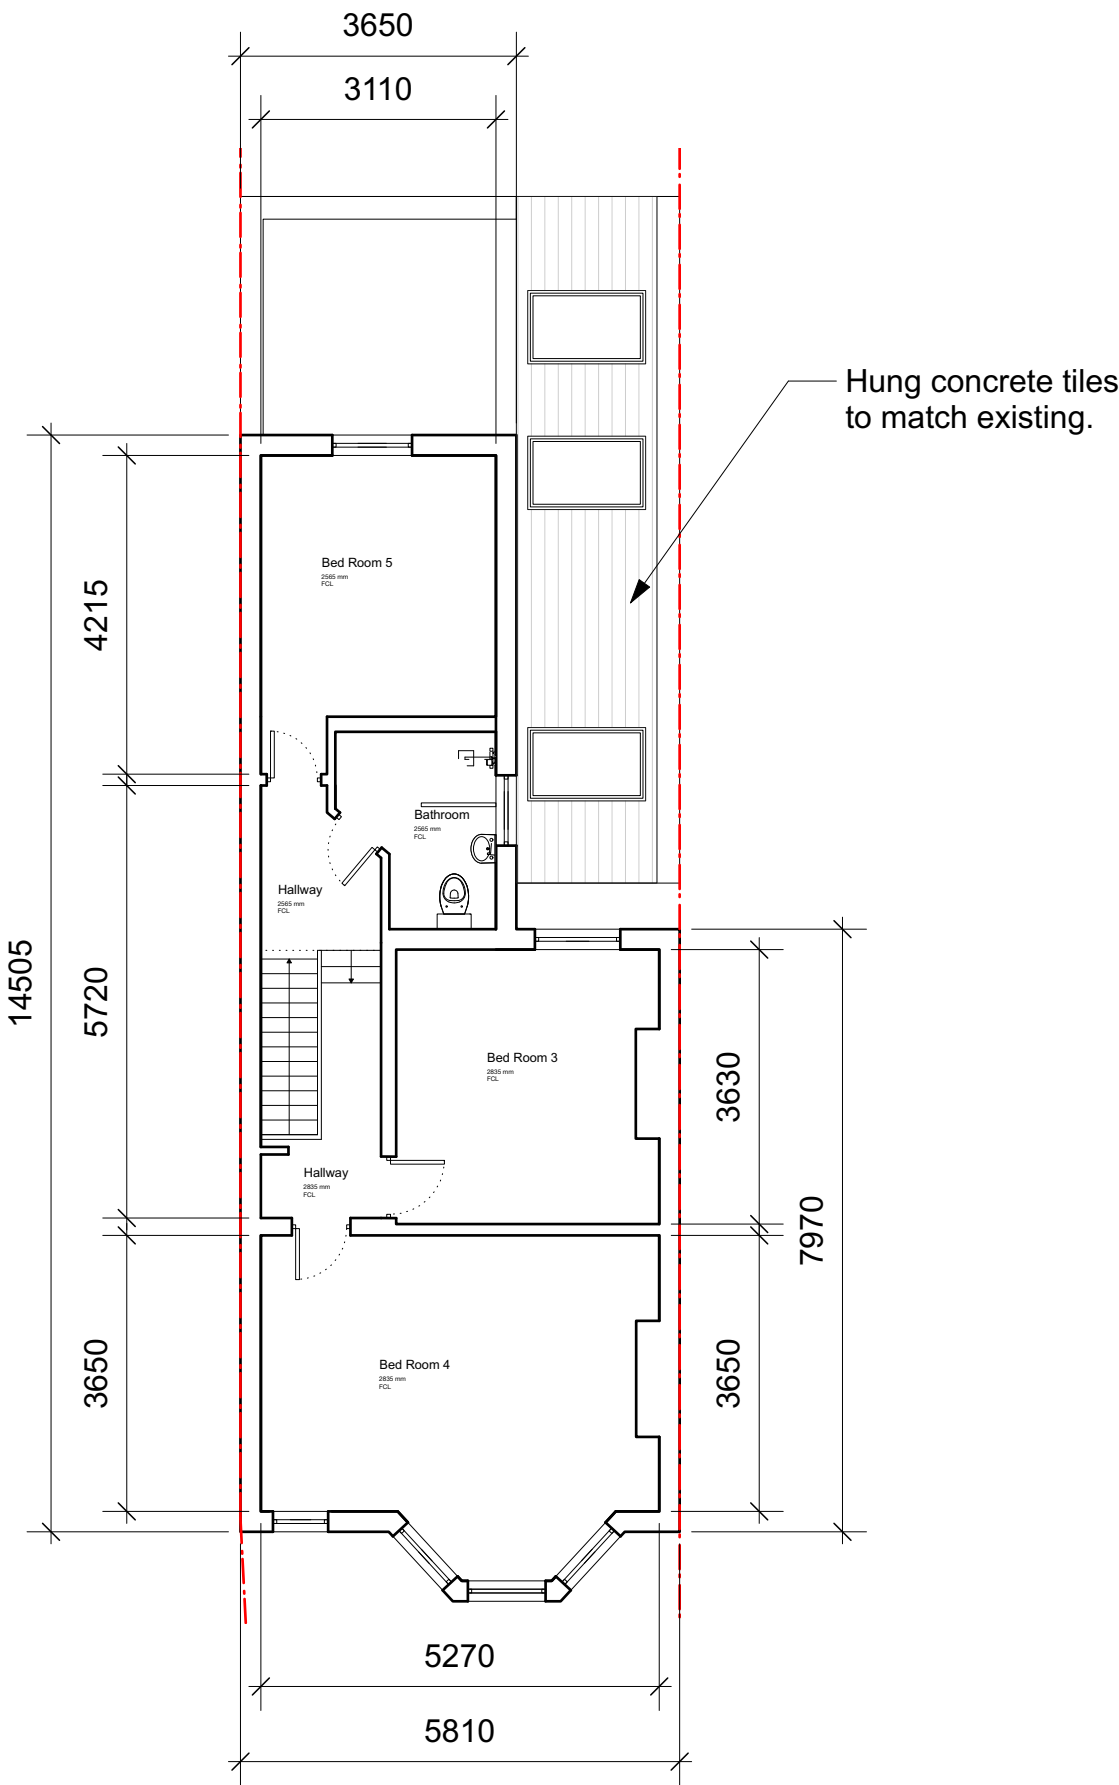

Proposed First Floor Plan


01	16/05/2023	Planning	DS	HM
00	13/02/2023	Initial issue	DS	HM
REV	DATE	COMMENT	DRW	CHK

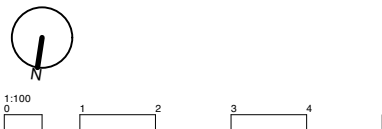


NOTES
These drawings are for planning purposes only. All dimensions indicated are subject to alterations on site. Confirm all dimensions prior to ordering materials and commencing construction.

My-architect
My-architect Studio LLP
ARK coworking
All Saints Church Hall
Carnegie St
London
N1 9QW
T 07912325101 E harry.molyneux@my-architect.io

PROJECT
70 Duckett Road, London, N4 1BW
DRAWING
Proposed Floor Plans
SCALE
1:100 @ A3
STATUS
Planning

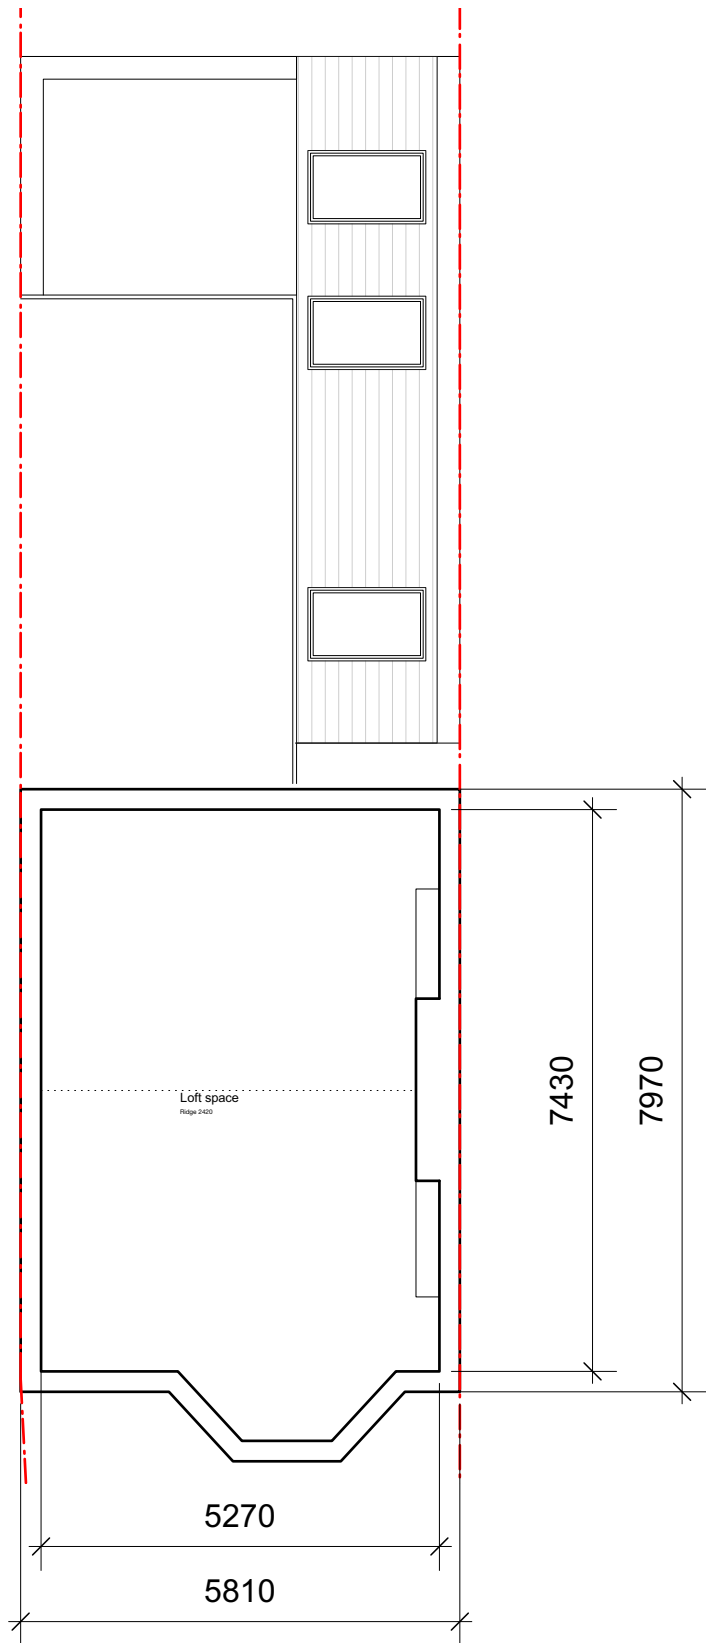


Proposed Loft Floor Plan

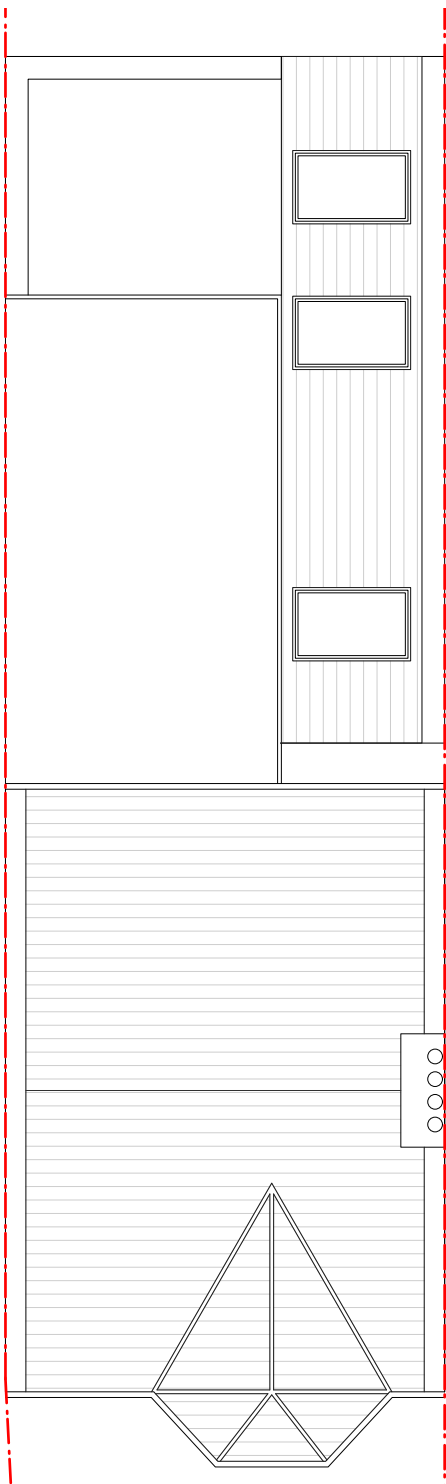

Proposed Roof Plan

01	16/05/2023	Planning	DS	HM
00	13/02/2023	Initial issue	DS	HM
REV	DATE	COMMENT	DRW	CHK

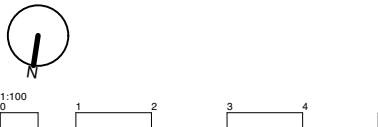

NOTES
These drawings are for planning purposes only. All dimensions indicated are subject to alterations on site. Confirm all dimensions prior to ordering materials and commencing construction.

My-architect

My-architect Studio LLP
ARK coworking
All Saints Church Hall
Carnegie St
London
N1 9QW
T 07912325101 E harry.molyneux@my-architect.io


PROJECT
70 Duckett Road, London, N4 1BW

DRAWING
Proposed Floor Plans

SCALE
1:100 @ A3

STATUS
Planning

DRAWING No. REVISION
3431 /03/401 P01

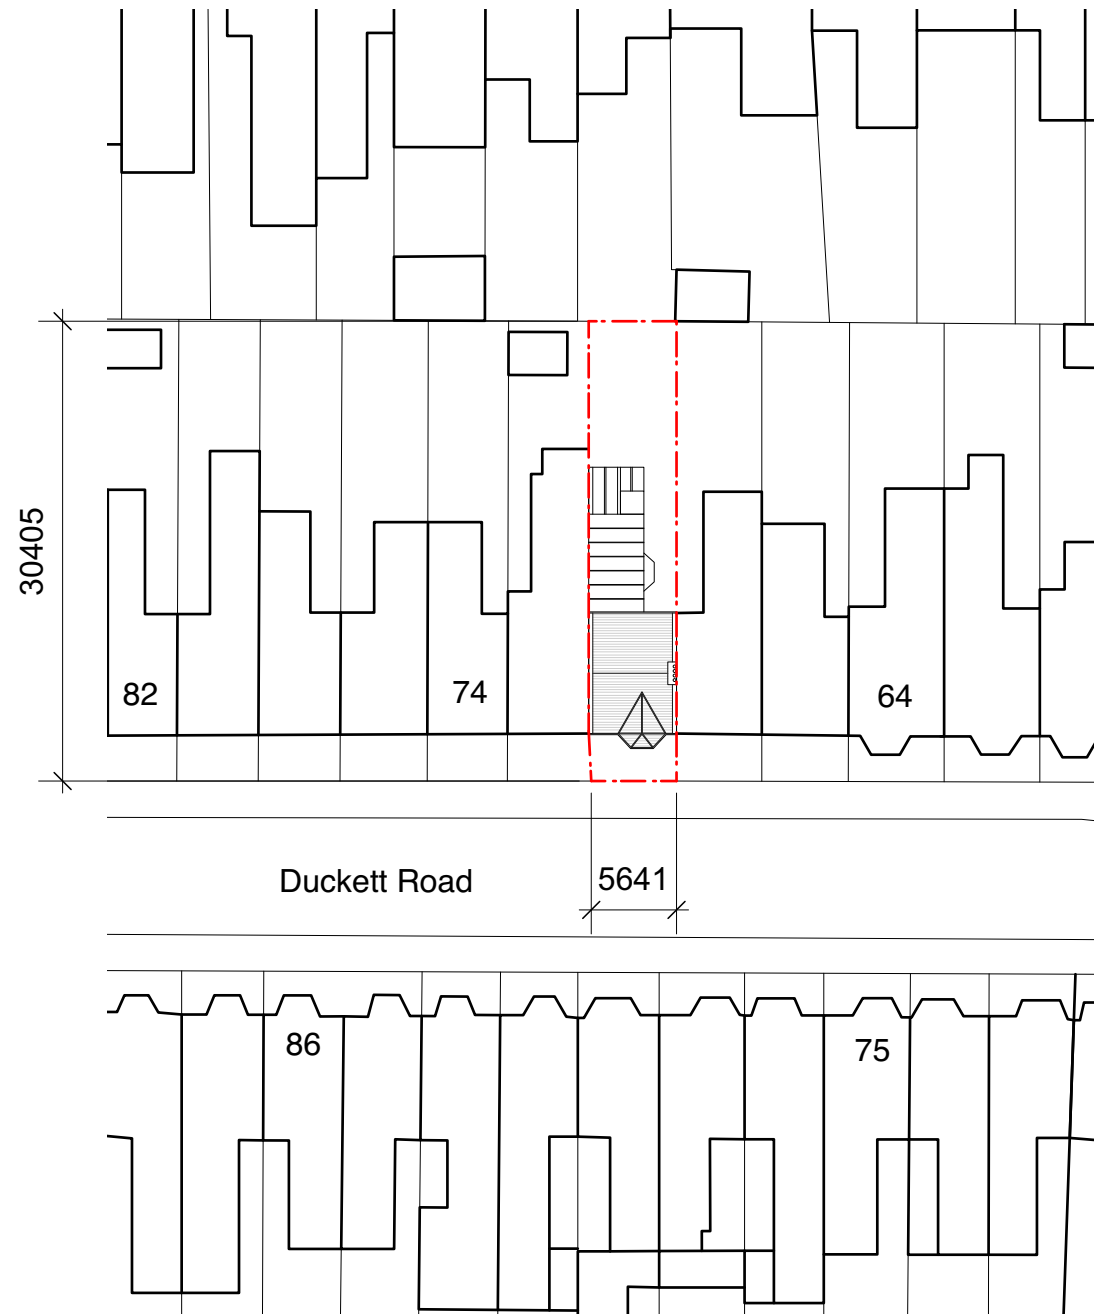

Existing Block Plan



Proposed Block Plan

01	16/05/2023	Planning	DS	HM
00	13/02/2023	Initial issue	DS	HM
REV	DATE	COMMENT	DRW	CHK



NOTES
These drawings are for planning purposes only. All dimensions indicated are subject to alterations on site. Confirm all dimensions prior to ordering materials and commencing construction.

My-architect
My-architect Studio LLP
ARK coworking
All Saints Church Hall
Carnegie St
London
N1 9QW
T 07912325101 E harry.molyneux@my-architect.io

PROJECT
70 Duckett Road, London, N4 1BW
DRAWING
Block Plans
SCALE
1:500 @ A3
STATUS
Planning

DRAWING No. REVISION
3431/01/500 P01