


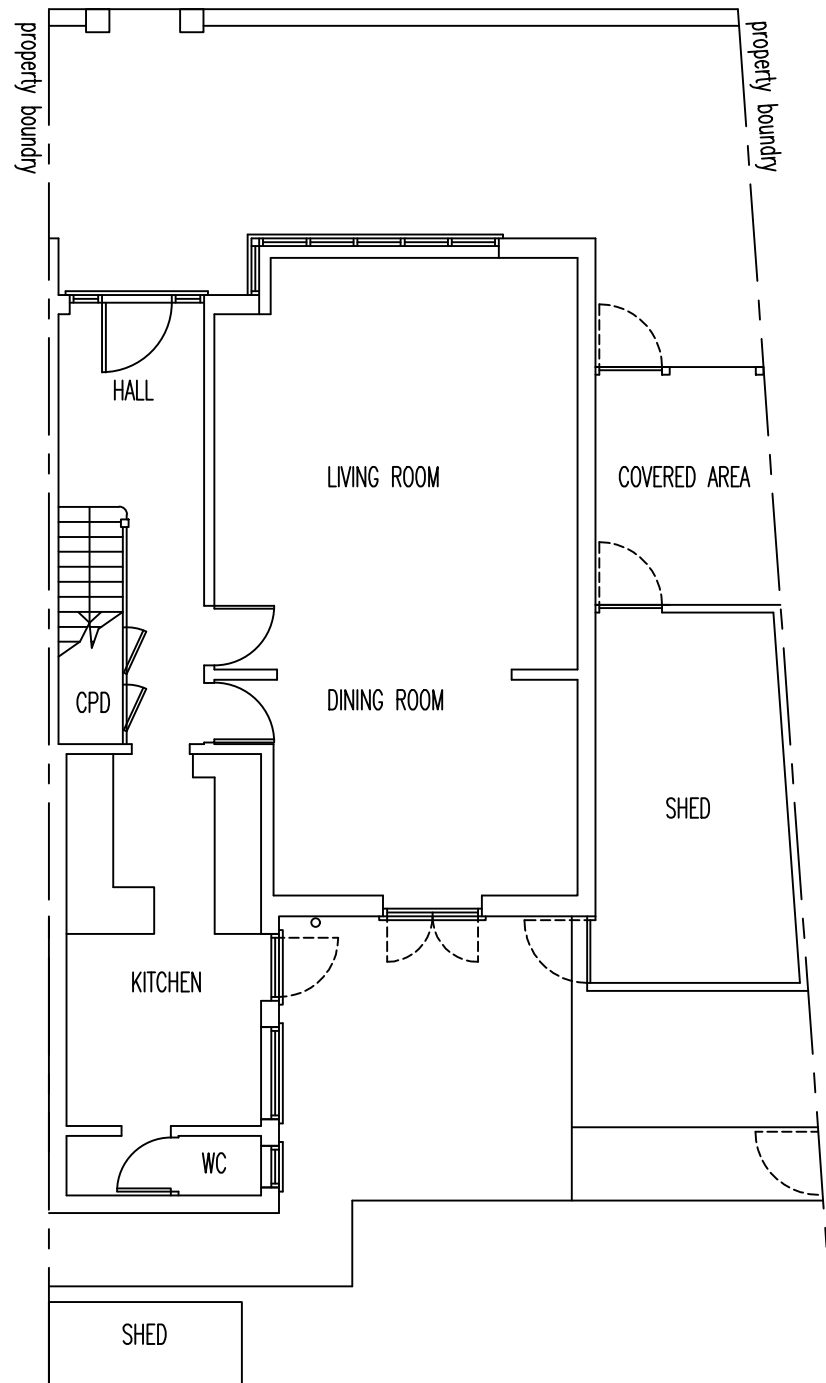


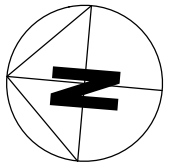

EXISTING GROUND FLOOR PLAN

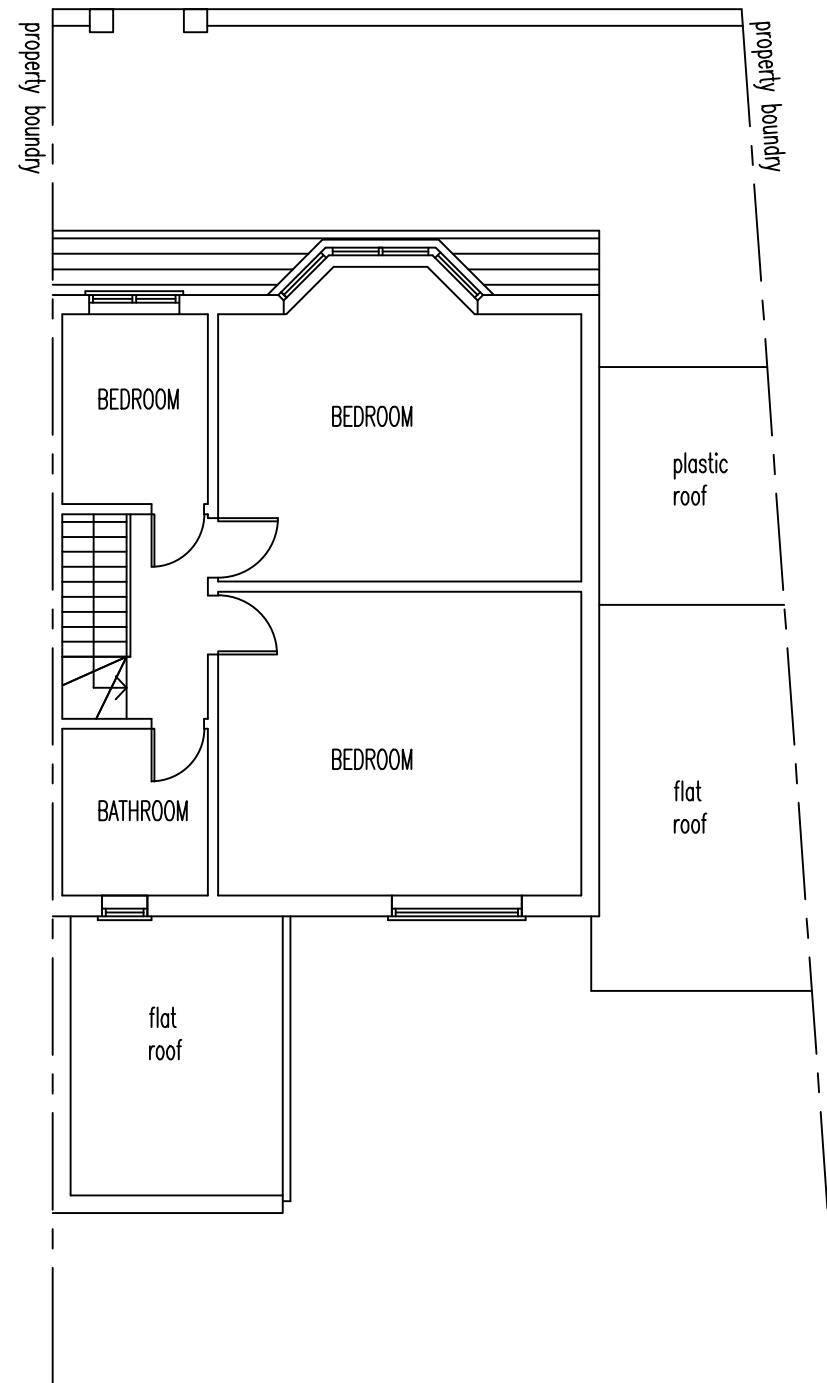

EXISTING FIRST FLOOR PLAN

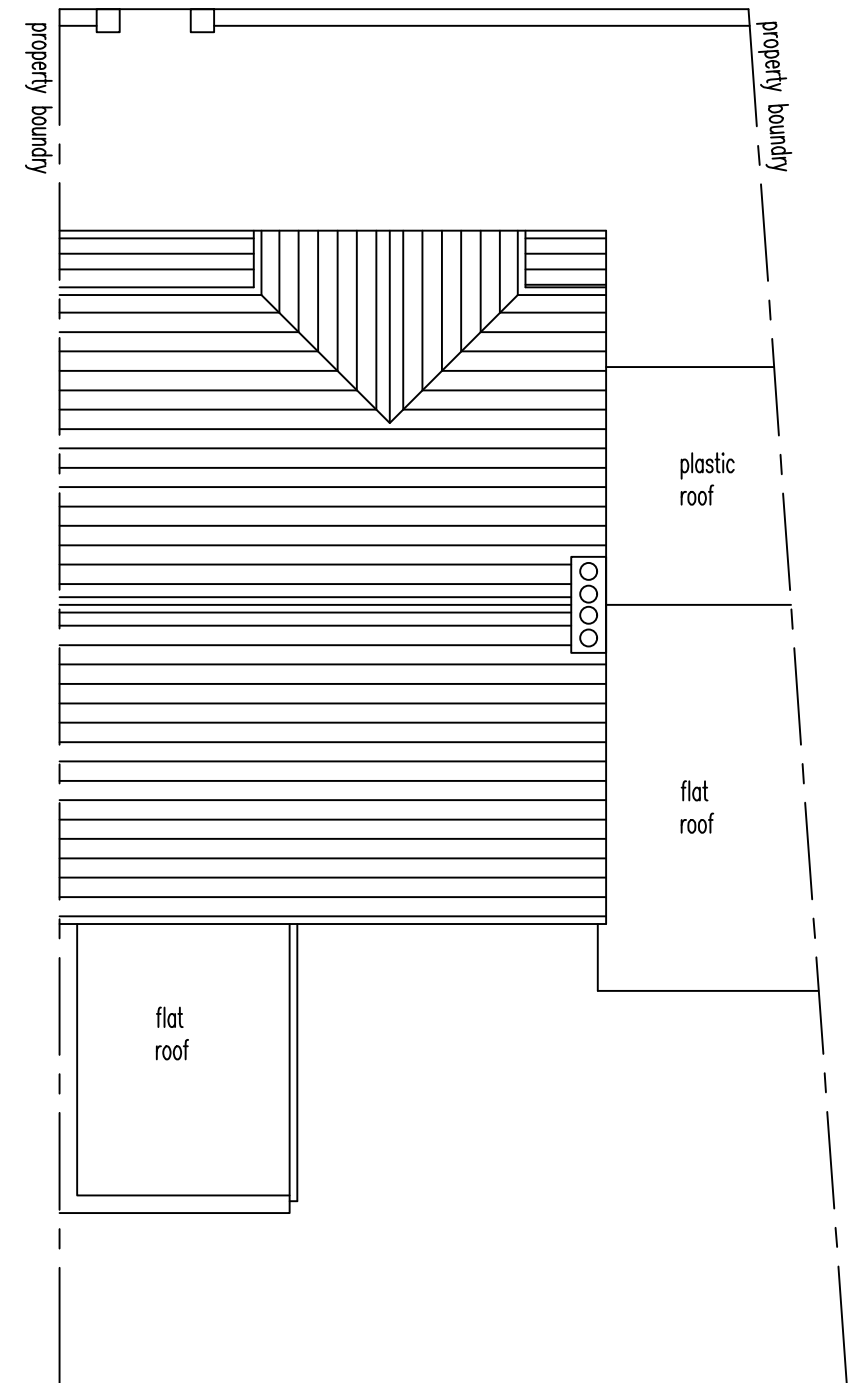

EXISTING ROOF PLAN



SCALE; METERS

Drawing Title			
60 LEADALE ROAD LONDON N15 6BJ			
Drawing No. LEA010	Date MAY 23	Scale 1:100	Rev.