




EXISTING FRONT ELEVATION

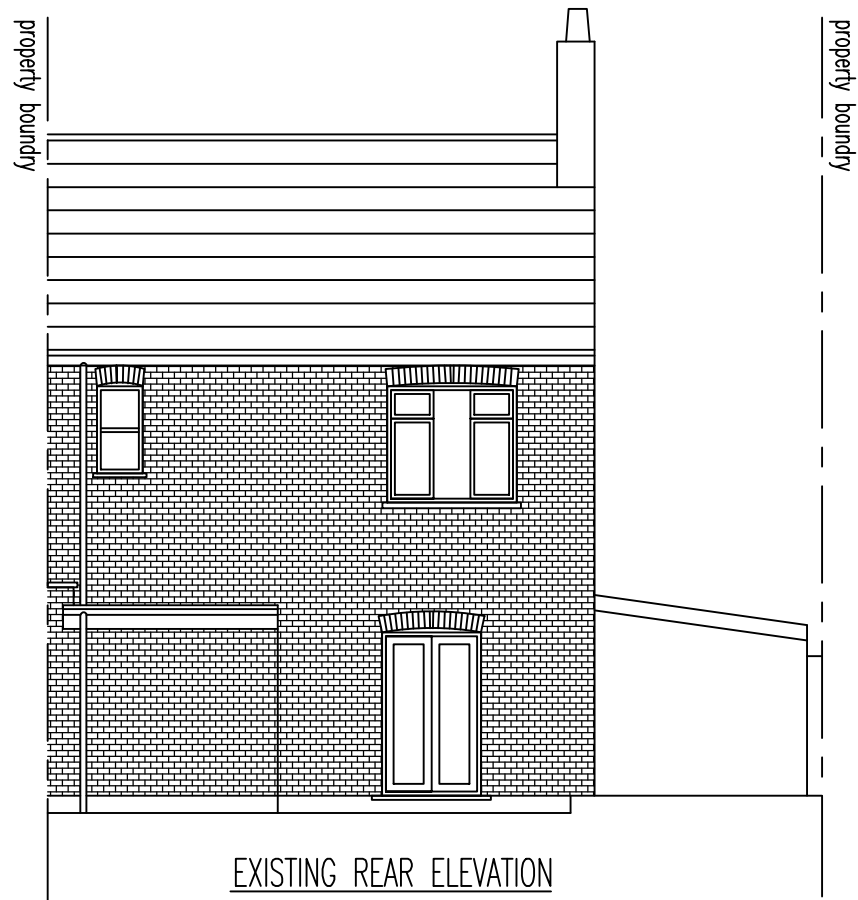


EXISTING REAR ELEVATION



EXISTING END ELEVATION – FENCE AND SHED REMOVED FOR CLARITY



EXISTING END ELEVATION FROM CRAVEN PARK ROAD

 

SCALE; METERS

Rev.	Date	Amendment	Drawing Title
			60 LEADALE ROAD LONDON N15 6BJ
Drawing No. LEA040	Date MAY 23	Scale 1:100	Rev.