


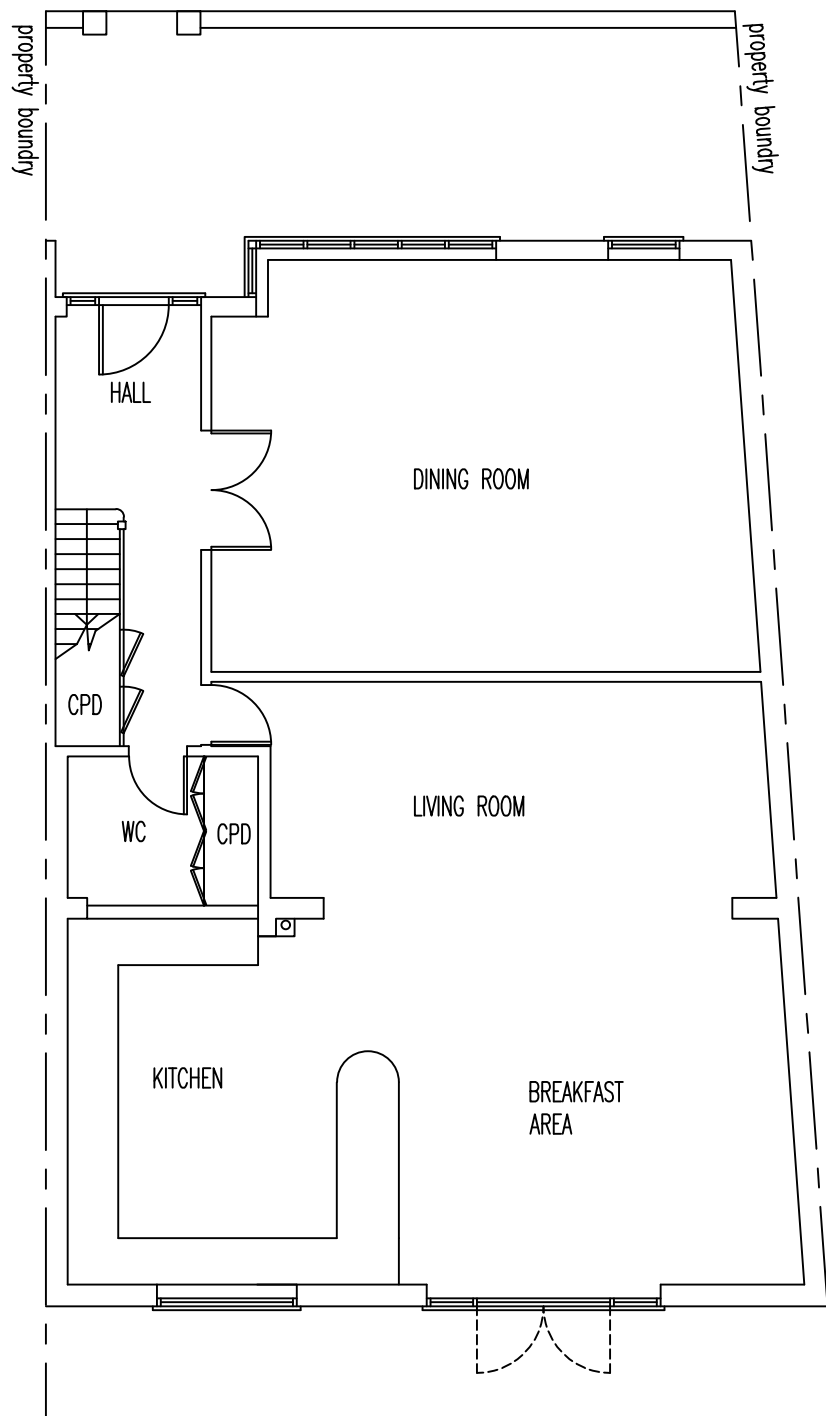


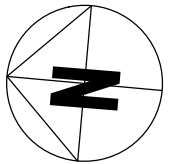

PROPOSED GROUND FLOOR PLAN

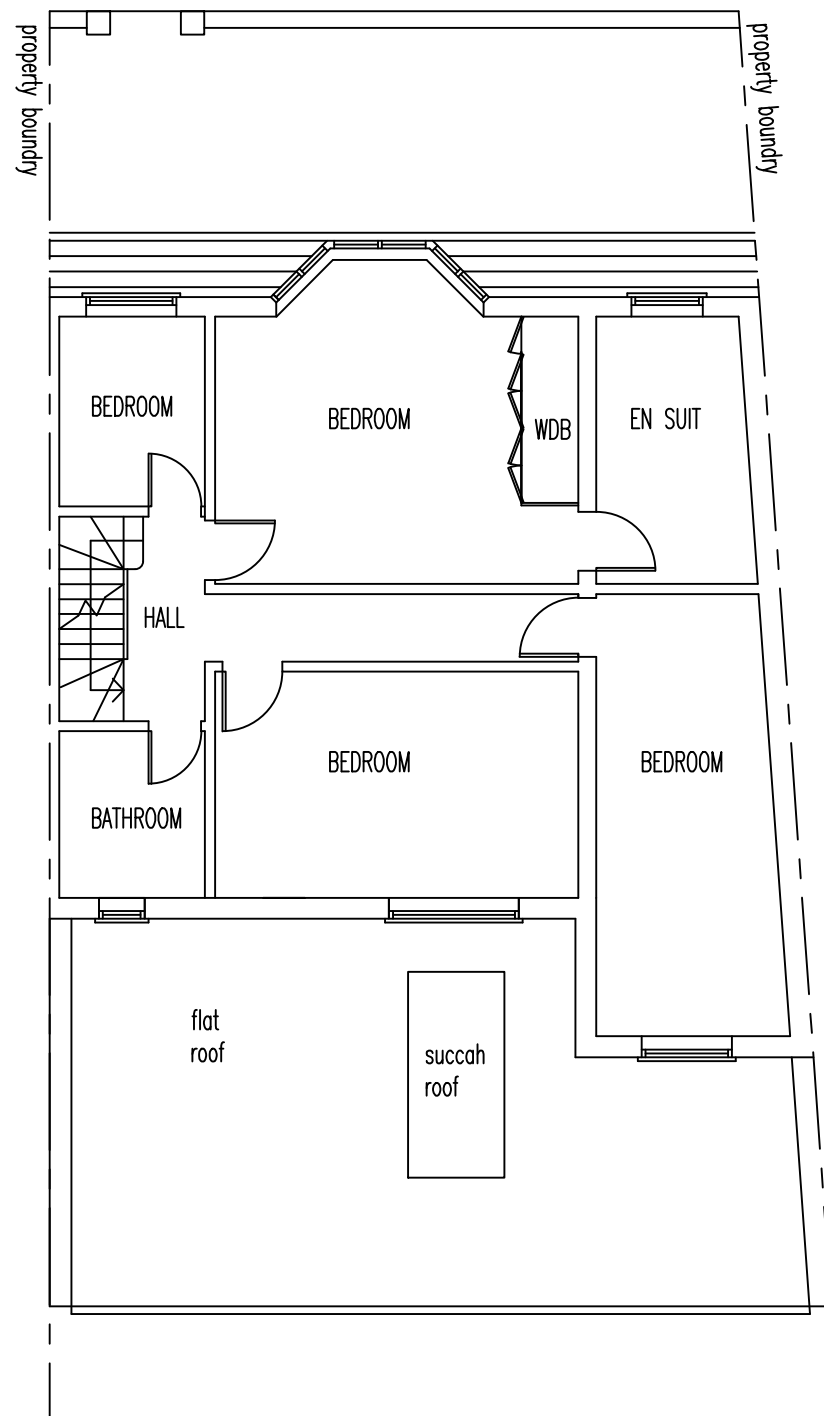

PROPOSED FIRST FLOOR PLAN

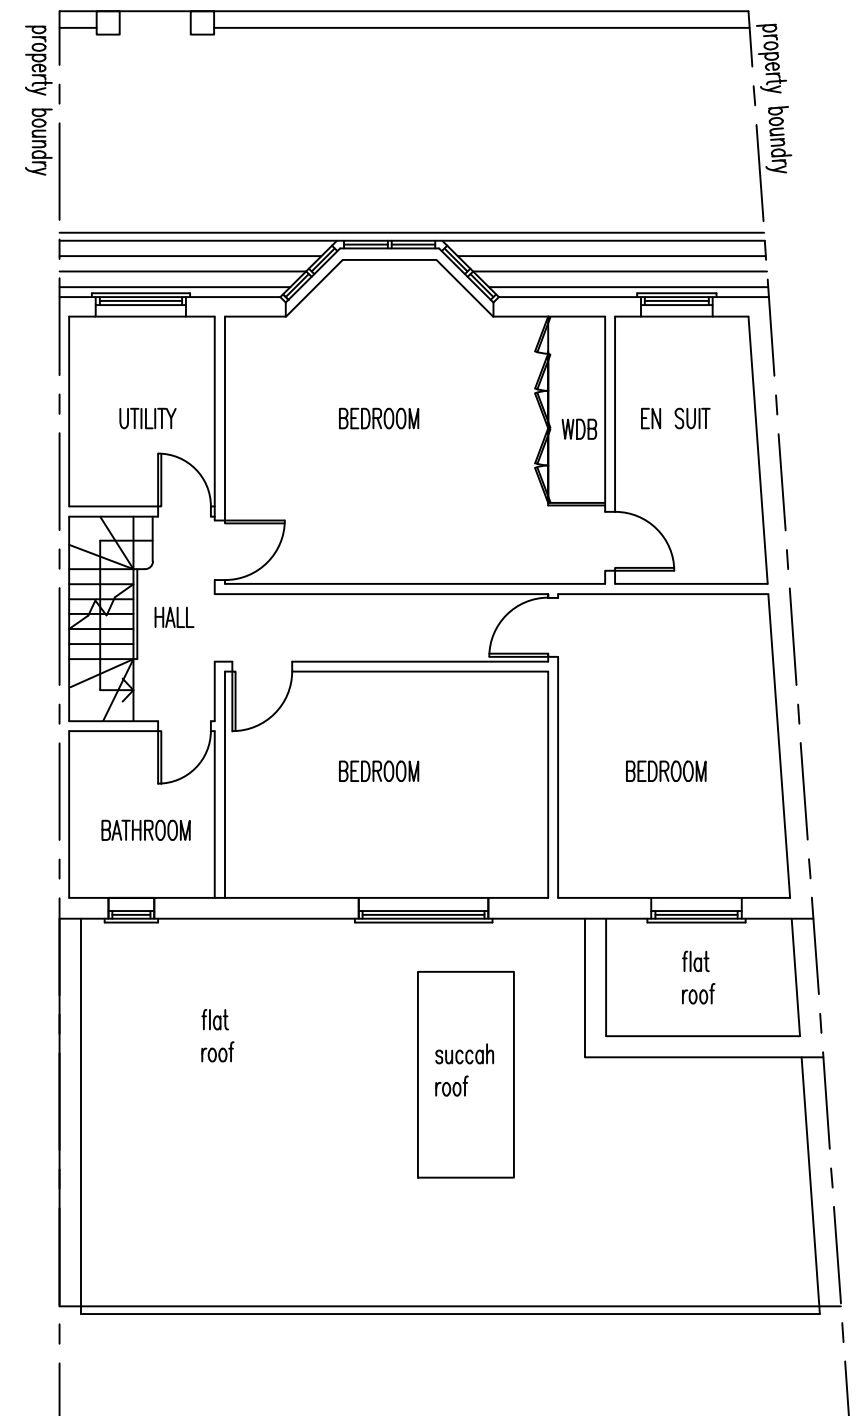

PROPOSED SECOND FLOOR PLAN



SCALE; METERS

Rev.		Date	Amendment	Drawing Title			
				60 LEADALE ROAD LONDON N15 6BJ			
Drawing No. LEA020		Date MAY 23		Scale 1:100		Rev.	