




REINSTATE CHIMNEY STACK

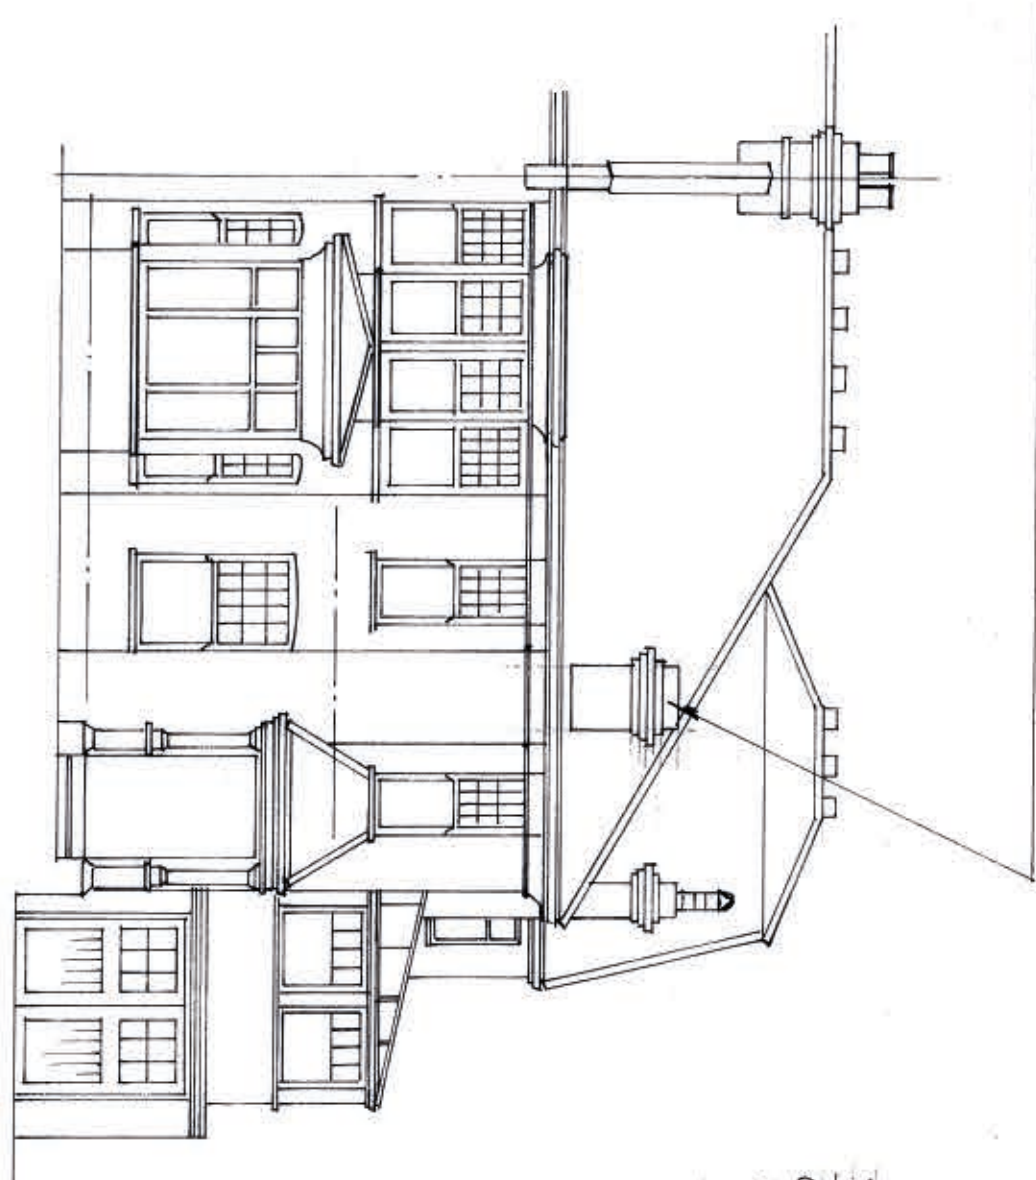



TIMBER FRAMED AND DOUBLE
GLAZED ORANGERY PAINTED
WHITE.

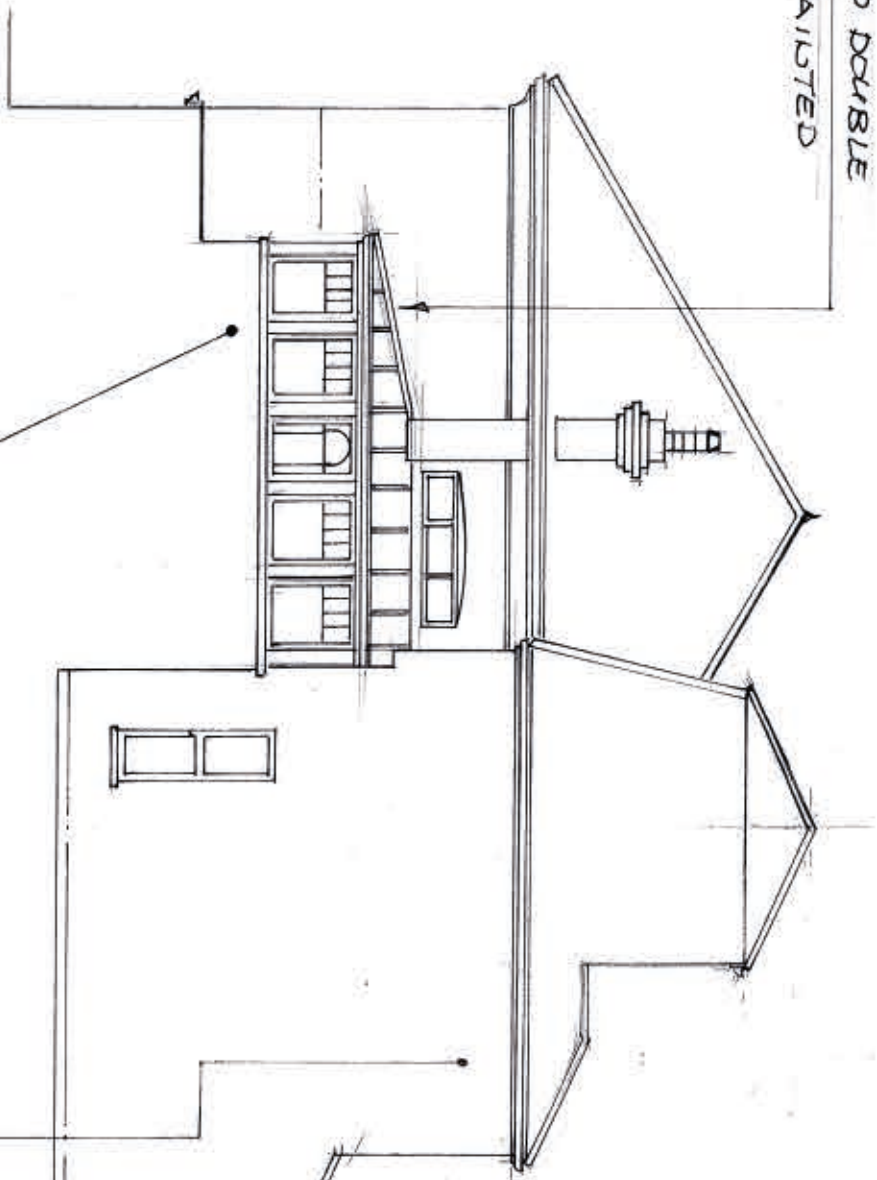

FACING BRICK SIMILAR TO
APPEARANCE TO EXISTING

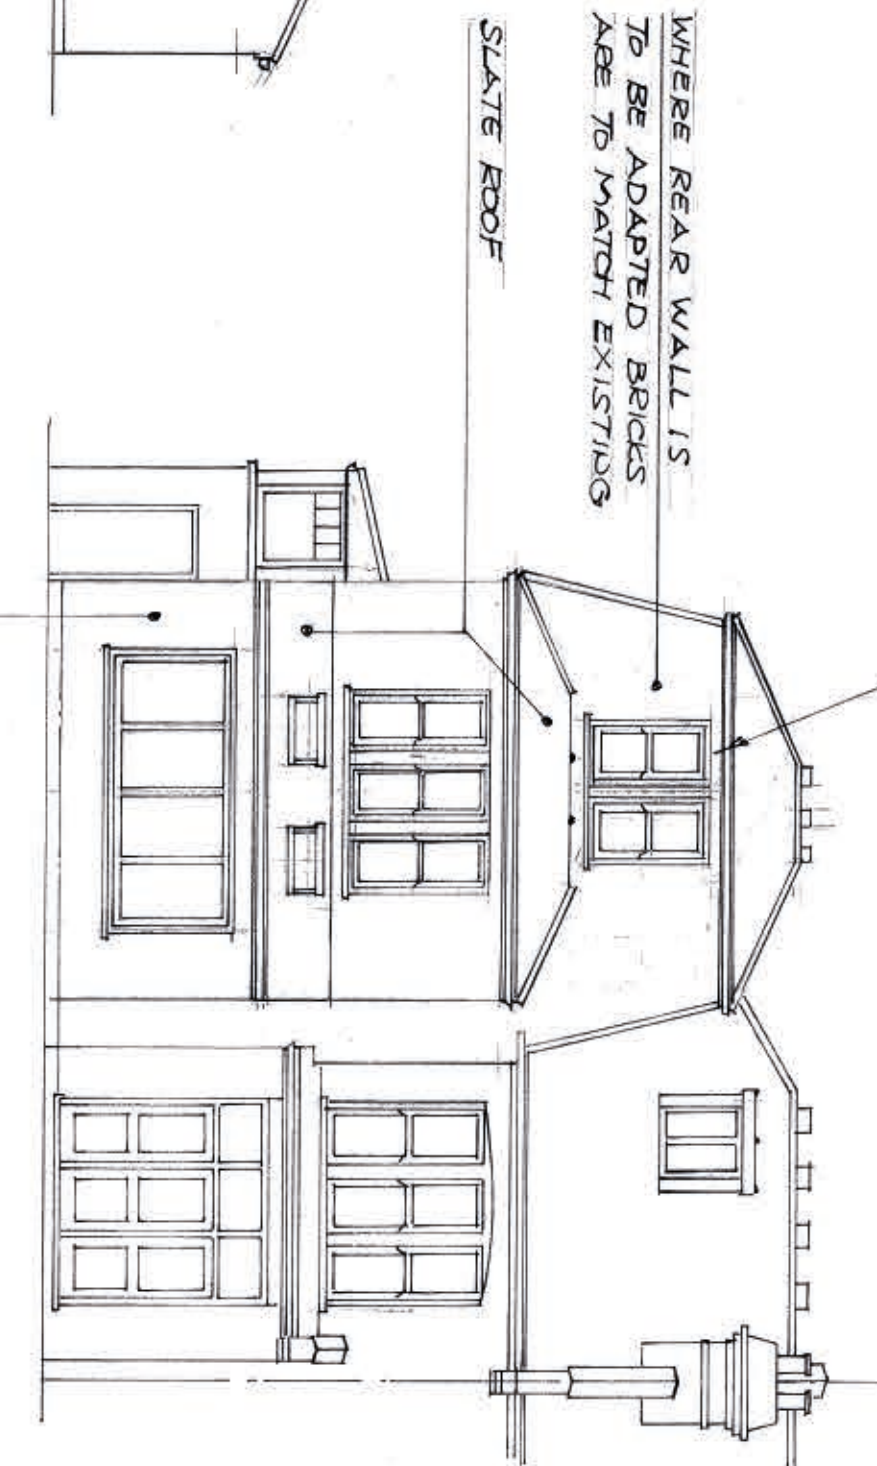

TIMBER FRAMED DOUBLE
GLAZED WINDOWS TO BE
PAINTED WHITE

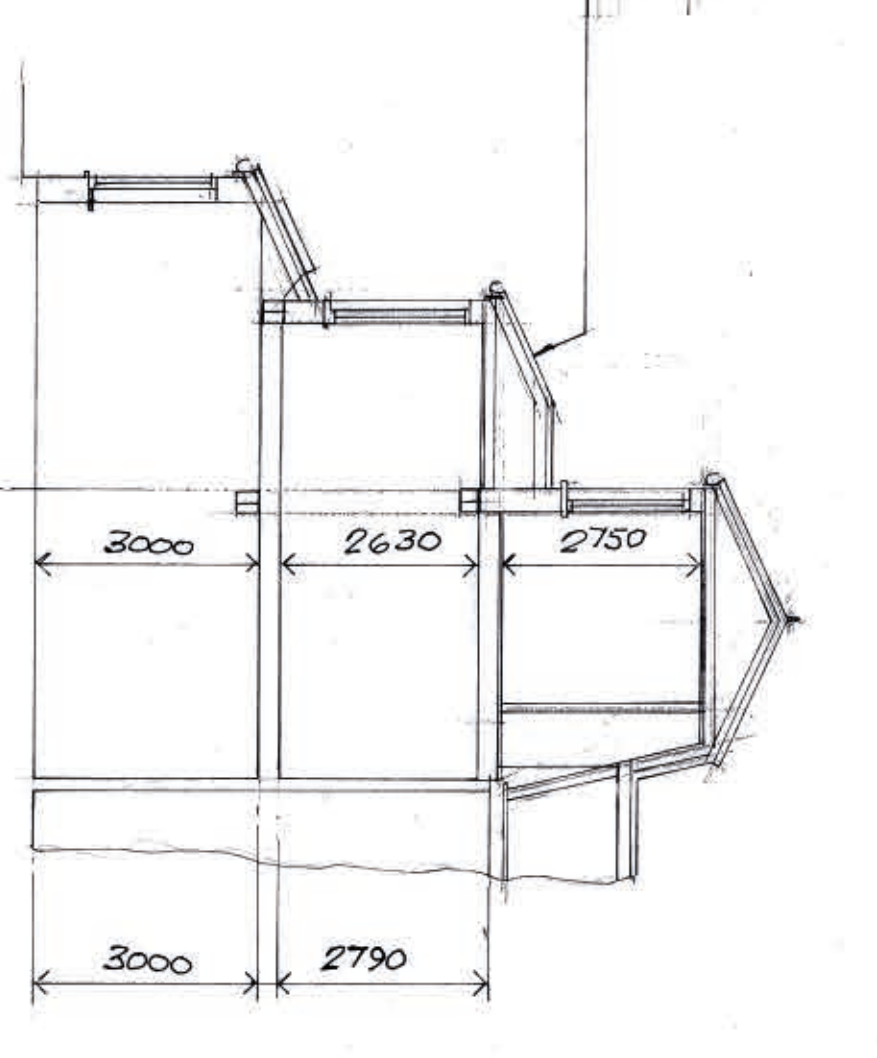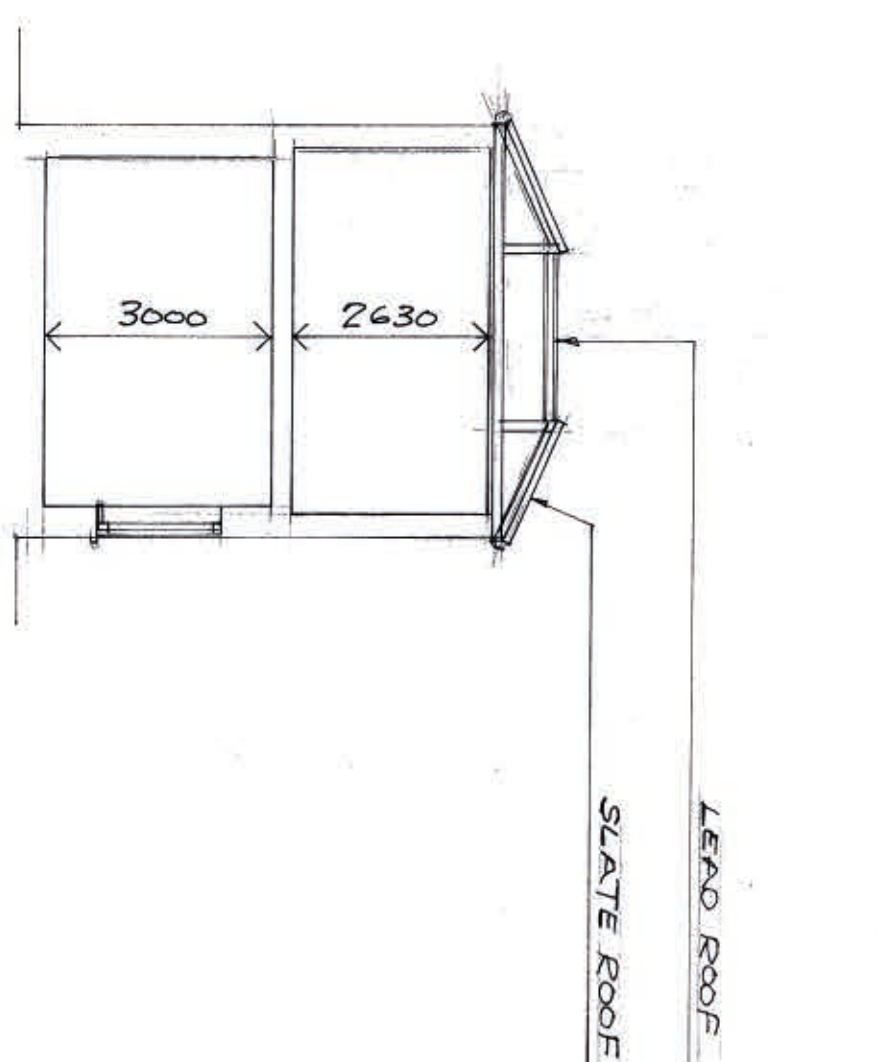

front elevation

side elevation

rear elevation

section 1 – 1


section 2 – 2

elevations and sections – 1:100 at B1







scale bar – 1:100 at B1

floor plans – 1:50 at B1

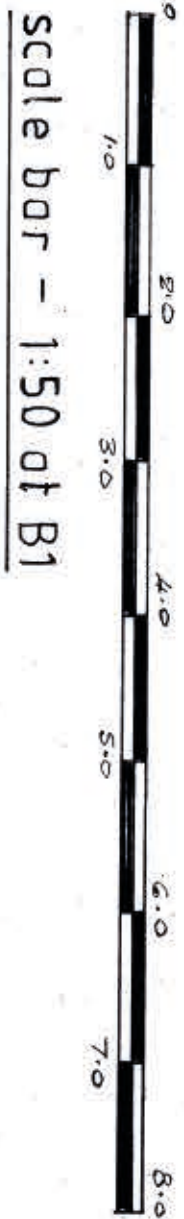

scale bar – 1:50 at B1

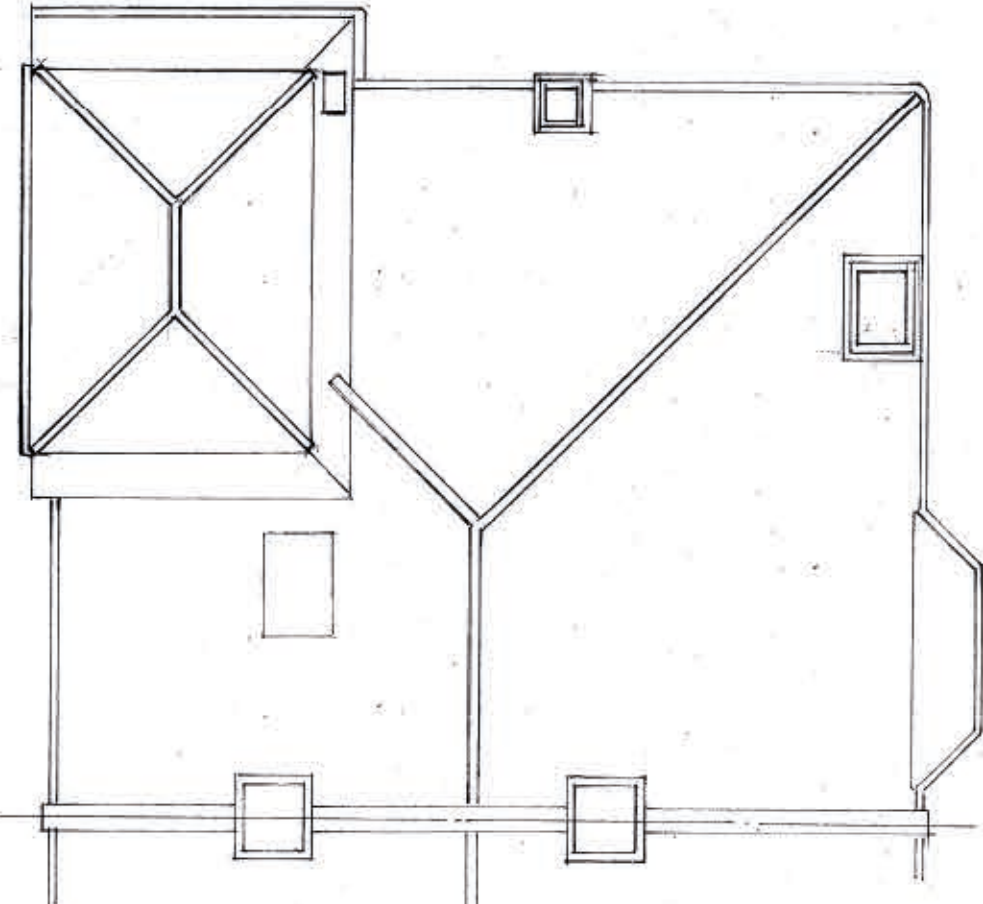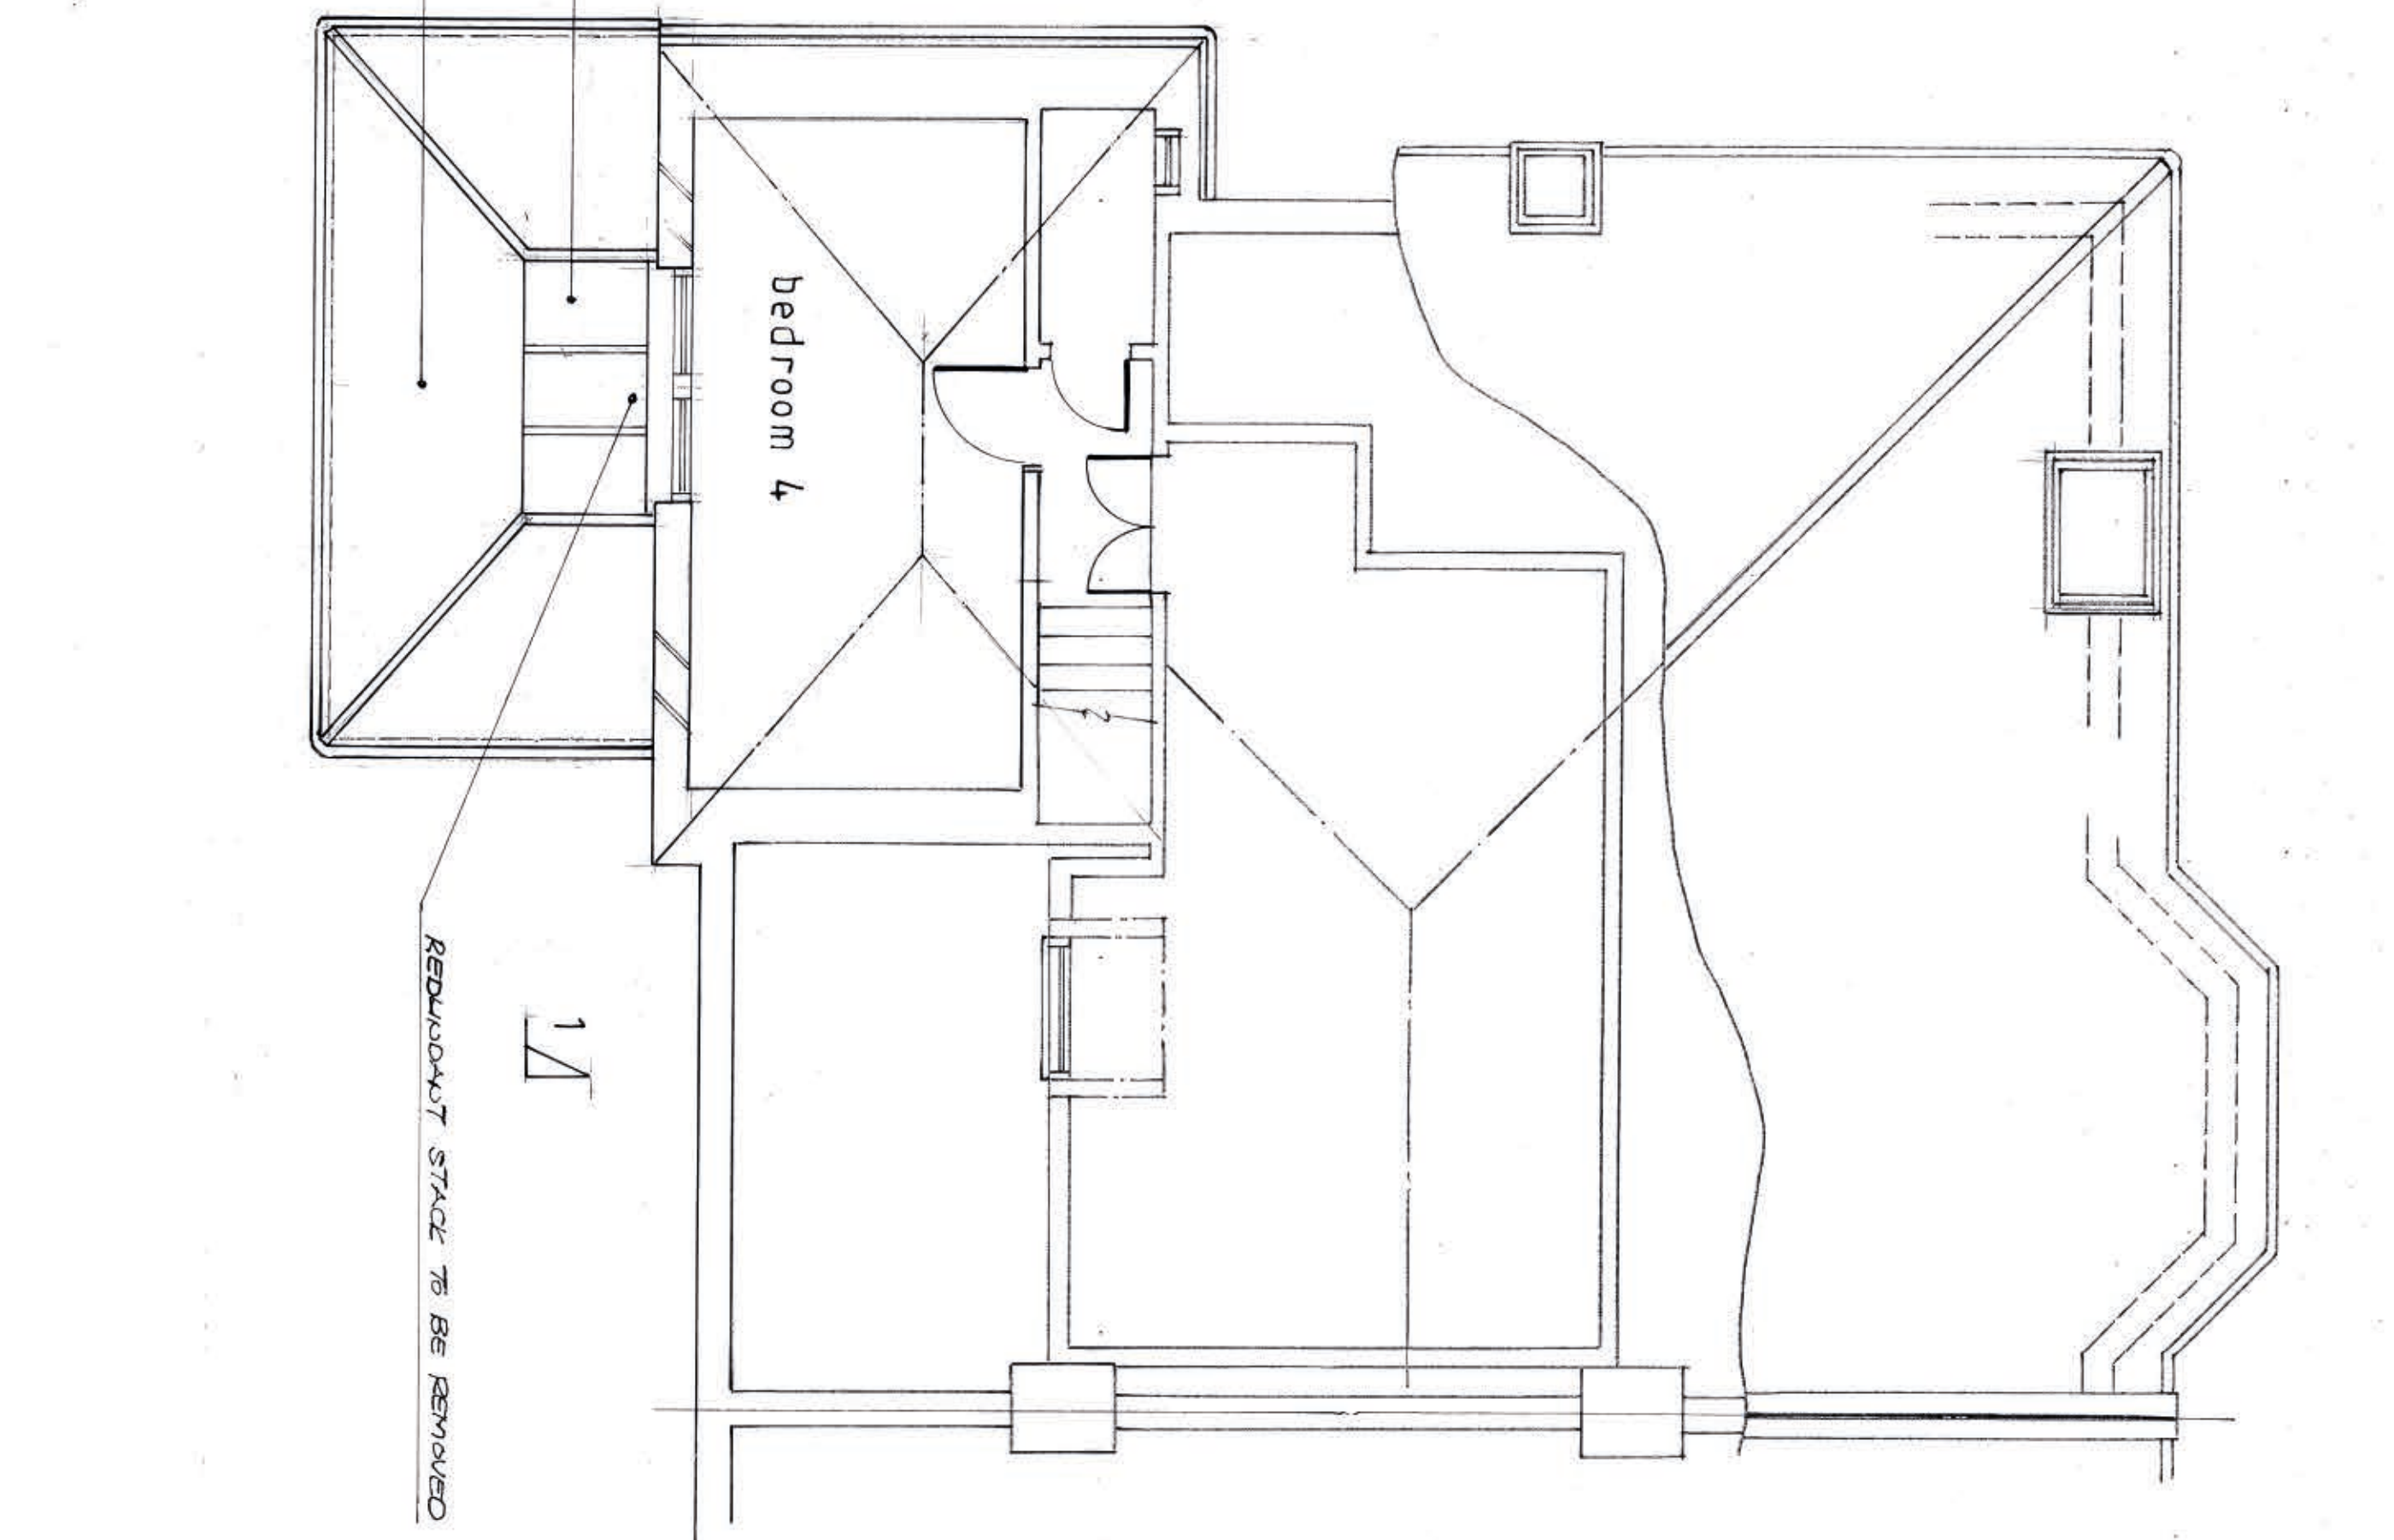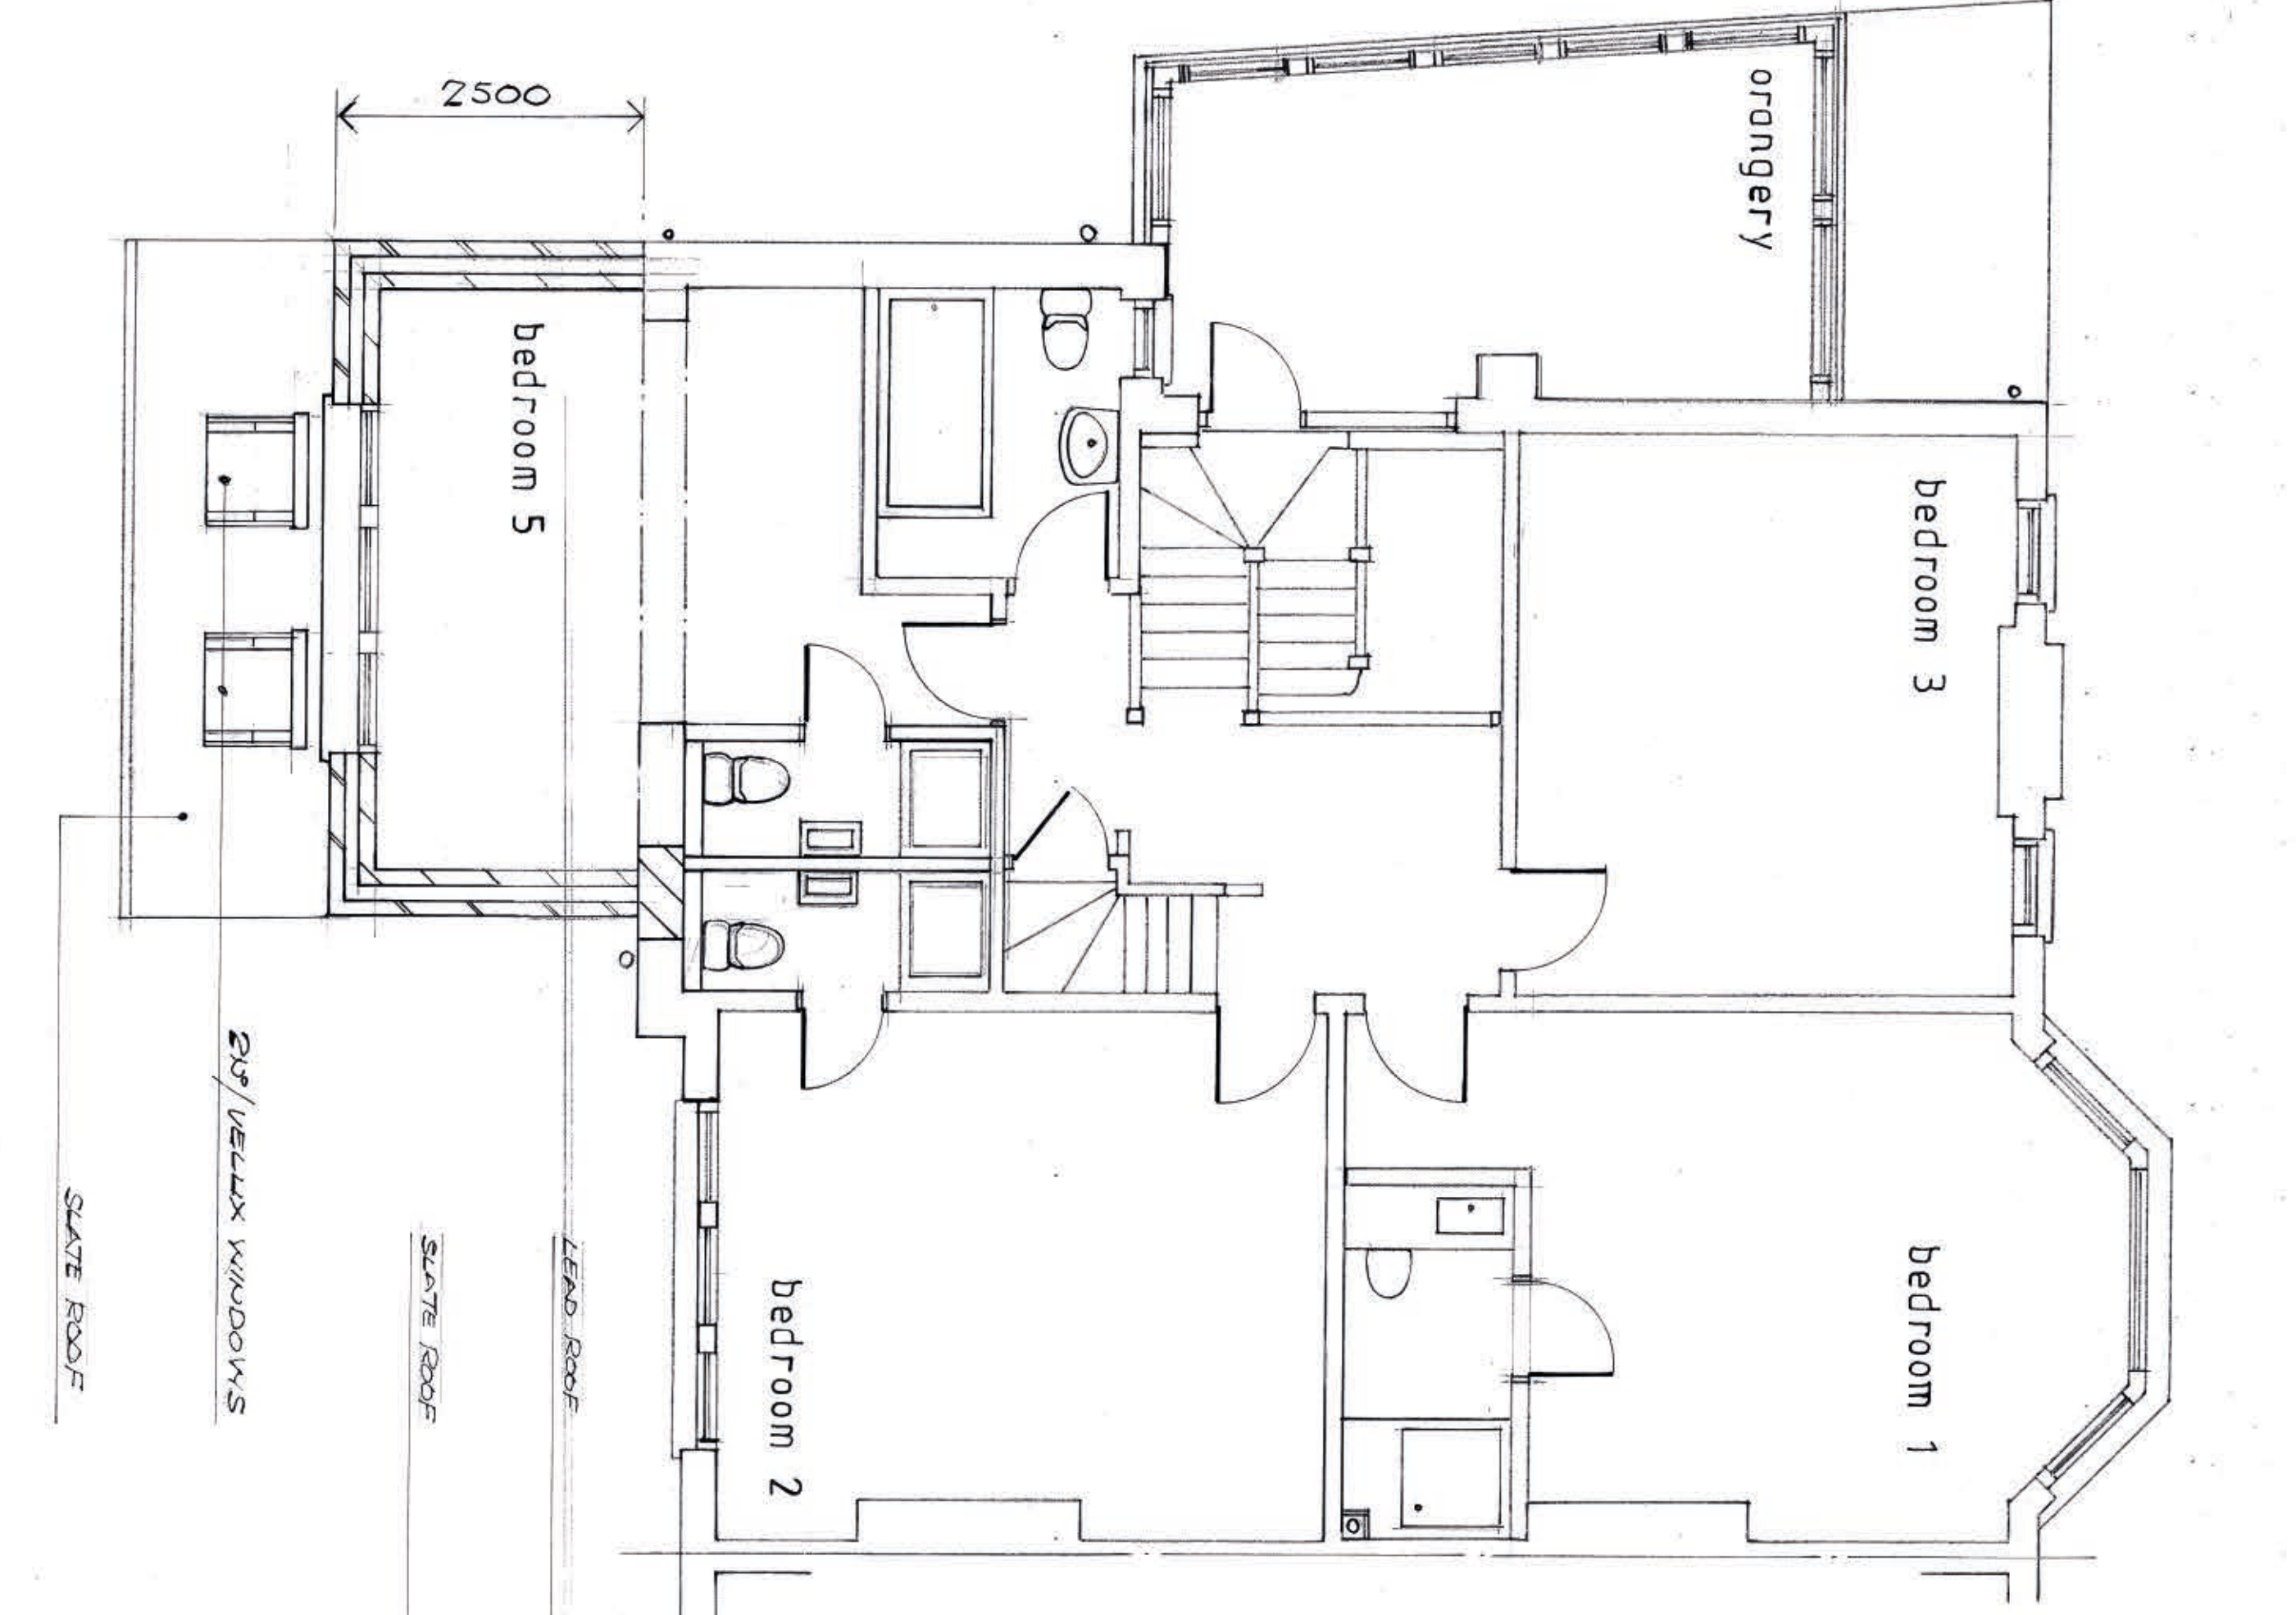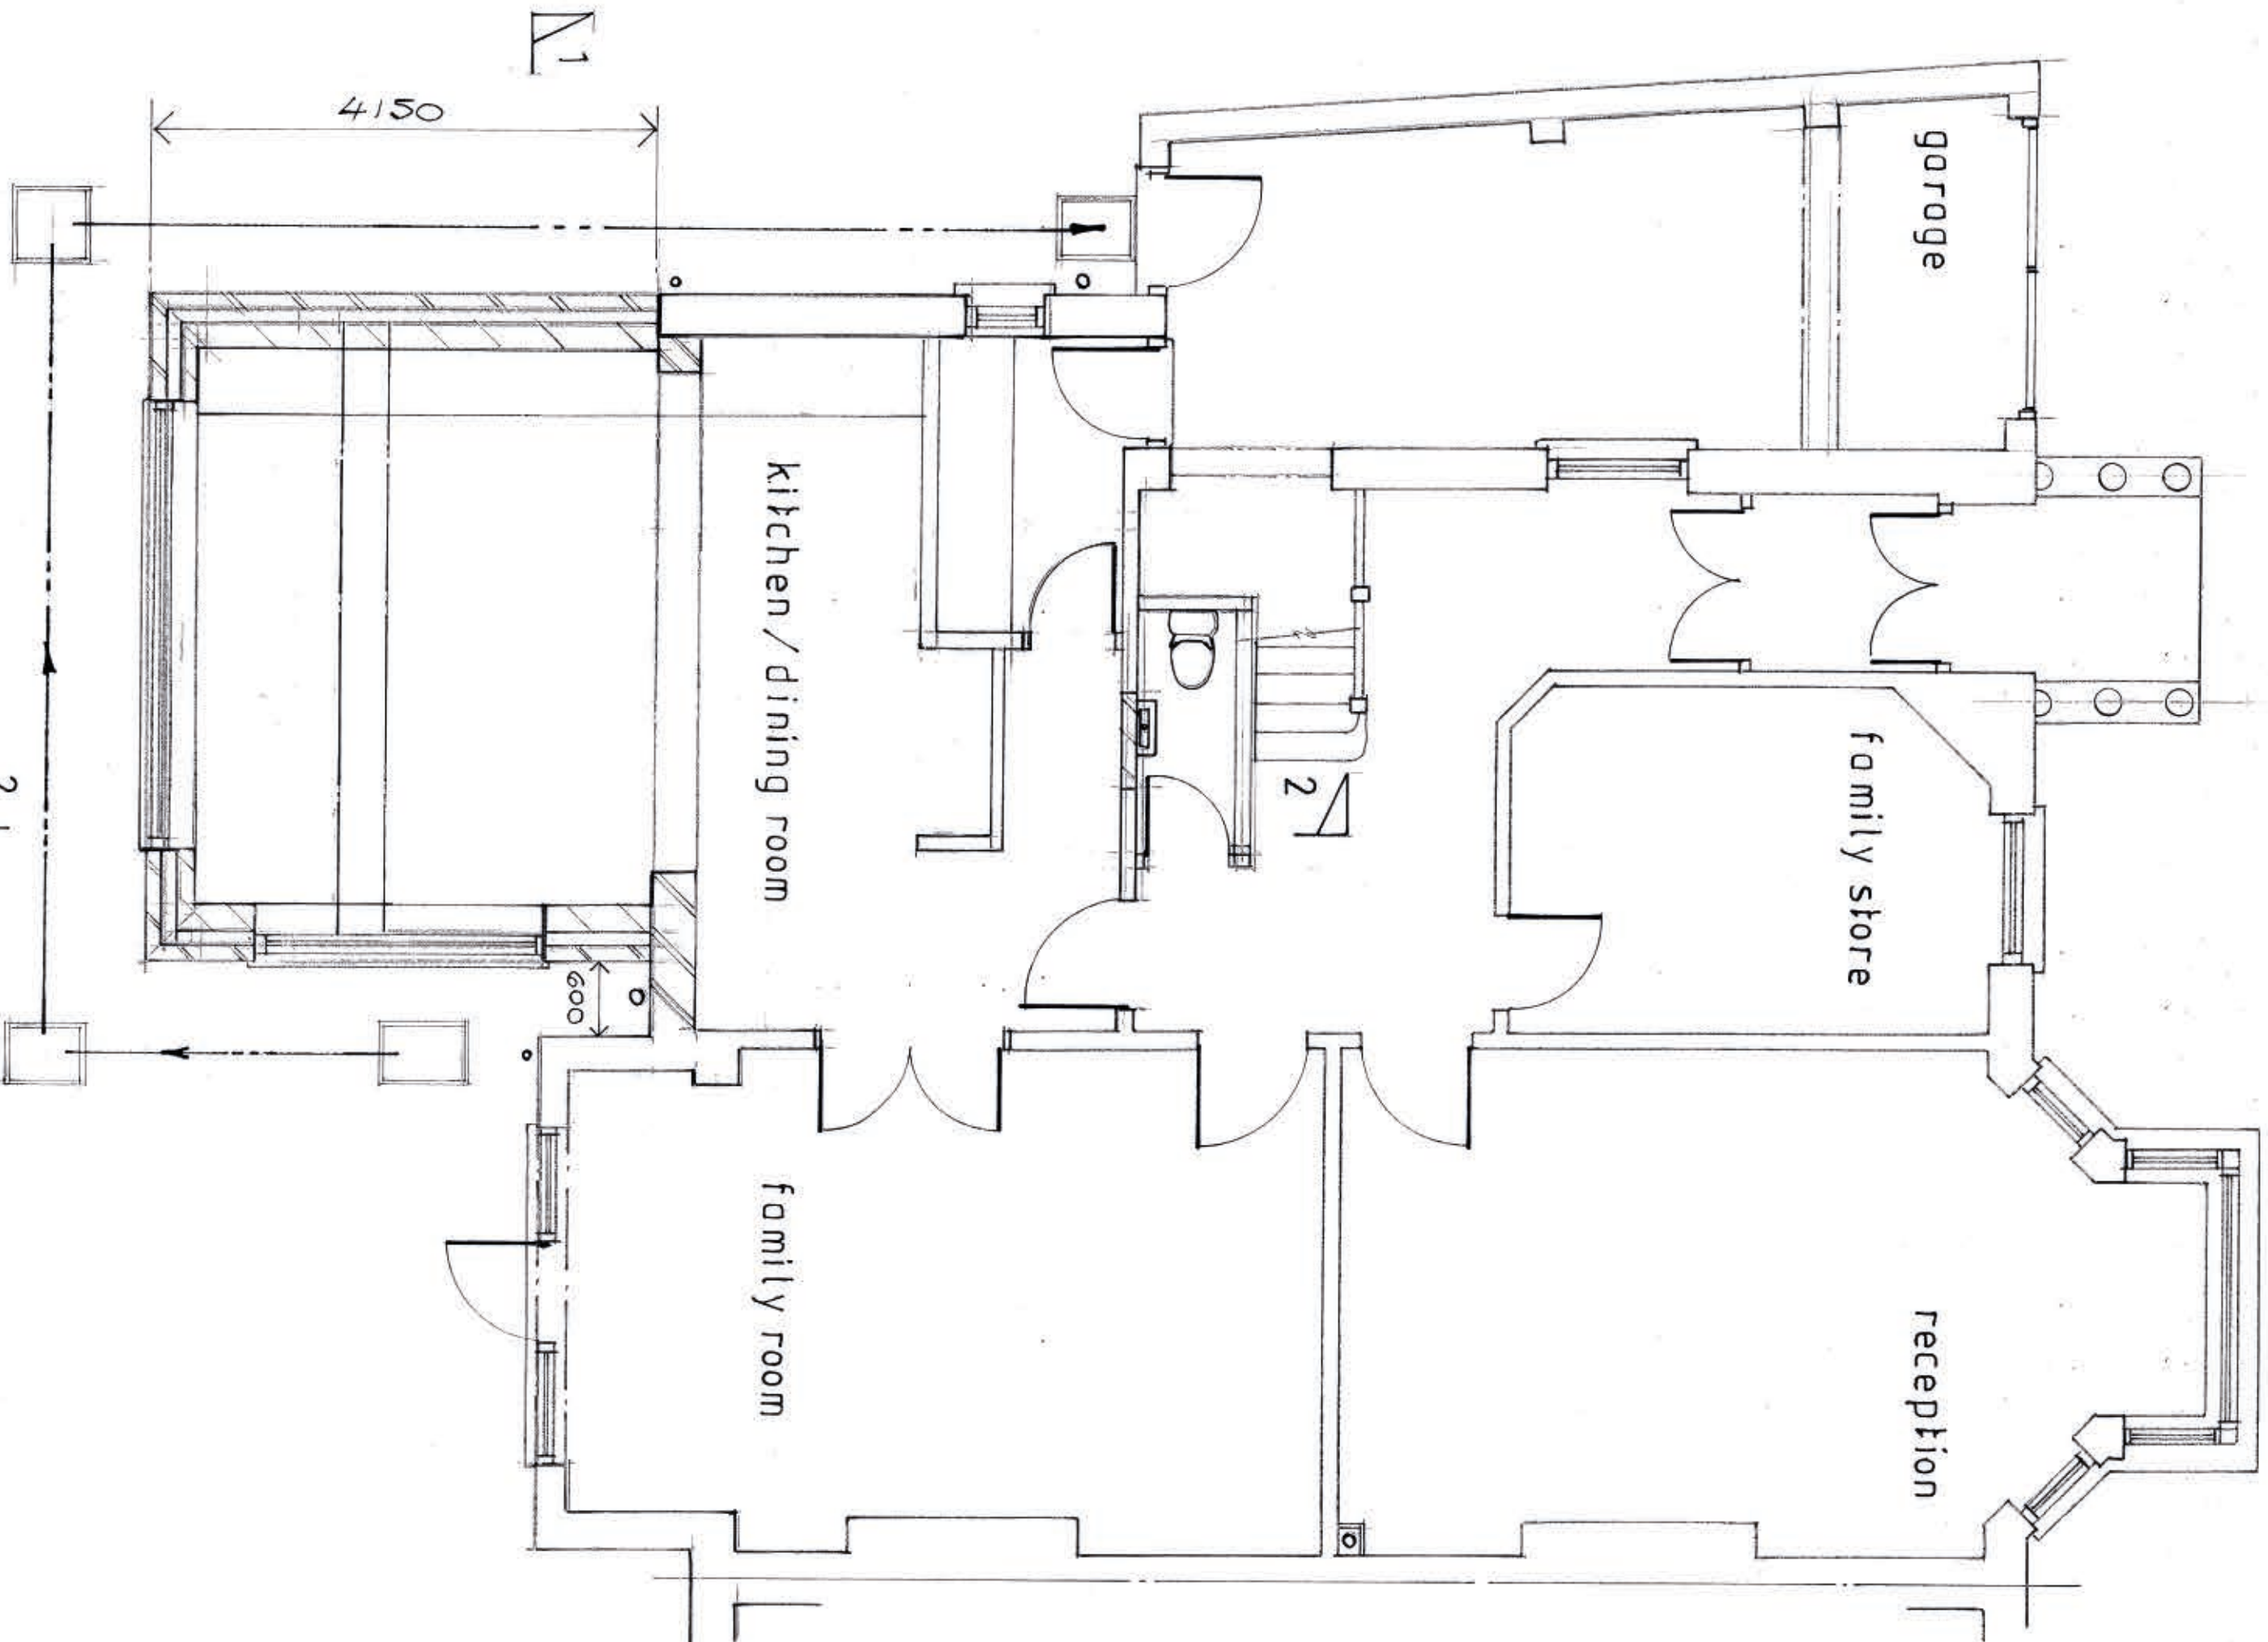

FOR LOWER ROOF PLANS SEE FLOOR PLANS

roof plan – 1:100 at B1

Rev	Date	Description
B	11/5/23	SECOND FLOOR EXTENSION REDUCED DEPTH OF FIRST FLOOR EXTENSION REDUCED
A	1/4/23	SITE DETAILS CHANGED

PREMIER LOFTS

Unit-10, Beaumont Gate, Shenley Hill, Rodlett, WD7 7AR
Office - 01923 859 522 Mobile - 07831 371946

Site

Ms. A. SAVVA
23 ELIAS AVENUE, LONDON N10 2TN

Project

THREE STORY REAR EXTENSION AND
ENLARGEMENT OF SIDE ORANGERY

Drawing

PLANS, ELEVATIONS AND DETAILS
AS PROPOSED

Drawn	Date	Scale
J. A.	Nov, 2022	1/50 & 1/100 @ B1

Drawing no	Revision
2023 - 04	B

ground floor plan

first floor plan

second floor plan