


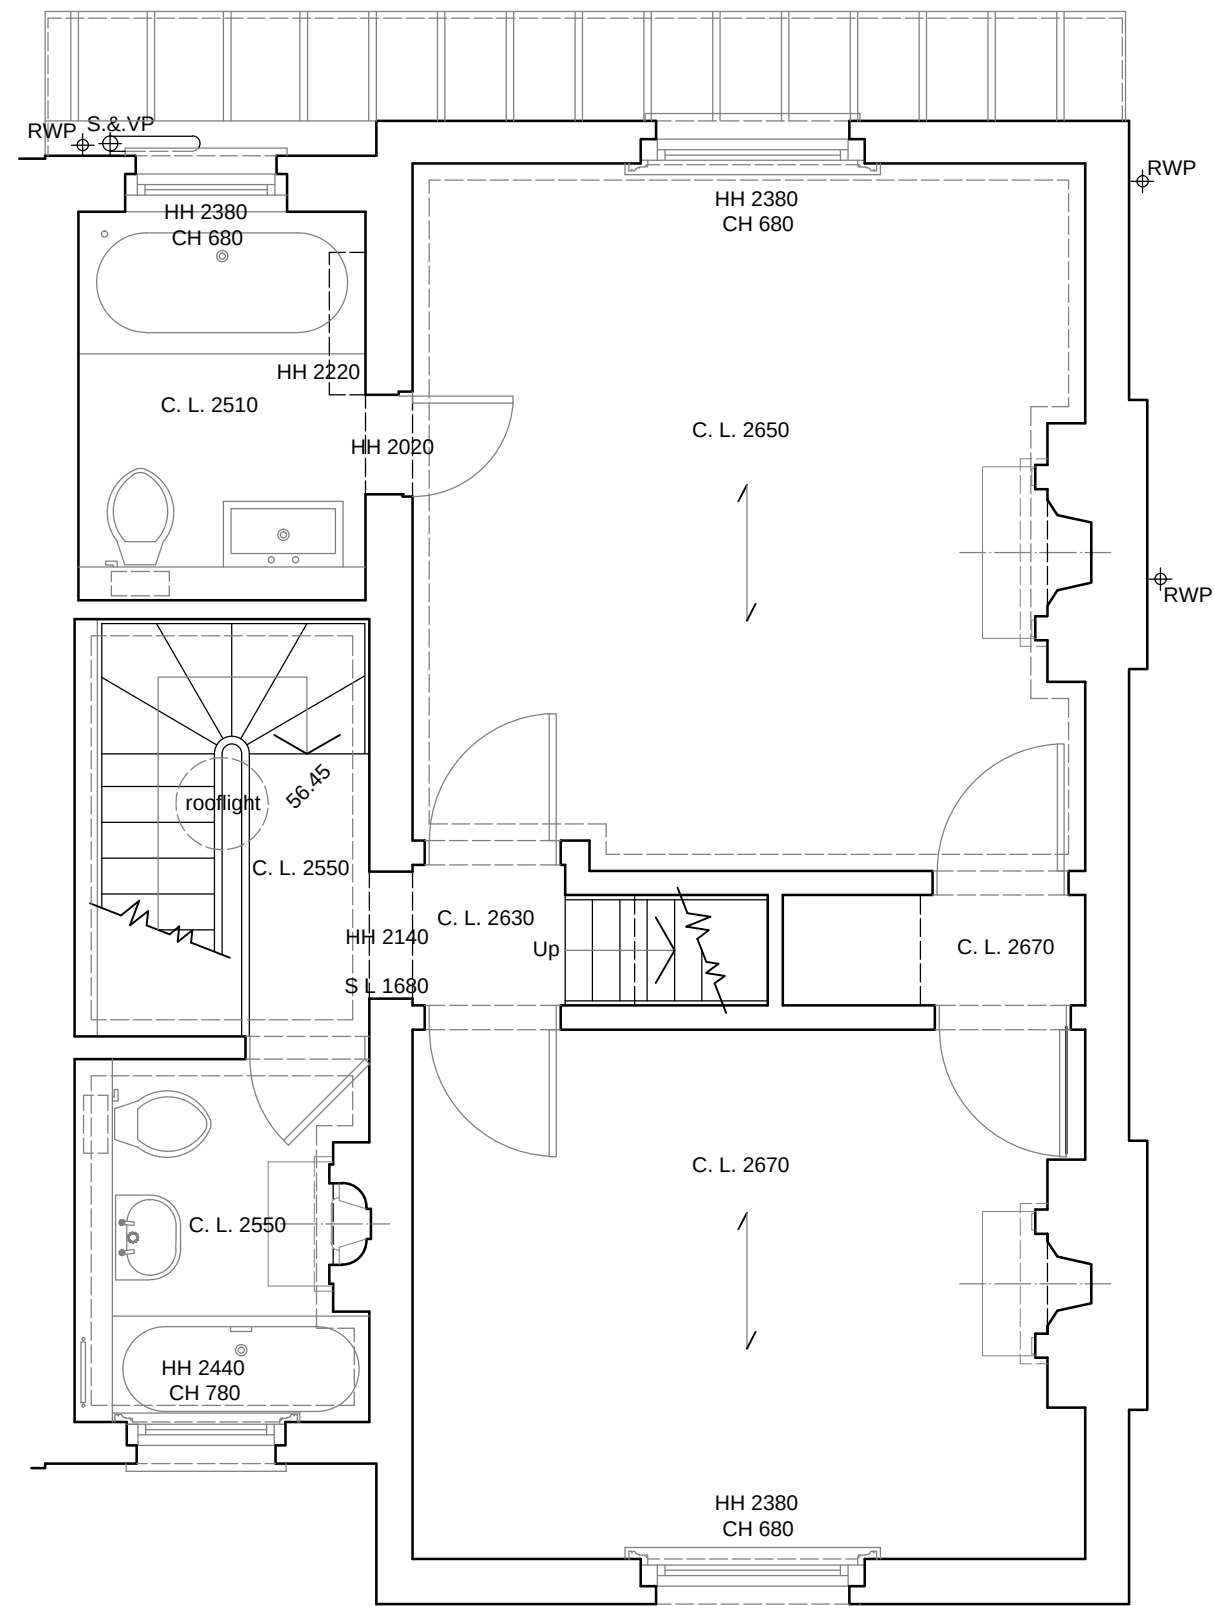


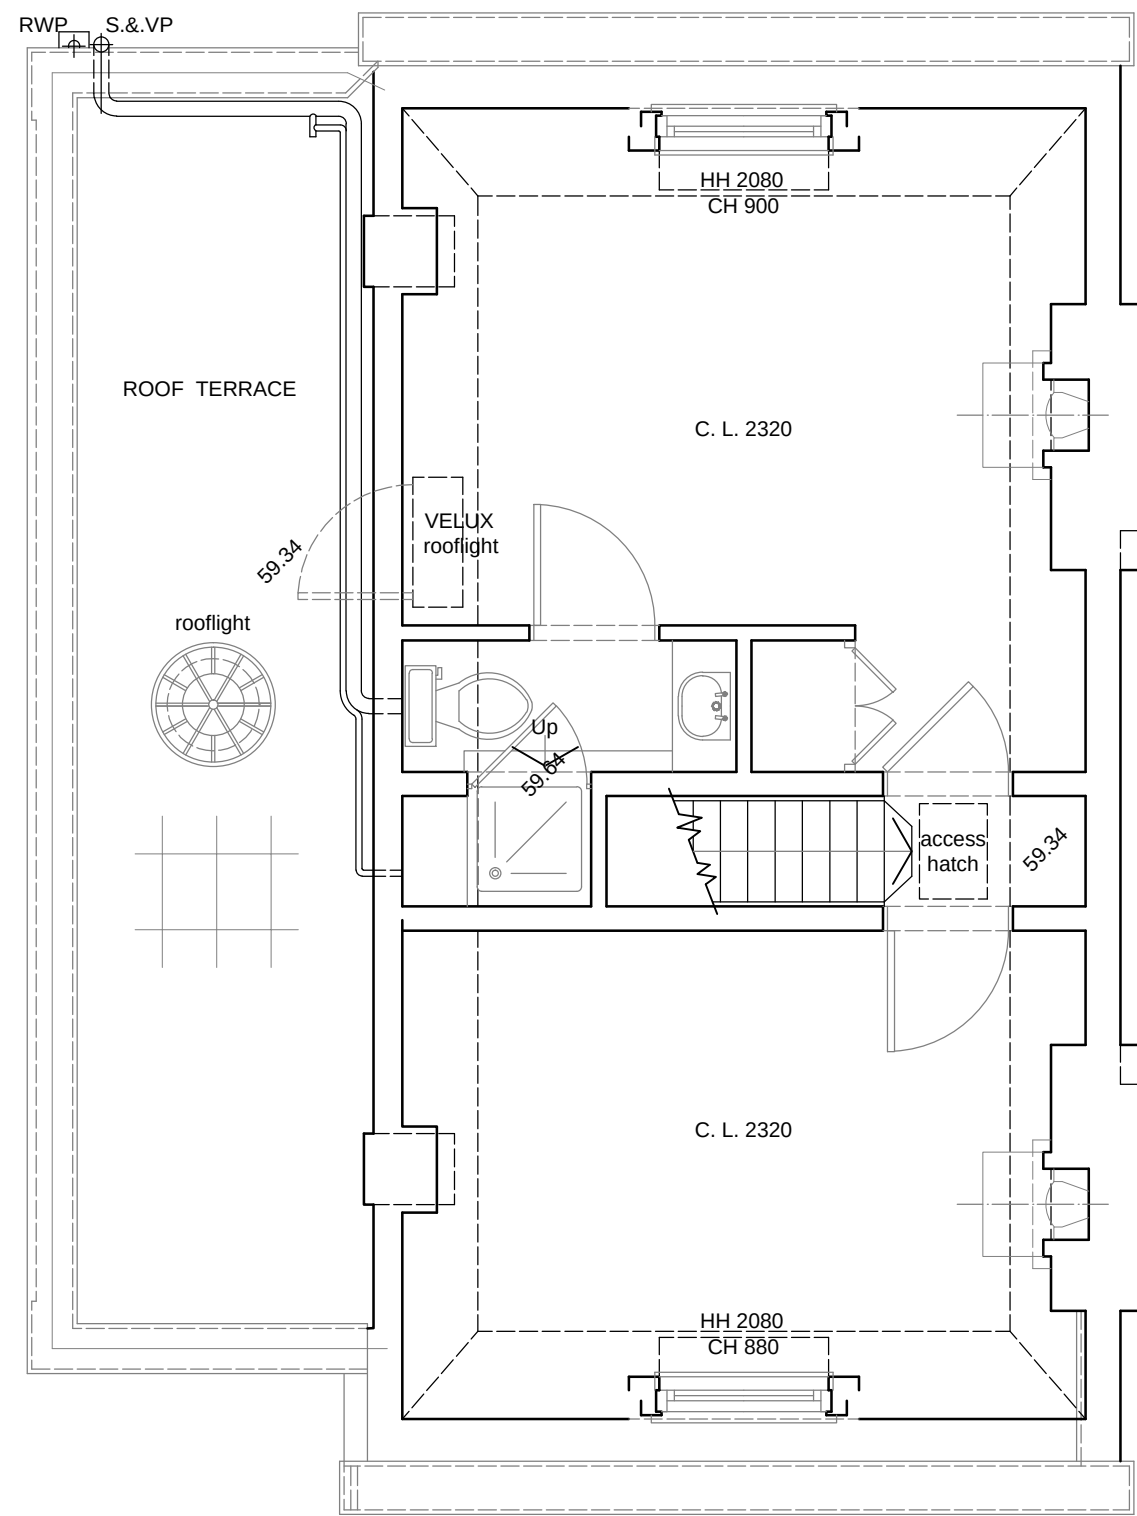

FIRST FLOOR PLAN

 

SECOND FLOOR PLAN

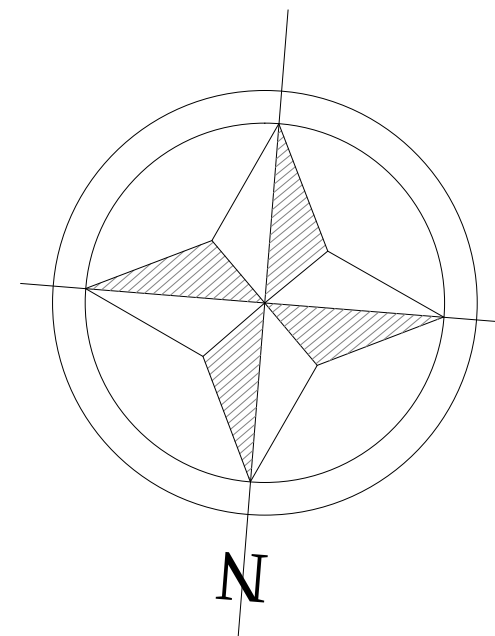

Revisions

Simeon Zell
Architectural Surveyors

118 Locksbrook Rd. Lower Weston, Bath. BA1 3EN

Mobile : 07780885948
Electronic Mail: simeonzell@talktalk.net

Project
12 WOOD LANE
LONDON.
N6 5UB

Drawing Title
SURVEY
First & Second Floor Plans

Scale:	1:50	Plot Size:	A2
Drawn:	S.R.Z.	Date:	Nov. 2021
Project		Drawing:	Rev: