



NOTES
1. All dimensions and levels are to be checked on site by the Main Contractor before work commences. The Architect is to be informed immediately of any discrepancies.
2. Do not scale this drawing, use written dimensions only.
3. All dimensions are in millimetres unless otherwise stated.
Copyright of Buchanan-Lacey Architects.

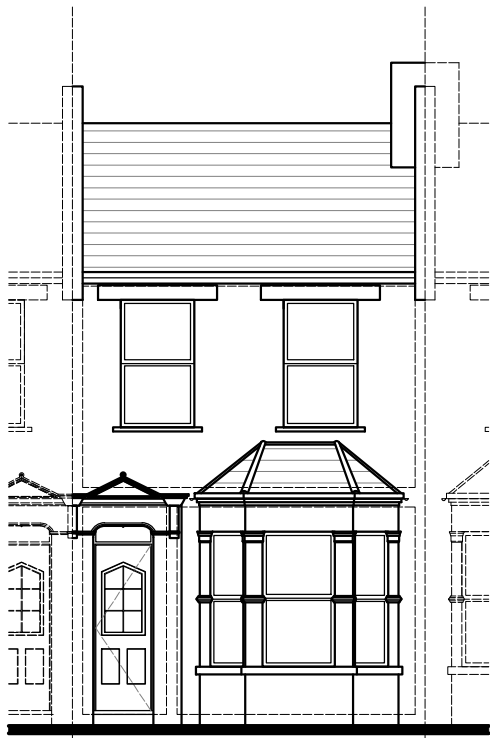


Front Elevation

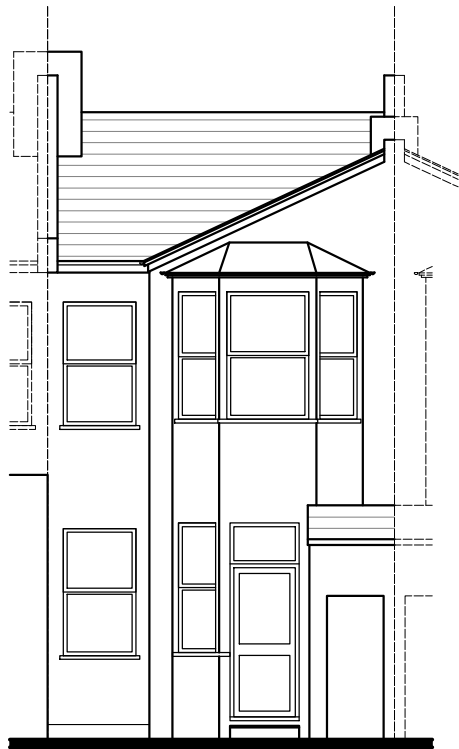

Rear Elevation



Section B-B

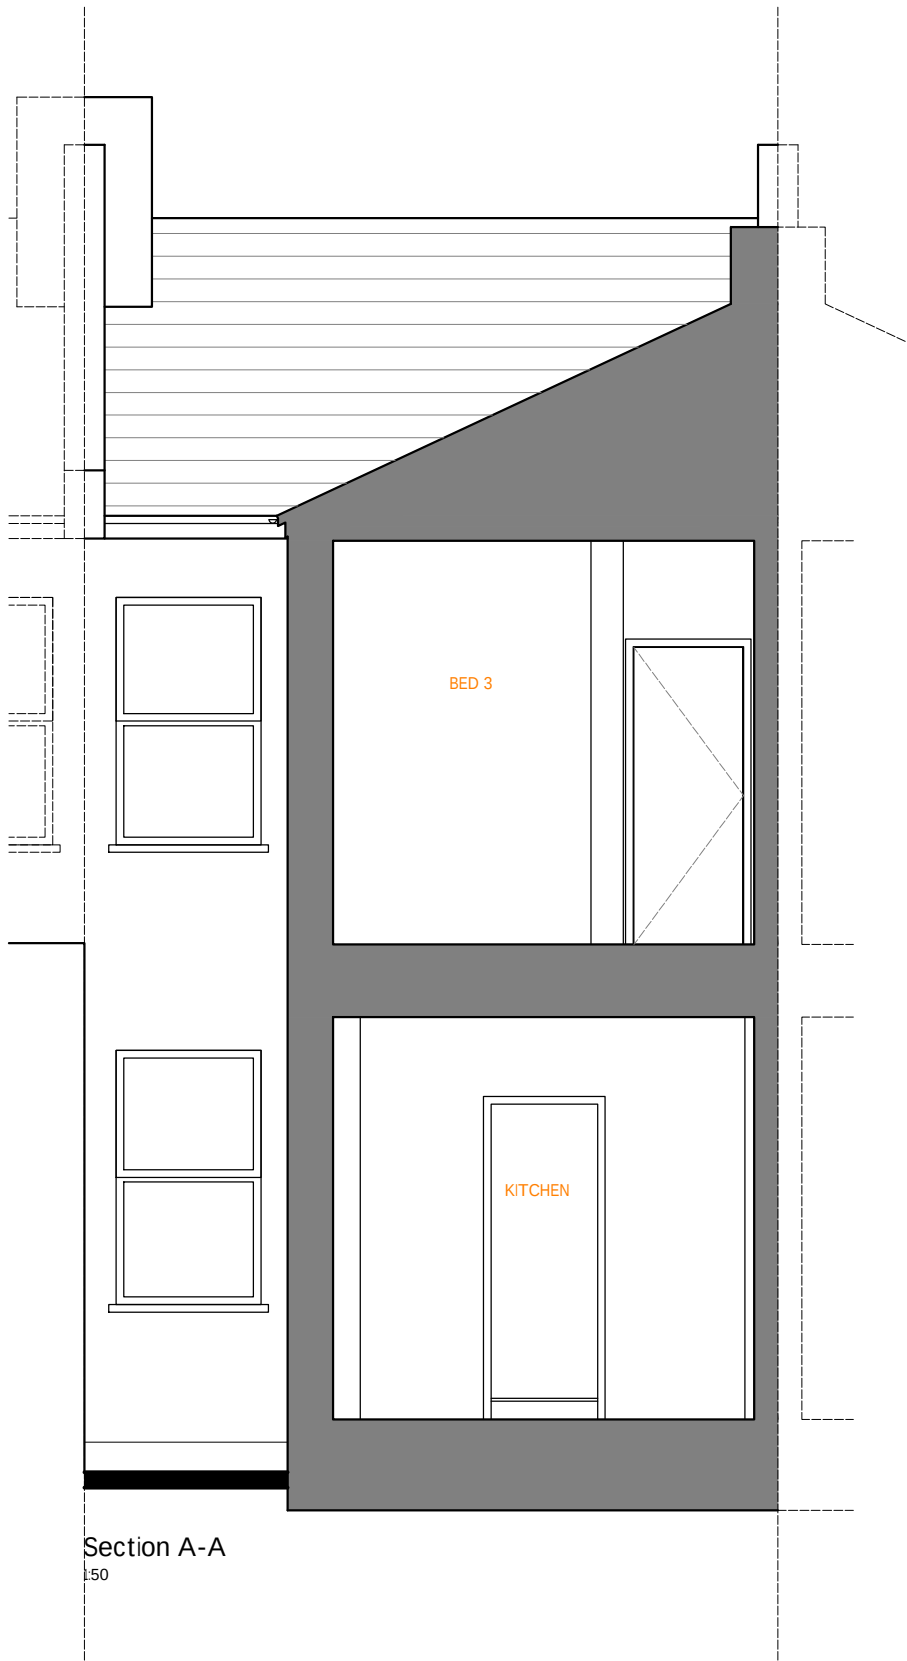

Section A-A
150

Rev	Date	Description
1		
2		
3		

Status: Planning
Title: Existing Elevations & Sections
Drawing Ref: I9_43-P06 Rev: .
Scale: 1:100 @ A3 Date: Dec '19
Client: Simon Pugh & Emma Pointer
Address: 24 Graham Road, NI5 3NL

BUCHANAN-LACEY
ARCHITECTS

t: 07791702089
e: BLArchitects@outlook.com