
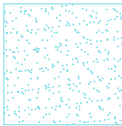
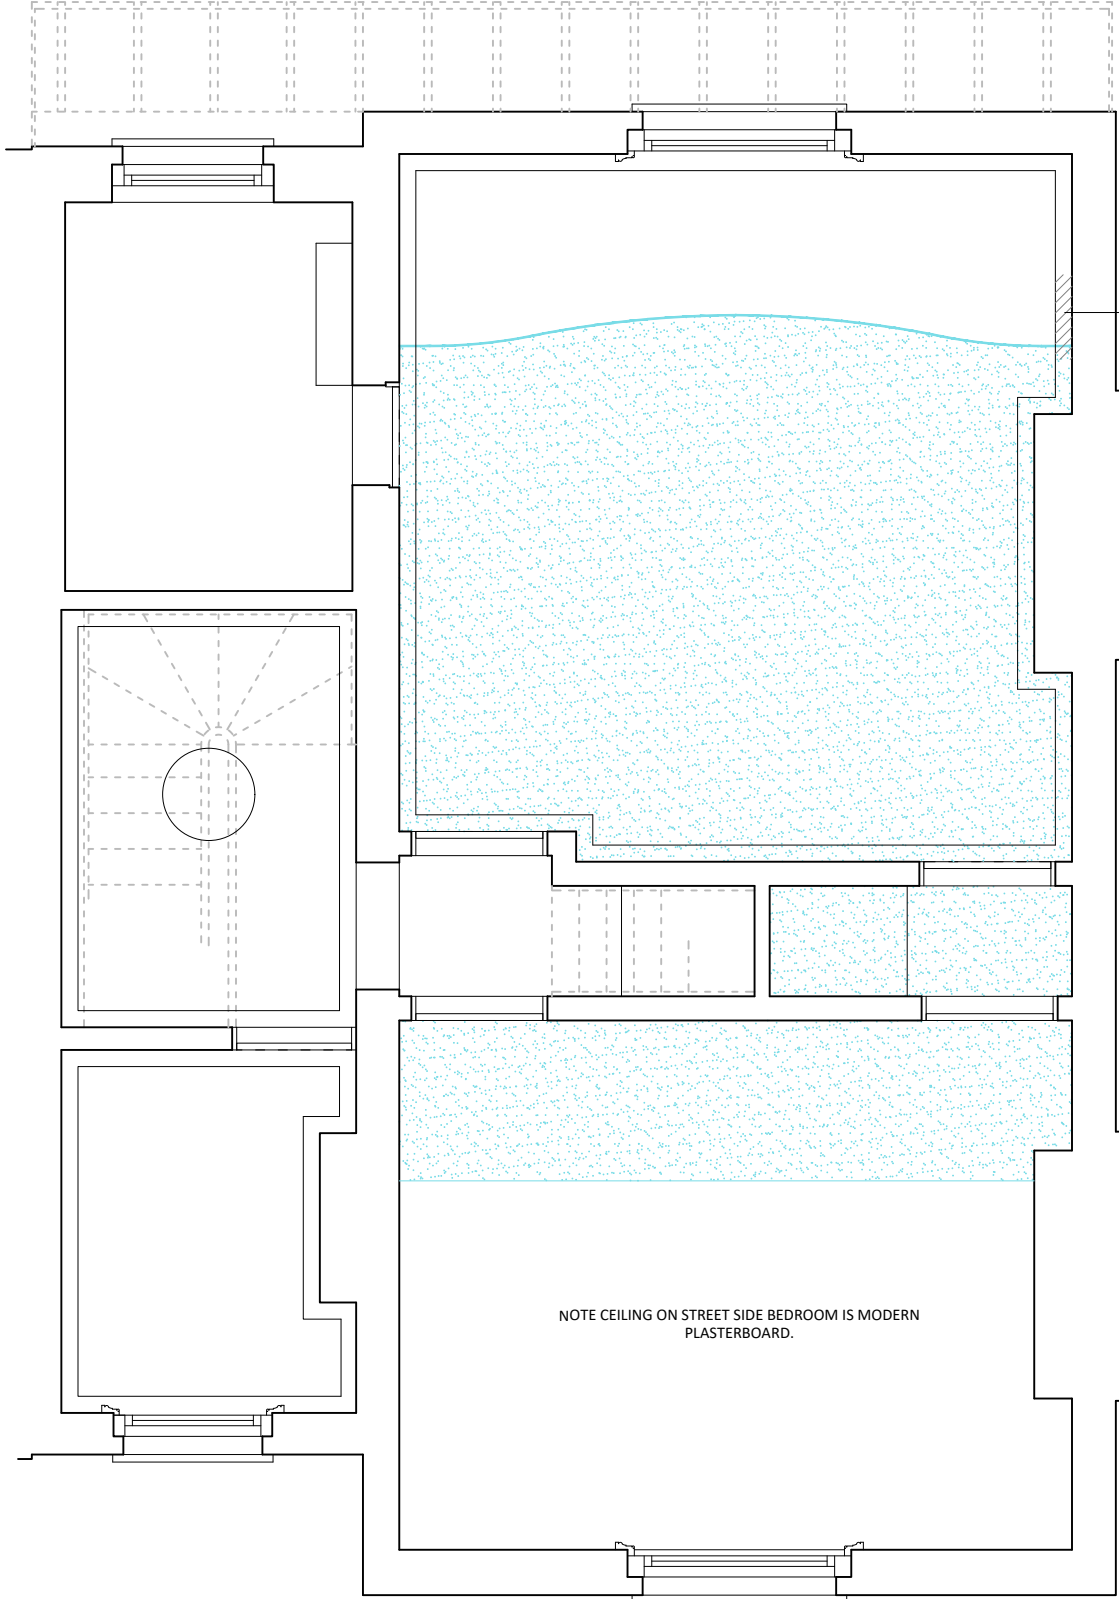
 


12 Wood Lane
First Floor

SCALE in METRES

 

Area of ceiling damaged by water from the flood and determined to be unsound. Unsound section of ceiling to be replaced in lath and plaster. Mouldings of the existing cornice are to be taken and matching cornice to be formed as part of the repair work, note this detail is in part inset into the bed of the ceiling. This will preserve the character of the Listed Building, allow for curvatures in the ceiling structure and allow for flexibility in the structure.

Original, reeded perimeter cornice to be modelled from site, moulded cast and refixed where required.

NOTE CEILING ON STREET SIDE BEDROOM IS MODERN PLASTERBOARD.

Revisions

Address
12 Wood Lane
Highgate

Project
EXISTING PLAN
Ceiling Repairs

Drawing Title
First Floor
Reflected Ceiling Plan

Scale
1:50 @ A2

Date
02-05-23

Drawn by
ANF

Checked by

Contractors must check all dimensions on site
Only figured dimensions are to be worked from
Discrepancies must be reported immediately to the architect before proceeding
This drawing is copyrighted

Drawing Number
255-12WL-FD02

Revision

Filename

WATSON BERTRAM & FELL
ARCHITECTS & SURVEYORS
6 OLD KING STREET
BATH • BA1 2JW
Telephone 01225 337 273
mail@wbf-bath.co.uk
www.wbf-bath.co.uk