
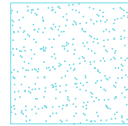
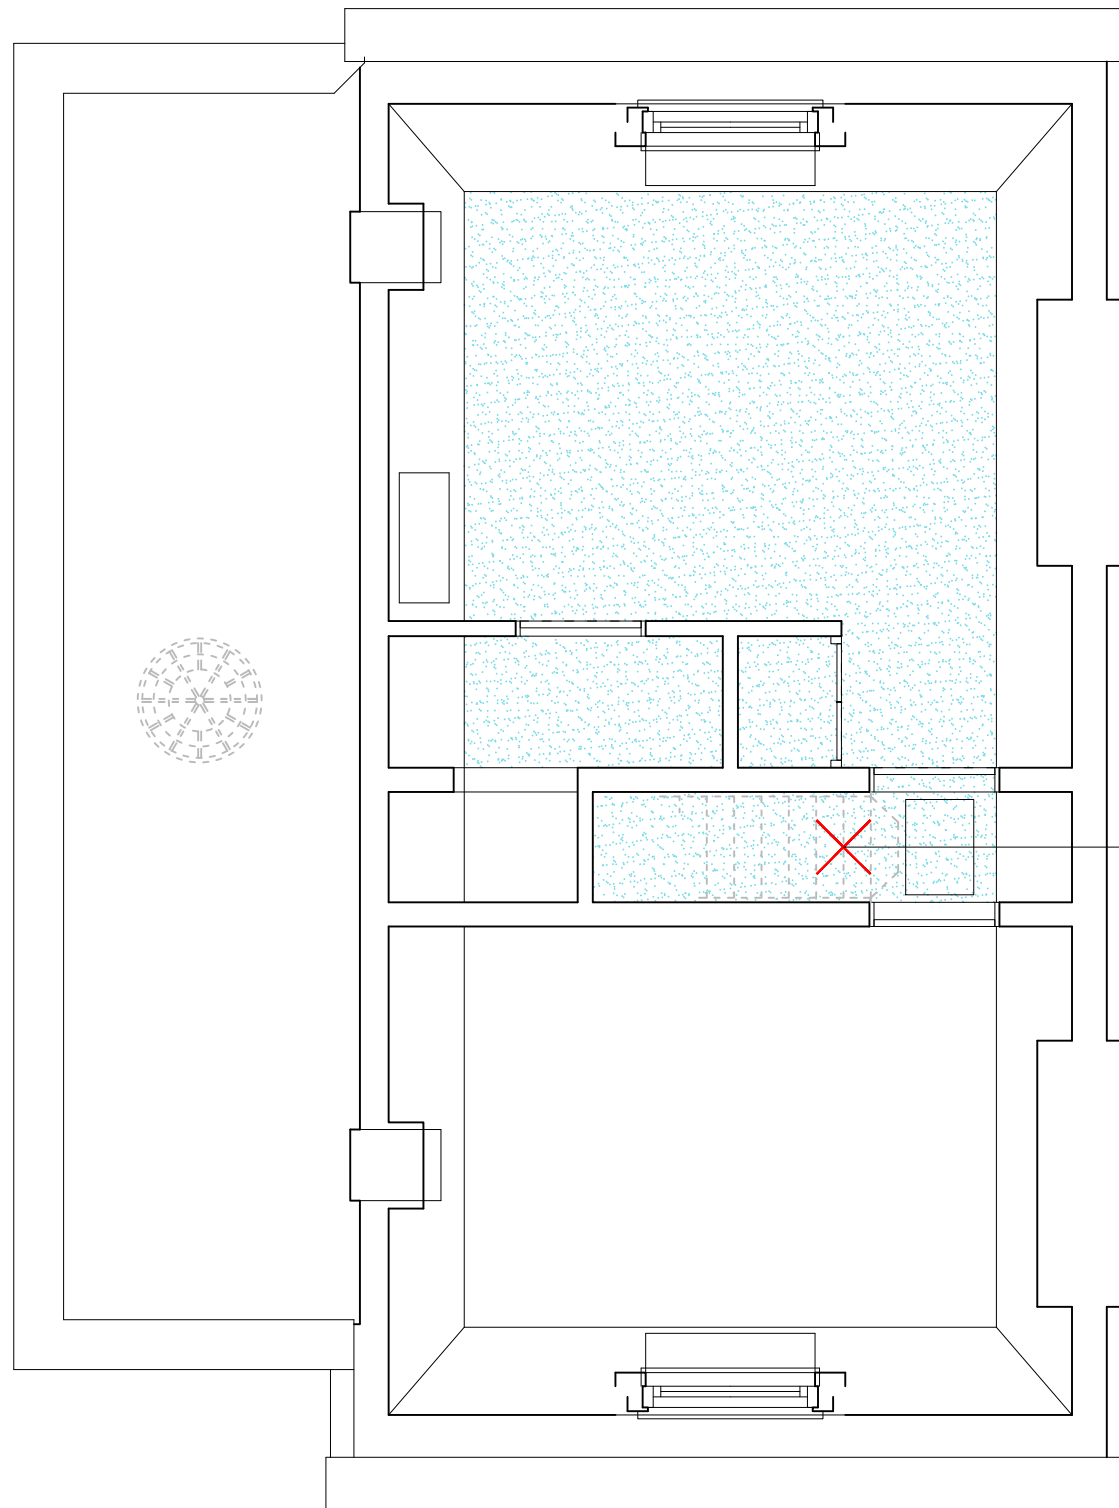
 


12 Wood Lane

Second Floor

 

Area of ceiling damaged by water from the flood and determined to be unsound. This section of ceiling to be replaced in lath and plaster. Lath and plaster is a like for like repair, preserves the character of the Listed Building, allows for curvatures in the ceiling structure and allows for flexibility in the structure.

Location of the leak to the cold water feed in the attic. Ceiling configuration resulted in the majority of the water flowing towards the Southern garden side.

Revisions

Address
12 Wood Lane
Highgate

Project
EXISTING PLAN
Ceiling Repairs

Drawing Title
Second Floor
Reflected Ceiling Plan

Scale
1:50 @ A2

Date
02-05-23

Drawn by
ANF

Checked by

Contractors must check all dimensions on site
Only figured dimensions are to be worked from
Discrepancies must be reported immediately to the architect before proceeding
This drawing is copyrighted

Drawing Number
255-12WL-FD03

Revision

Filename

WATSON BERTRAM & FELL
ARCHITECTS & SURVEYORS
6 OLD KING STREET
BATH • BA1 2JW
Telephone 01225 337 273
mail@wbf-bath.co.uk
www.wbf-bath.co.uk