



Architects + Project Managers

domusapm.co.uk
info@domusapm.co.uk
020 8144 2506
PO Box 76155 London,
N12 2FU

Planning
Application

CLIENT
Michael Fredman

PROJECT
New roof to existing
side extension

PROJECT NO.
2212699


DATE
09/05/2023

CHECKED BY
PC


DRAWN BY
VL

80 Victoria Road
LONDON
N22 7XF

PA-002

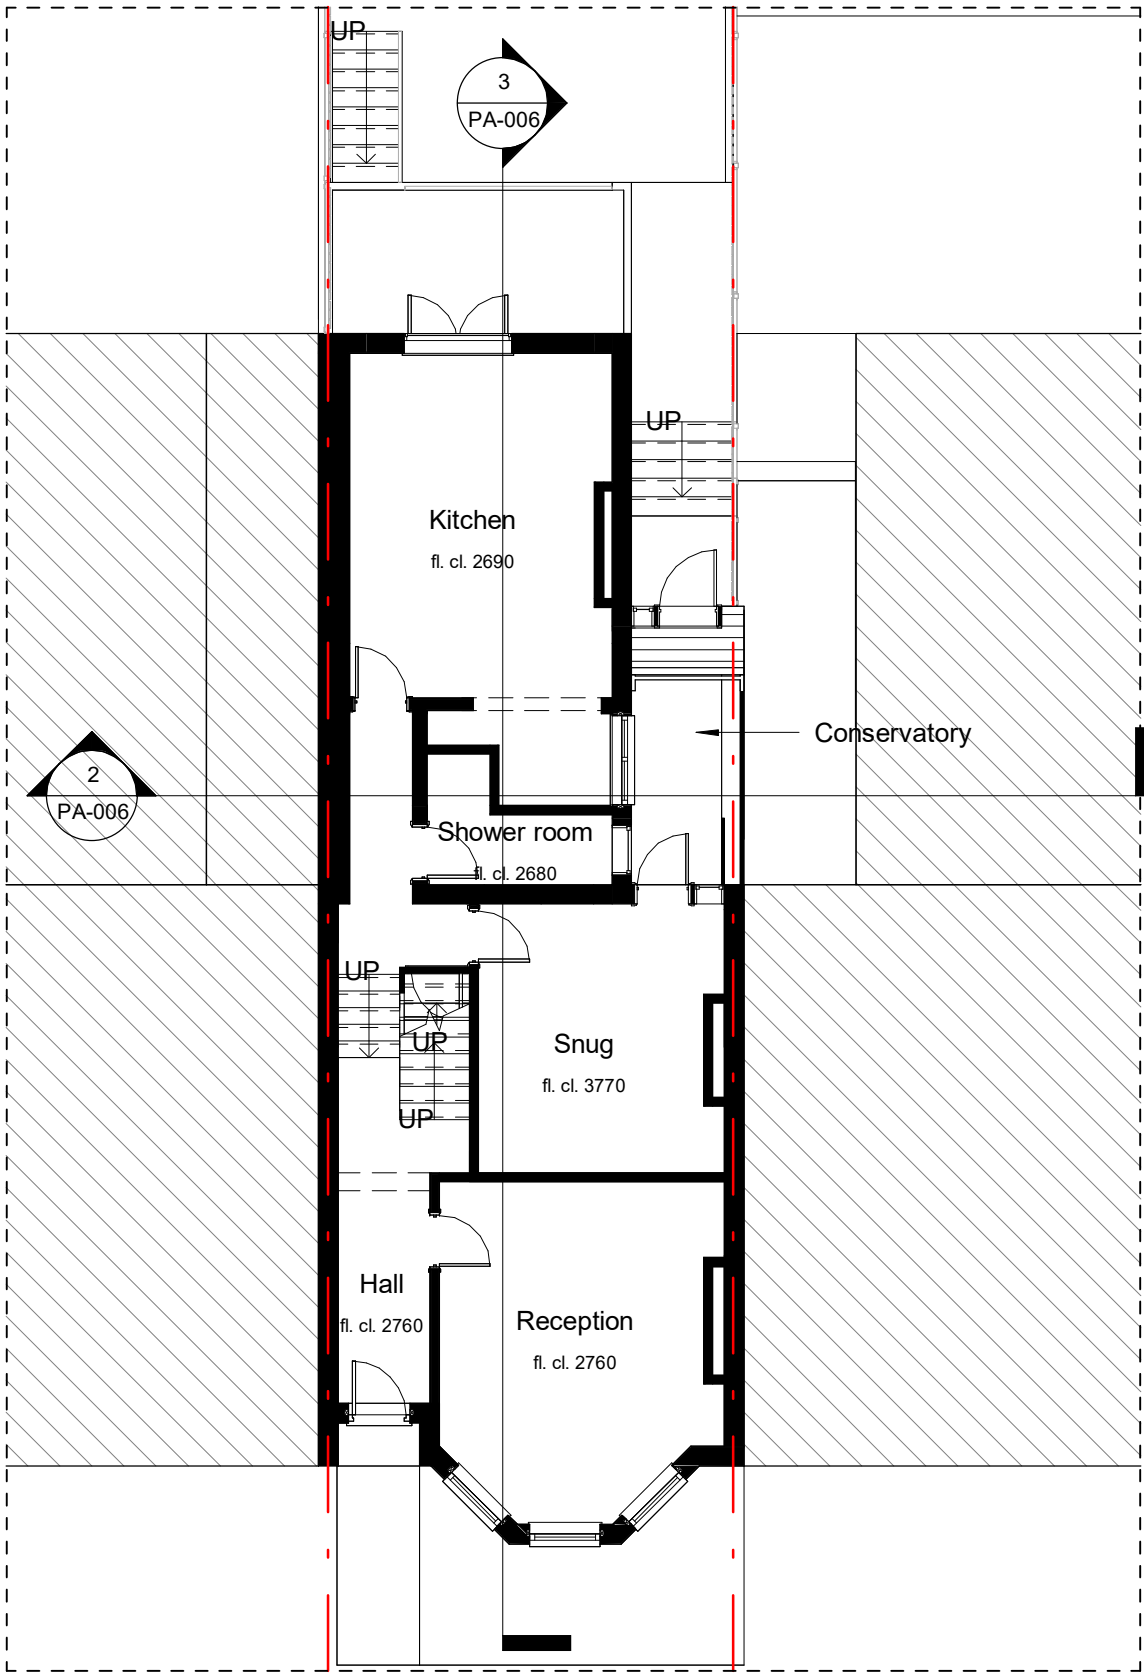


Level 0 - Existing
Scale: 1 : 100

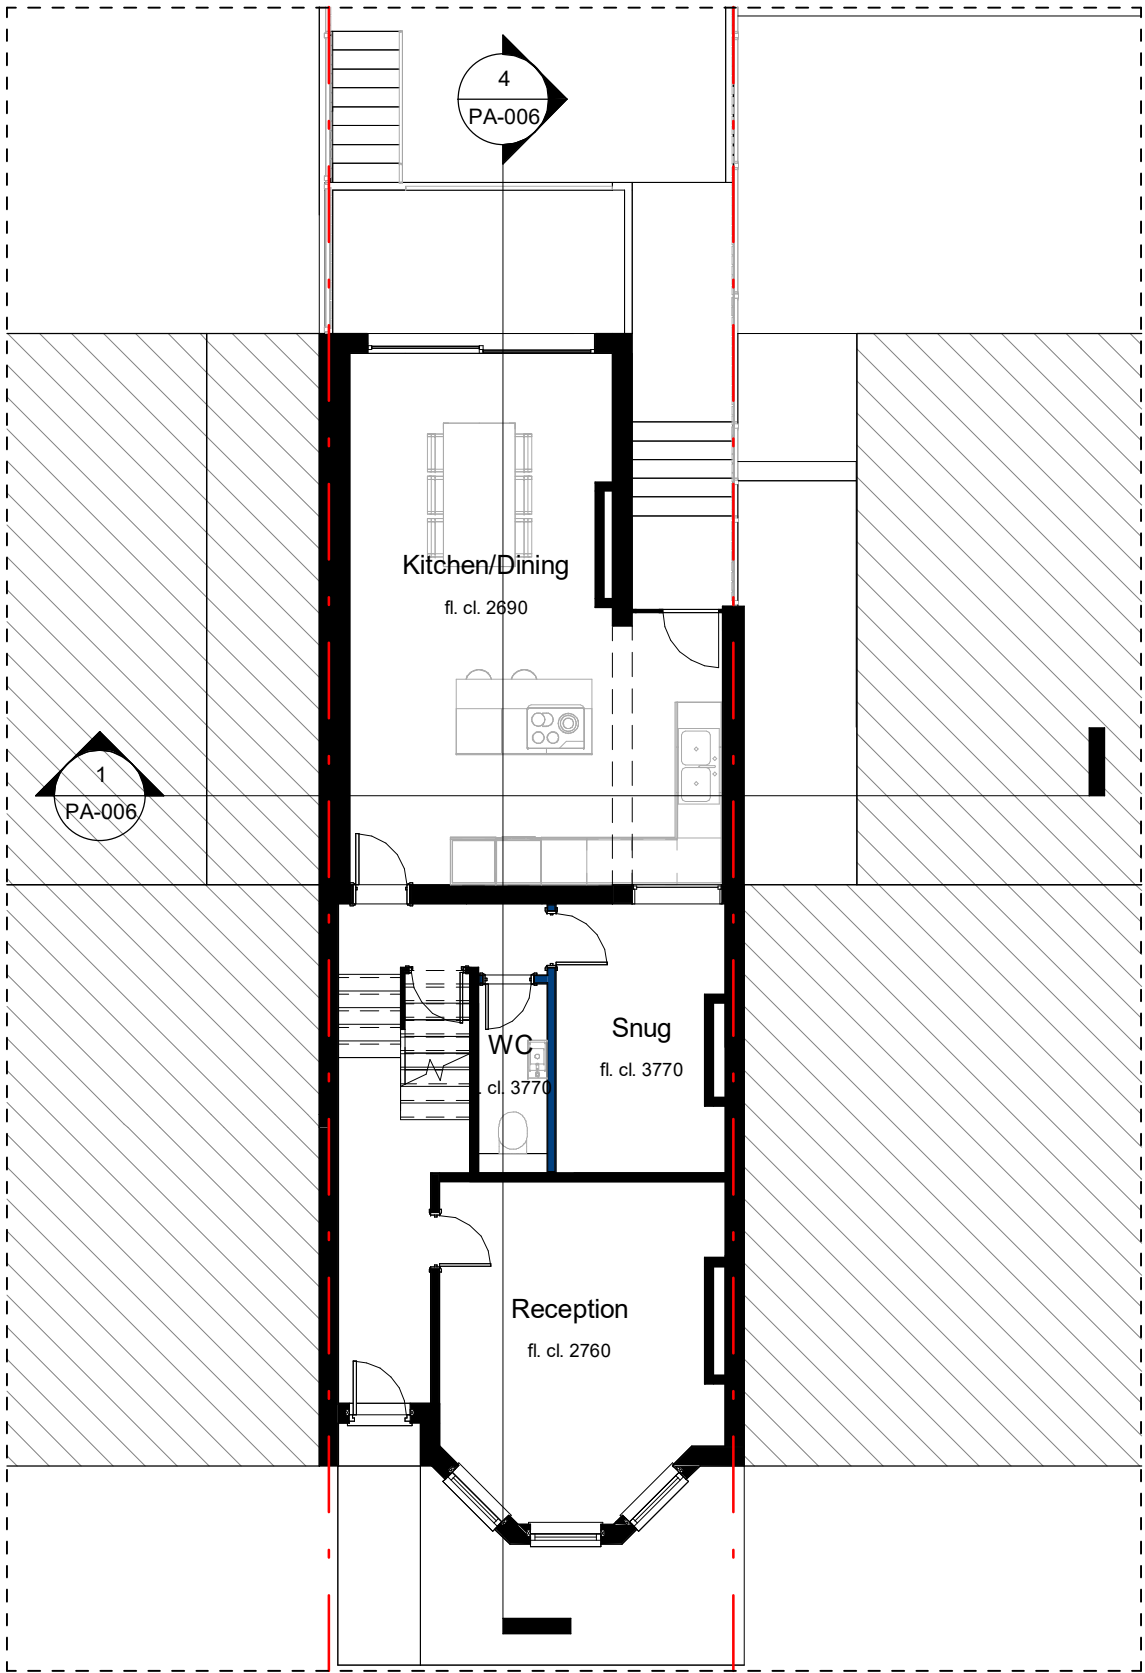

Level 0 - Proposed
Scale: 1 : 100

- Wall to be maintained
- Wall to be demolished
- New wall

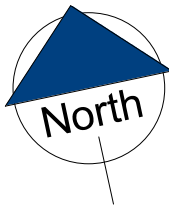

Planning
Application

CLIENT
Michael Fredman

PROJECT
New roof to existing
side extension

DATE
09/05/2023


CHECKED BY
PC

DRAWN BY
VL

PROJECT NO.
2212699


80 Victoria Road
LONDON
N22 7XF

PA-003

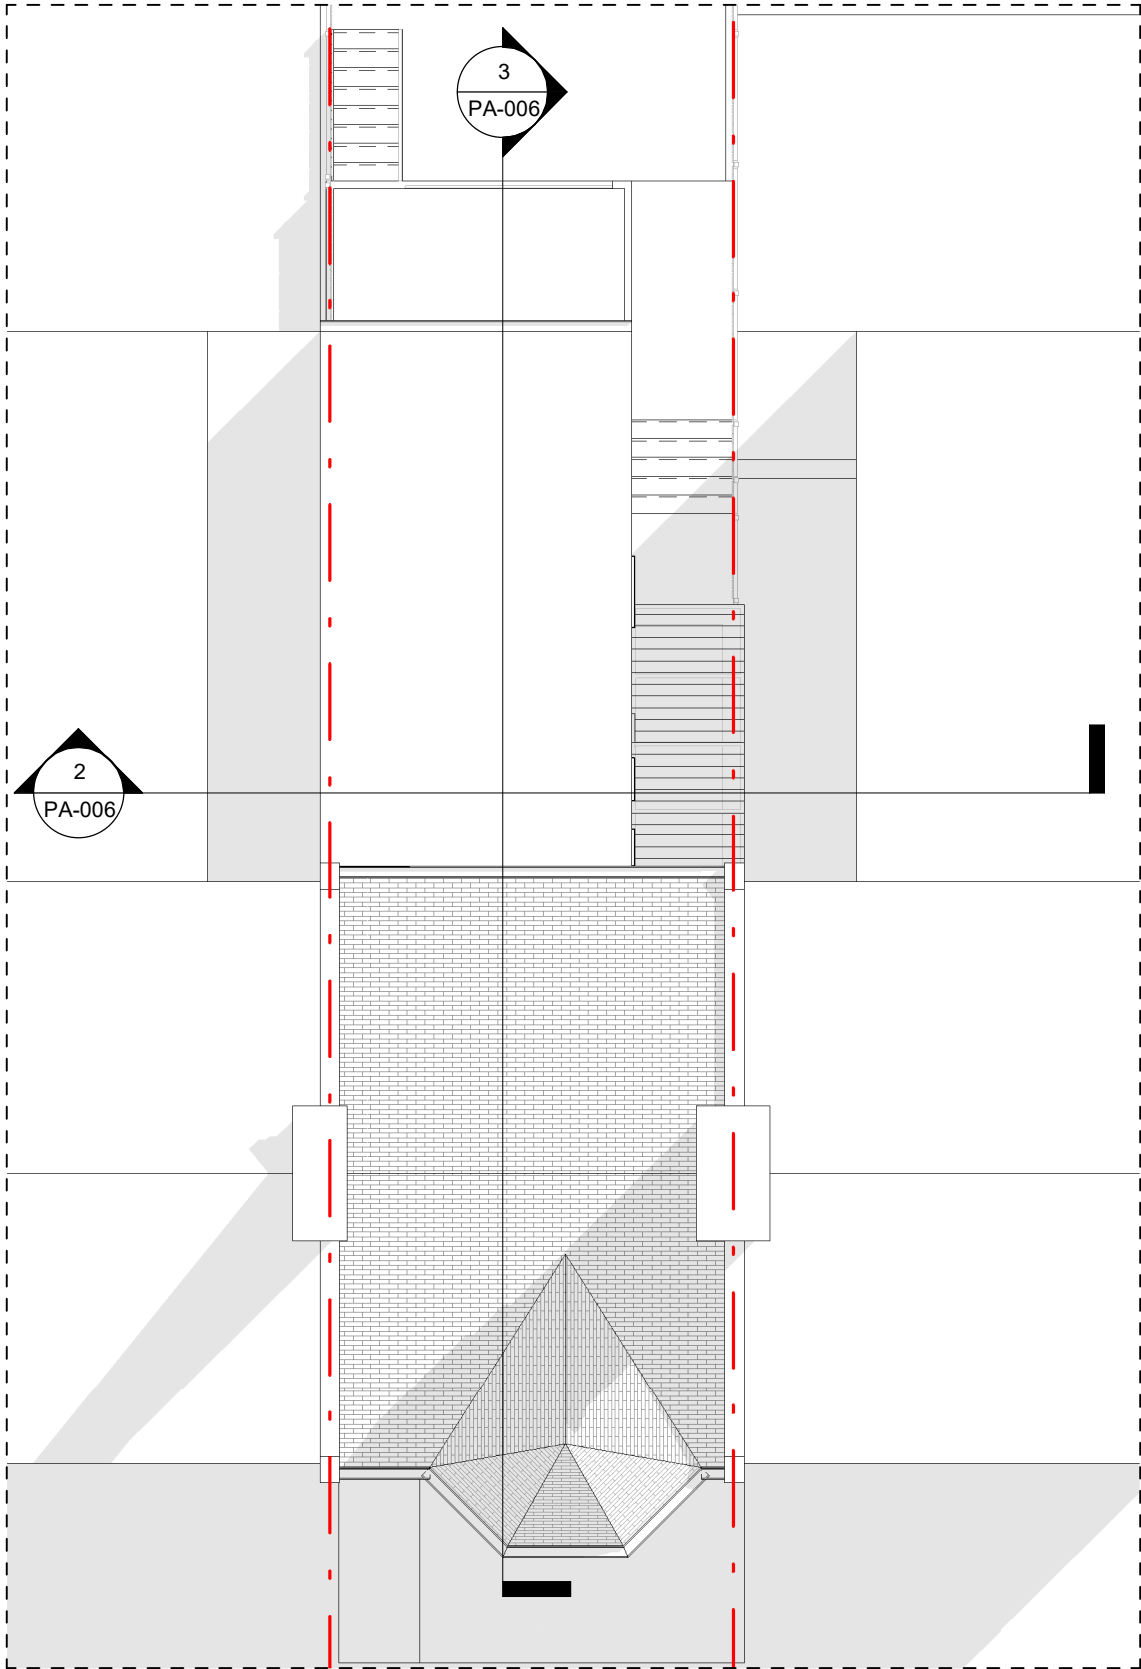

Roof Level - Existing

Scale: 1 : 100

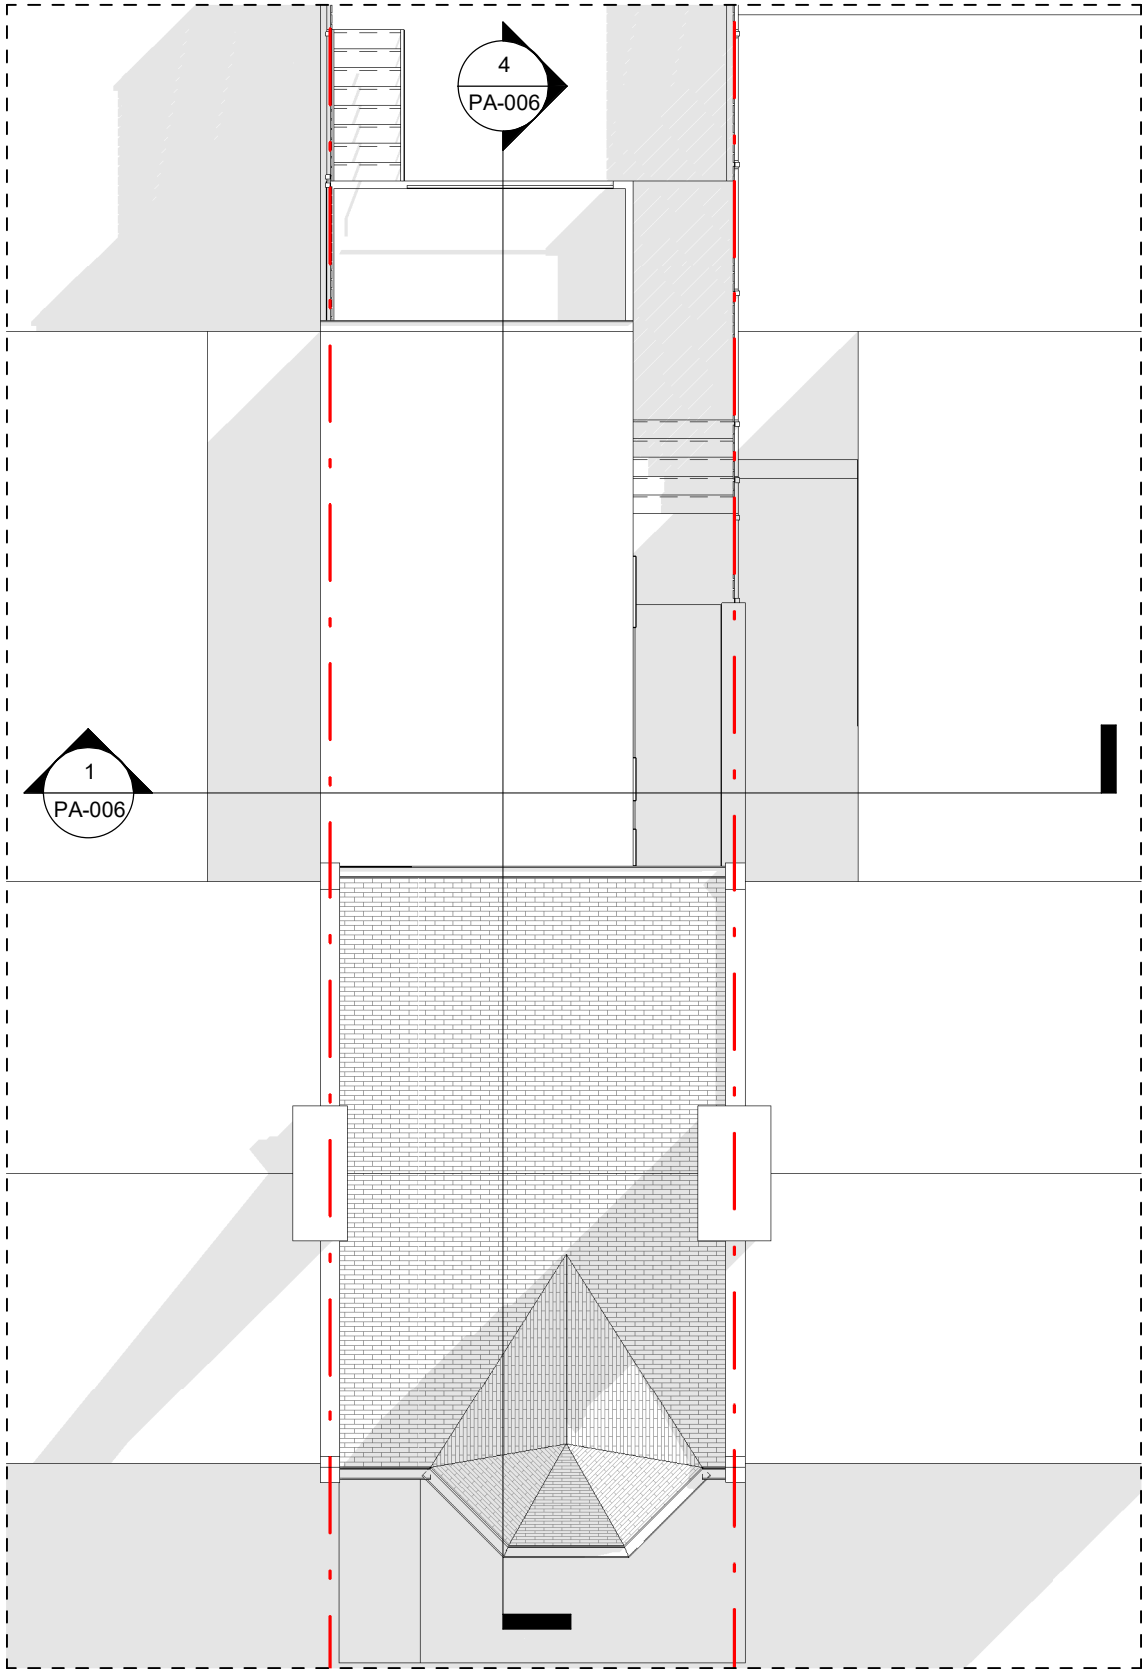

Roof Level - Proposed

Scale: 1 : 100


0 1 2 3 4
1:100




Front Elevation - Existing
Scale: 1 : 100



Front Elevation - Proposed
Scale: 1 : 100

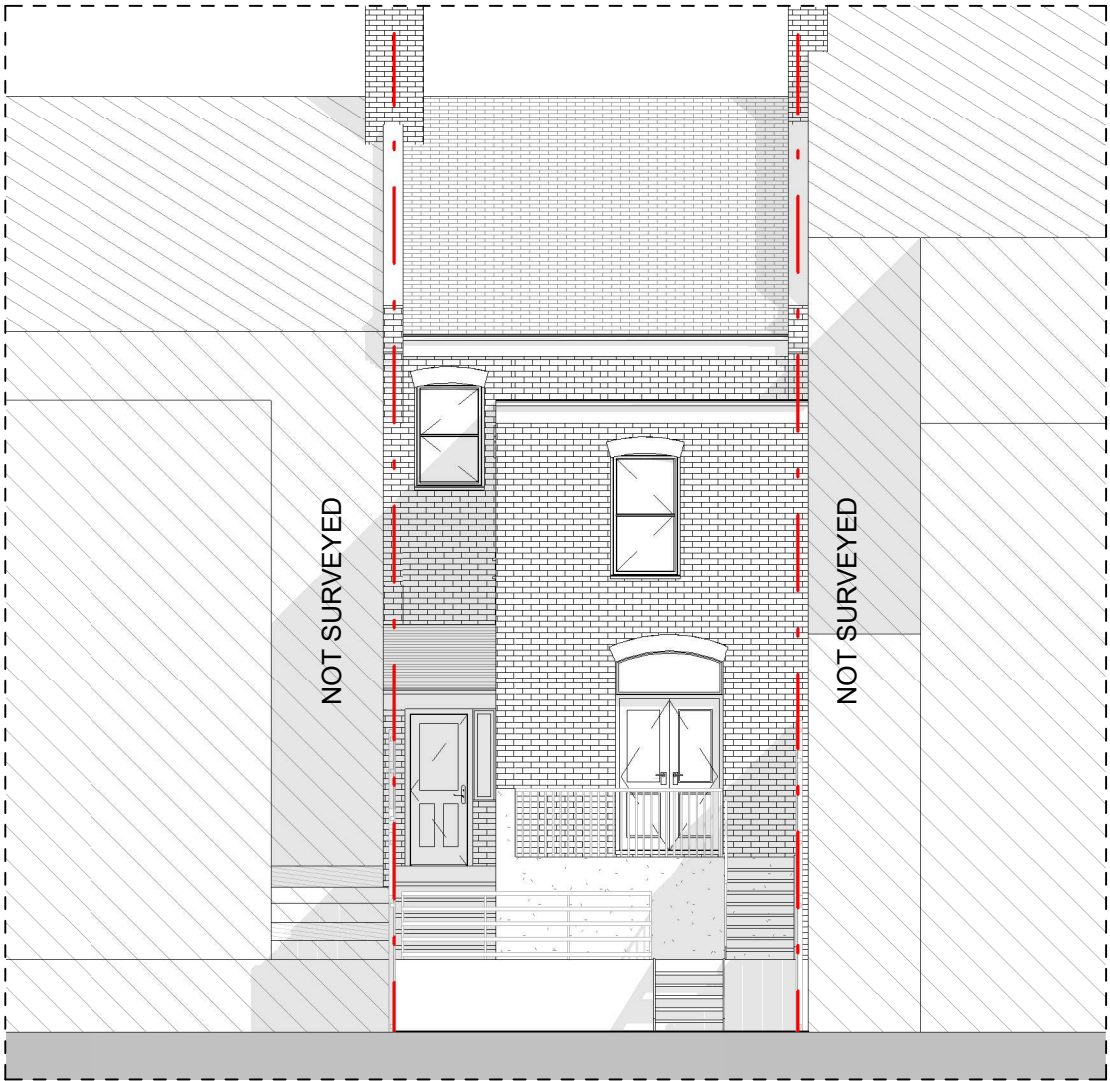

Rear Elevation - Existing
Scale: 1 : 100

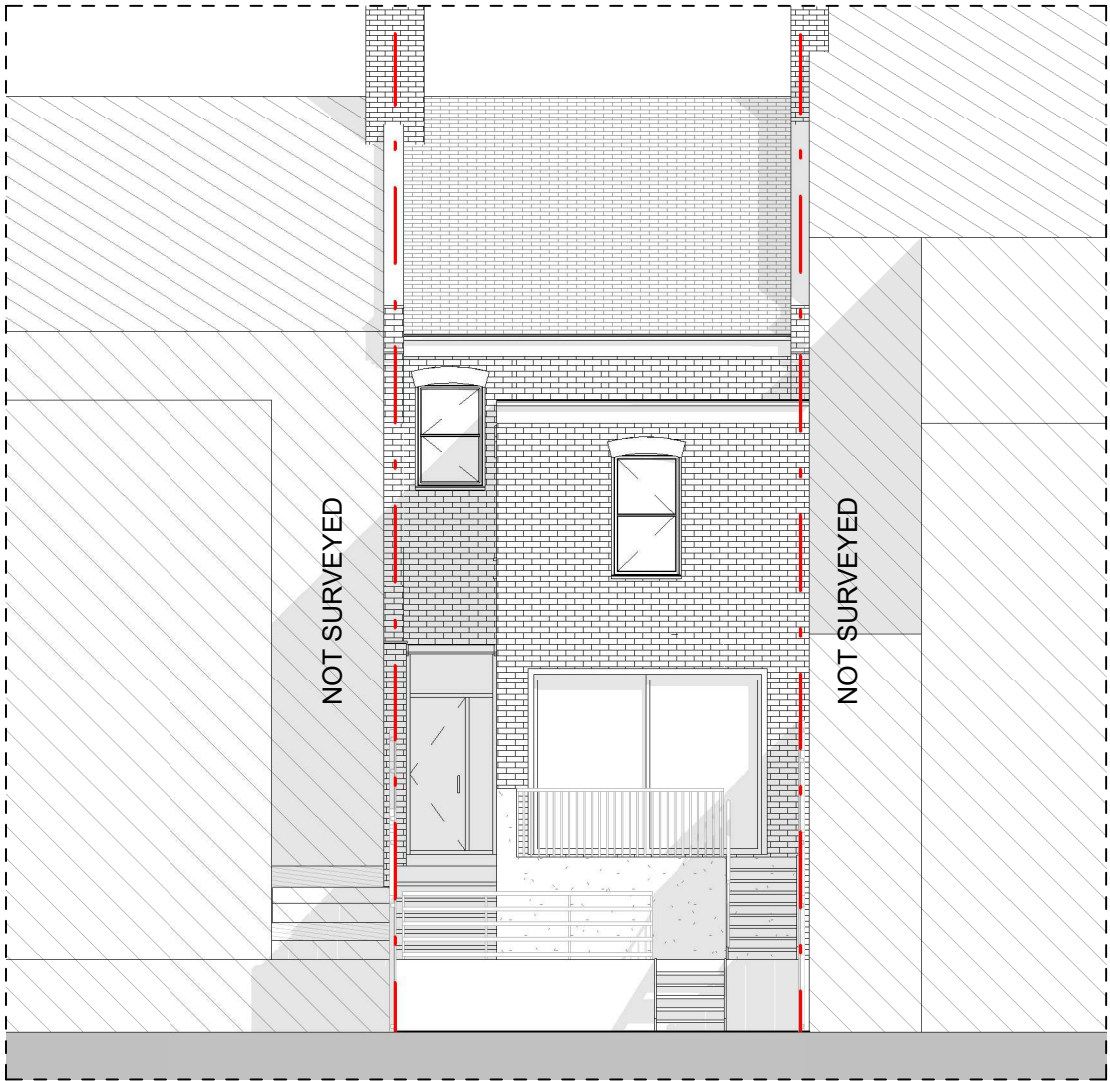

Rear Elevation - Proposed
Scale: 1 : 100

Planning
Application

CLIENT
Michael Fredman

PROJECT
New roof to existing
side extension

DATE
09/05/2023



CHECKED BY
PC

DRAWN BY
VL

PROJECT NO.
2212699


80 Victoria Road
LONDON
N22 7XF

PA-004

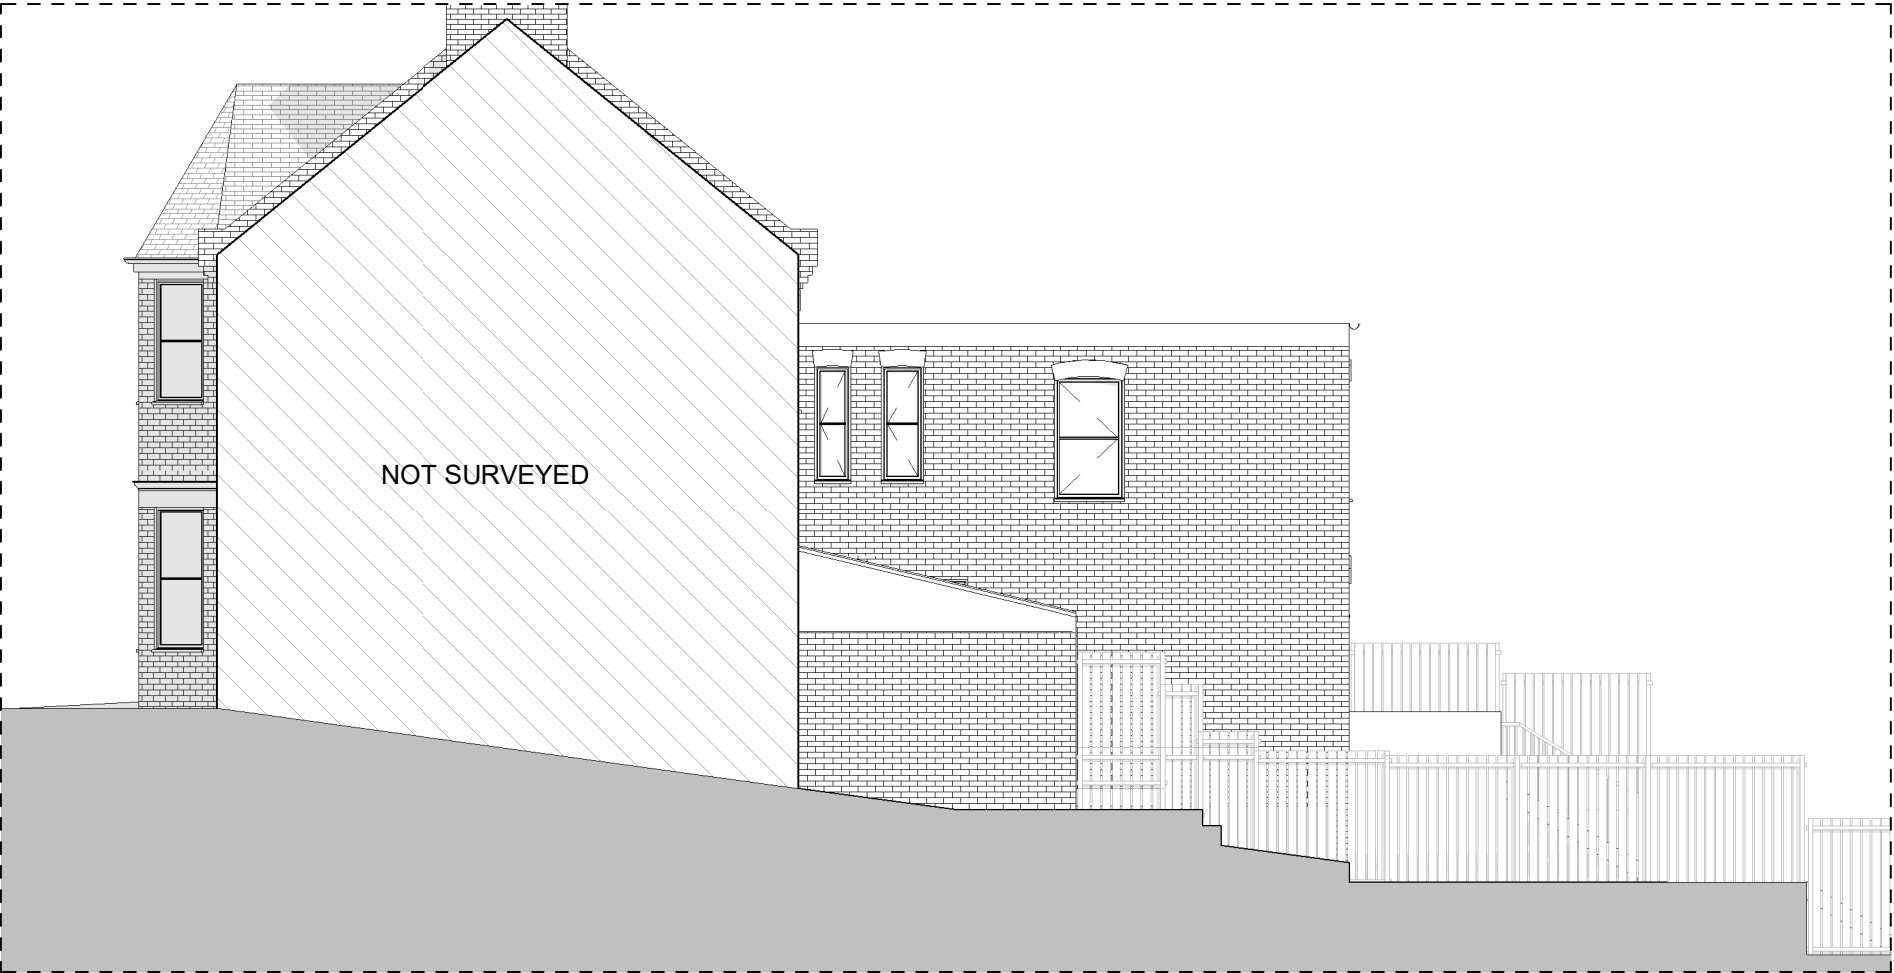 

Side (Right) - Existing

Scale: 1 : 100

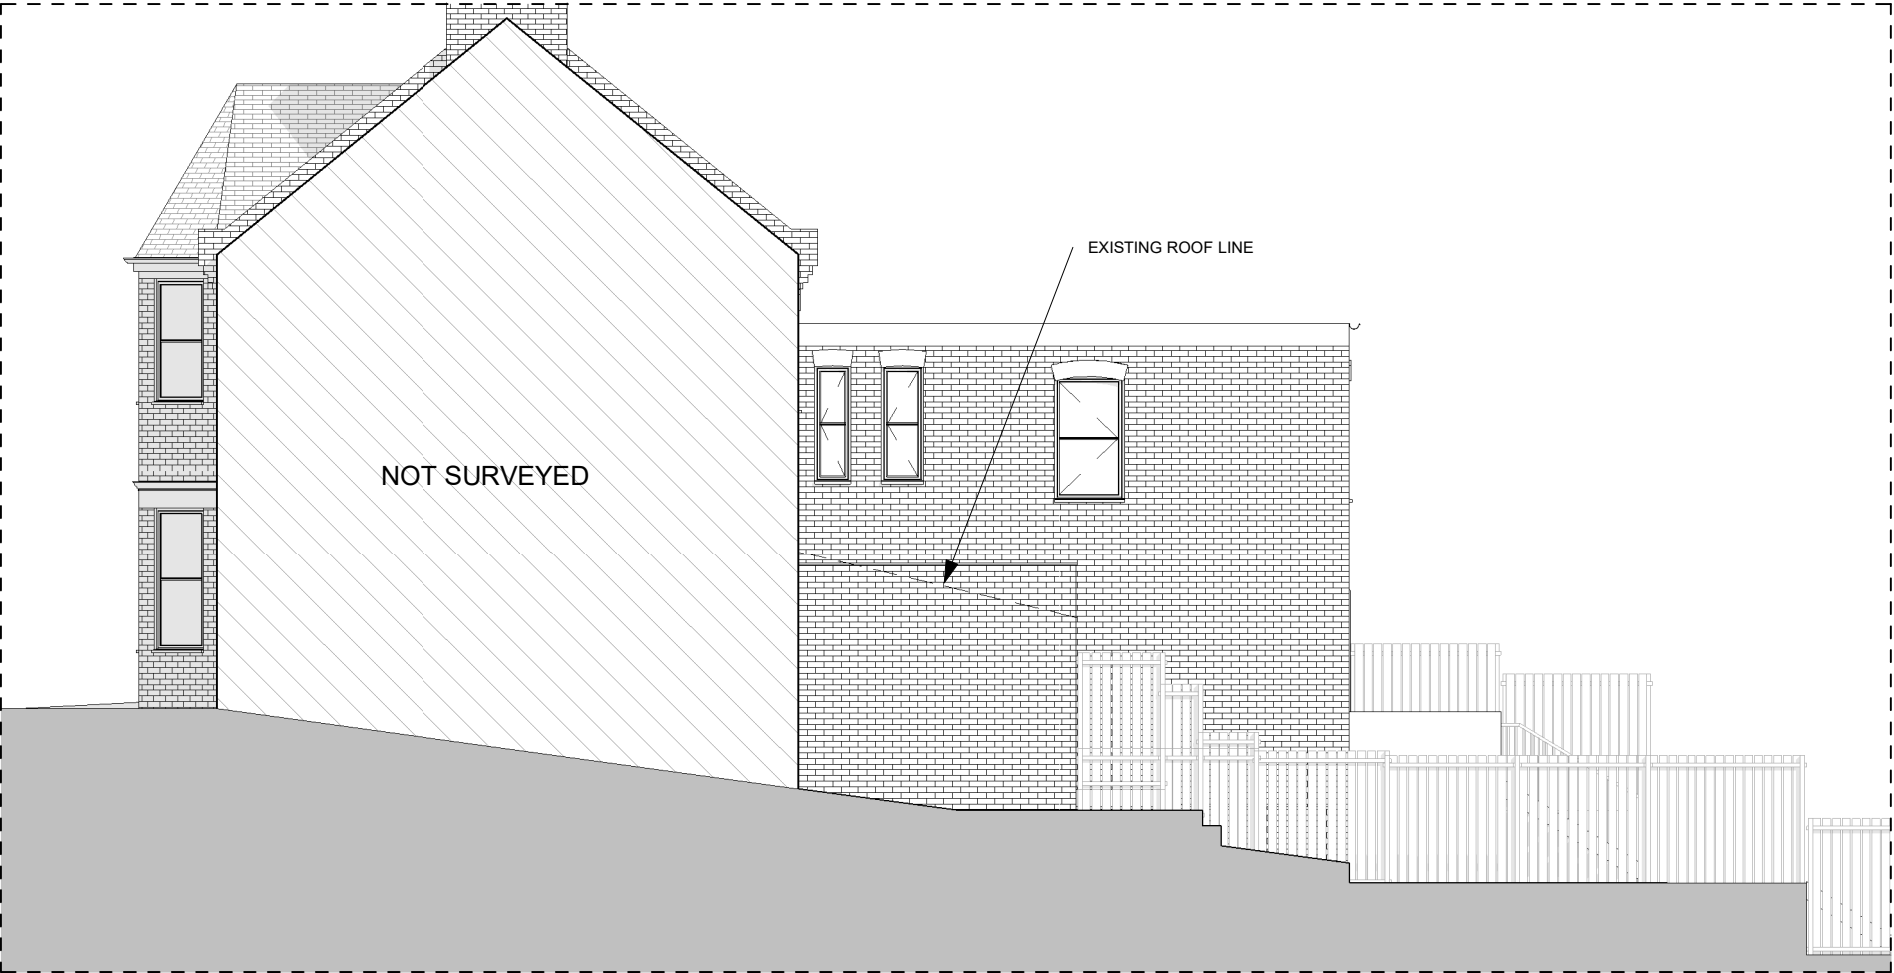

Side (Right) - Proposed

Scale: 1 : 100


0 1 2 3 4
1:100

▼ Roof Level
8952

▼ Level 2
5965

▼ Level 1
2990

▼ Level 0
0

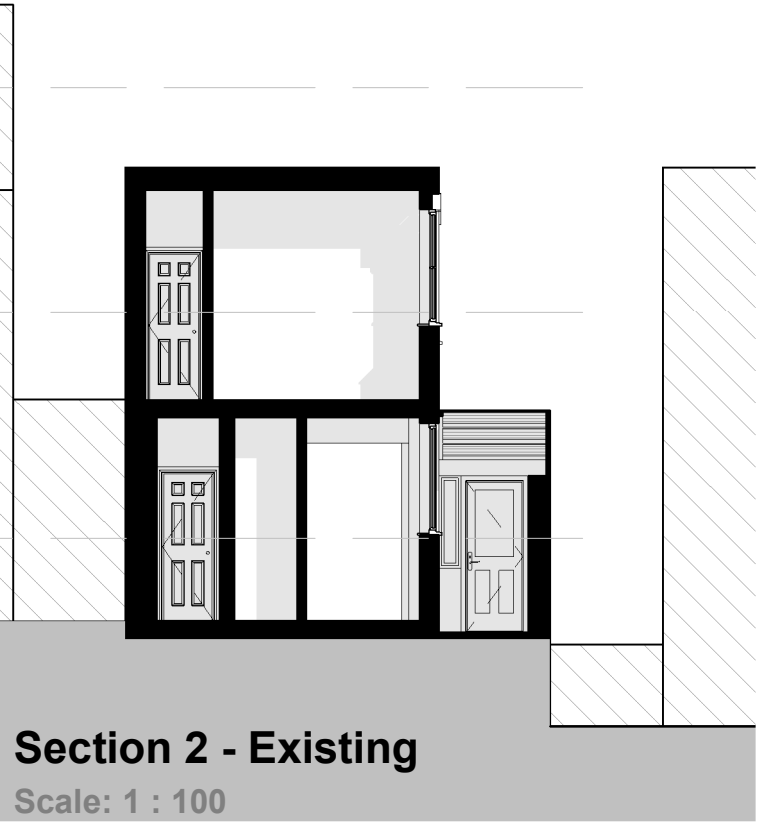


▼ Roof Level
8952

▼ Level 2
5965

▼ Level 1
2990

▼ Level 0
0

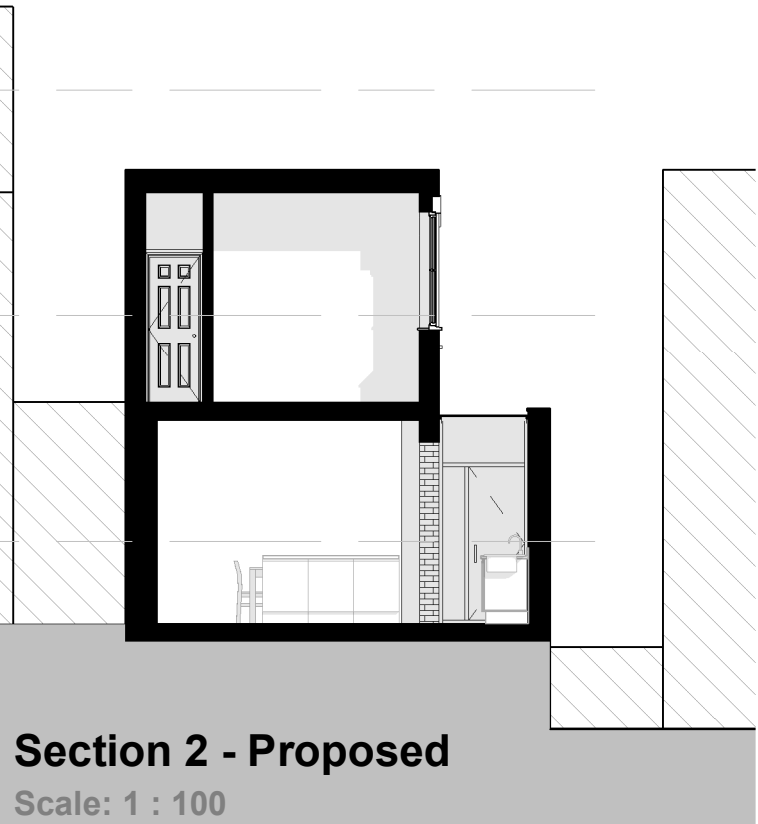

**Planning
Application**

CLIENT
Michael Fredman

PROJECT
New roof to existing
side extension

DATE
09/05/2023

CHECKED BY
PC

DRAWN BY
VL

PROJECT NO.
2212699

80 Victoria Road
LONDON
N22 7XF

PA-006



Architects + Project Managers

domusapm.co.uk
info@domusapm.co.uk
020 8144 2506
PO Box 76155 London,
N12 2FU

Planning
Application

CLIENT
Michael Fredman

PROJECT
New roof to existing
side extension

PROJECT NO.
2212699


DATE
09/05/2023

CHECKED BY
PC

DRAWN BY
VL

80 Victoria Road
LONDON
N22 7XF

PA-007

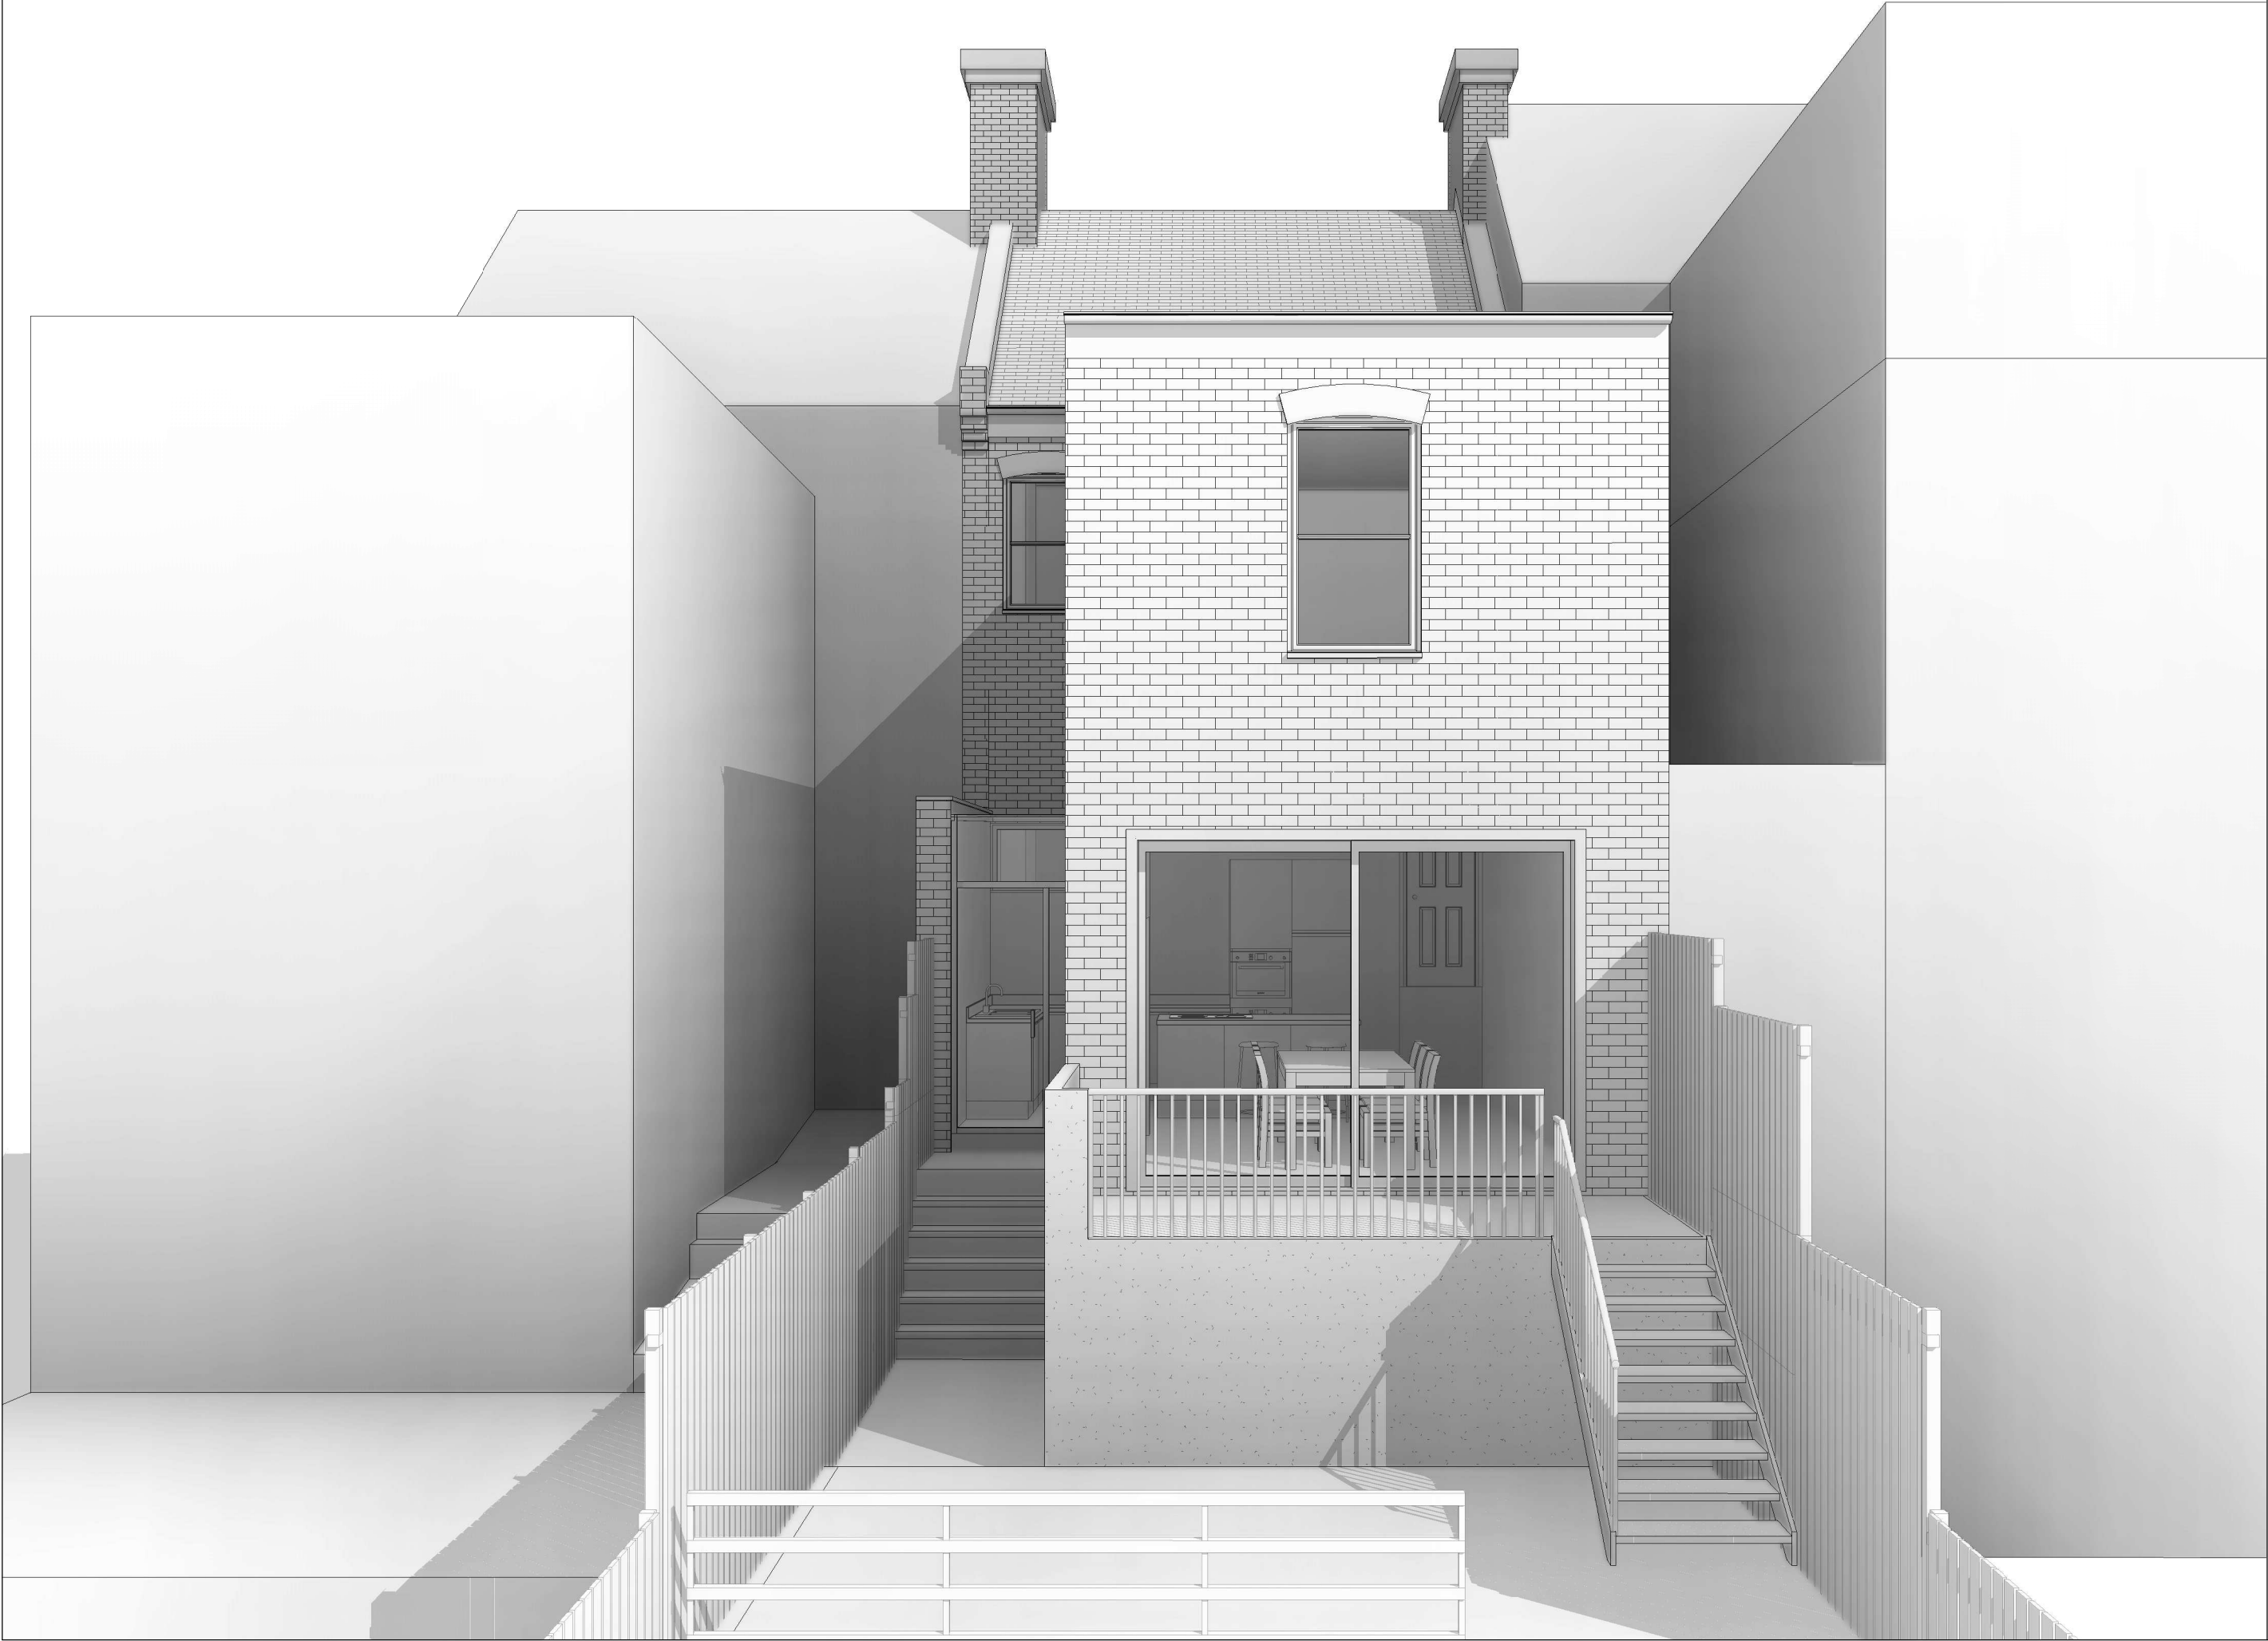



Architects + Project Managers

domusapm.co.uk
info@domusapm.co.uk
020 8144 2506
PO Box 76155 London,
N12 2FU

Planning
Application

CLIENT
Michael Fredman

PROJECT
New roof to existing
side extension

PROJECT NO.
2212699

DATE
09/05/2023

CHECKED BY
PC

DRAWN BY
VL

80 Victoria Road
LONDON
N22 7XF

PA-008

