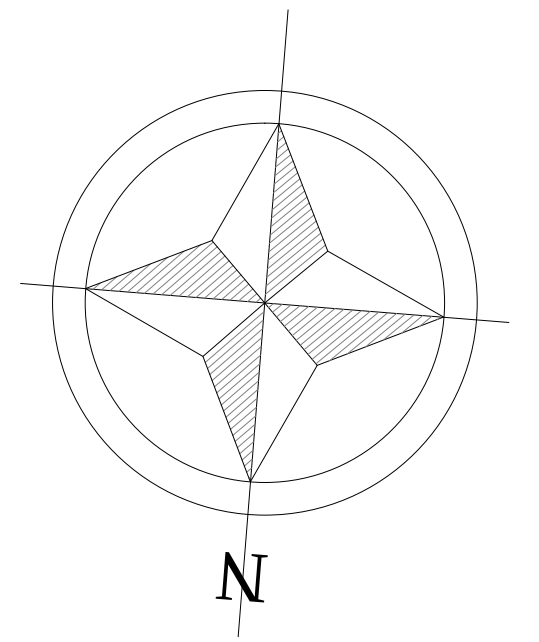
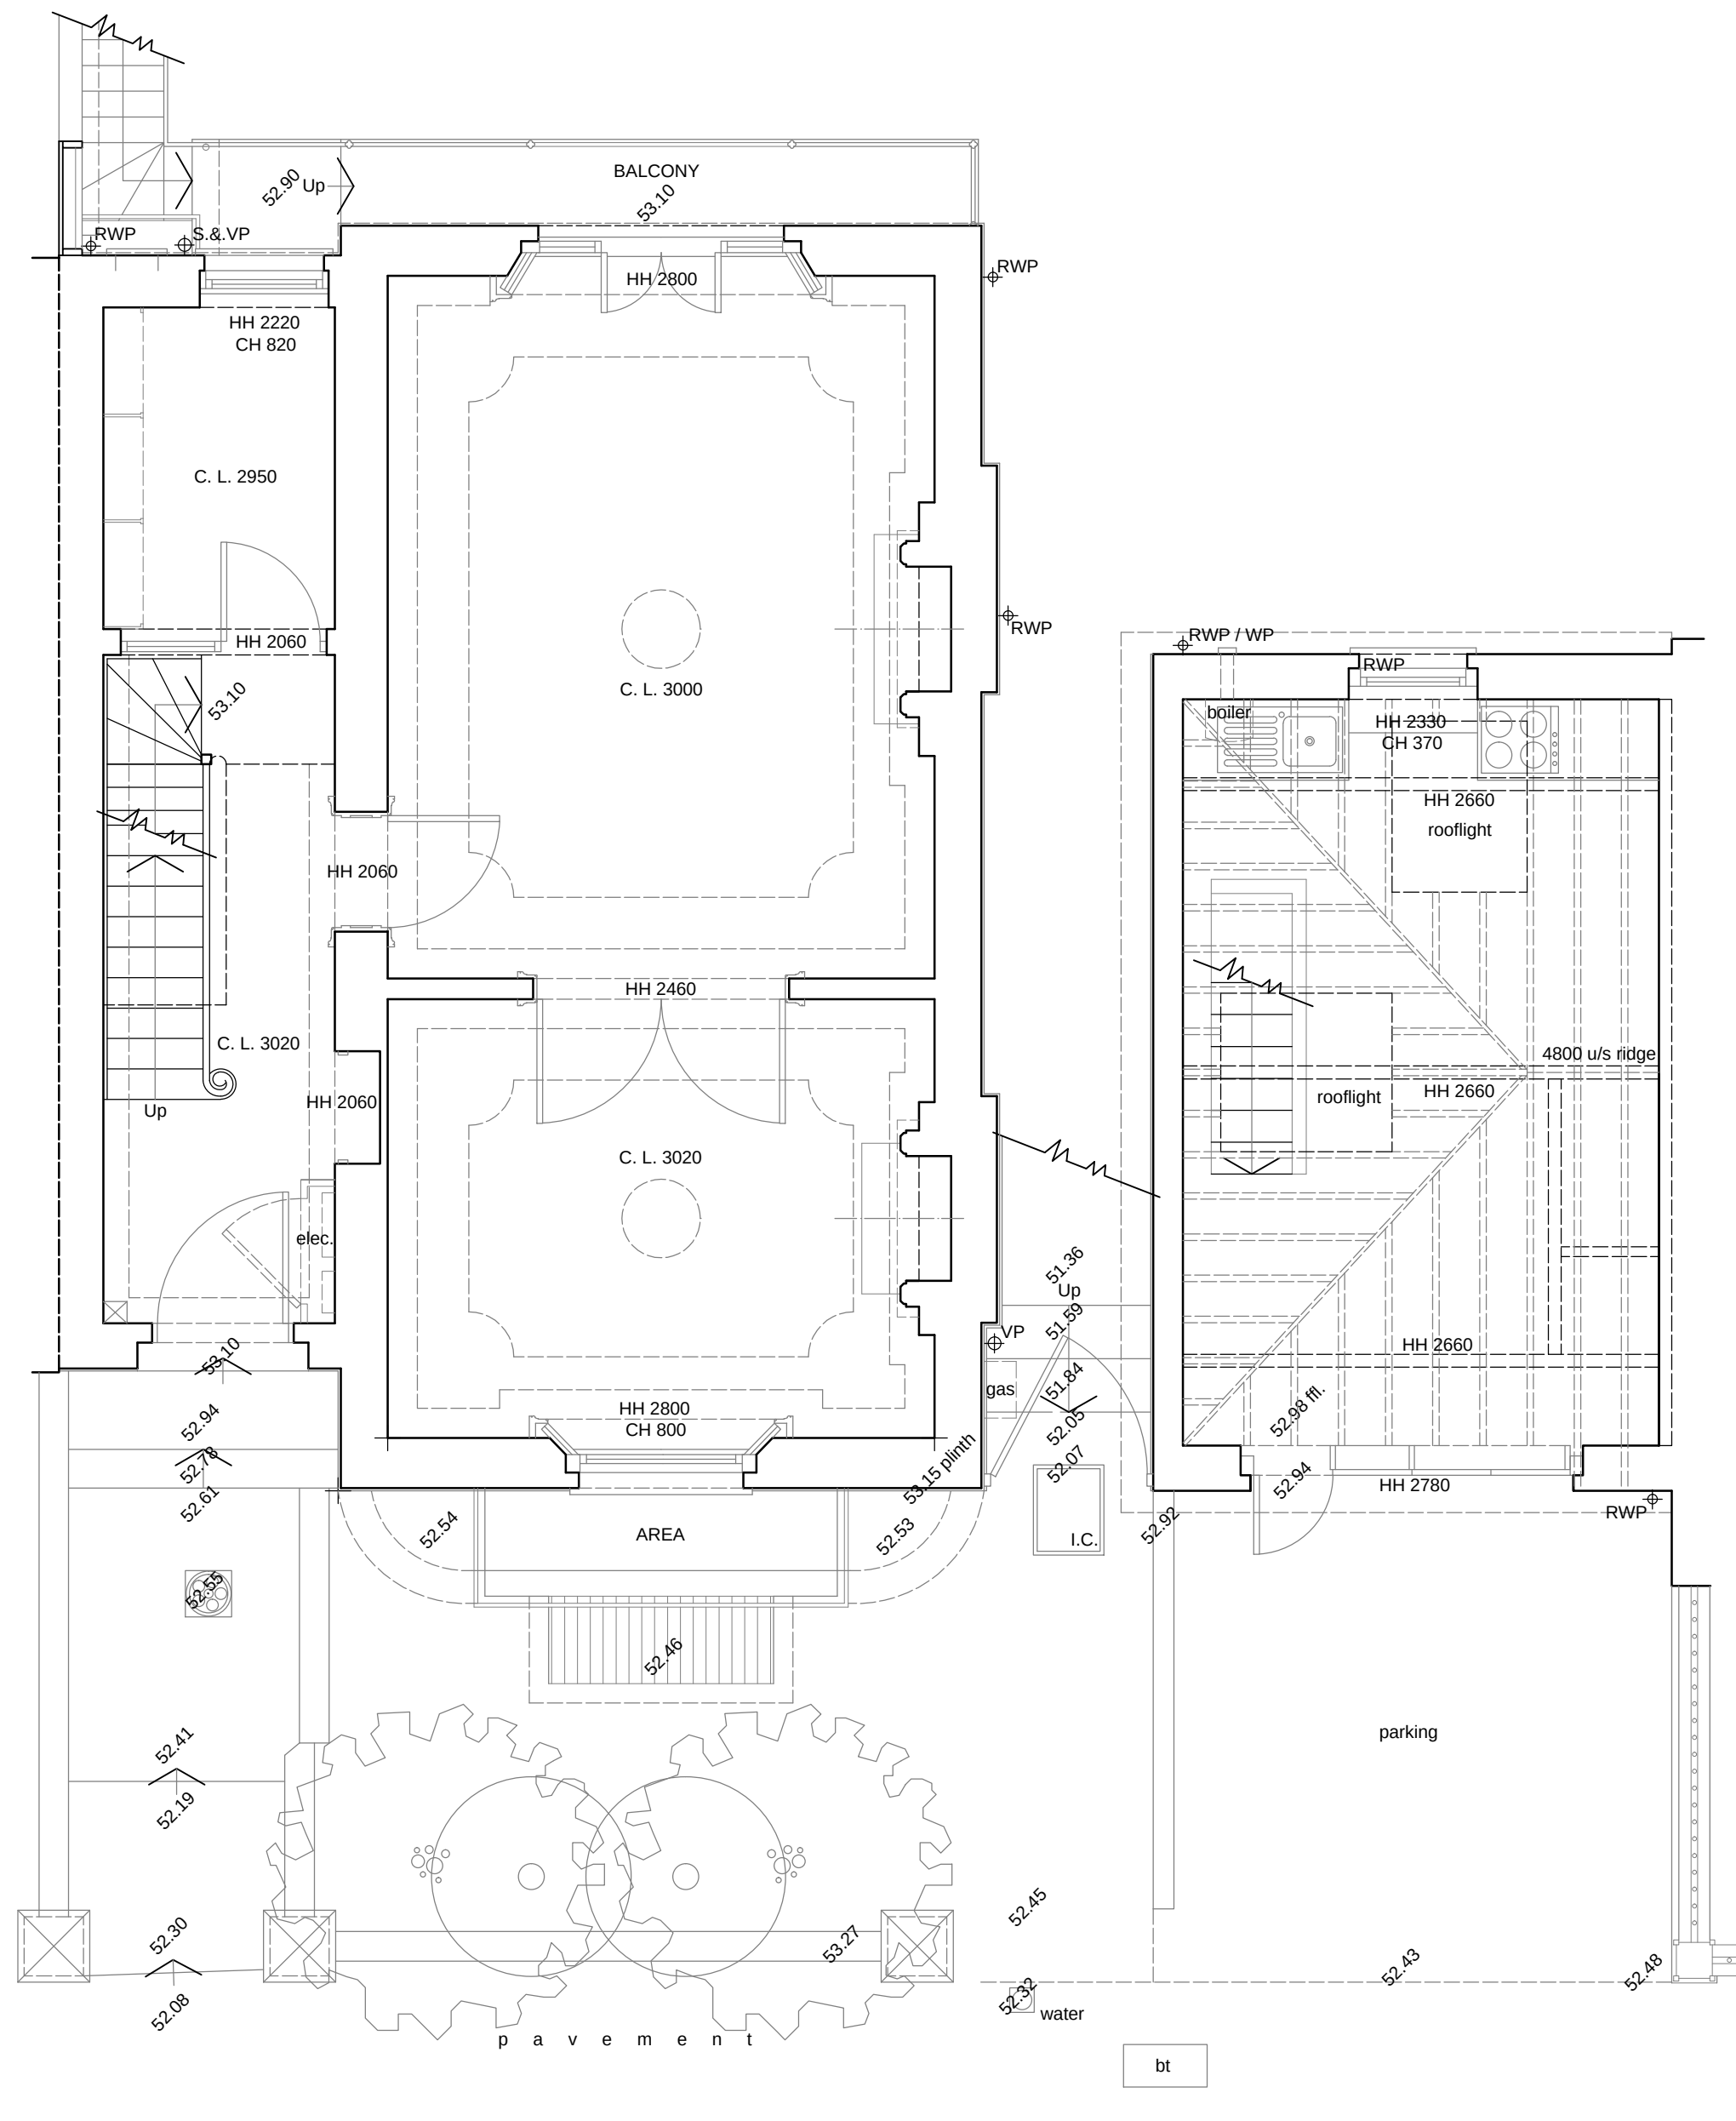


Revisions

Simeon Zell
Architectural Surveyors

118 Locksbrook Rd. Lower Weston, Bath. BA1 3EN

Mobile : 07780885948
Electronic Mail: simeonzell@talktalk.net

Project
12 WOOD LANE
LONDON.
N6 5UB

Drawing Title
SURVEY
Ground Floor Plan

Scale: 1:50 Plot Size: A2

Drawn: S.R.Z. Date: Nov. 2021

Project Drawing: Rev:

885 : S2