




Rev:	Date:	By:	Chk:	App:	Description:
-	-	-	-	-	-

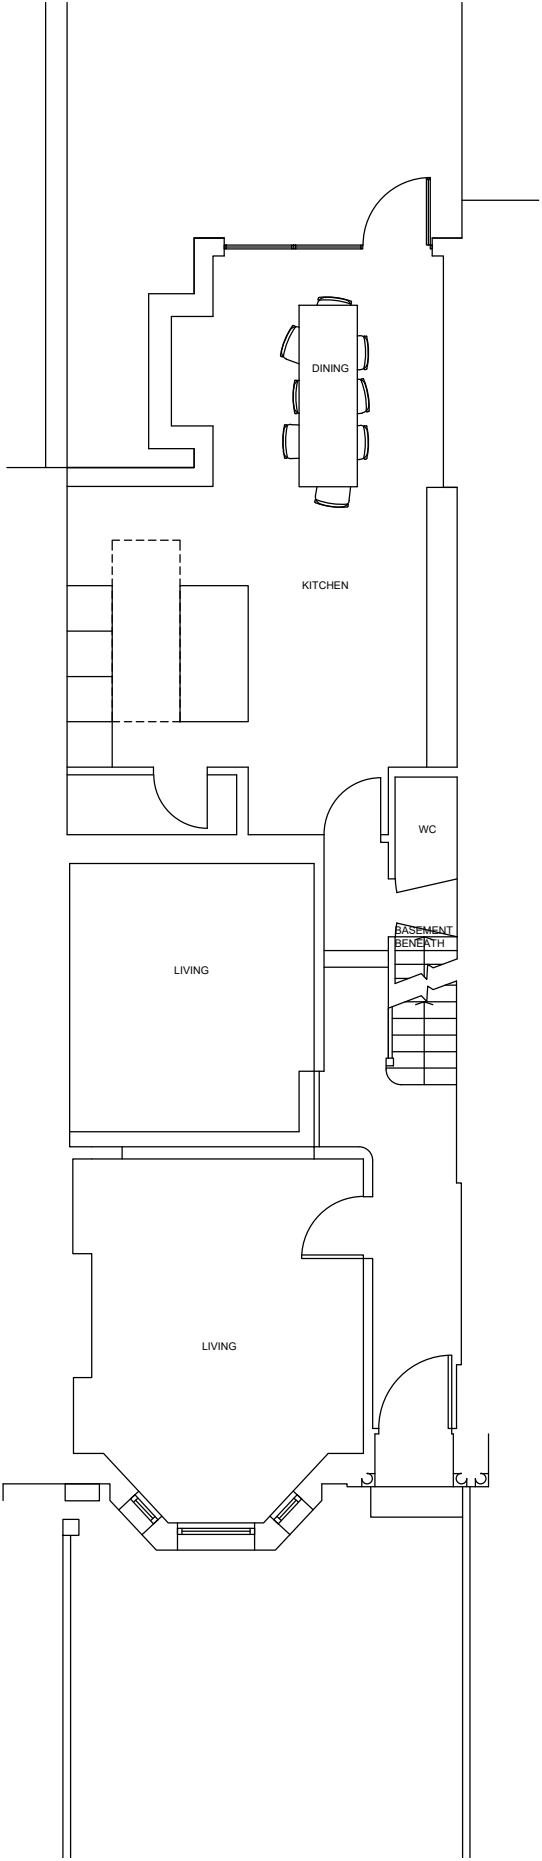

Existing Ground 1:100@A3

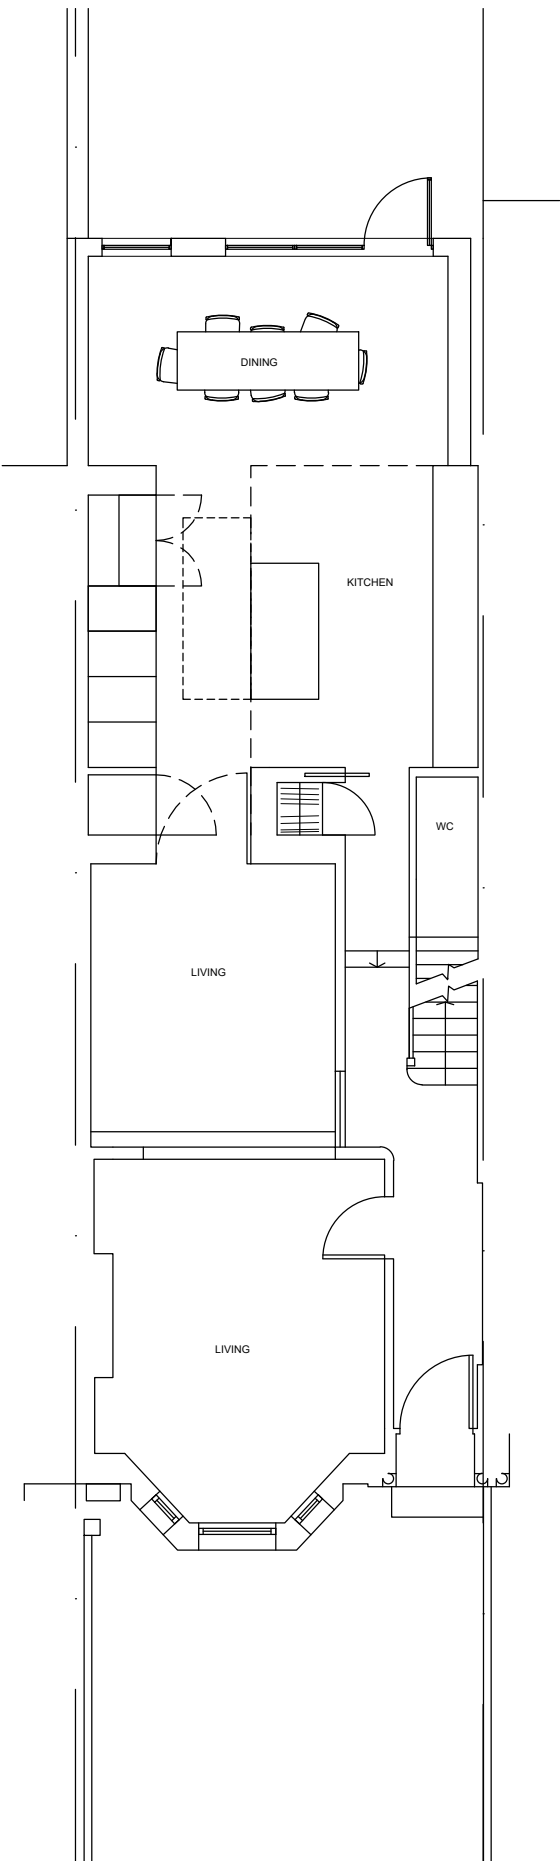

Proposed Ground 1:100@A3

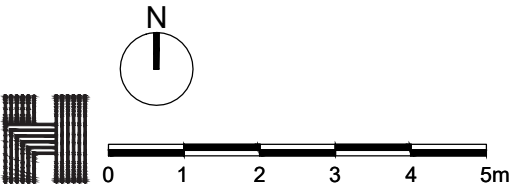

Harvestack LLP
Studio 10, Cliff Road Studios
Cliff Road, London NW1 9AN

tel +44 (0)20 7267 7676
info@harvestack.com
www.harvestack.com

Client:
MR+MRS PALMER

Job Title:
20 Palace Road, N8 8QJ

Drawing Title:
Existing and Proposed Floor Plans

Job/Draw/Rev:	1292	1000	-
Drafter:	GS	Checked:	CB
Appr:		Date:	16.05.23

Drawing status: PLANNING
Do not scale from this drawing. Check all dimensions on site before ordering.

Scale:
1:100 @ A3