



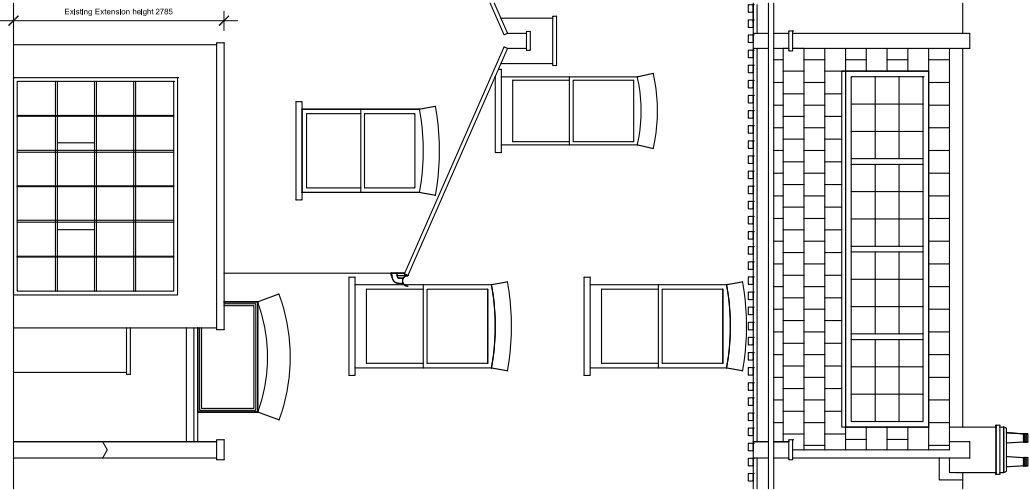

Existing Rear Elevation
1:100@A3

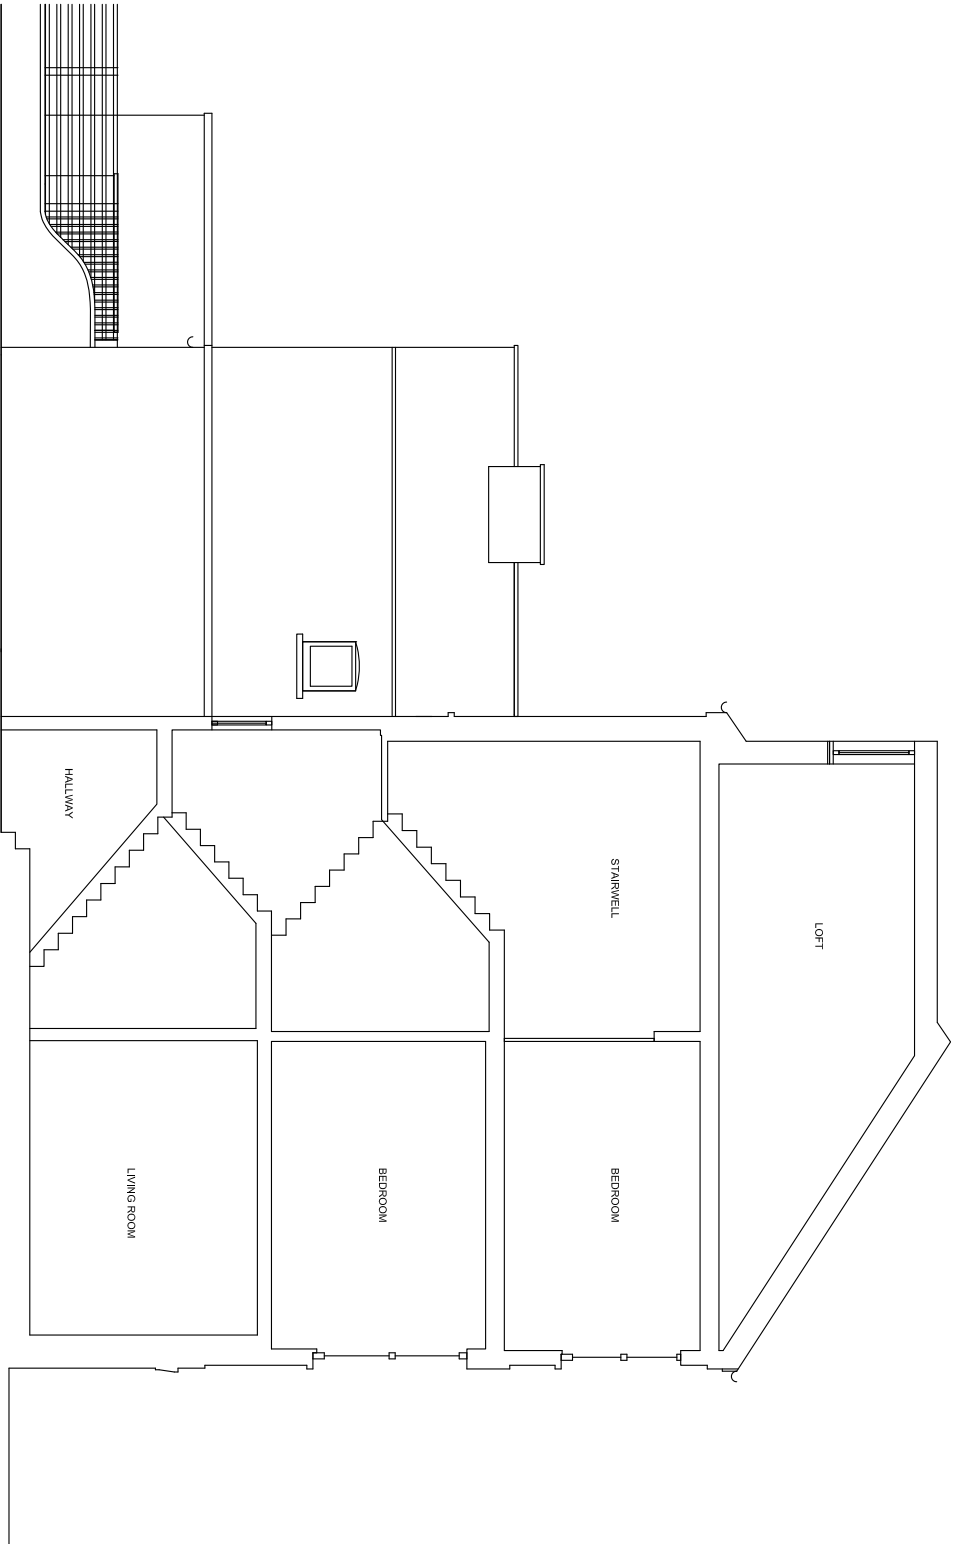

Existing Side Elevation
1:100@A3



Haywards LLP
Studio 110, Cliff Road, Salford
Greater Manchester M6 6PU
0161 441 0030 / 0161 726 7756
info@haywards.co.uk
www.haywards.co.uk

Client:
MR+MRS PALMER

Job Title:
20 Palace Road, N8 8QJ

Drawing Title:
Existing Elevations

Job/Dwg No/Rev:		1292		1001		-
Drawn:	Checked:	APPR:		Date:		
GS	GS	CB		16.05.23		
Drawing status: PLANNING						
Do not scale or cut this drawing. Check all dimensions on site before re-drawing.						
				Scale(s):		
				1:100 @ A3		