




- 1 - Black render to match existing extension
- 2 - New Aluminium framed window

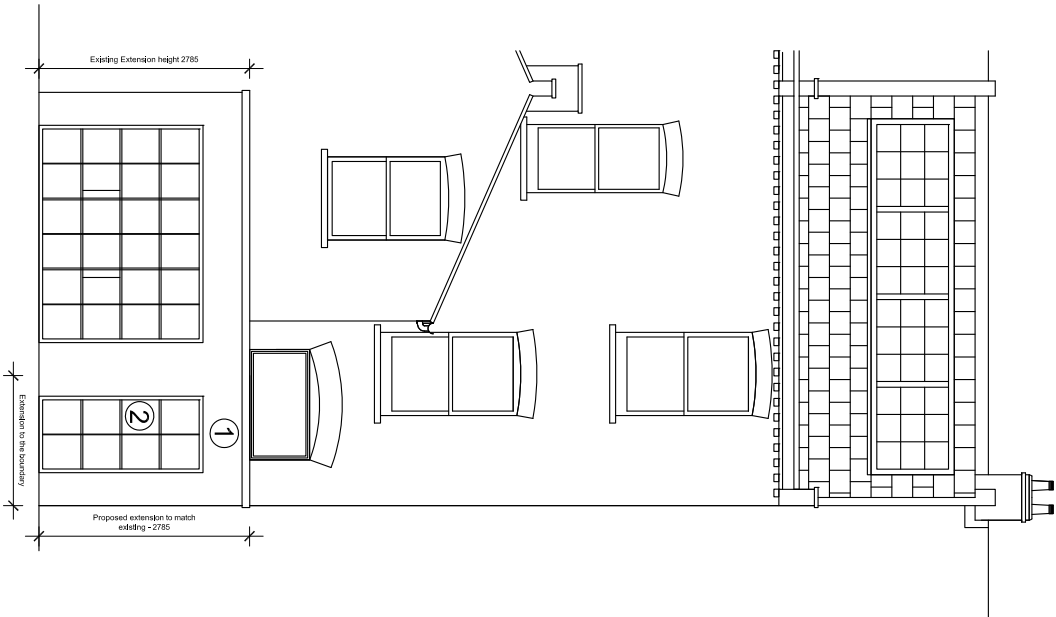

Proposed Rear Elevation
1:100@A3

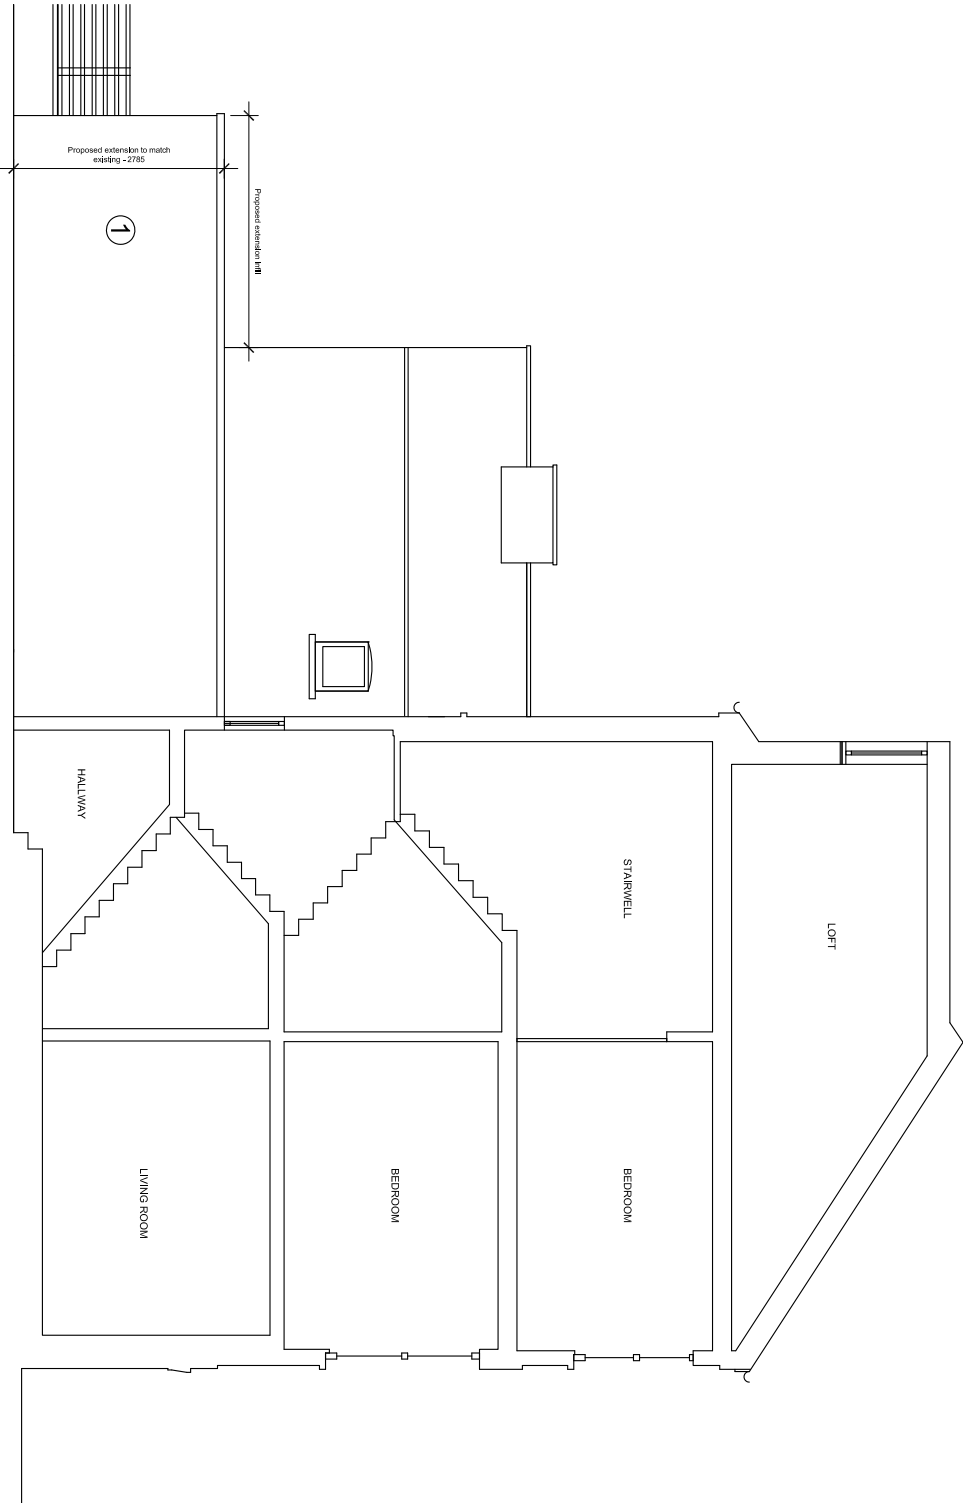

Proposed Side Elevation
1:100@A3

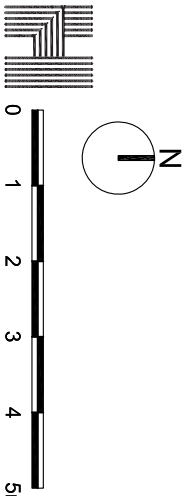

Haywards LLP
Studio 10, Cliff Road, Salford
Greater Manchester M6 6PU
0161 275 7756
www.haywards.co.uk

Client:
MR+MRS PALMER

Job Title:
20 Palace Road, N8 8QJ

Drawing Title:
Proposed Elevations

Job/Dwg No/Rev	1292	1002	-
Drawn	Checked	Appr.	Date
GS	GS	CB	16.05.23
Drawing status: PLANNING			
This drawing is for planning purposes only. It is not to be used for construction.			
Scale(s):			
1:100 @ A3			