



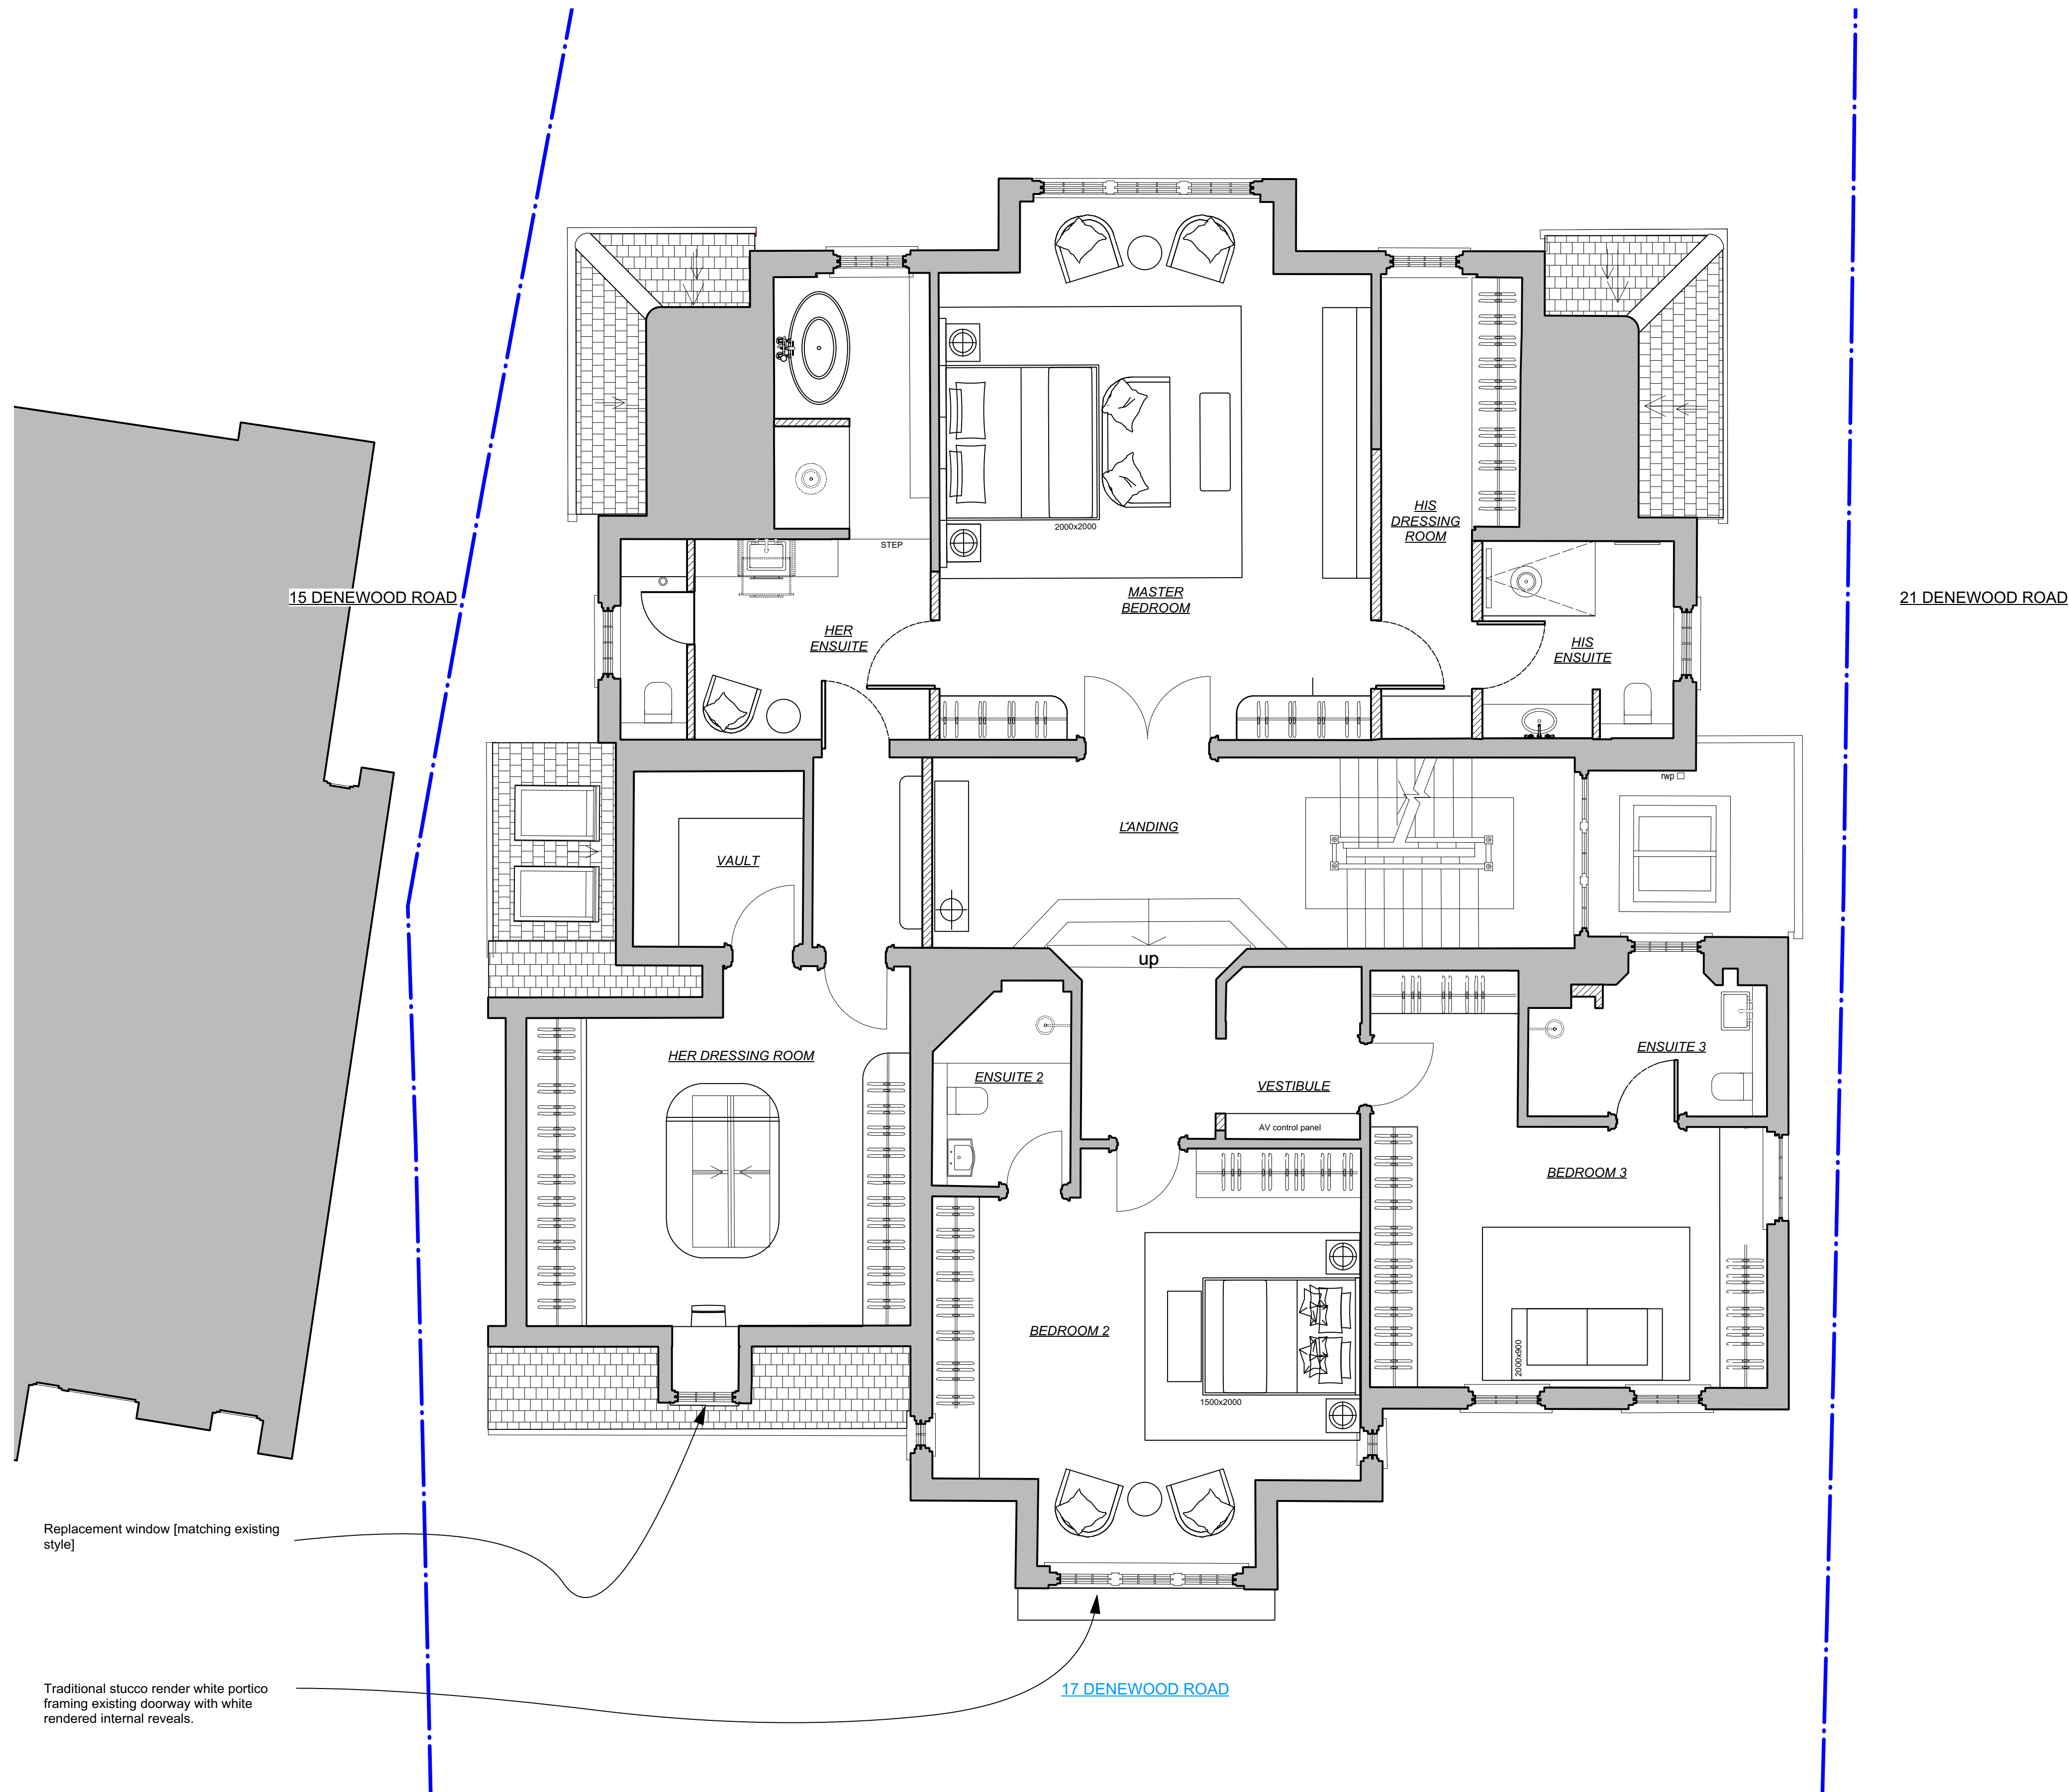

Key: — Ownership boundary Existing Fabric Proposed Fabric Demolished Fabric

Scale: 0 0.50 1.0 1.5 2.0 2.5m 1:100 @ A3 / 1:50 @A1

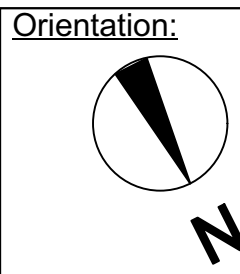

Orientation:

Revision	Date	Description:
01	21/04/2023	Issued for PLANNING APPLICATION
02	26/04/2023	Issued for PLANNING APPLICATION

1. Do not build from this drawing (this is purely for a planning application submission).
2. Copyright is retained by BASTET DESIGN HOUSE LTD



Project:		
17 Denewood Road, Highgate, London, N6 4AQ		
Drawing Title		
(PL) Planning Submission		
<u>Proposed First Floor Plan</u>		
Project No:	Package:	Doc No:
BDH222	(PL)	011.2_