


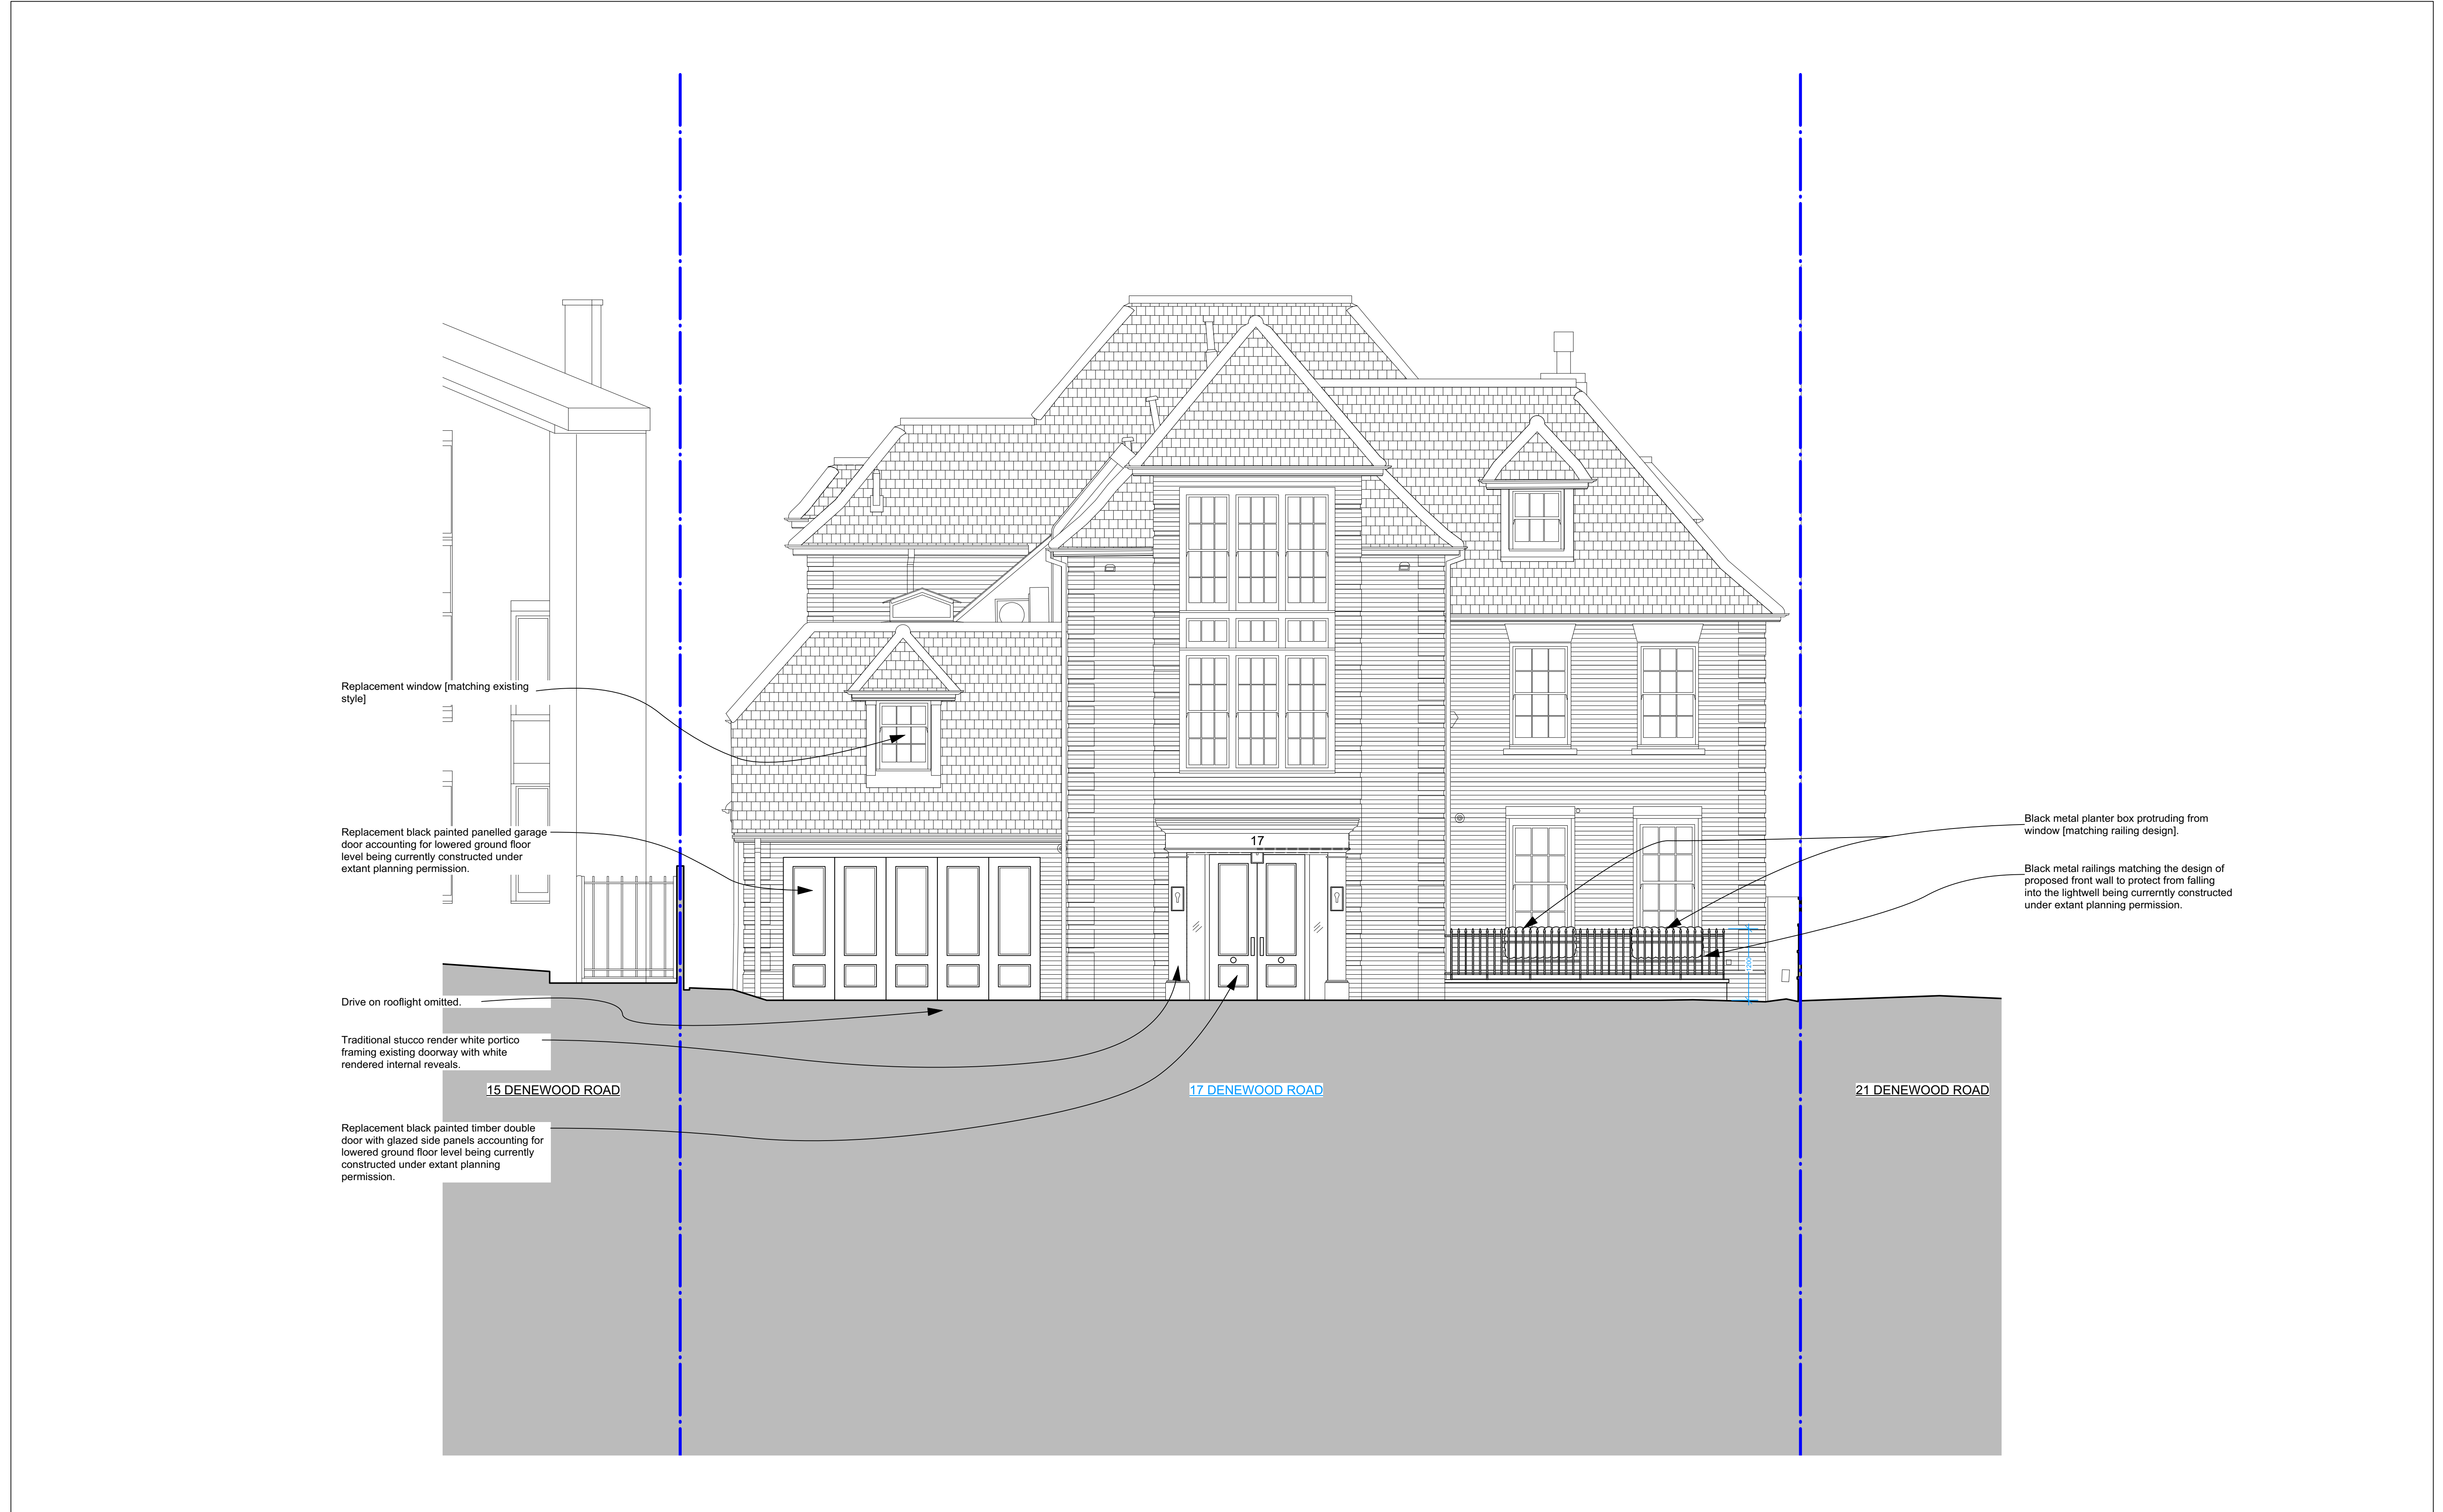

Key:

- Ownership boundary
- Existing Fabric
- Proposed Fabric
- Demolished Fabric

Scale:

0 0.50 1.0 1.5 2.0 2.5m

1.100 @ A3 / 1.50 @A1

Orientation:

N/A

Revision	Date	Description:
01	21/04/2023	Issued for PLANNING APPLICATION
02	26/04/2023	Issued for PLANNING APPLICATION
03	04/05/2023	Issued for PLANNING APPLICATION

1.Do not build from this drawing (this is purely for a planning application submission).
2.Copyright is retained by BASTET DESIGN HOUSE LTD

BASTET
DESIGN HOUSE

Project:
17 Denewood Road, Highgate, London, N6 4AQ

Drawing Title:
(PL) Planning Submission
Proposed Front Elevations

Project No: BDH222	Package: (PL)	Doc No: 020.2_
------------------------------	-------------------------	--------------------------