


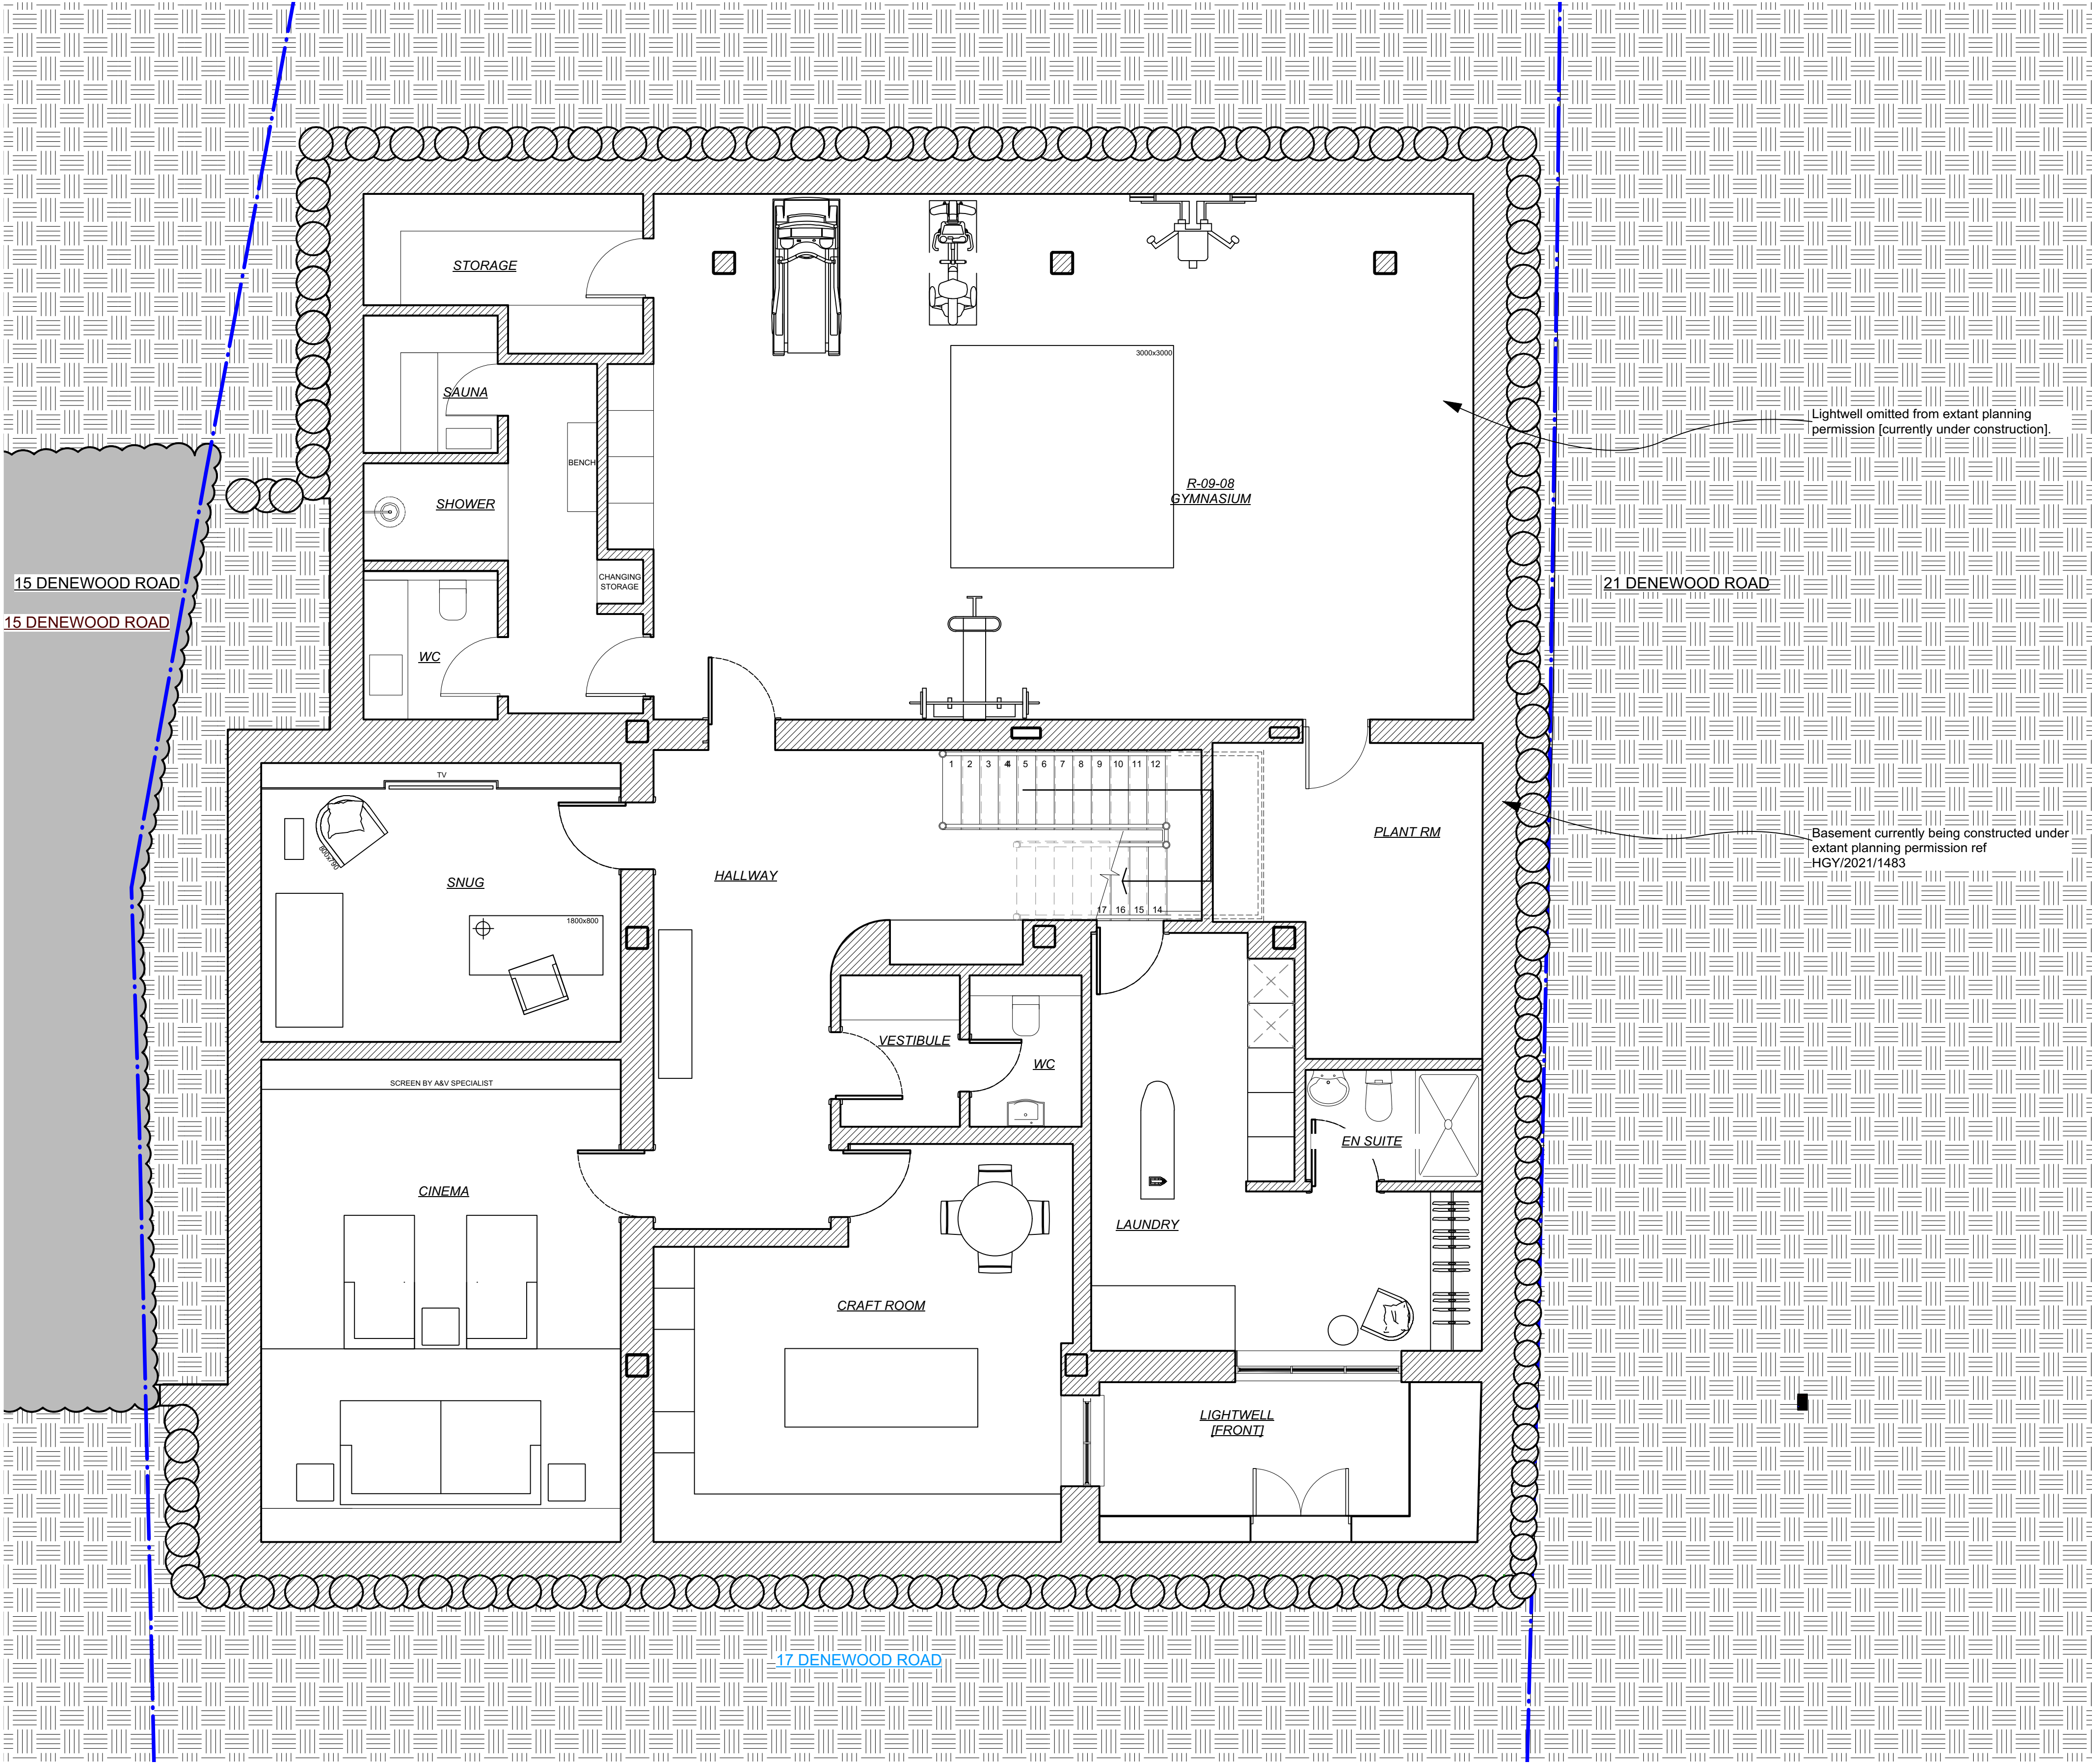

Key:

Ownership boundary

Existing Fabric

Proposed Fabric

Demolished Fabric

Scale:

00.501.01.52.02.5

1.100 @ A3 / 1.50 @ A1

Orientation:

N

Revision	Date	Description:
01	21/04/2023	Issued for PLANNING APPLICATION
02	26/04/2023	Issued for PLANNING APPLICATION

BASTET

DESIGN HOUSE

Project:

17 Denewood Road, Highgate, London, N6 4AQ

Drawing Title

(PL) Planning Submission

Proposed Basement Floor Plan

Project No:

BDH222

Package:

(PL)

Doc No:

009.2_

1. Do not build from this drawing (this is purely for a planning application submission).

2. Copyright is retained by BASTET DESIGN HOUSE LTD