


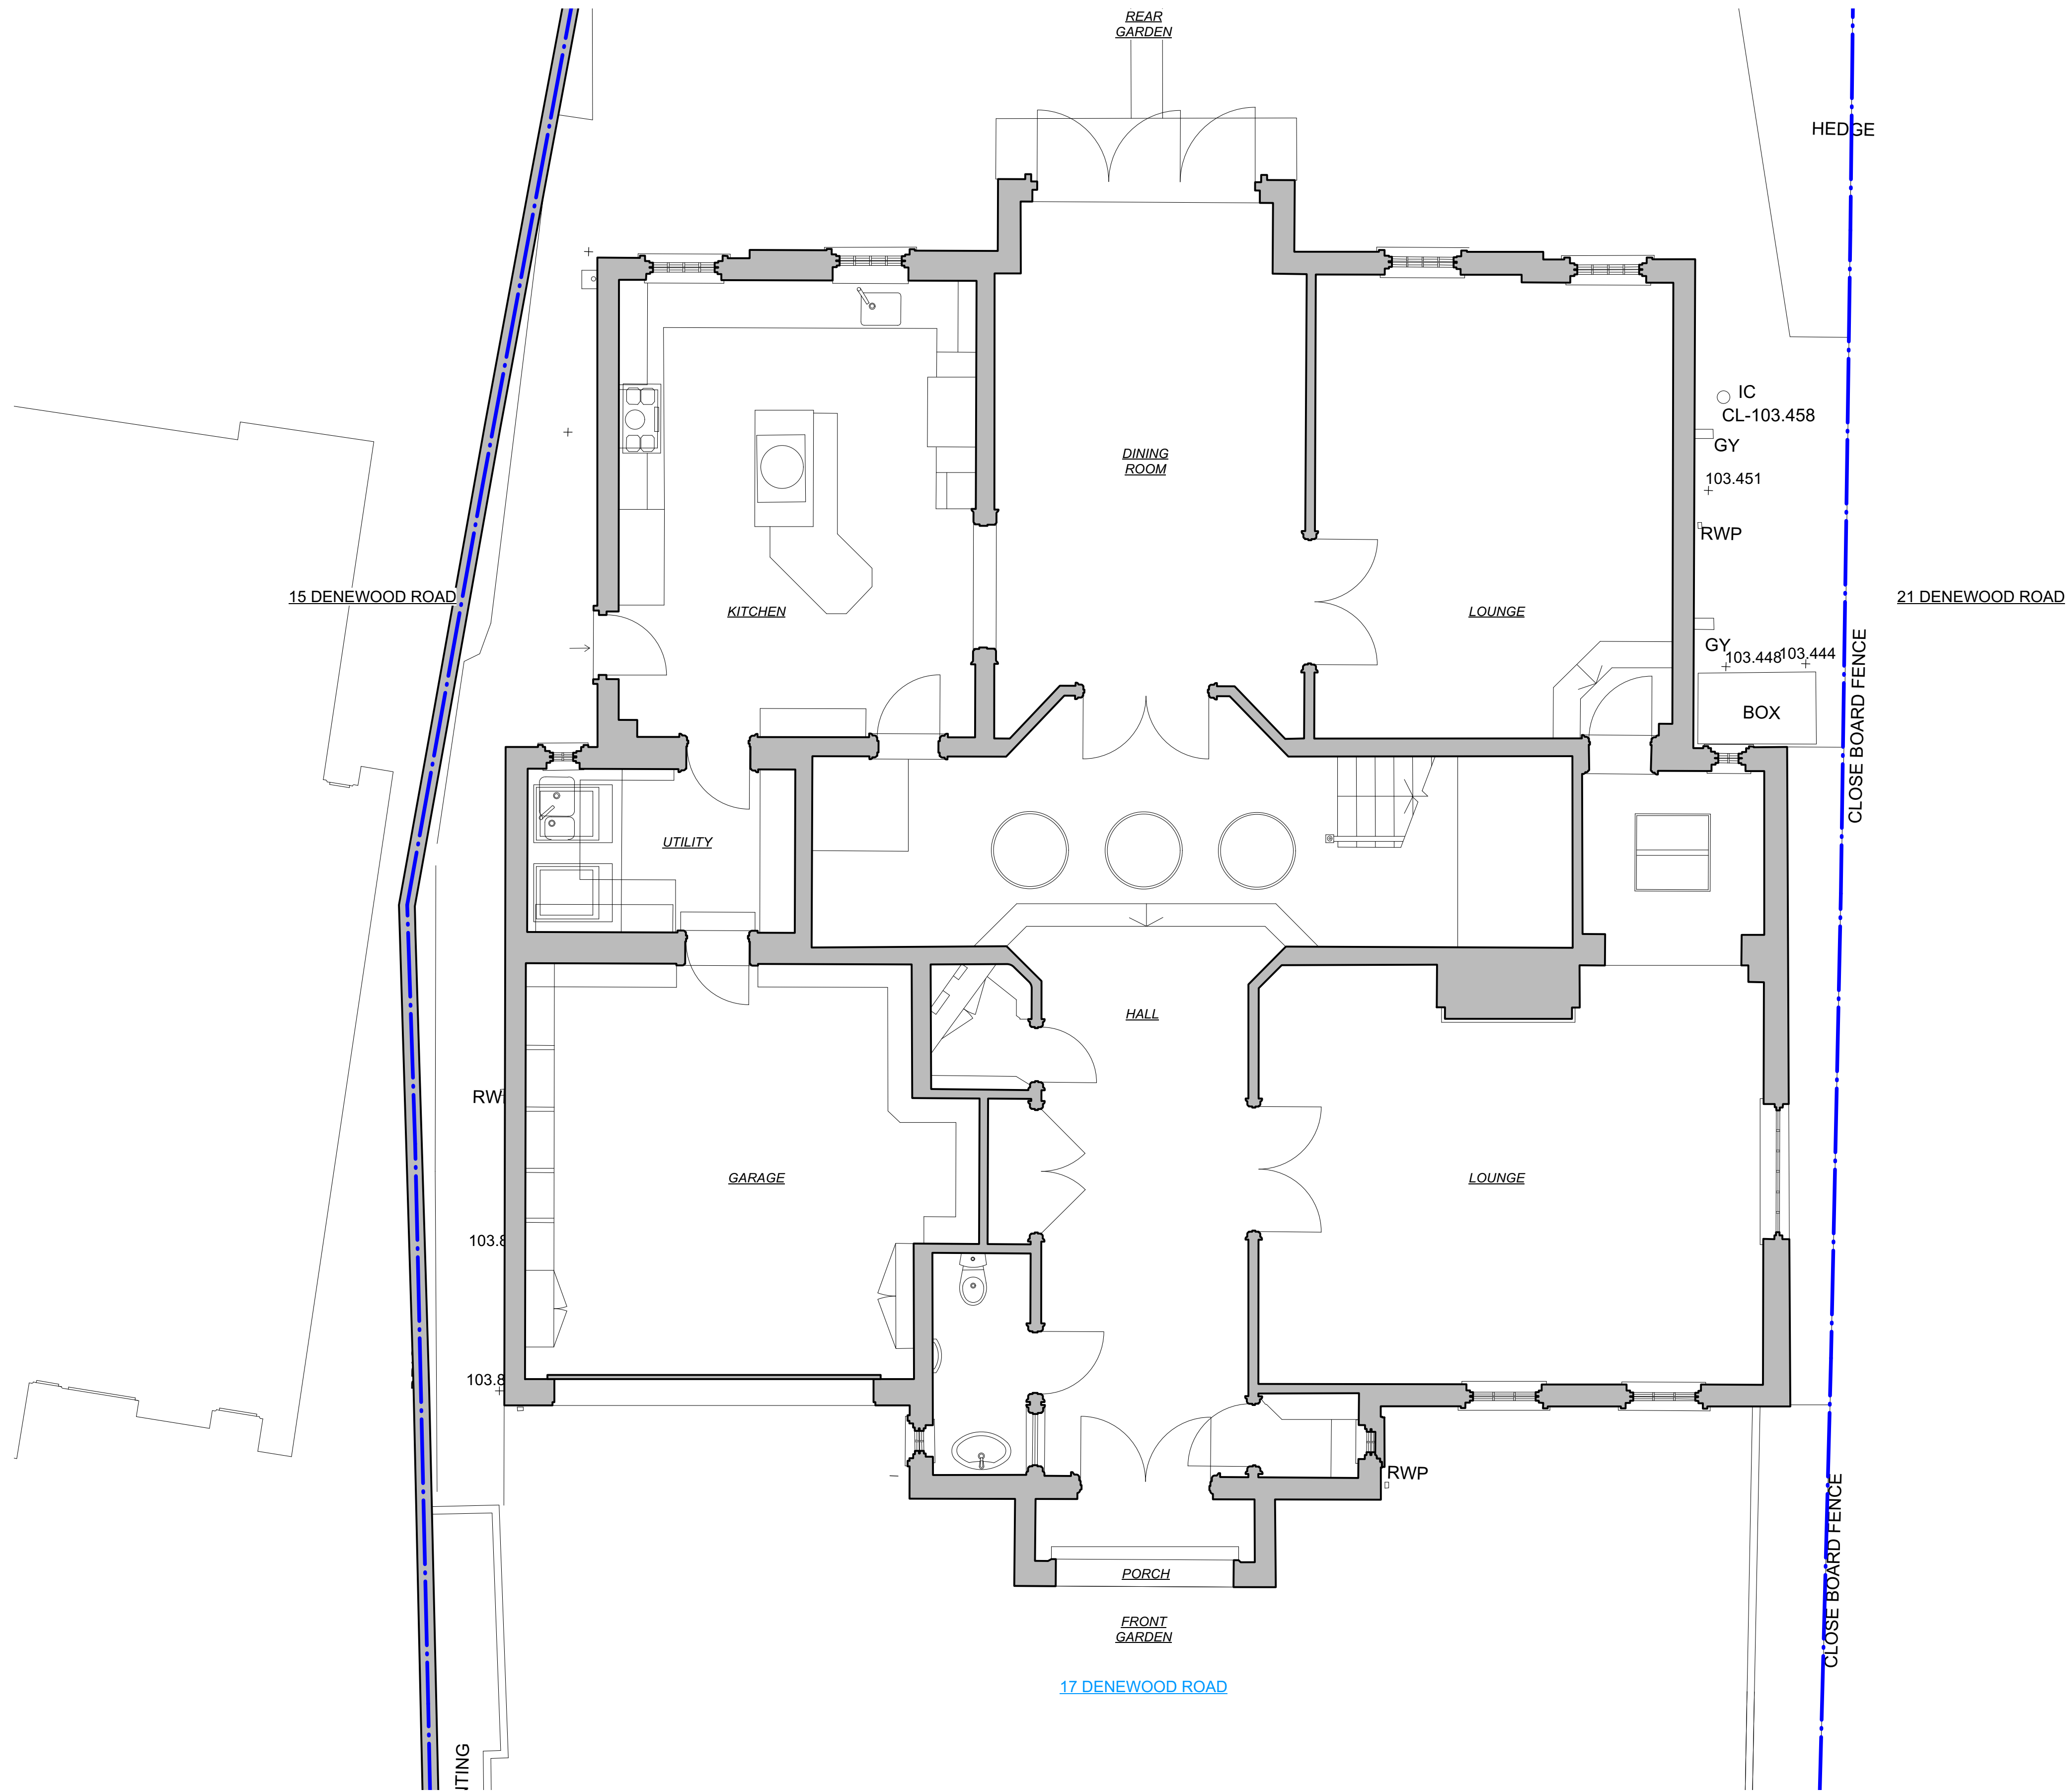

Key:

Ownership boundary

Existing Fabric

Proposed Fabric

Demolished Fabric

Scale: 0 0.50 1.0 1.5 2.0 2.5m 1:100 @ A3 / 1:50 @ A1

Orientation:

N

Revision	Date	Description:
01	21/04/2023	Issued for PLANNING APPLICATION

1. Do not build from this drawing (this is purely for a planning application submission).

2. Copyright is retained by BASTET DESIGN HOUSE LTD

BASTET

DESIGN HOUSE

Project: 17 Denewood Road, Highgate, London, N6 4AQ

Drawing Title: (PL) Planning Submission
Existing Ground Floor Plan

Project No: BDH222

Package: (PL)

Doc No: 010.1_