



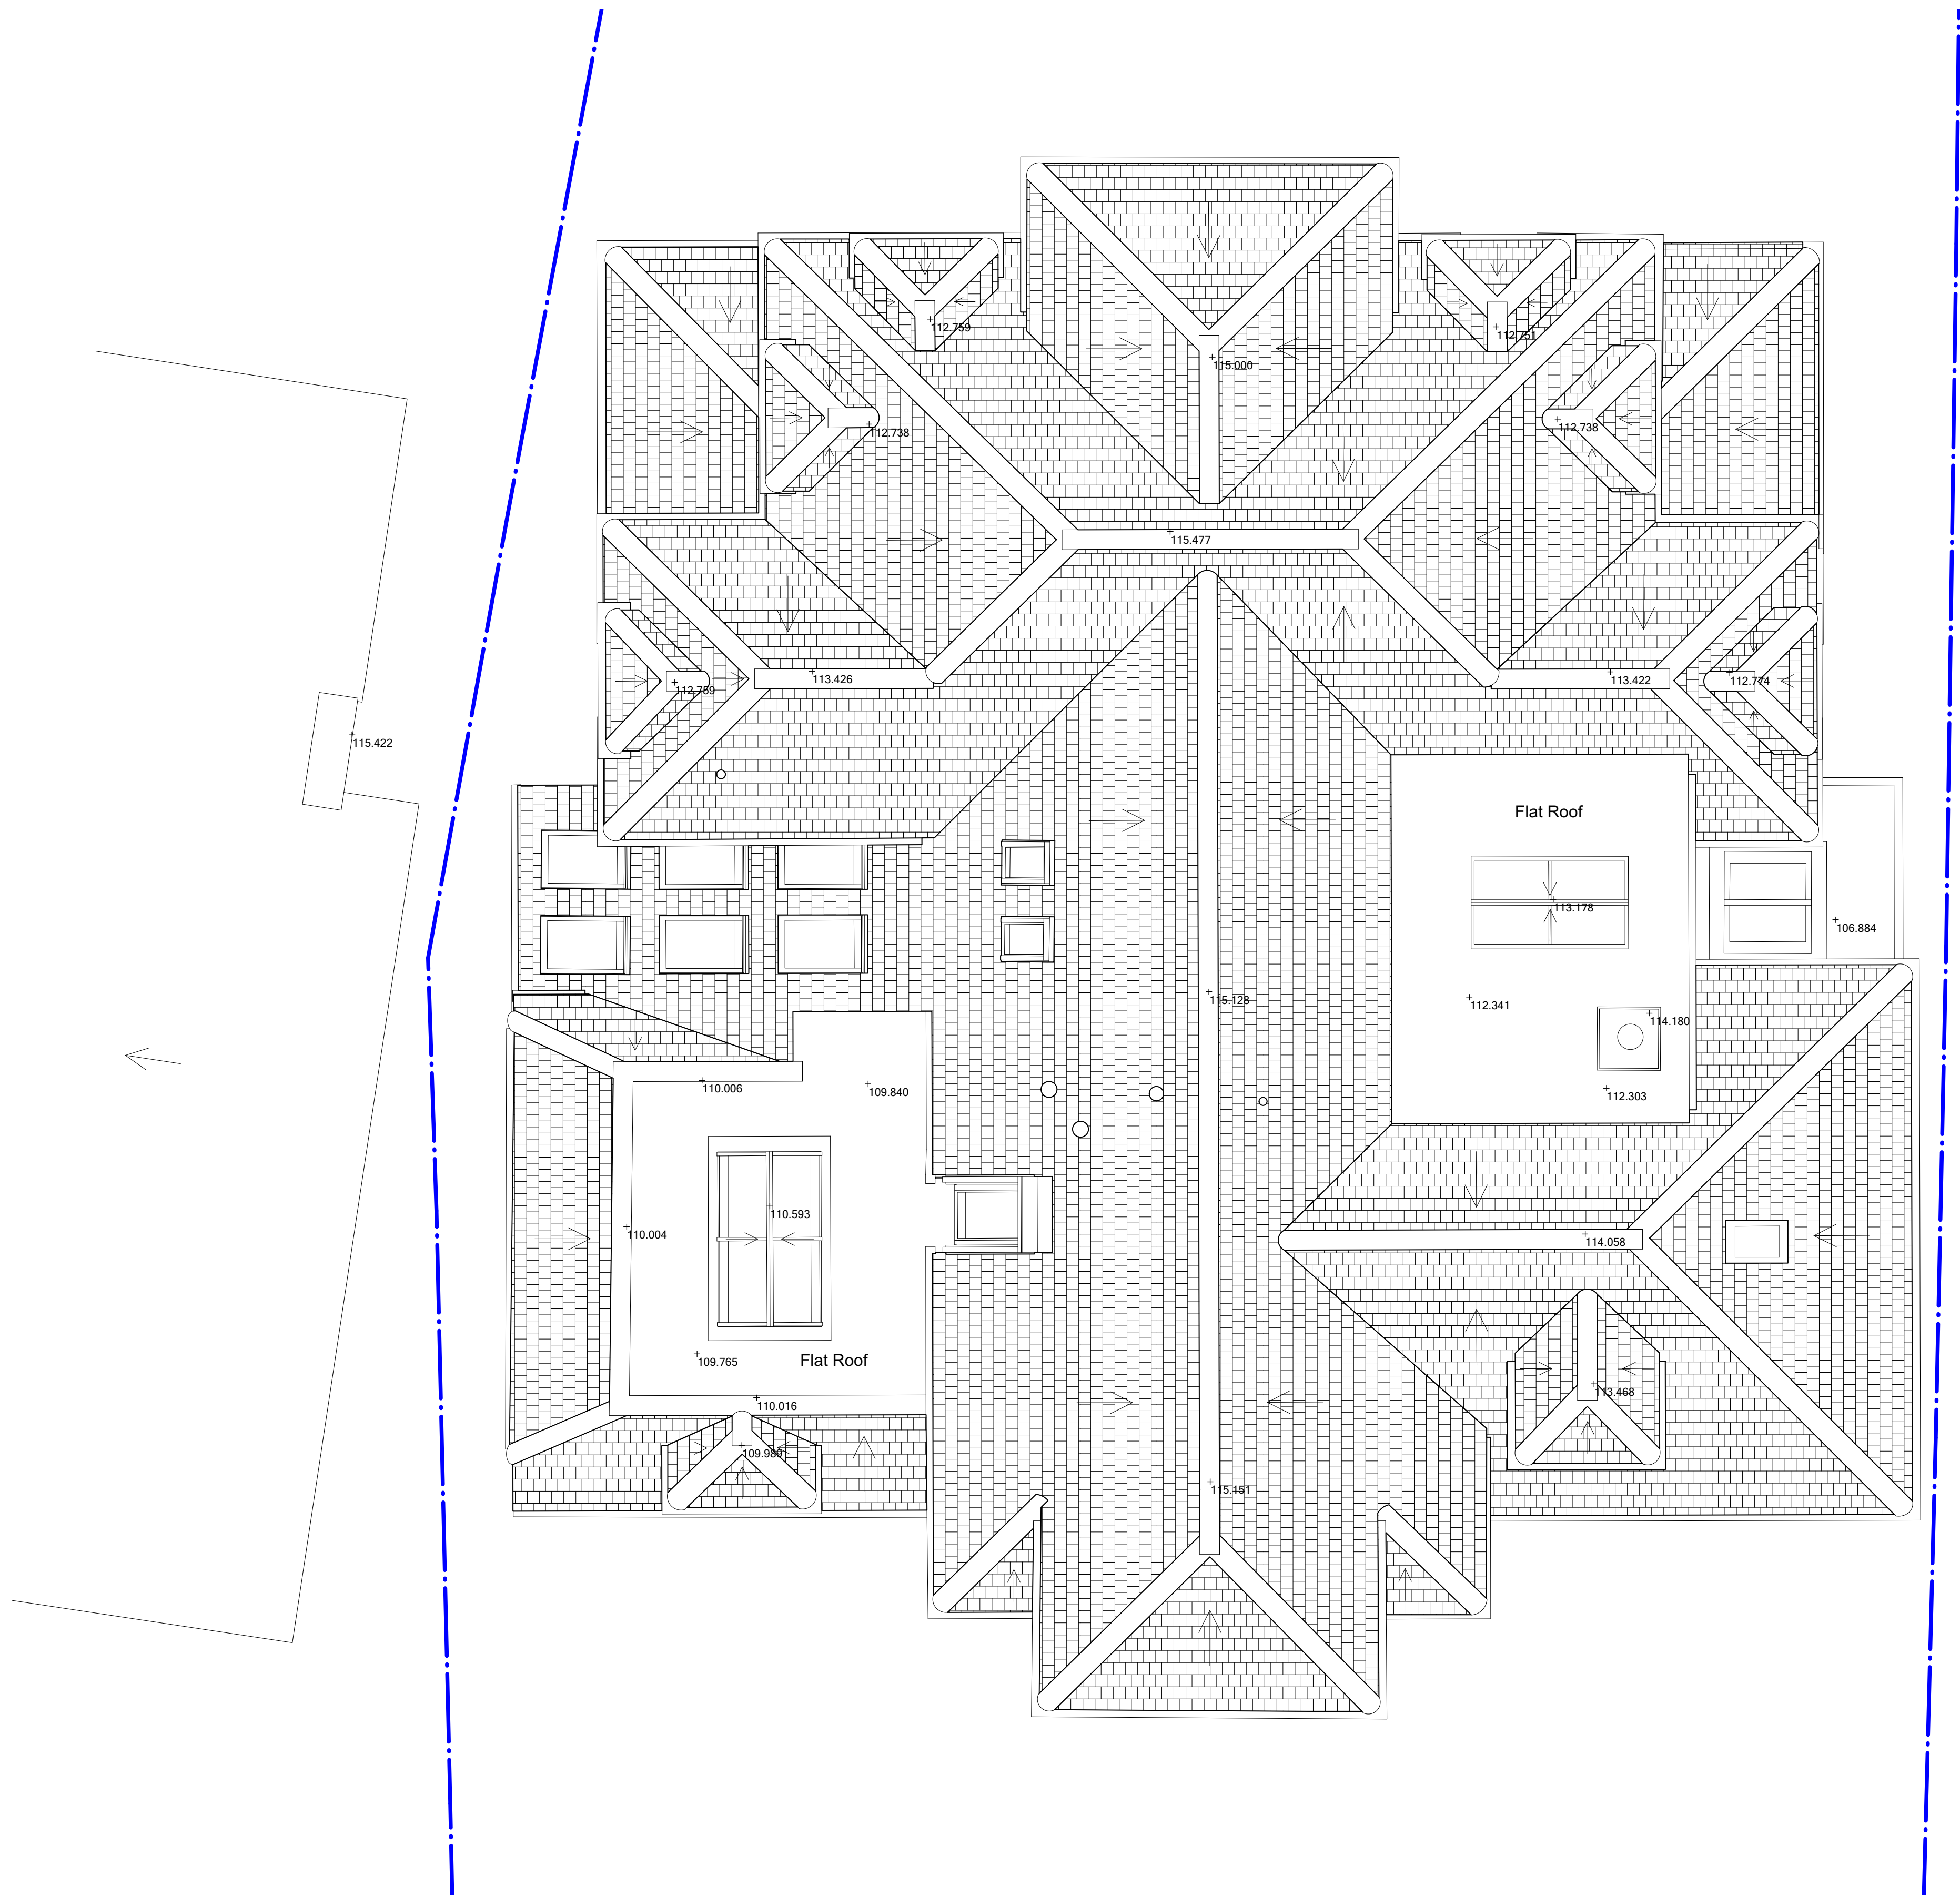

Key: — Ownership boundary Existing Fabric Proposed Fabric Demolished Fabric

Scale: 0 0.50 1.0 1.5 2.0 2.5m 1:100 @ A3 / 1:50 @ A1

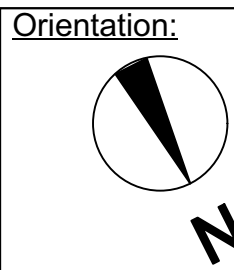

Orientation:

Revision	Date	Description:
01	21/04/2023	Issued for PLANNING APPLICATION

1. Do not build from this drawing (this is purely for a planning application submission).
2. Copyright is retained by BASTET DESIGN HOUSE LTD

BASTET
DESIGN HOUSE

Project: 17 Denewood Road, Highgate, London, N6 4AQ

Drawing Title
(PL) Planning Submission
Proposed Roof Plan

Project No: BDH222 Package: (PL) Doc No: 013.2_