


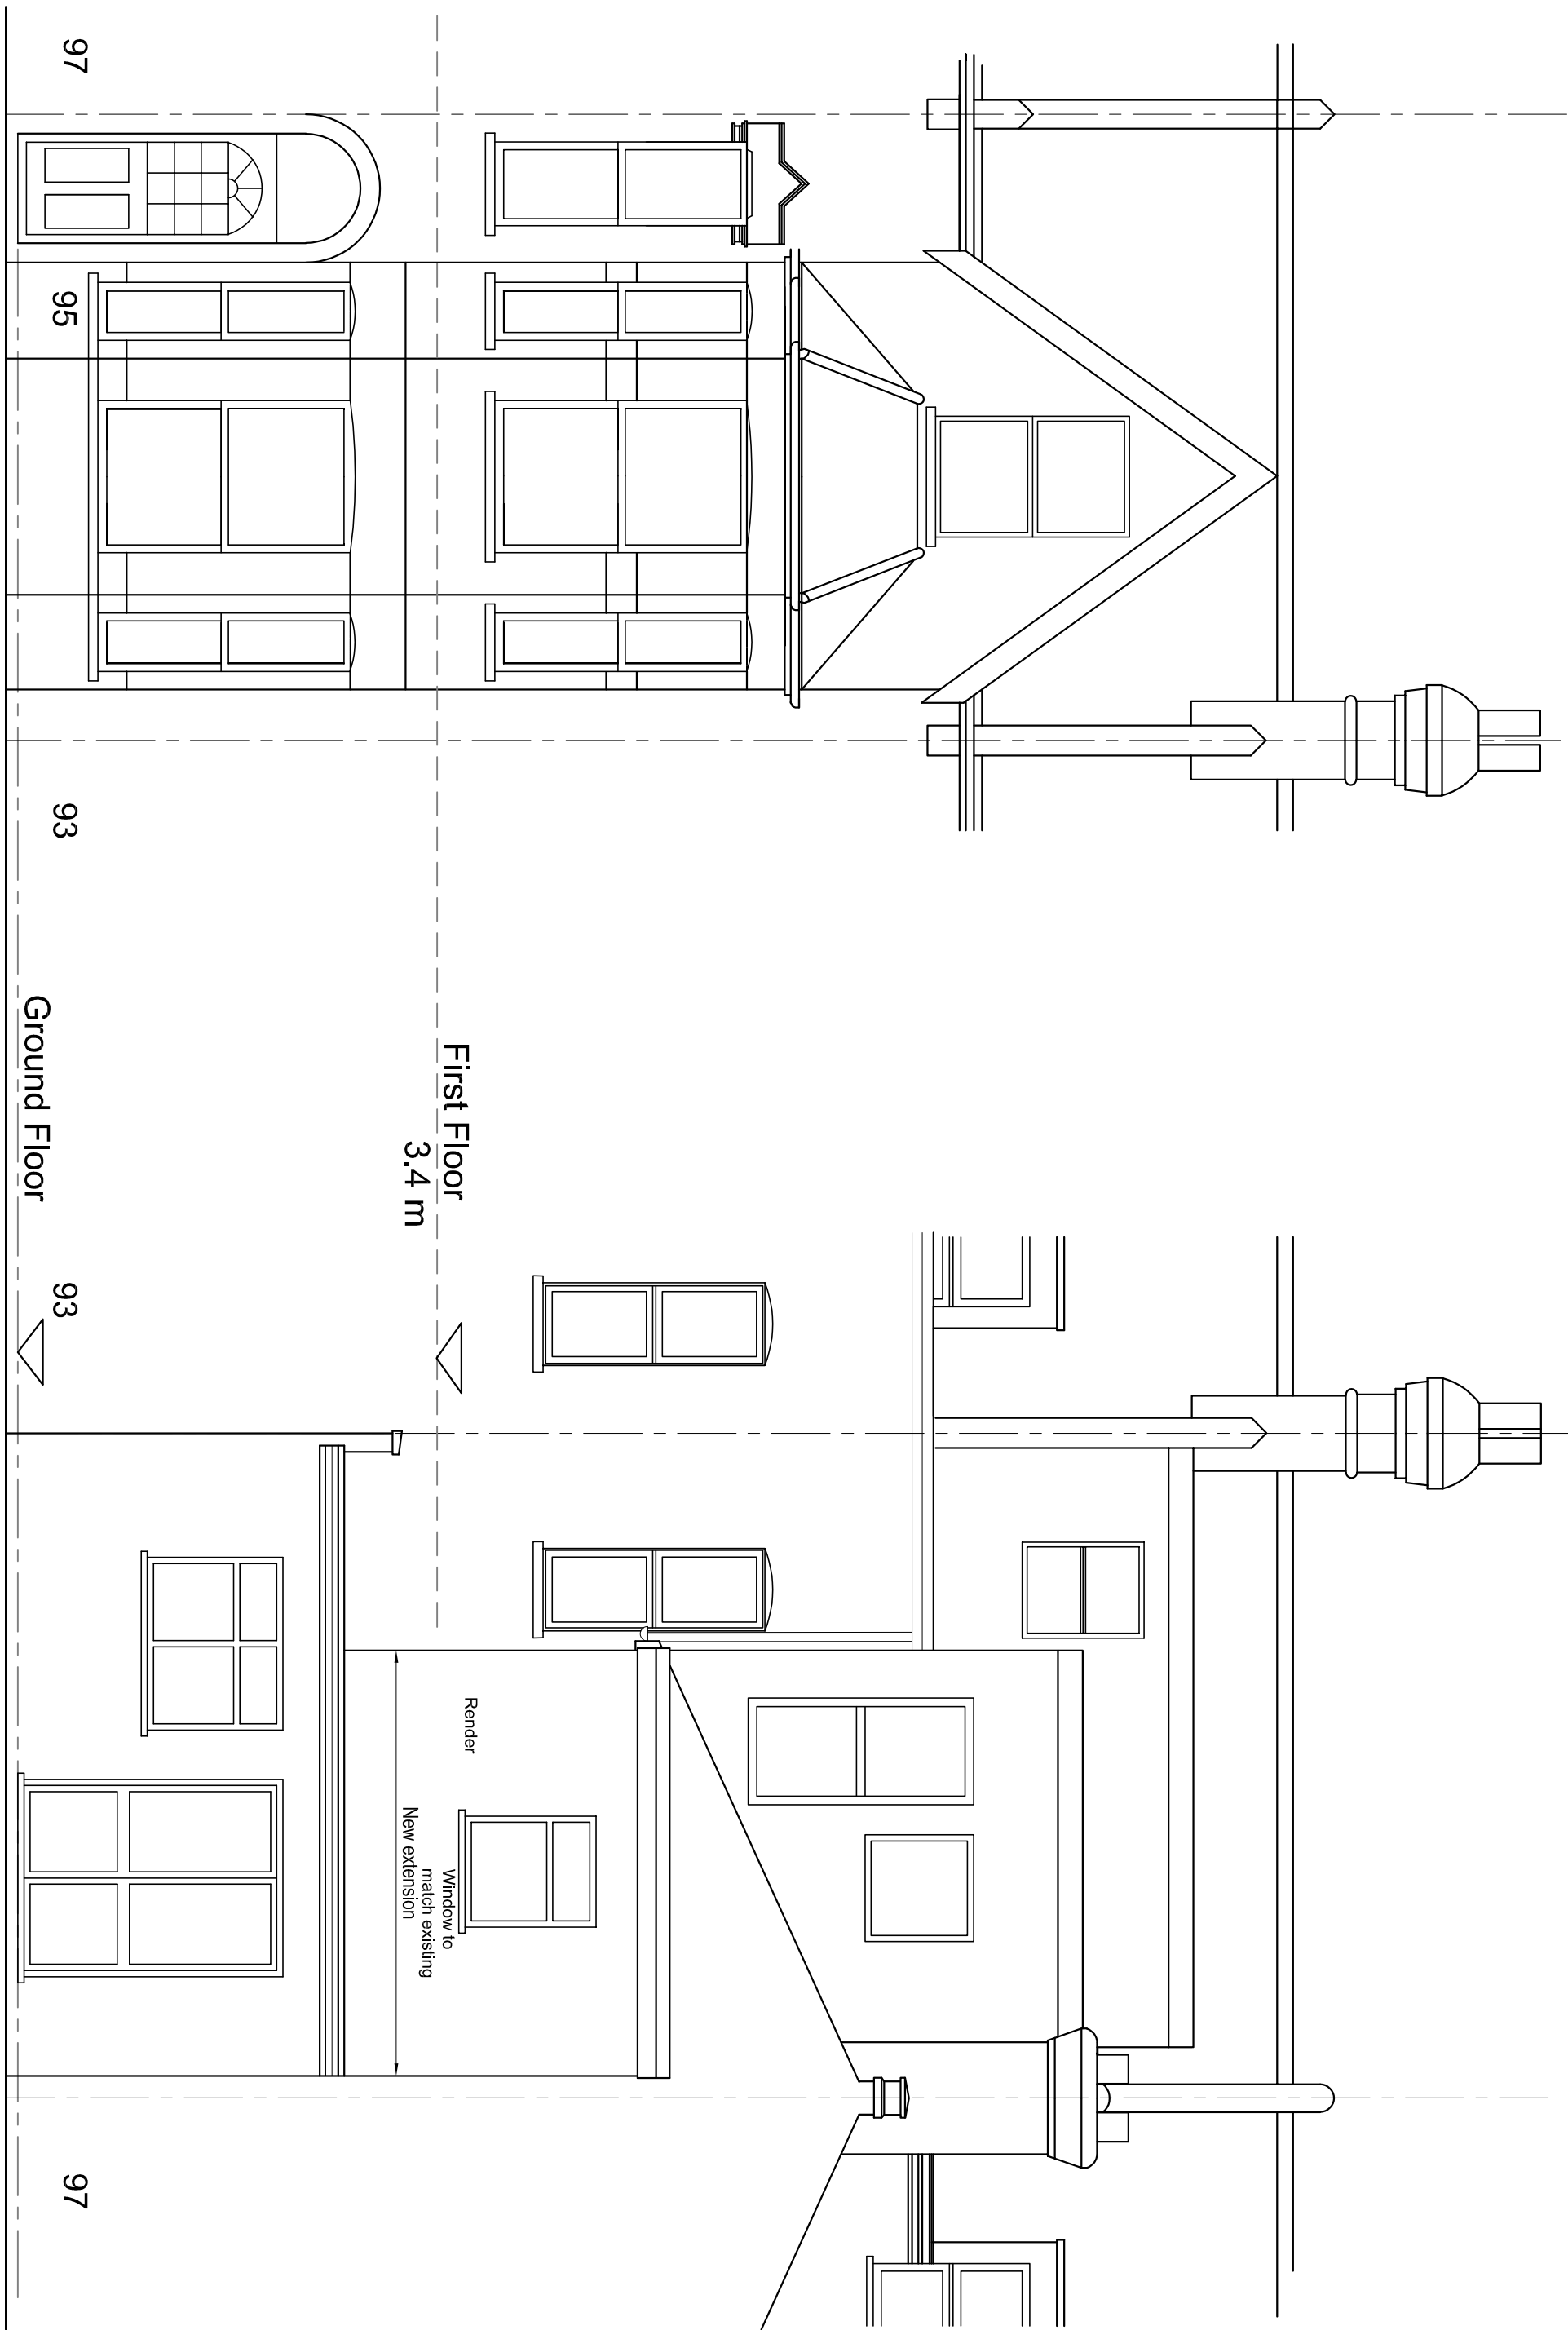


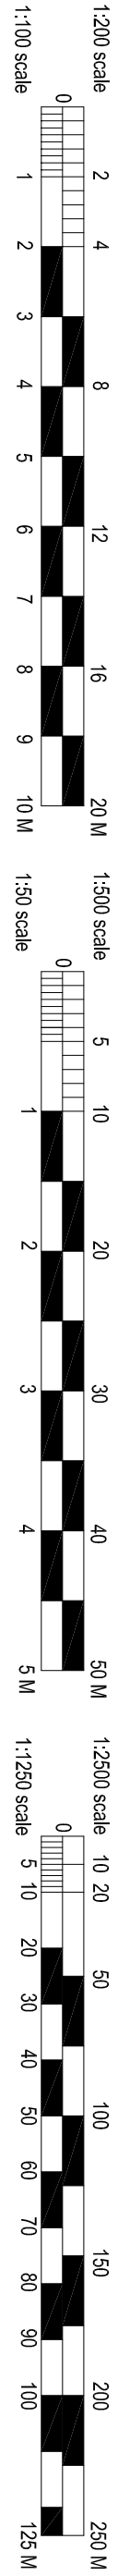


Proposed Front Elevation

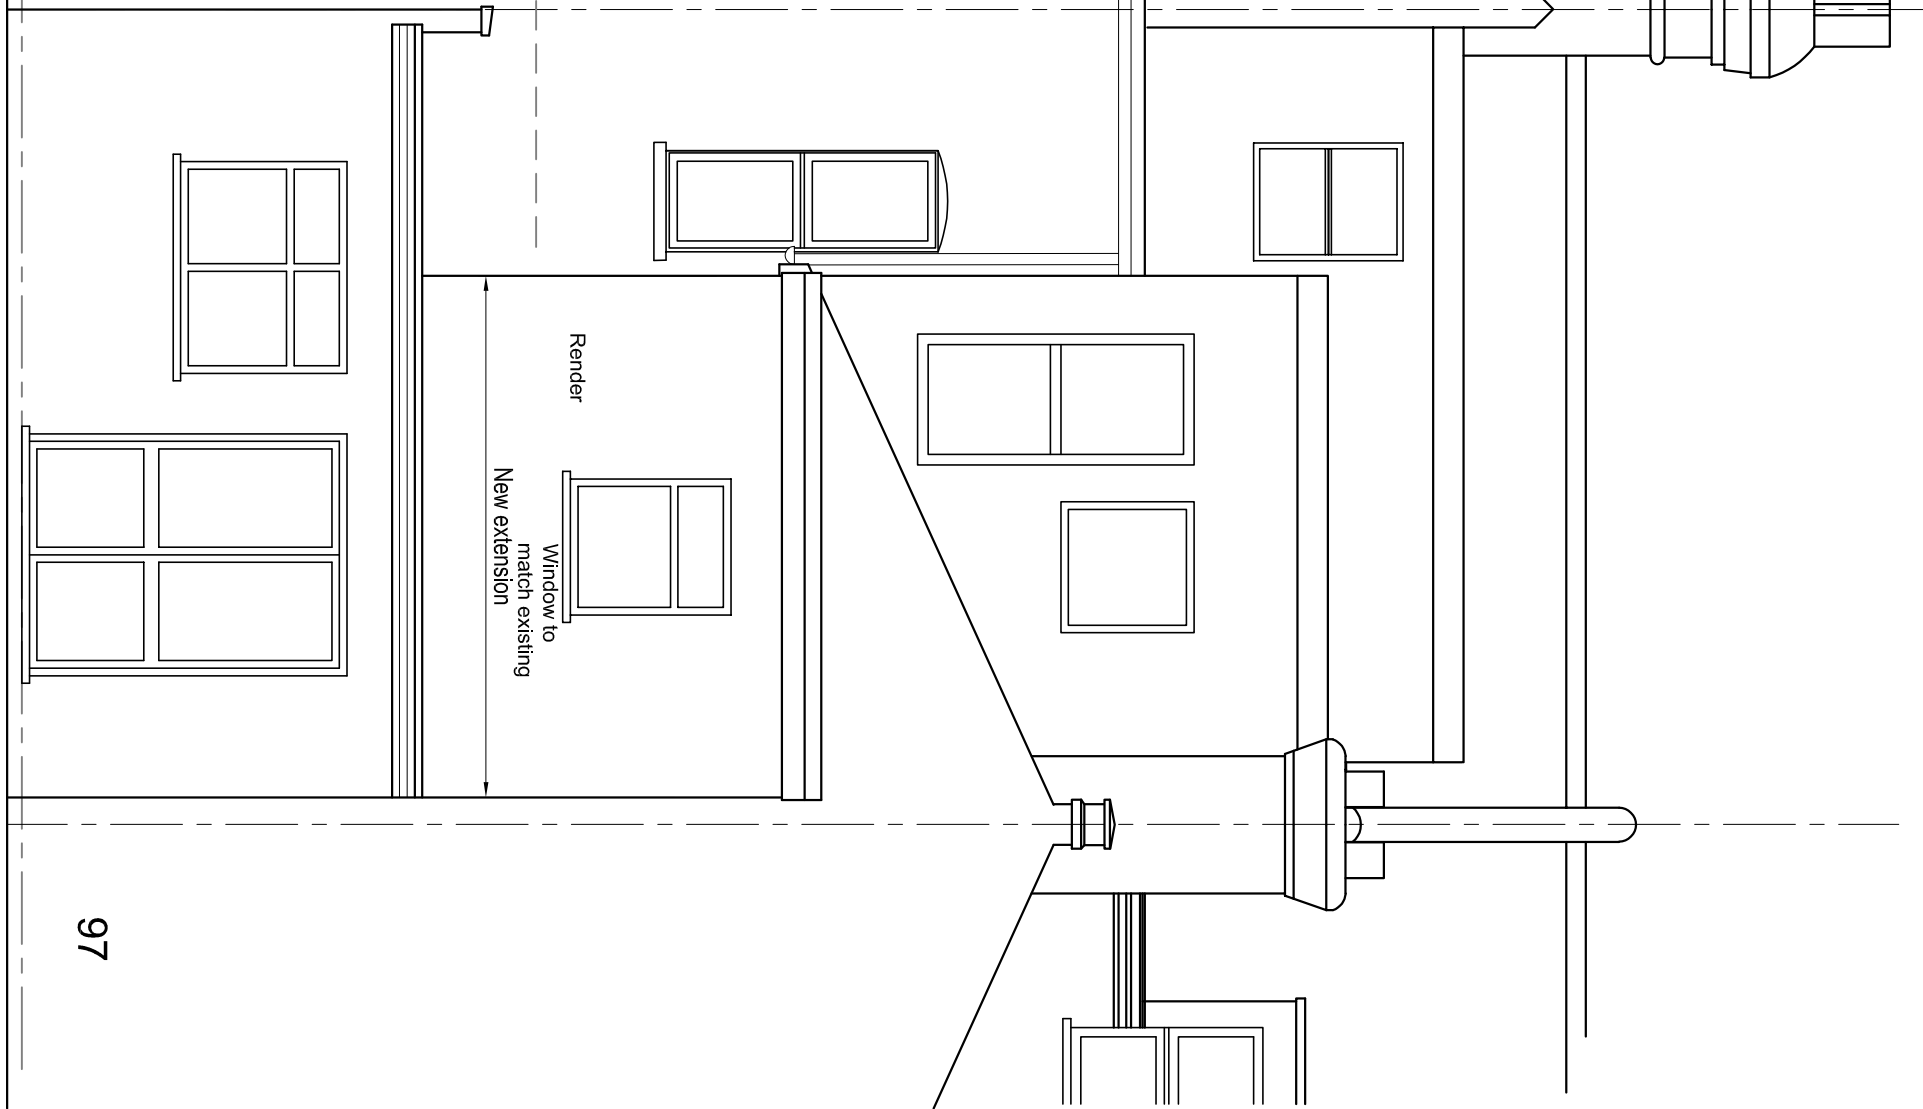

Proposed Rear Elevation

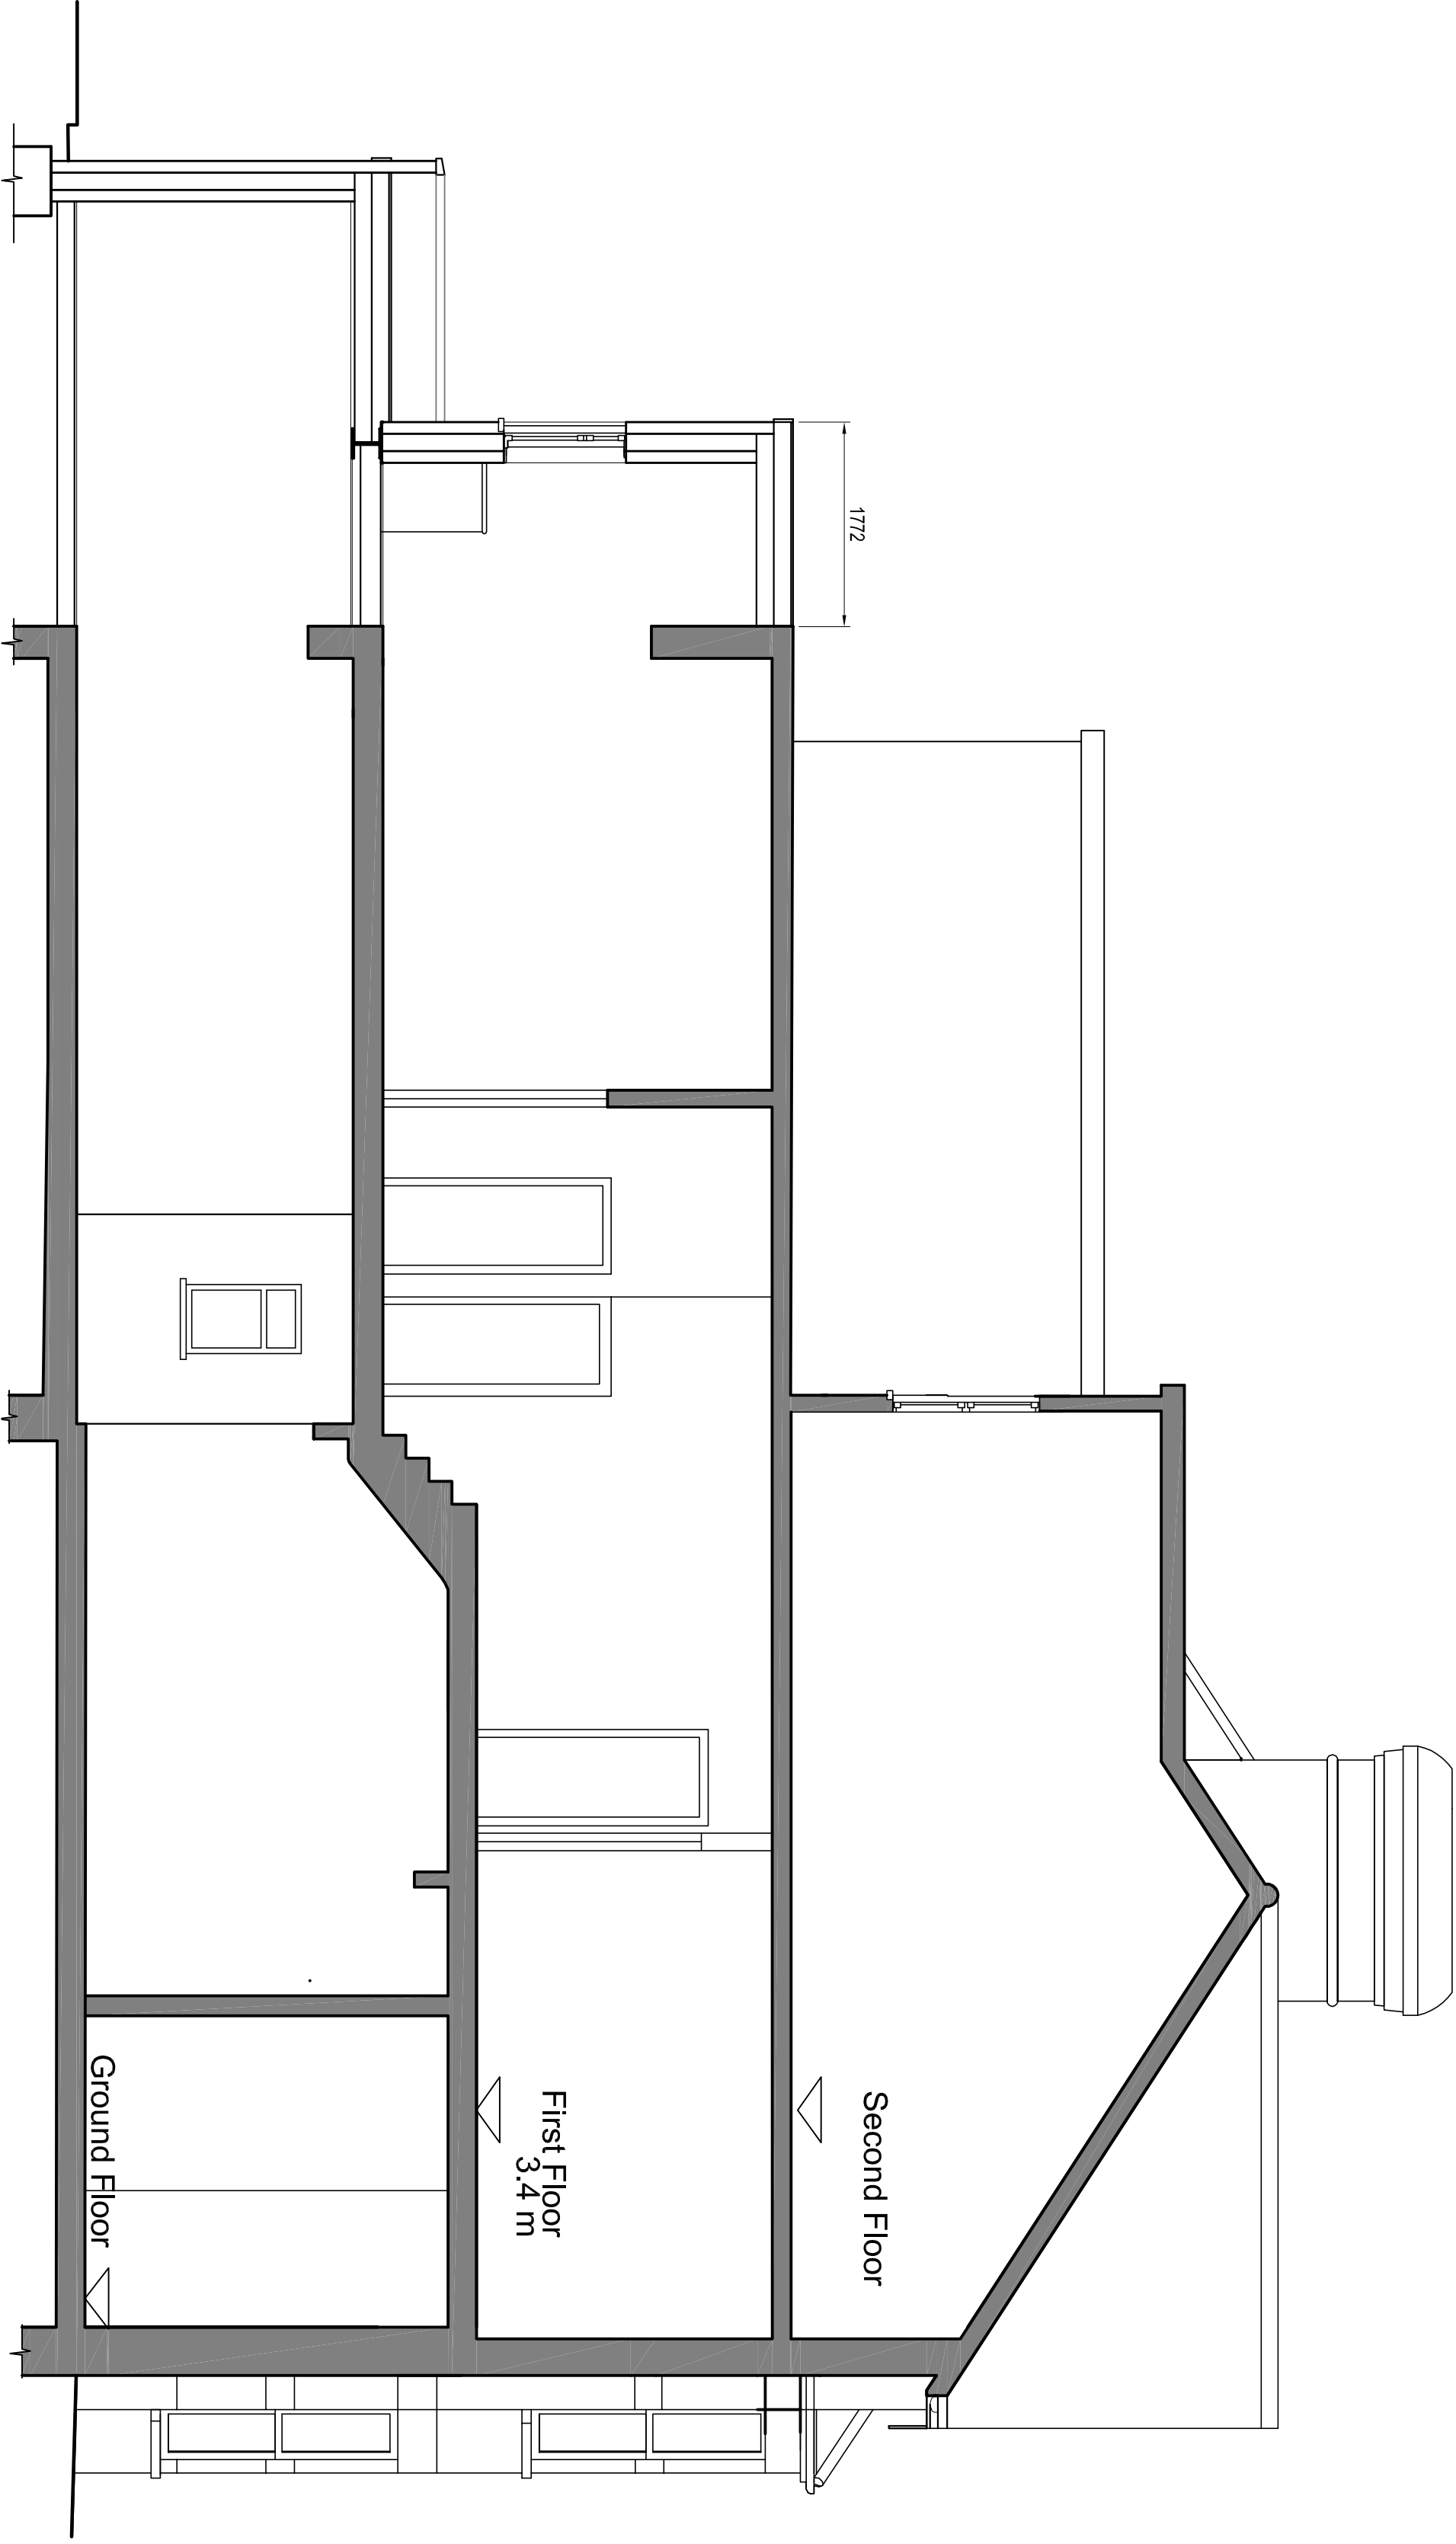

Proposed section A - A

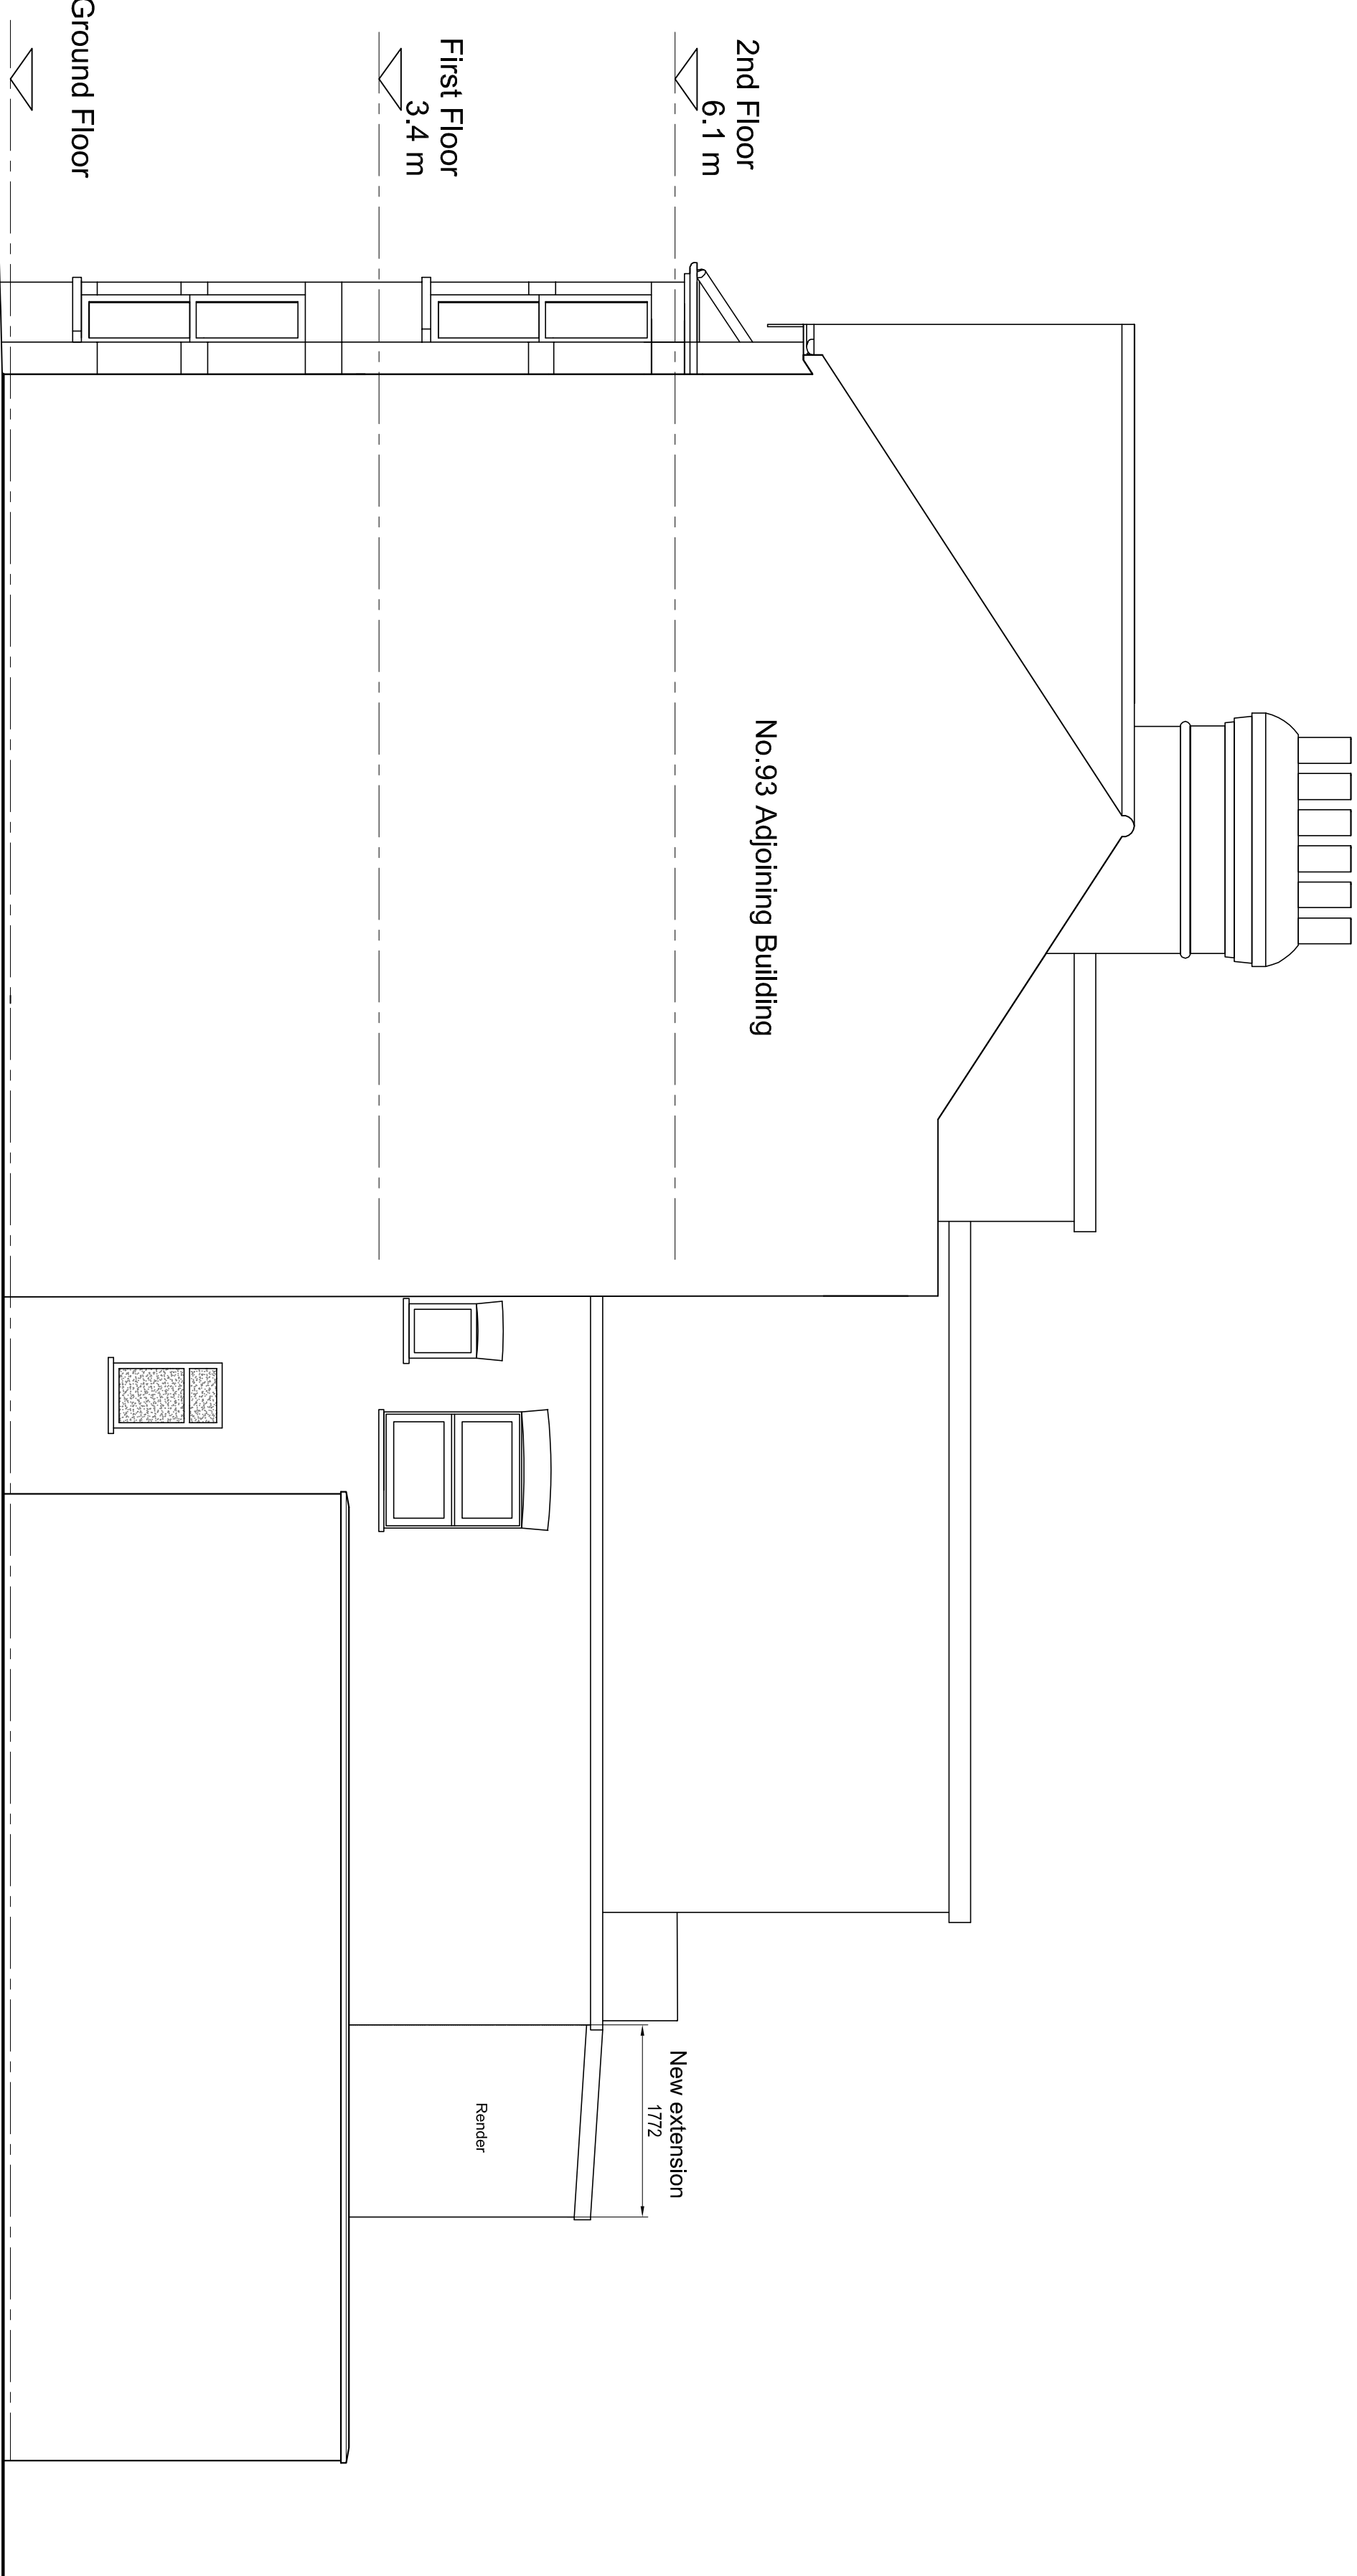


Proposed West Elevation



PROPOSED BLOCK PLAN SCALE 1:1500



PROPOSED SITE LOCATION LAYOUT SCALE 1:1250

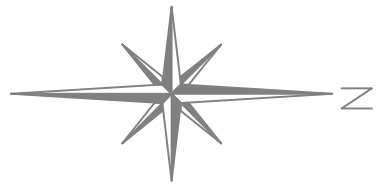

CAPITAL ARCHITECTURAL DESIGN			
Project Manager: CONVERSION DESIGN SOLUTIONS Architectural Design Solutions Site Location Layout & Block Plan			
PROJECT PROPOSED 1ST FLOOR REAR EXTENSION & CONVERSION TO 3 FLATS AT 95 BURGOYNE ROAD, LONDON N4 1AB		CLIENT ADAM LAMBROU	CLIENT REF
DRAWING PROPOSED SECTIONS & ELEVATIONS SITE LOCATION LAYOUT & BLOCK PLAN			
SCALE 1:1250 1:1250 1:1250	DATE FEB 2023	DRAWING NO. 2023-971 / 103	REV 1
All dimensions must be checked on site, errors and omissions must be reported. This drawing is subject to Copyright ©			