



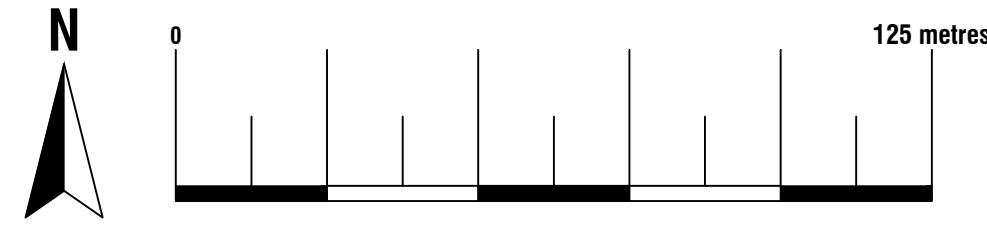


Location Plan
Scale 1:1250
© Crown Copyright and database rights 2022
OS 100047474

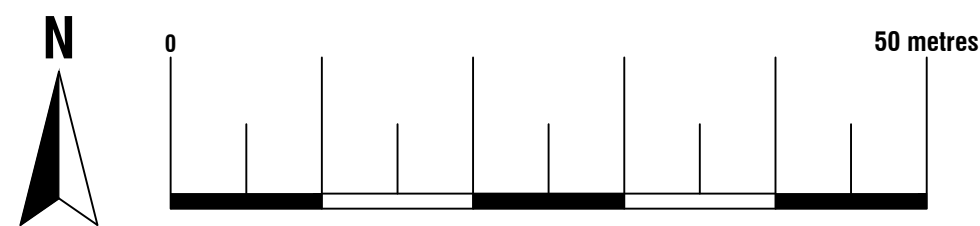

Existing Block Plan
Scale 1:500
© Crown Copyright and database rights 2022
OS 100047474



Proposed Block Plan
Scale 1:500
© Crown Copyright and database rights 2022
OS 100047474

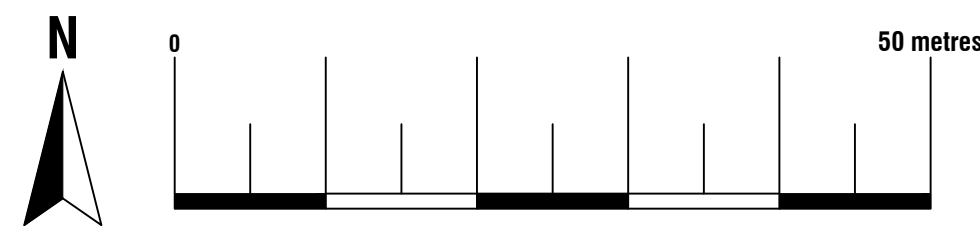




74 Cardiff Road, CF15 7QE • Enquiries@ArkiPlan.co.uk


Site	42 Alexandra Park Road, London N10 2AD	Date	10.05.2023
		Sheet	23-0382 D01 REV 01
		Job	New Garden Room
		Scale	As Shown@A1
Title Number	MX449487,AGL227743,AGL230227	Title	As Shown

Symbol Key:


Boundary line

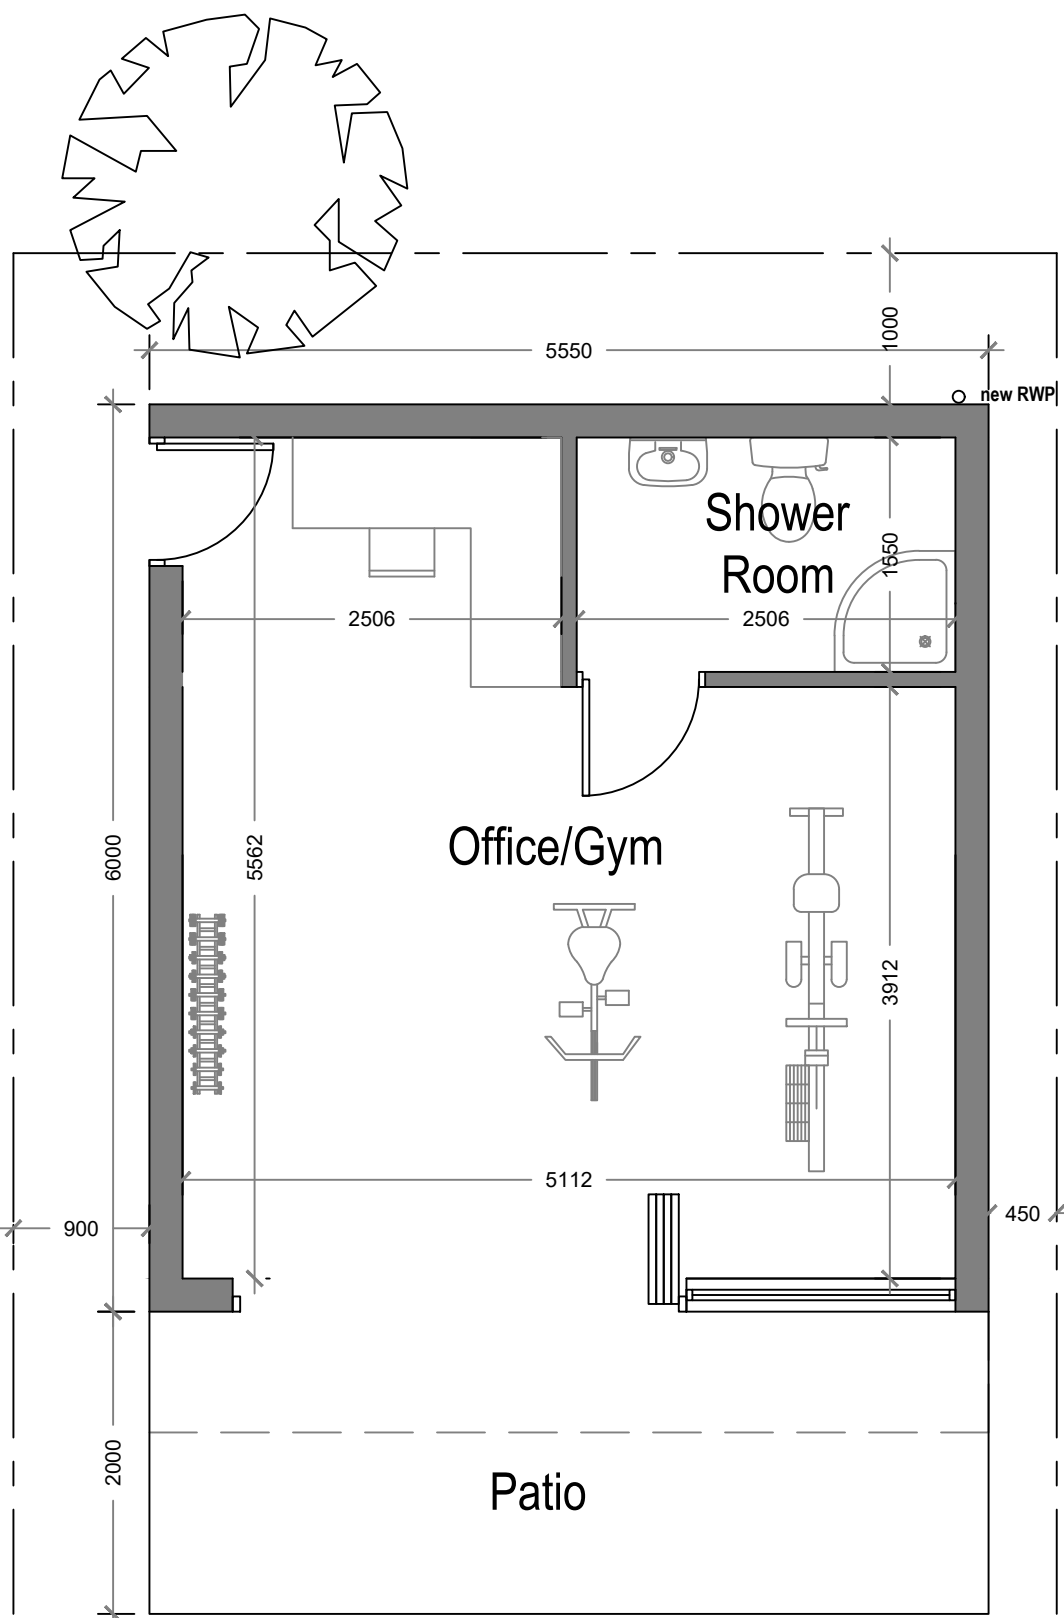Demolished

Proposed Ground Floor Plan
Scale 1:50
Area ca. 28.43 m²

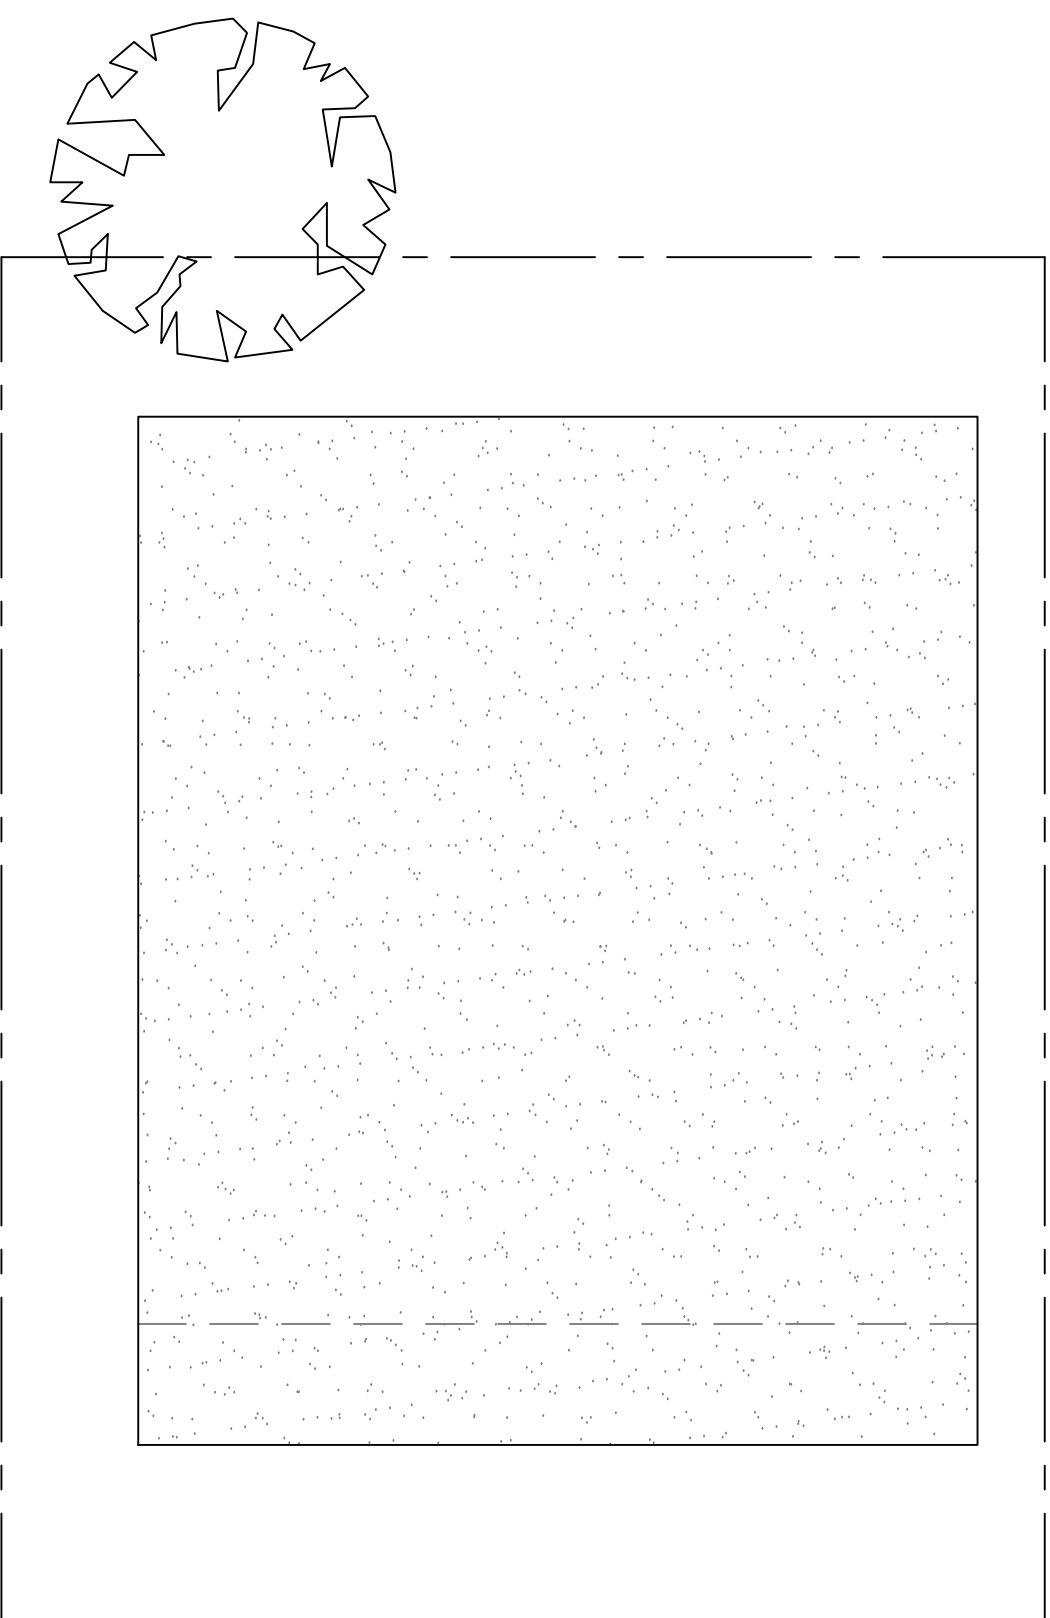

Proposed Roof Plan
Scale 1:50

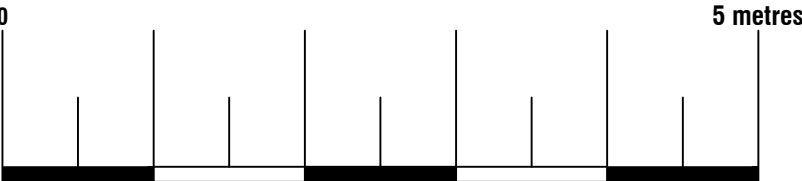


Arkiplan


74 Cardiff Road, CF15 7QE • Enquiries@ArkiPlan.co.uk

Site	42 Alexandra Park Road, London N10 2AD	Date	10.05.2023
		Sheet	23-0382 D02 REV 01
		Job	New Garden Room
		Scale	As Shown@A1
Title Number	MX449487,AGL227743, AGL230227	Title	As Shown


Proposed Materials:
Walls: Timber cladding
Flat roof: Ply membrane

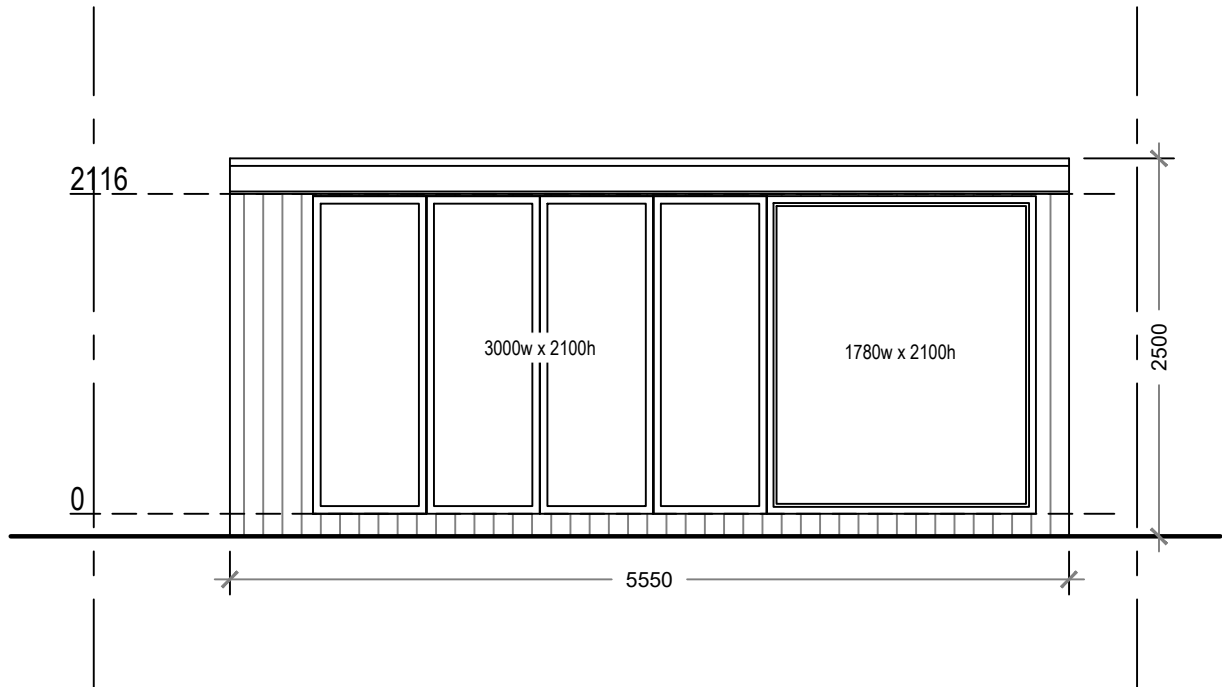


Proposed North Elevation
Scale 1:50

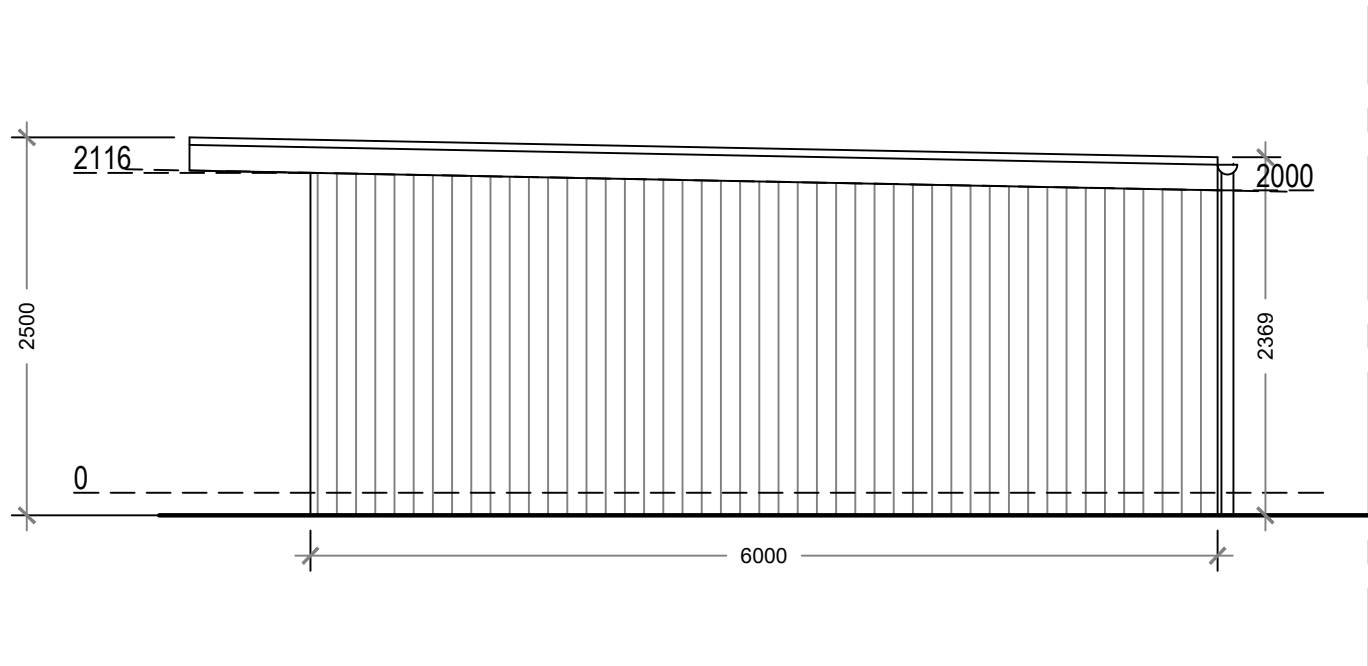


Proposed West Elevation
Scale 1:50

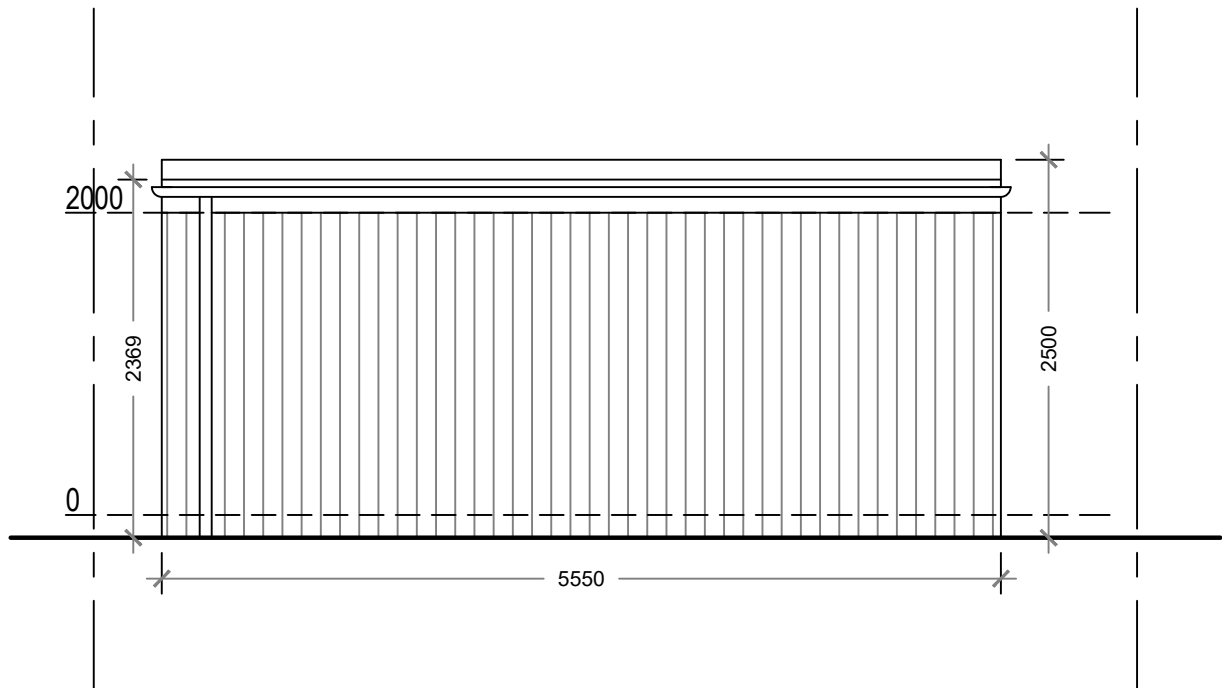

Proposed South Elevation
Scale 1:50

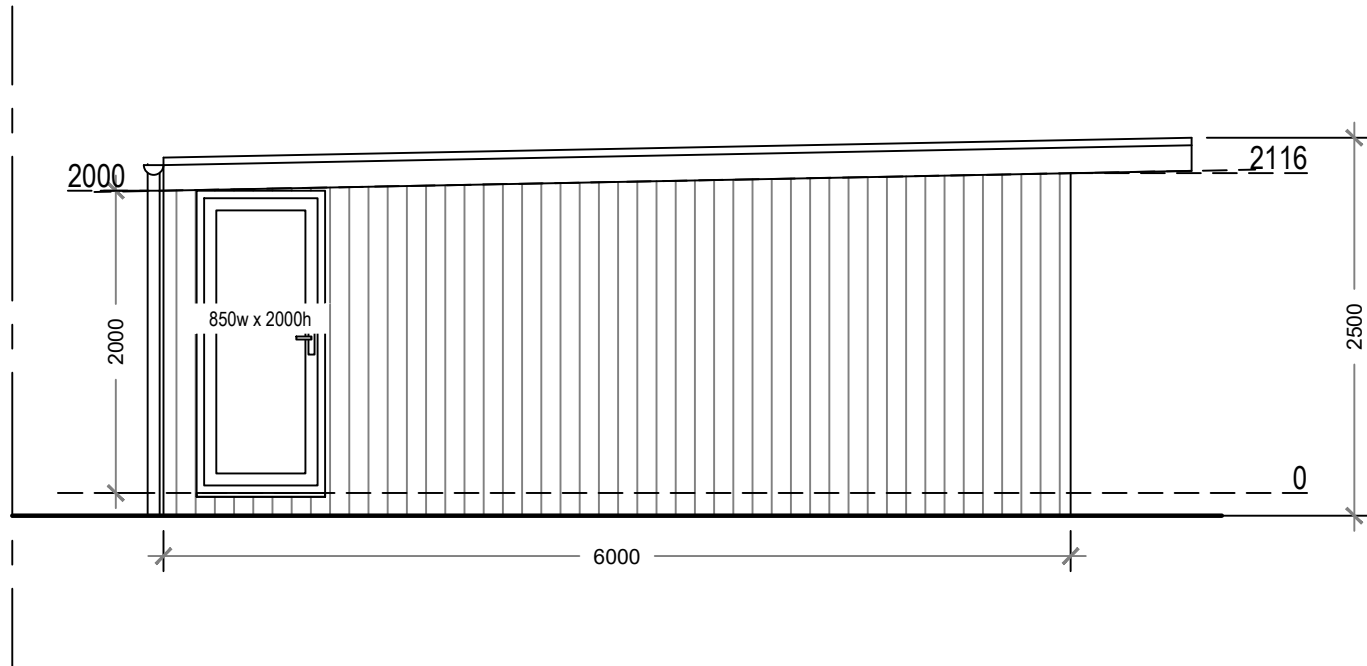

Proposed East Elevation
Scale 1:50

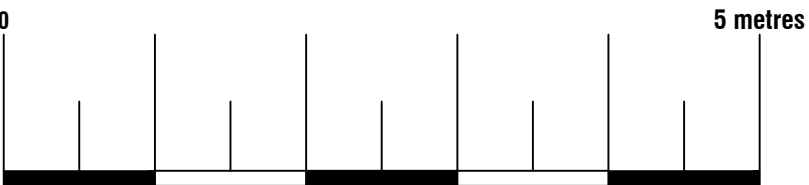



74 Cardiff Road, CF15 7QE • Enquiries@ArkiPlan.co.uk

Site	42 Alexandra Park Road, London N10 2AD	Date	10.05.2023
		Sheet	23-0382 D03 REV 01
		Job	New Garden Room
		Scale	As Shown@A1
Title Number	MX449487,AGL227743, AGL230227	Title	As Shown