




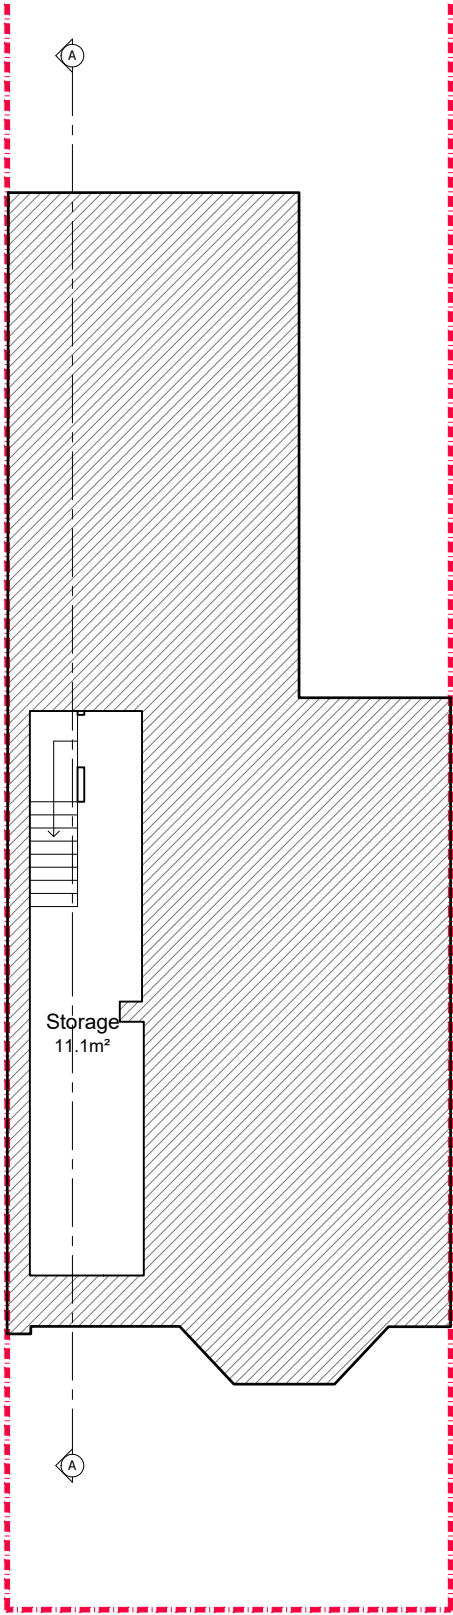

- Notes
- 1- This drawing is not for construction
 - 2- All Dimensions are in millimeters
 - 3- Dimensions are not to be scaled directly from drawings
 - 4- All dimensions are to be checked on site and the Architect is to be informed of any discrepancies before construction commences
 - 5- All references to drawings refer to current revision of that drawing
 - 6- The Copyright of this drawing belongs to Architectural Design Point Limited.

 


EXISTING BASEMENT PLAN
GIA: 11.1 m²

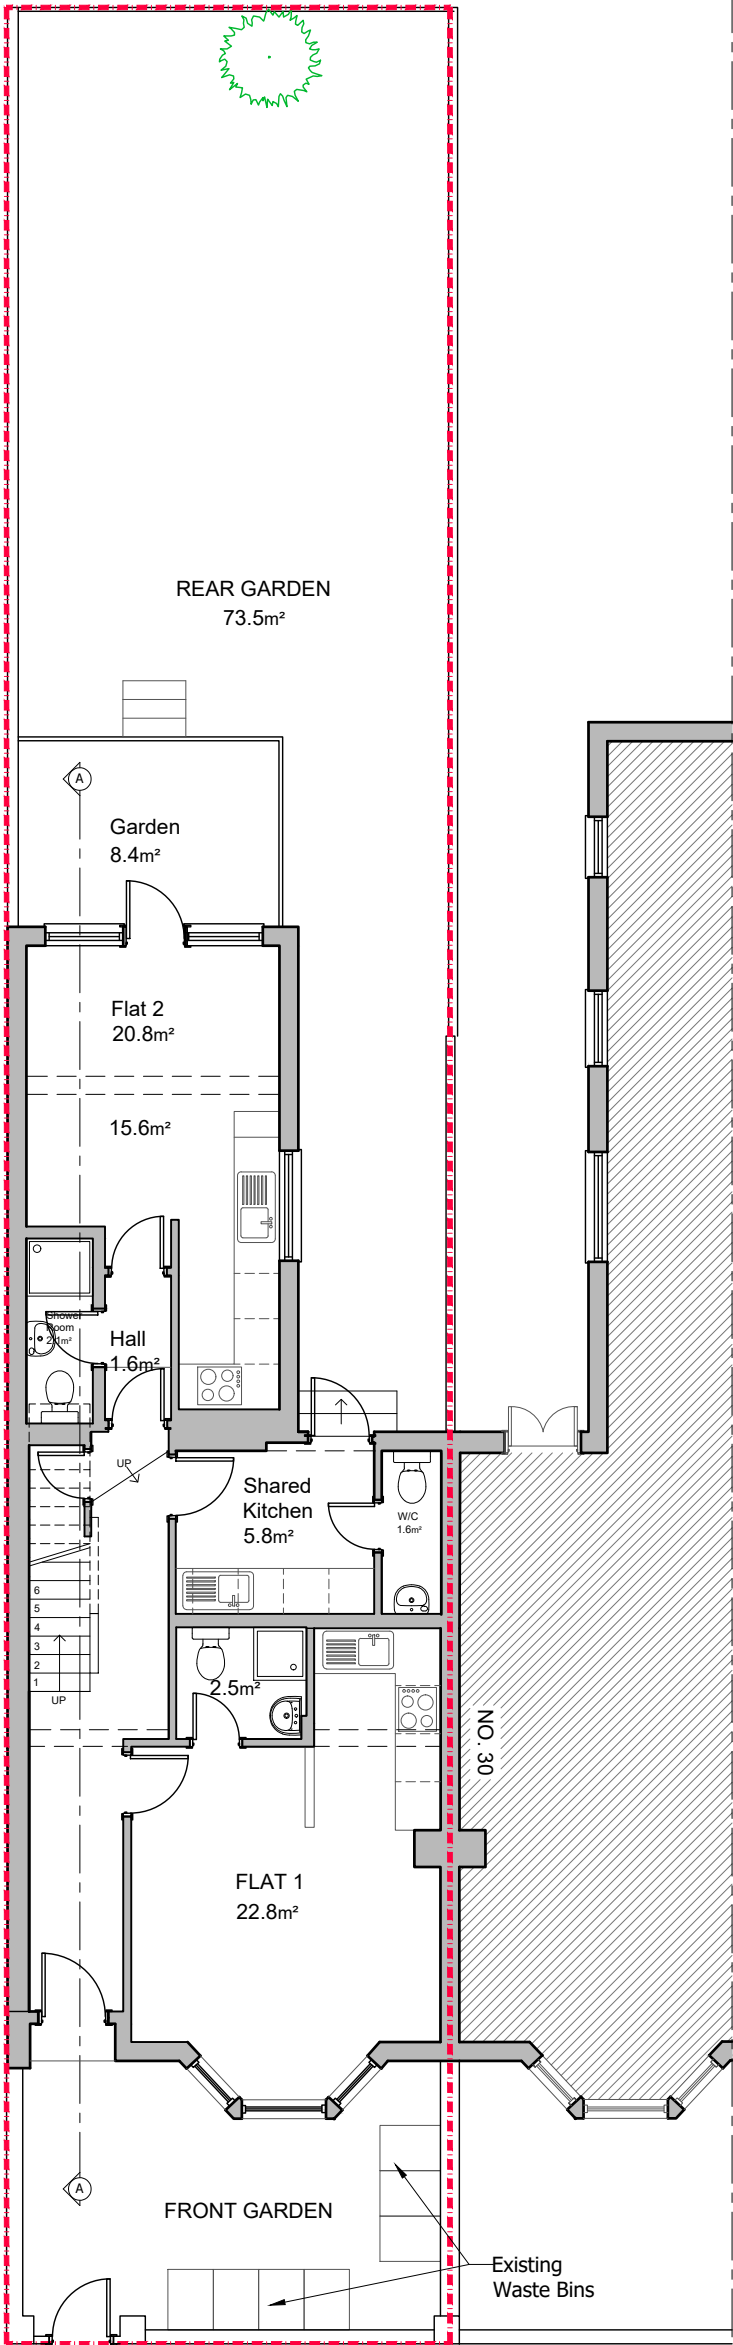


EXISTING GROUND FLOOR PLAN
GIA: 65.9 m²

- Existing Wall
- Wall/partition to be removed
- Proposed wall/partition

Rev.	Date	Revisions
FOR PLANNING		
 ARCHITECTURAL DESIGN POINT 8-10 Silver Street, Enfield, EN1 3ED Office: 0208 367 7479 Tel: 0796 029 9656 Email: info@adplondon.co.uk		
Client	Mr Ismail Hazar	
Project	32 Scarborough Road, N4 4LT	
Scale	1/100@A3	Date 05/2023
Drawn By	S.A	Checked By H.C
Project No.	230302-01	Drawing No. A101
Drawing title	Existing Basement & Ground Floor Plan	
		Revision -

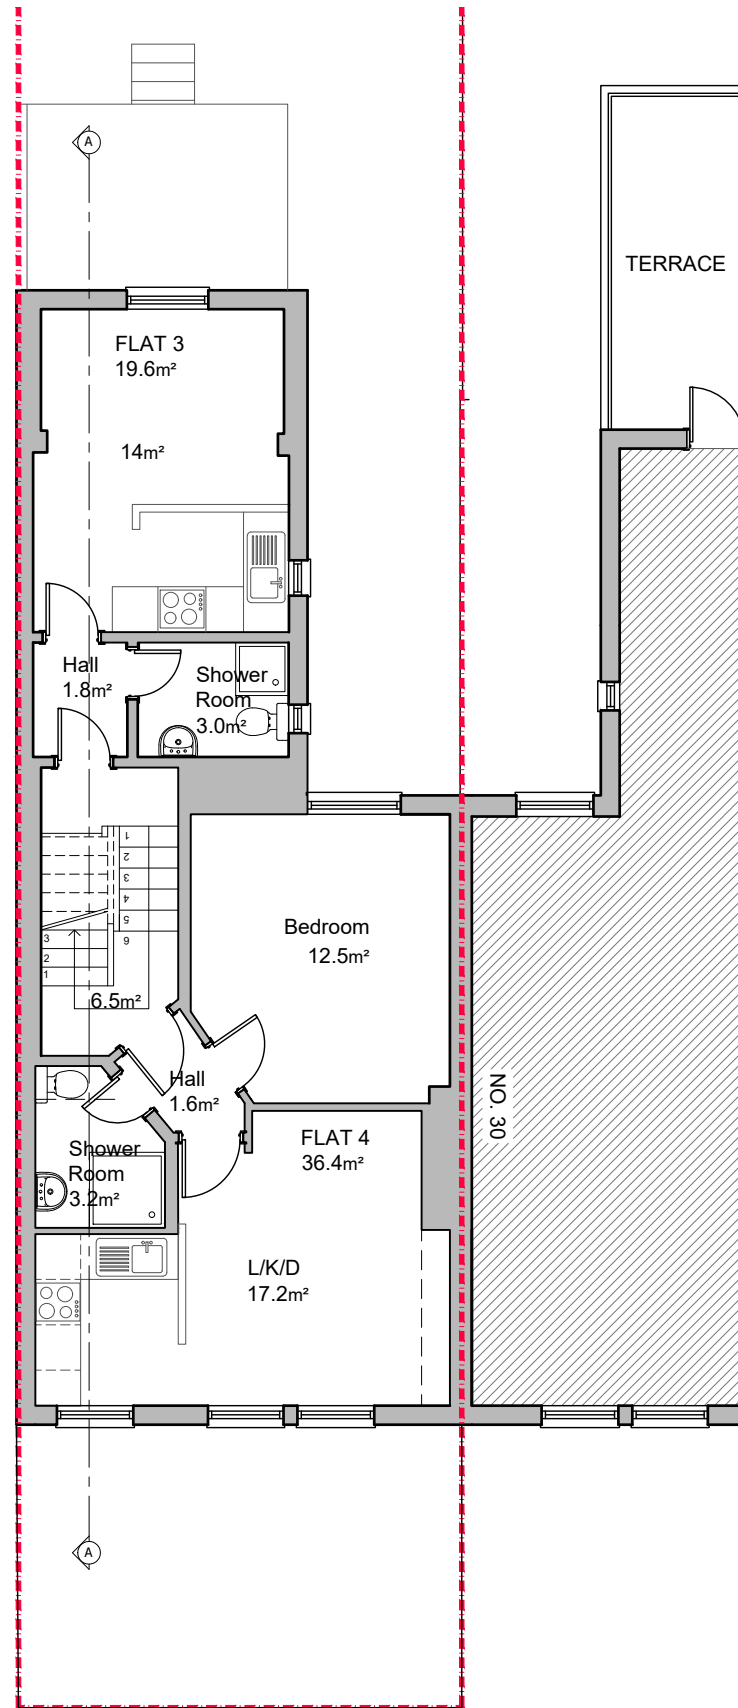


EXISTING FIRST FLOOR PLAN
GIA: 64.7 m²

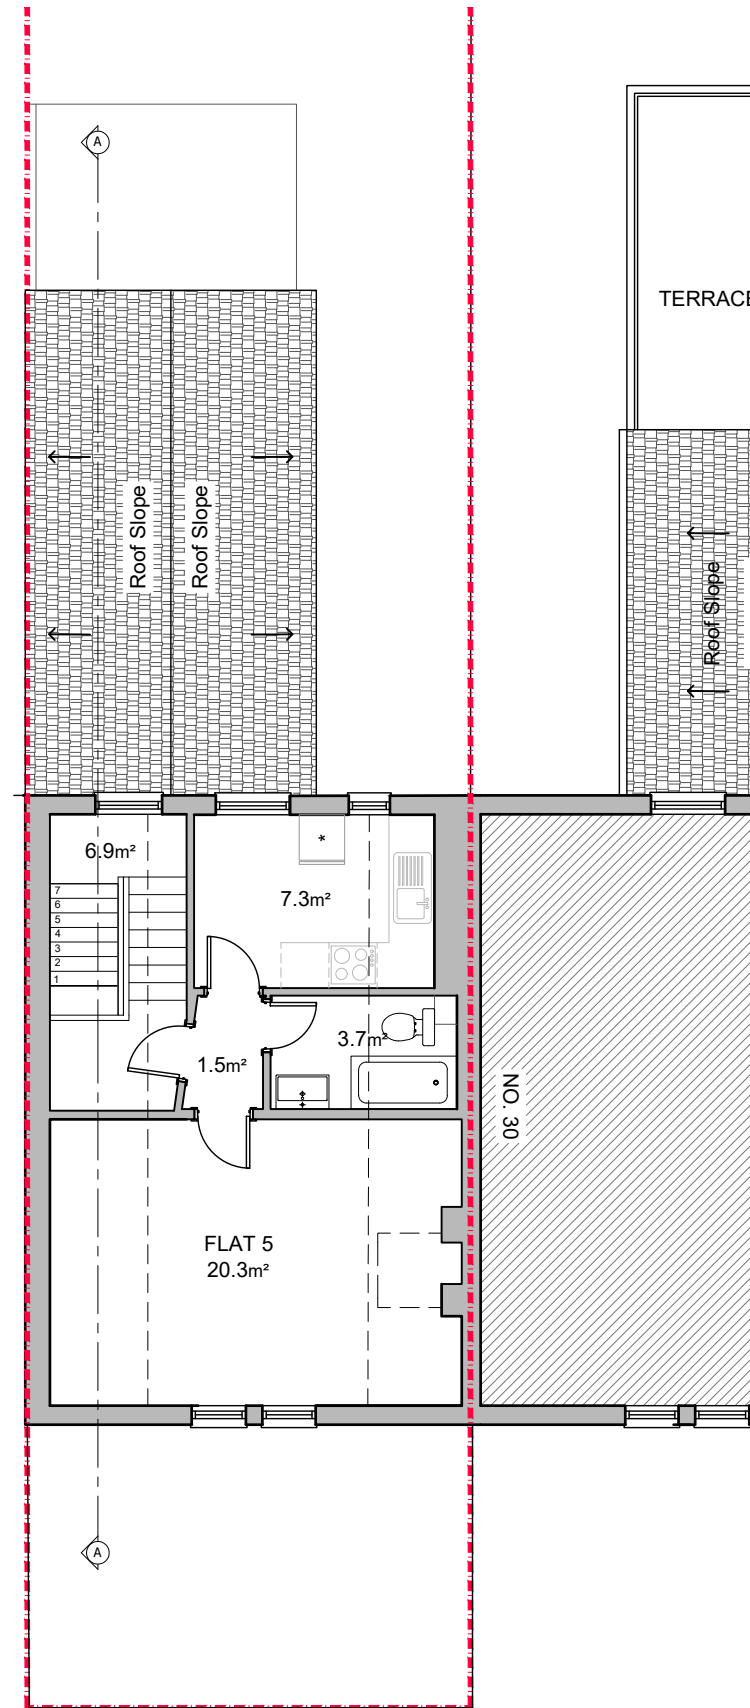

EXISTING LOFT PLAN
GIA: 41.5 m²

- Notes
- 1- This drawing is not for construction
 - 2- All Dimensions are in millimeters
 - 3- Dimensions are not to be scaled directly from drawings
 - 4- All dimensions are to be checked on site and the Architect is to be informed of any discrepancies before construction commences
 - 5- All references to drawings refer to current revision of that drawing
 - 6- The Copyright of this drawing belongs to Architectural Design Point Limited.


 


- Legend
- Existing Wall
 - Wall/partition to be removed
 - Proposed wall/partition

Rev.	Date	Revisions
FOR PLANNING		
 ARCHITECTURAL DESIGN POINT 8-10 Silver Street, Enfield, EN1 3ED Office: 0208 367 7479 Tel: 0796 029 9656 Email: info@adplondon.co.uk		
Client	Mr Ismail Hazar	
Project	32 Scarborough Road, N4 4LT	
Scale	1/100@A3	Date 05/2023
Drawn By	S.A	Checked By H.C
Project No.	230302-01	Drawing No. A102
Drawing title		Existing First Floor Plan



- Notes
- 1- This drawing is not for construction
 - 2- All Dimensions are in millimeters
 - 3- Dimensions are not to be scaled directly from drawings
 - 4- All dimensions are to be checked on site and the Architect is to be informed of any discrepancies before construction commences
 - 5- All references to drawings refer to current revision of that drawing
 - 6- The Copyright of this drawing belongs to Architectural Design Point Limited.

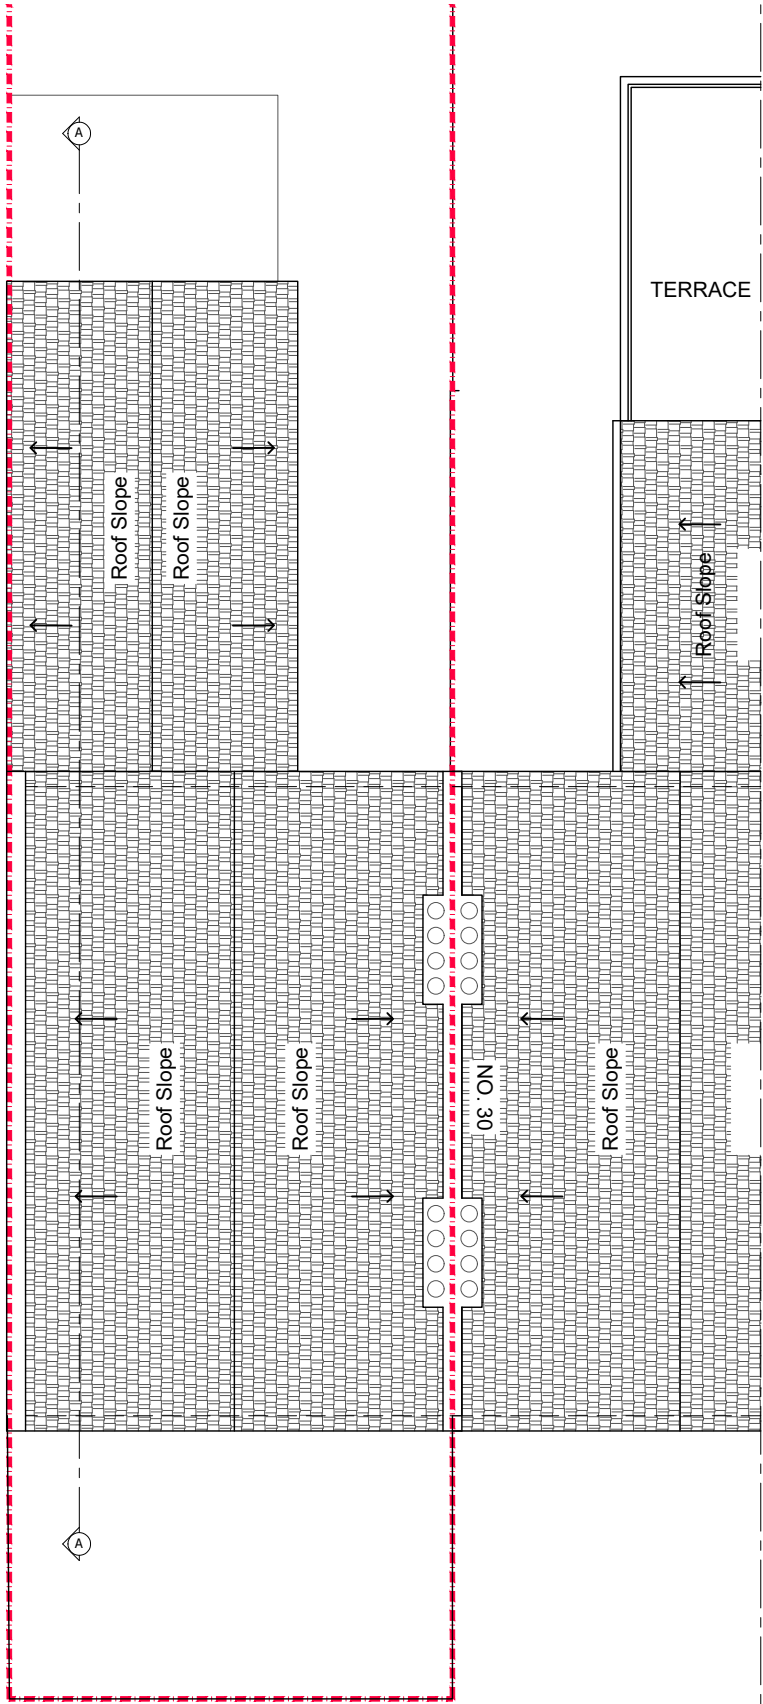
 


EXISTING ROOF PLAN

- Existing Wall
- Wall/partition to be removed
- Proposed wall/partition

Rev.	Date	Revisions
FOR PLANNING		
ARCHITECTURAL DESIGN POINT 8-10 Silver Street, Enfield, EN1 3ED Office: 0208 367 7479 Tel: 0796 029 9656 Email: info@adplondon.co.uk		
Client	Mr Ismail Hazar	
Project	32 Scarborough Road, N4 4LT	
Scale	1/100@A3	Date 05/2023
Drawn By	S.A	Checked By H.C
Project No.	230302-01	Revision -
Drawing No.	A103	
Drawing title	Existing Roof Plan	



- Notes
- 1- This drawing is not for construction
 - 2- All Dimensions are in millimeters
 - 3- Dimensions are not to be scaled directly from drawings
 - 4- All dimensions are to be checked on site and the Architect is to be informed of any discrepancies before construction commences
 - 5- All references to drawings refer to current revision of that drawing
 - 6- The Copyright of this drawing belongs to Architectural Design Point Limited.

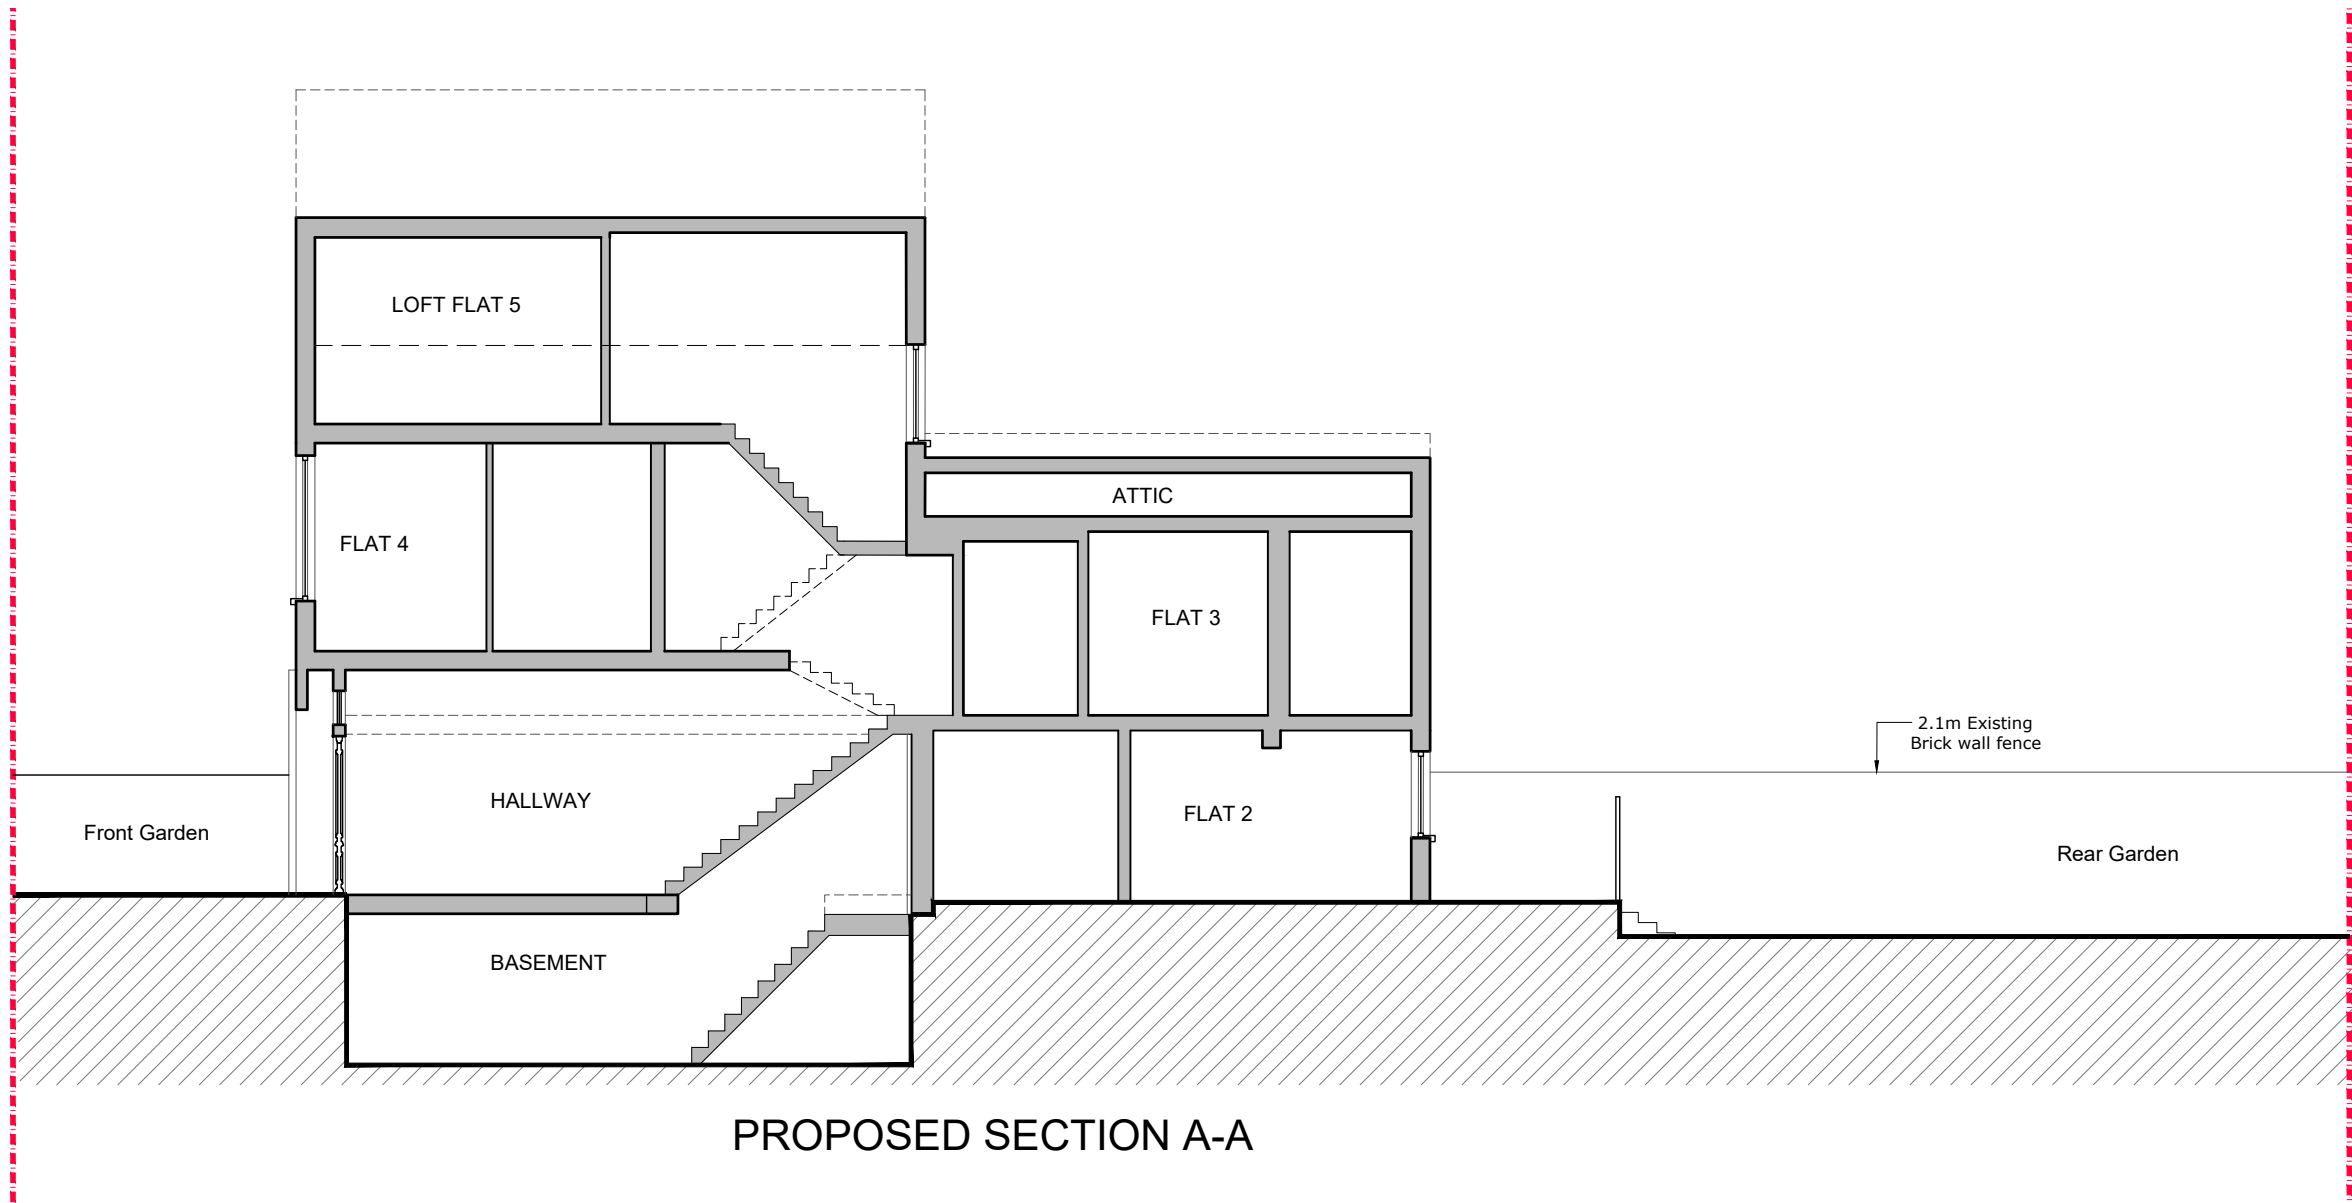 

- Existing Wall
- Wall/partition to be removed
- Proposed wall/partition

Rev.	Date	Revisions
FOR PLANNING		
ARCHITECTURAL DESIGN POINT 8-10 Silver Street, Enfield, EN1 3ED Office: 0208 367 7479 Tel: 0796 029 9656 Email: info@adplondon.co.uk		
Client	Mr Ismail Hazar	
Project	32 Scarborough Road, N4 4LT	
Scale	1/100@A3	Date 05/2023
Drawn By	S.A	Checked By H.C
Project No.	230302-01	Revision -
Drawing title	Existing Section A-A	

- Notes
- 1- This drawing is not for construction
 - 2- All Dimensions are in millimeters
 - 3- Dimensions are not to be scaled directly from drawings
 - 4- All dimensions are to be checked on site and the Architect is to be informed of any discrepancies before construction commences
 - 5- All references to drawings refer to current revision of that drawing
 - 6- The Copyright of this drawing belongs to Architectural Design Point Limited.

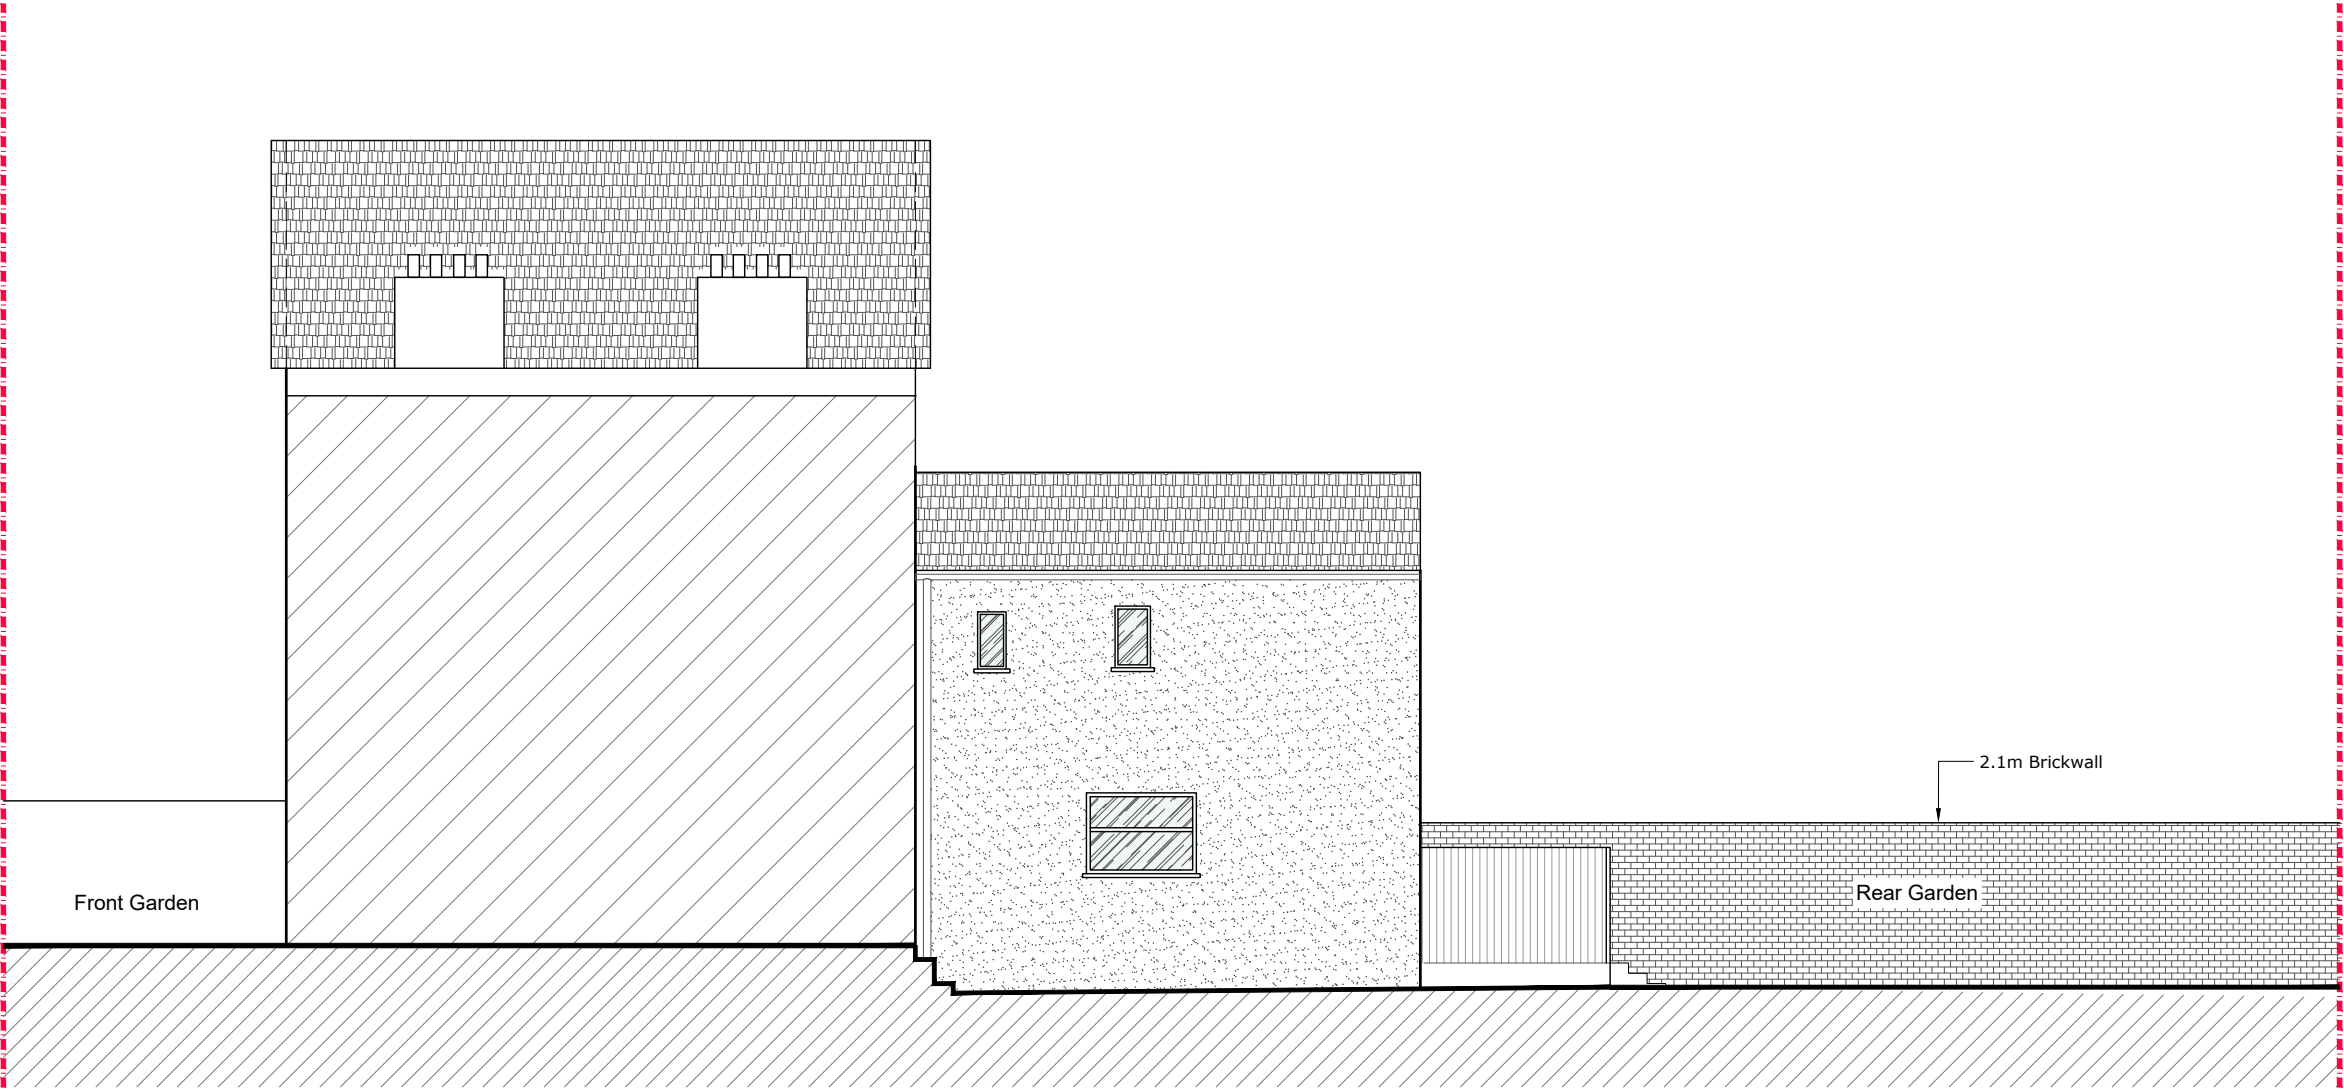
 


EXISTING RIGHT SIDE ELEVATION

- Existing Wall
- Wall/partition to be removed
- Proposed wall/partition

Rev.	Date	Revisions
FOR PLANNING		
ARCHITECTURAL DESIGN POINT 8-10 Silver Street, Enfield, EN1 3ED Office: 0208 367 7479 Tel: 0796 029 9656 Email: info@adplondon.co.uk		
Client		Mr Ismail Hazar
Project		32 Scarborough Road, N4 4LT
Scale	1/100@A3	Date 05/2023
Drawn By	S.A	Checked By H.C
Project No.	230302-01	Drawing No. A105
Drawing title		Existing Side Elevation

Notes
1- This drawing is not for construction
2- All Dimensions are in millimeters
3- Dimensions are not to be scaled directly from drawings
4- All dimensions are to be checked on site and the Architect is to be informed of any discrepancies before construction commences
5- All references to drawings refer to current revision of that drawing
6- The Copyright of this drawing belongs to Architectural Design Point Limited.

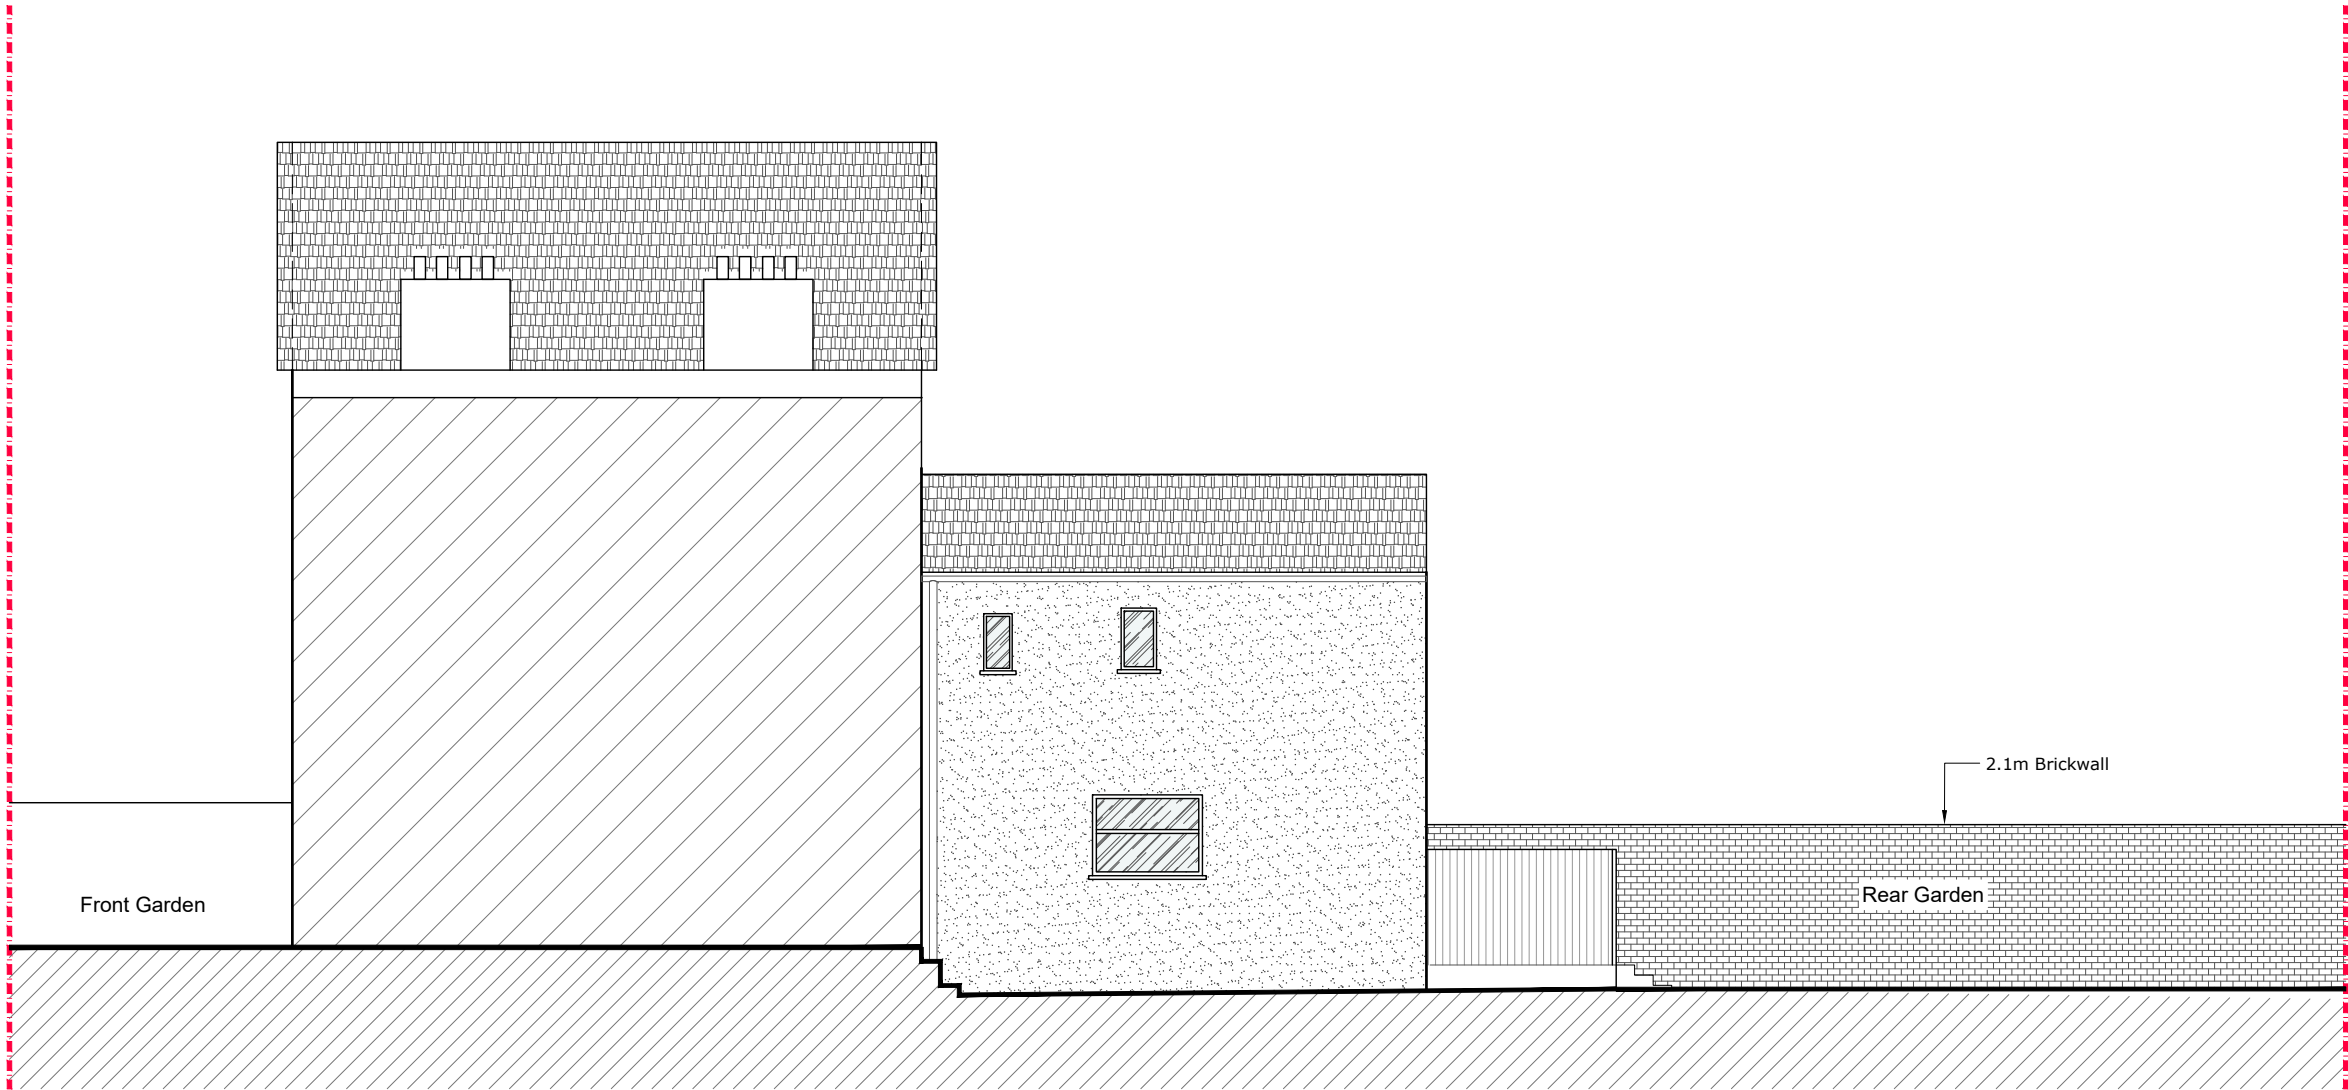 


EXISTING RIGHT SIDE ELEVATION

- Existing Wall
- Wall/partition to be removed
- Proposed wall/partition

Rev.	Date	Revisions
FOR PLANNING		
ARCHITECTURAL DESIGN POINT 8-10 Silver Street, Enfield, EN1 3ED Office: 0208 367 7479 Tel: 0796 029 9656 Email: info@adplondon.co.uk		
Client	Mr Ismail Hazar	
Project	32 Scarborough Road, N4 4LT	
Scale	1/100@A3	Date 05/2023
Drawn By	S.A	Checked By H.C
Project No.	230302-01	Drawing No. A106
Drawing title	Existing Side Elevation	

Notes
1- This drawing is not for construction
2- All Dimensions are in millimeters
3- Dimensions are not to be scaled directly from drawings
4- All dimensions are to be checked on site and the Architect is to be informed of any discrepancies before construction commences
5- All references to drawings refer to current revision of that drawing
6- The Copyright of this drawing belongs to Architectural Design Point Limited.

 

EXISTING FRONT
ELEVATION



EXISTING REAR
ELEVATION

- Existing Wall
- Wall/partition to be removed
- Proposed wall/partition

Rev.	Date	Revisions
FOR PLANNING		
 ARCHITECTURAL DESIGN POINT 8-10 Silver Street, Enfield, EN1 3ED Office: 0208 367 7479 Tel: 0796 029 9656 Email: info@adplondon.co.uk		
Client	Mr Ismail Hazar	
Project	32 Scarborough Road, N4 4LT	
Scale	1/100@A3	Date 05/2023
Drawn By	S.A	Checked By H.C
Project No.	Drawing No.	Revision
230302-01	A107	-
Drawing title		
Existing Front and Rear Elevation		