





Existing Site Location Plan
Scale 1:1250



- Enclosed Bin/ Recycle Store
 - Timber frame painted grey with panel cladding/ doors;
 - Doors feature latch/ eurocylinder deadlock;
 - To contain 2 no. 140 litre plastic containers (depth:550, width:480 Height: 1070);
 - In accordance with the LB of Haringey Waste and Recycling Planning Storage Guidance ENV 08/162;

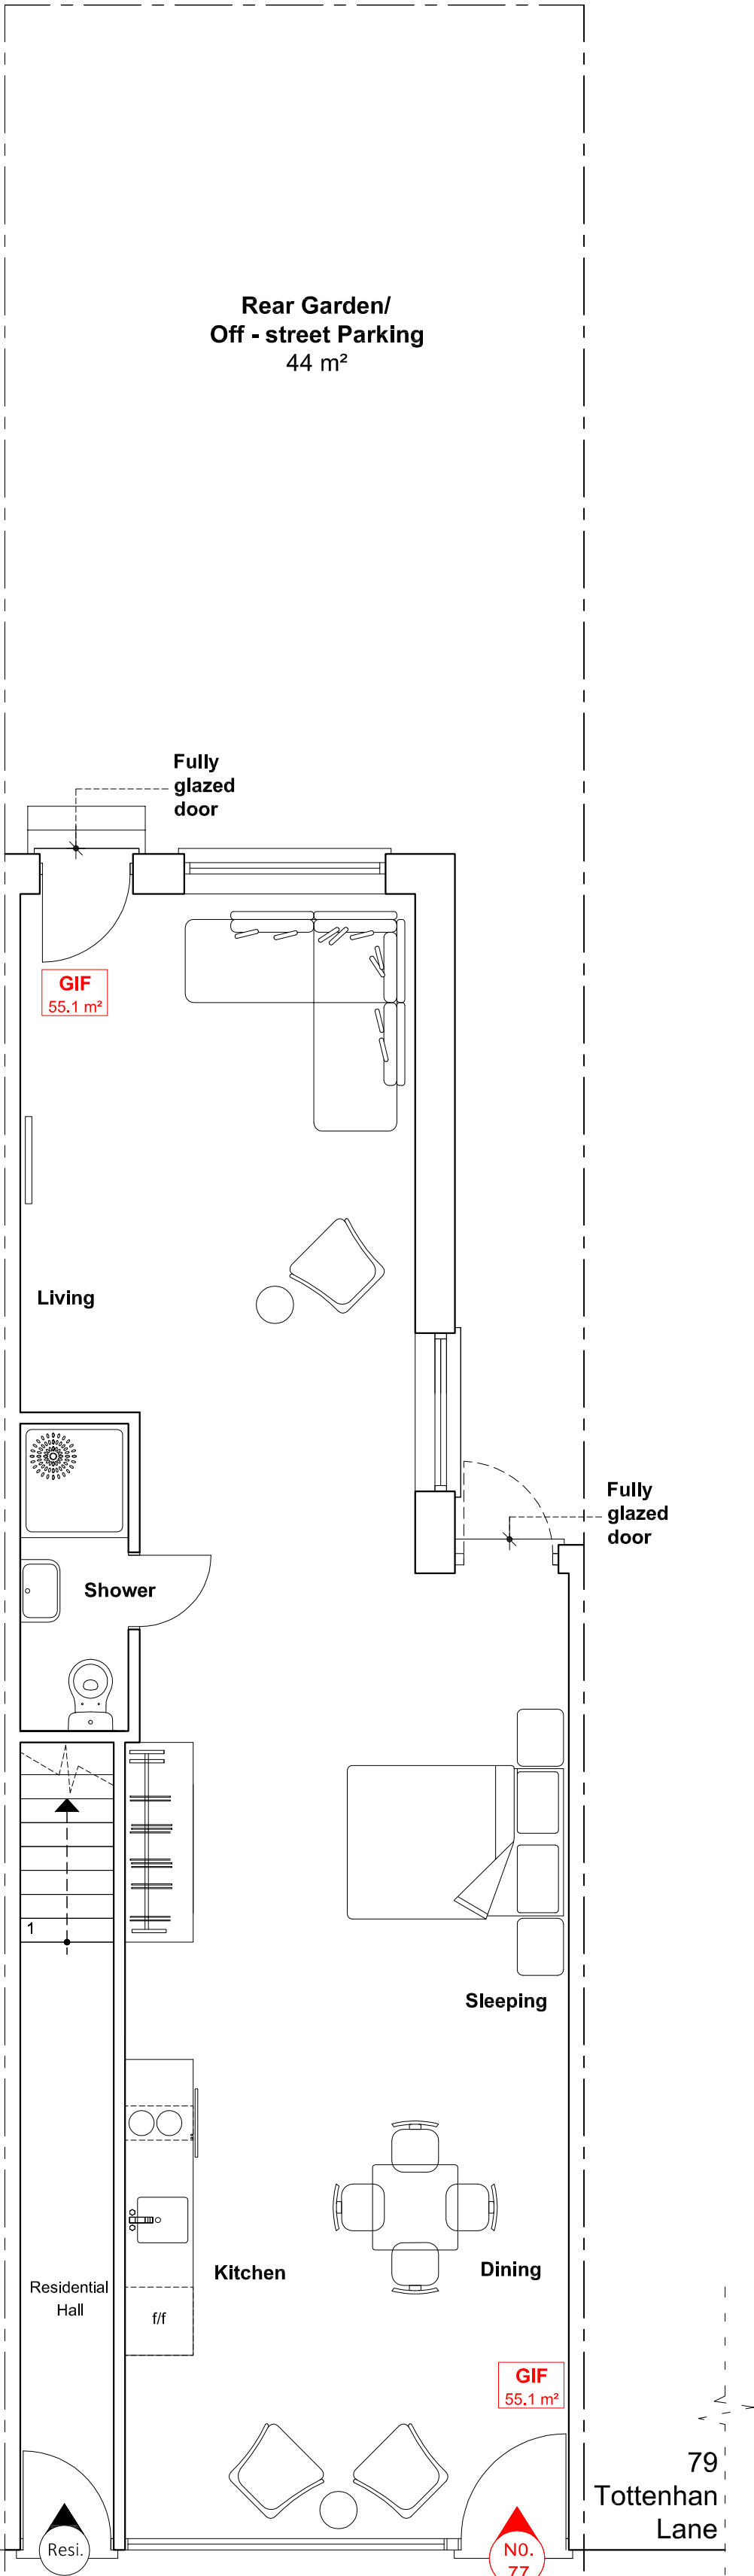

Existing Ground Floor Plan
Scale 1:50

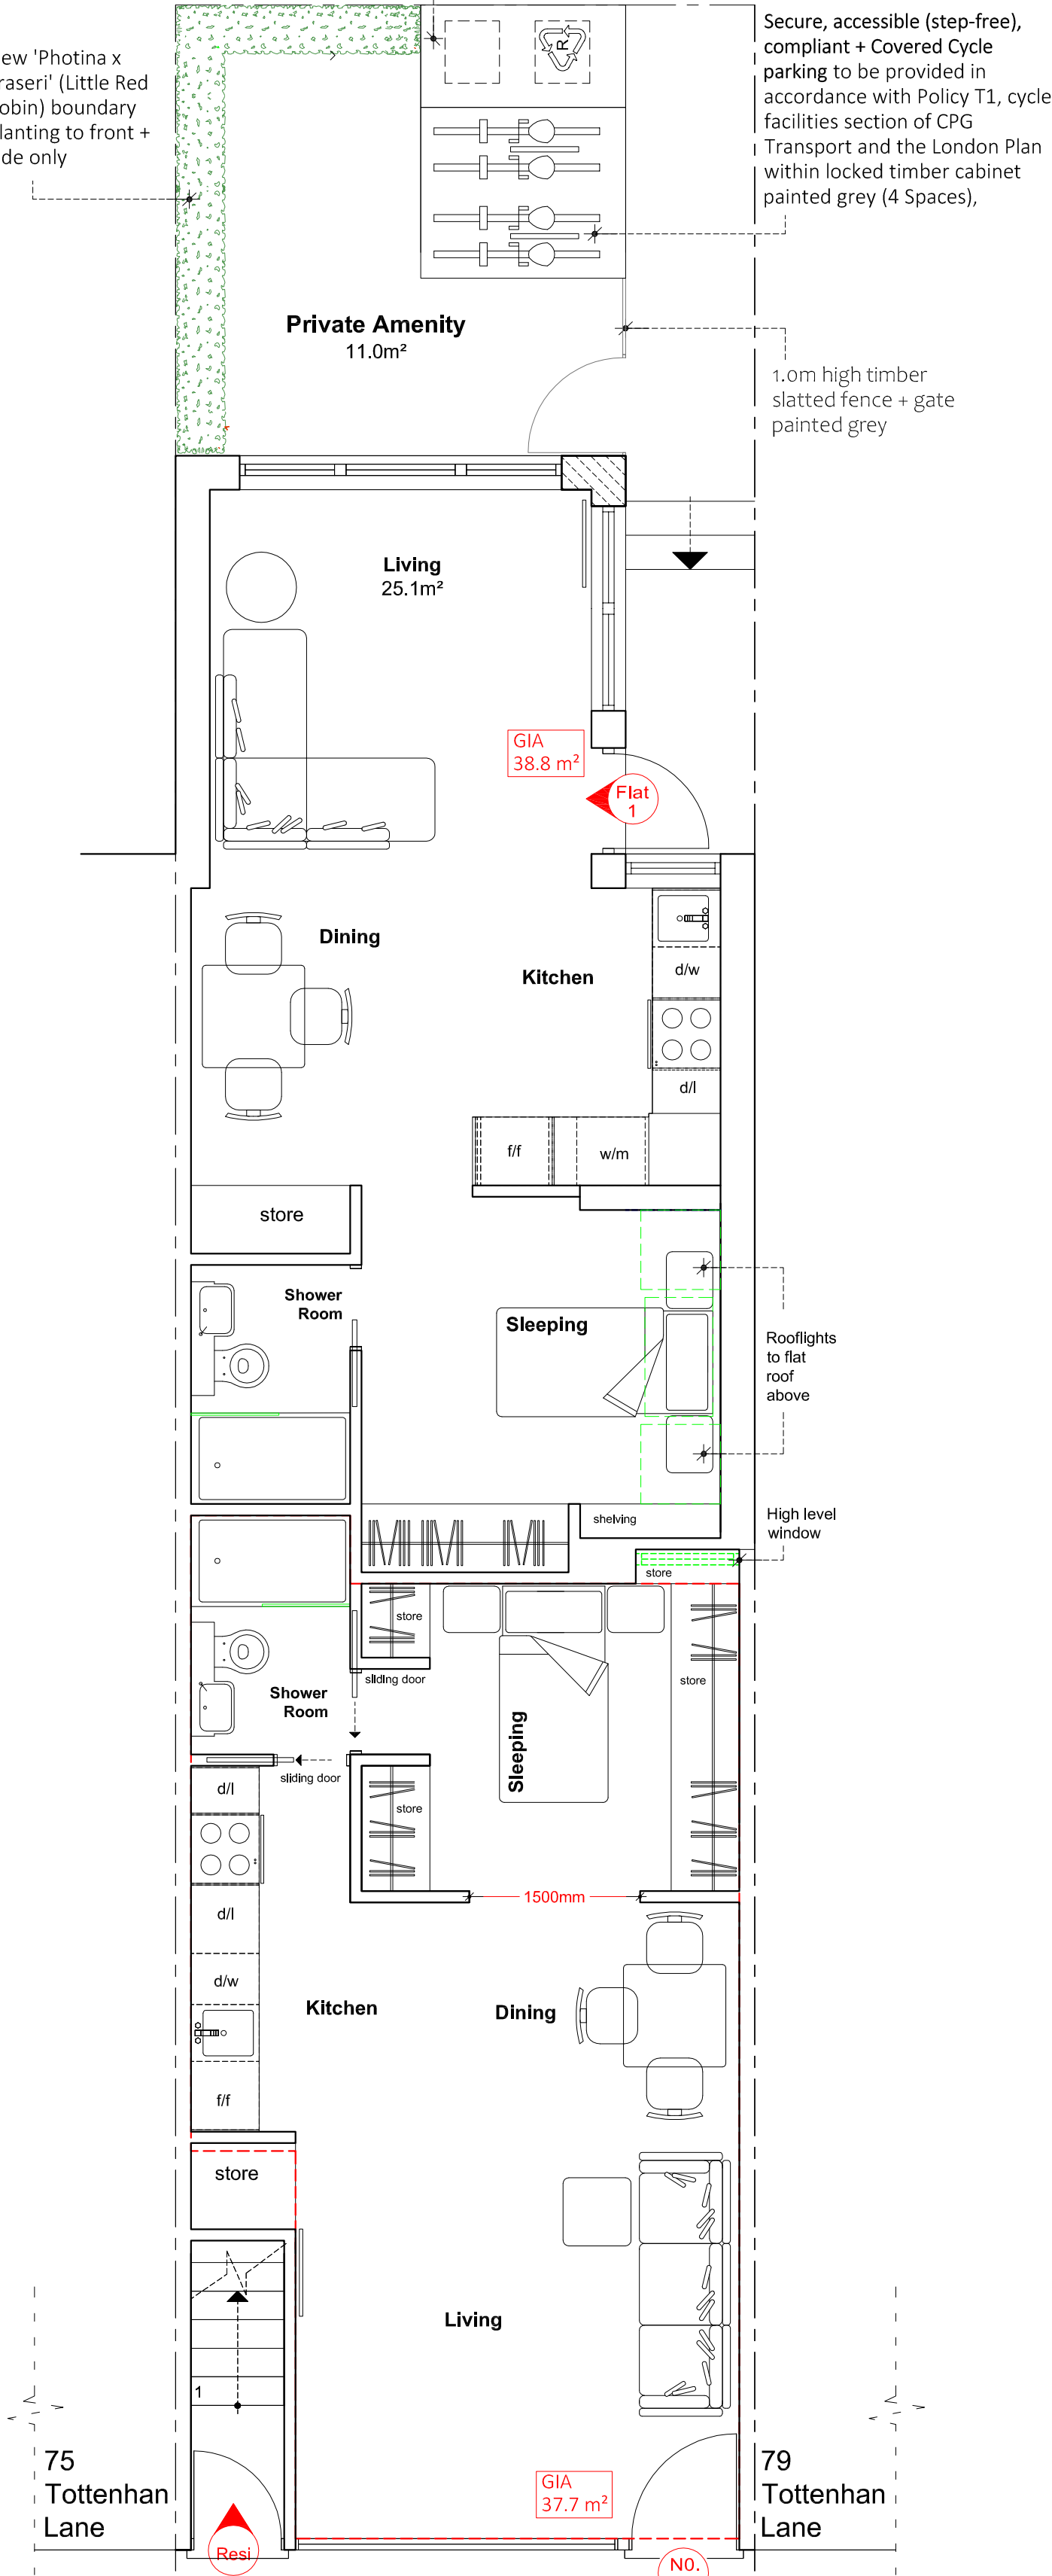

Proposed Ground Floor Plan
Scale 1:50