




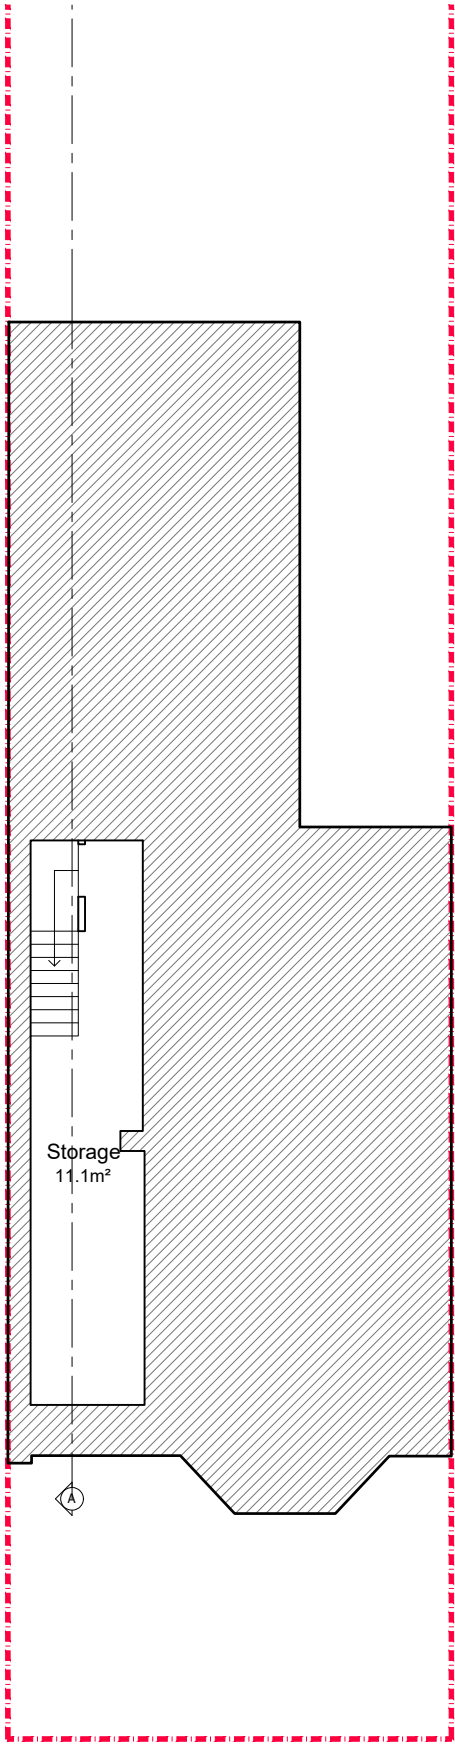

- Notes
- 1- This drawing is not for construction
 - 2- All Dimensions are in millimeters
 - 3- Dimensions are not to be scaled directly from drawings
 - 4- All dimensions are to be checked on site and the Architect is to be informed of any discrepancies before construction commences
 - 5- All references to drawings refer to current revision of that drawing
 - 6- The Copyright of this drawing belongs to Architectural Design Point Limited.

 



PROPOSED BASEMENT PLAN
GIA: 11.1 m²

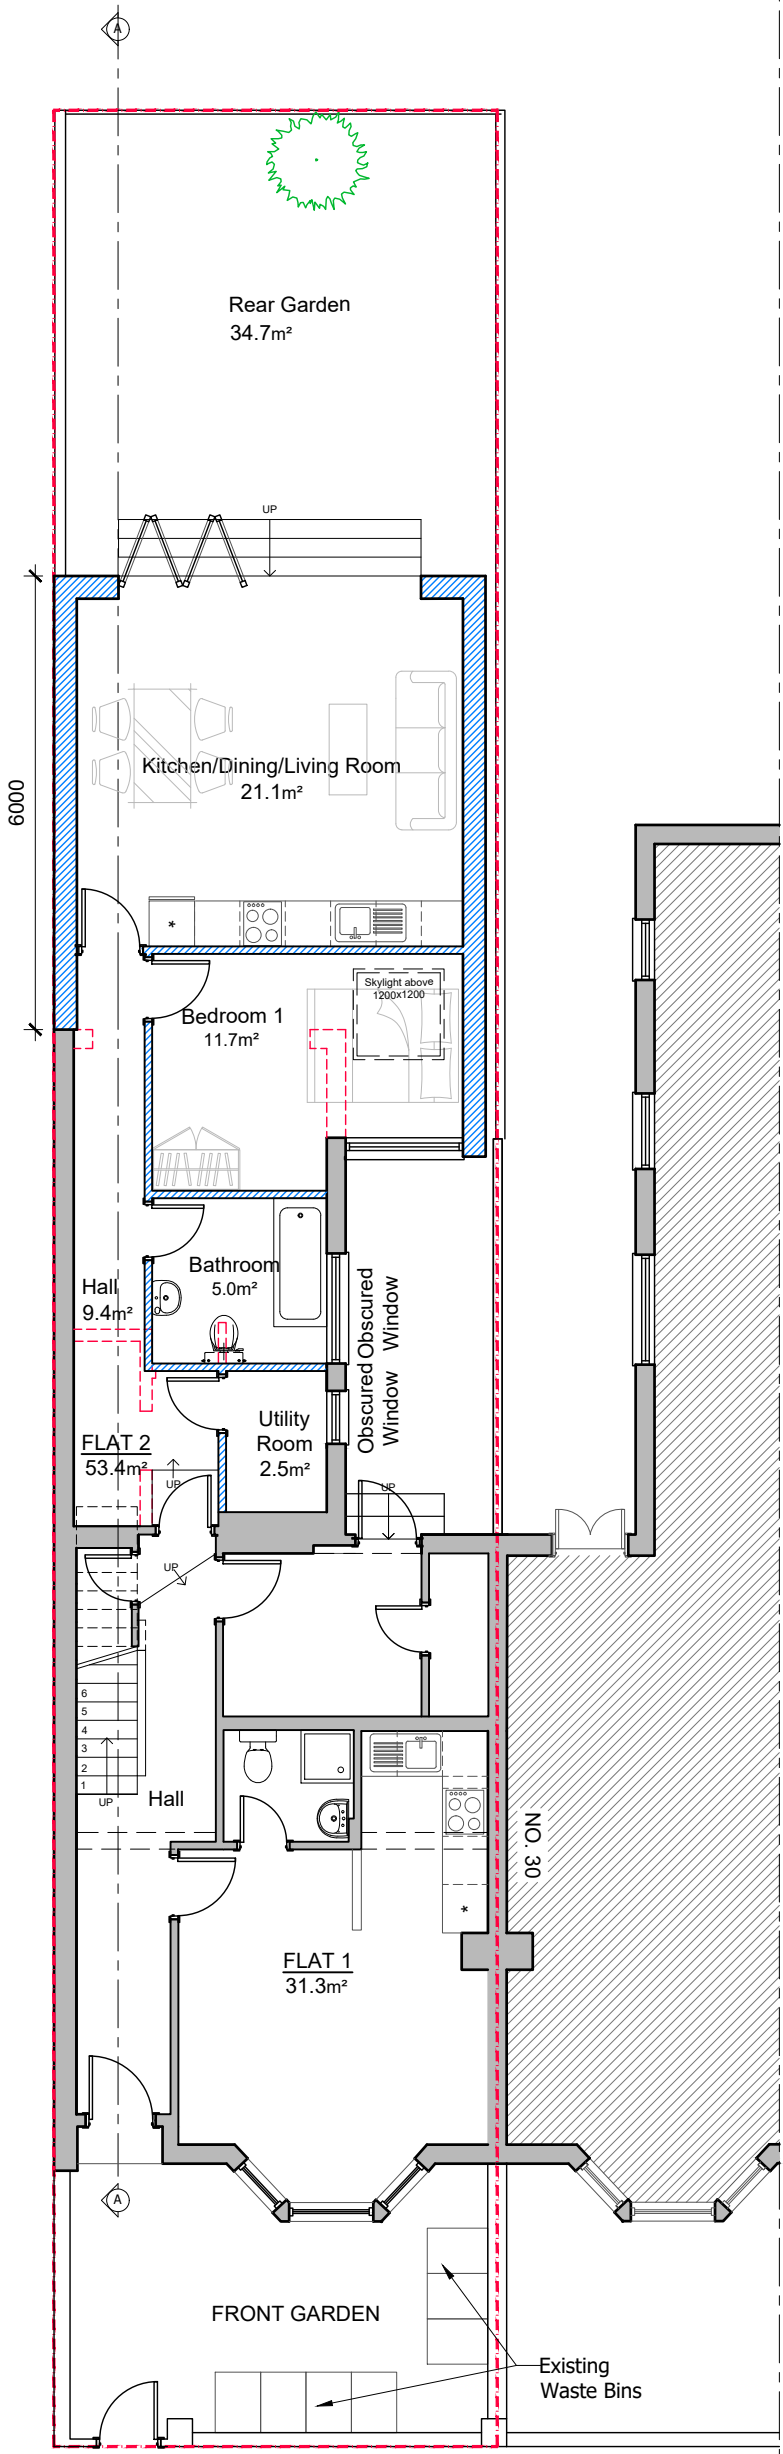


PROPOSED GROUND FLOOR PLAN
GIA: 98.28m²

- Existing Wall
- Wall/partition to be removed
- Proposed wall/partition

Rev.	Date	Revisions
FOR PLANNING		
 ARCHITECTURAL DESIGN POINT 8-10 Silver Street, Enfield, EN1 3ED Office: 0208 367 7479 Tel: 0796 029 9656 Email: info@adplondon.co.uk		
Client	Mr Ismail Hazar	
Project	32 Scarborough Road, N4 4LT	
Scale	1/100@A3	Date 05/2023
Drawn By	S.A	Checked By H.C
Project No.	230302-01	Drawing No. A108
		Revision -
Drawing title Proposed Floor Plans		

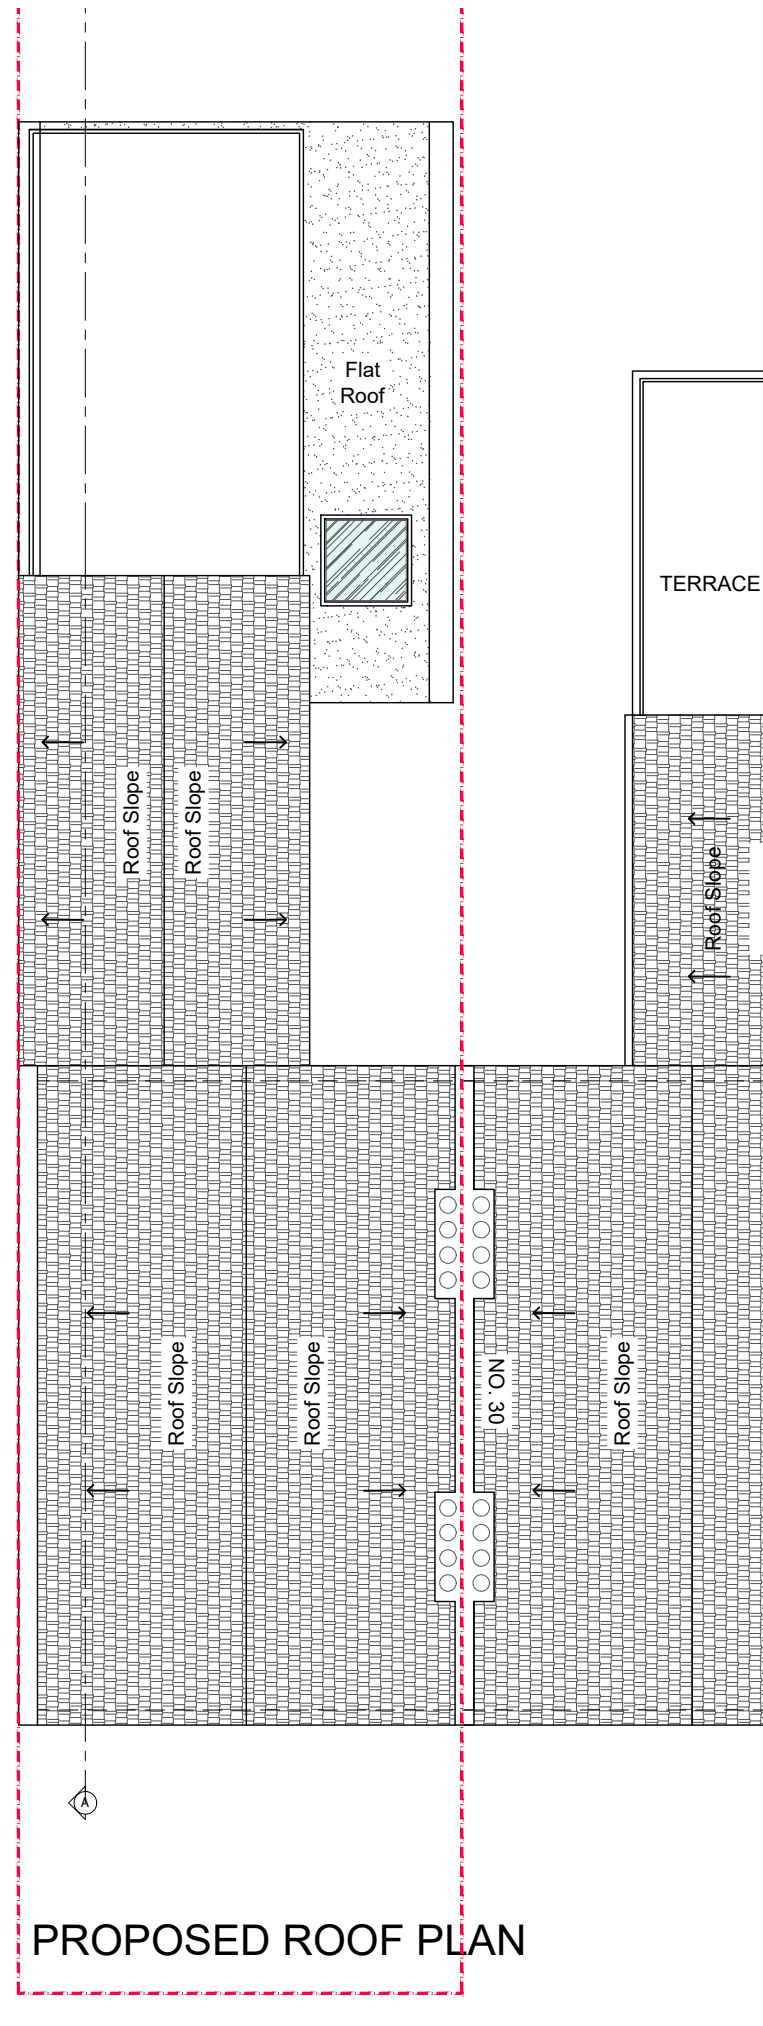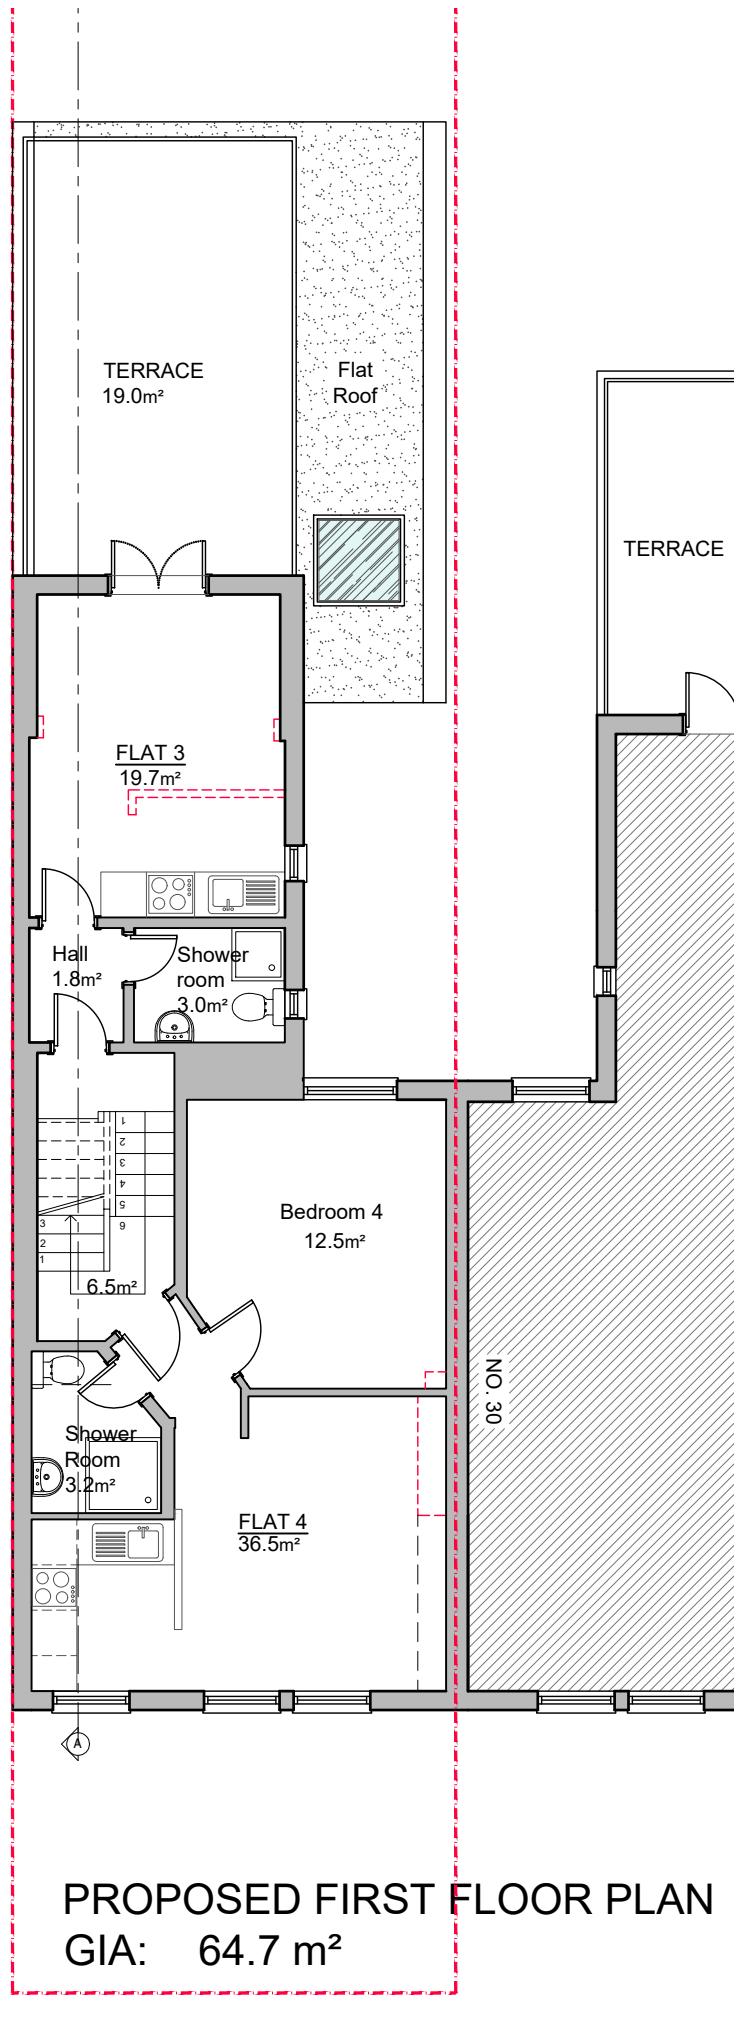



- Notes
- 1- This drawing is not for construction
 - 2- All Dimensions are in millimeters
 - 3- Dimensions are not to be scaled directly from drawings
 - 4- All dimensions are to be checked on site and the Architect is to be informed of any discrepancies before construction commences
 - 5- All references to drawings refer to current revision of that drawing
 - 6- The Copyright of this drawing belongs to Architectural Design Point Limited.

 

- Existing Wall
- Wall/partition to be removed
- Proposed wall/partition

Rev.	Date	Revisions
FOR PLANNING		
 ARCHITECTURAL DESIGN POINT 8-10 Silver Street, Enfield, EN1 3ED Office: 0208 367 7479 Tel: 0796 029 9656 Email: info@adplondon.co.uk		
Client	Mr Ismail Hazar	
Project	32 Scarborough Road, N4 4LT	
Scale	1/100@A3	Date 05/2023
Drawn By	S.A	Checked By H.C
Project No.	230302-01	Drawing No. A109
Drawing title	Proposed First Floor & Roof Plan	
		Revision -

- Notes
- 1- This drawing is not for construction
 - 2- All Dimensions are in millimeters
 - 3- Dimensions are not to be scaled directly from drawings
 - 4- All dimensions are to be checked on site and the Architect is to be informed of any discrepancies before construction commences
 - 5- All references to drawings refer to current revision of that drawing
 - 6- The Copyright of this drawing belongs to Architectural Design Point Limited.

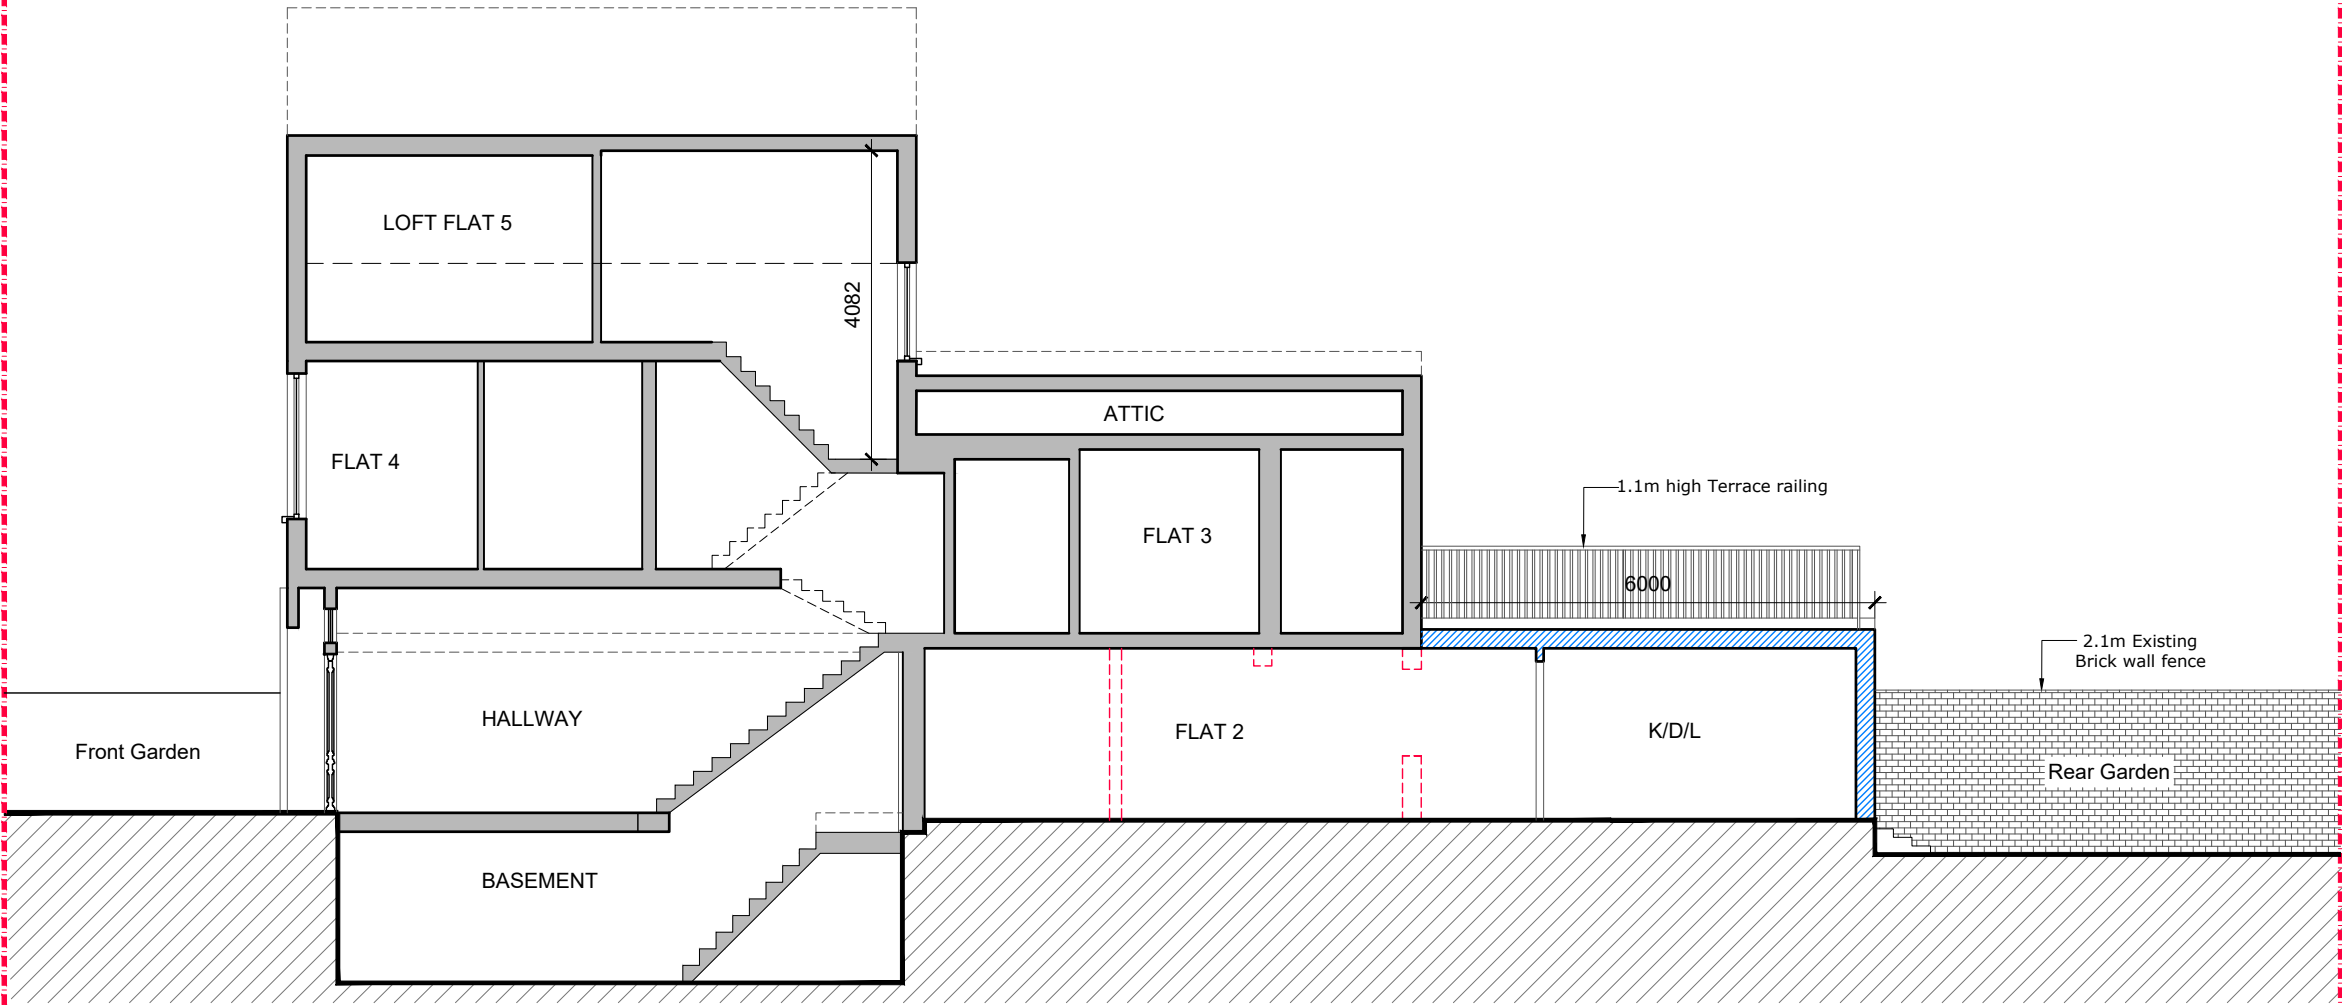 


PROPOSED SECTION A-A

- Existing Wall
- Wall/partition to be removed
- Proposed wall/partition

Rev.	Date	Revisions
FOR PLANNING		
 ARCHITECTURAL DESIGN POINT 8-10 Silver Street, Enfield, EN1 3ED Office: 0208 367 7479 Tel: 0796 029 9656 Email: info@adplondon.co.uk		
Client	Mr Ismail Hazar	
Project	32 Scarborough Road, N4 4LT	
Scale	1/100@A3	Date 05/2023
Drawn By	S.A	Checked By H.C
Project No.	230302-01	Drawing No. A110
Drawing title	Proposed Section A-A	



- Notes
- 1- This drawing is not for construction
 - 2- All Dimensions are in millimeters
 - 3- Dimensions are not to be scaled directly from drawings
 - 4- All dimensions are to be checked on site and the Architect is to be informed of any discrepancies before construction commences
 - 5- All references to drawings refer to current revision of that drawing
 - 6- The Copyright of this drawing belongs to Architectural Design Point Limited.

 

PROPOSED REAR
ELEVATION

Rev.	Date	Revisions
FOR PLANNING		
 ARCHITECTURAL DESIGN POINT 8-10 Silver Street, Enfield, EN1 3ED Office: 0208 367 7479 Tel: 0796 029 9656 Email: info@adplondon.co.uk		
Client	Mr Ismail Hazar	
Project	32 Scarborough Road, N4 4LT	
Scale	1/100@A3	Date 05/2023
Drawn By	S.A	Checked By H.C
Project No.	230302-01	Drawing No. A111
Drawing title		Revision -
Proposed Front and Rear Elevation		

Notes
1- This drawing is not for construction
2- All Dimensions are in millimeters
3- Dimensions are not to be scaled directly from drawings
4- All dimensions are to be checked on site and the Architect is to be informed of any discrepancies before construction commences
5- All references to drawings refer to current revision of that drawing
6- The Copyright of this drawing belongs to Architectural Design Point Limited.

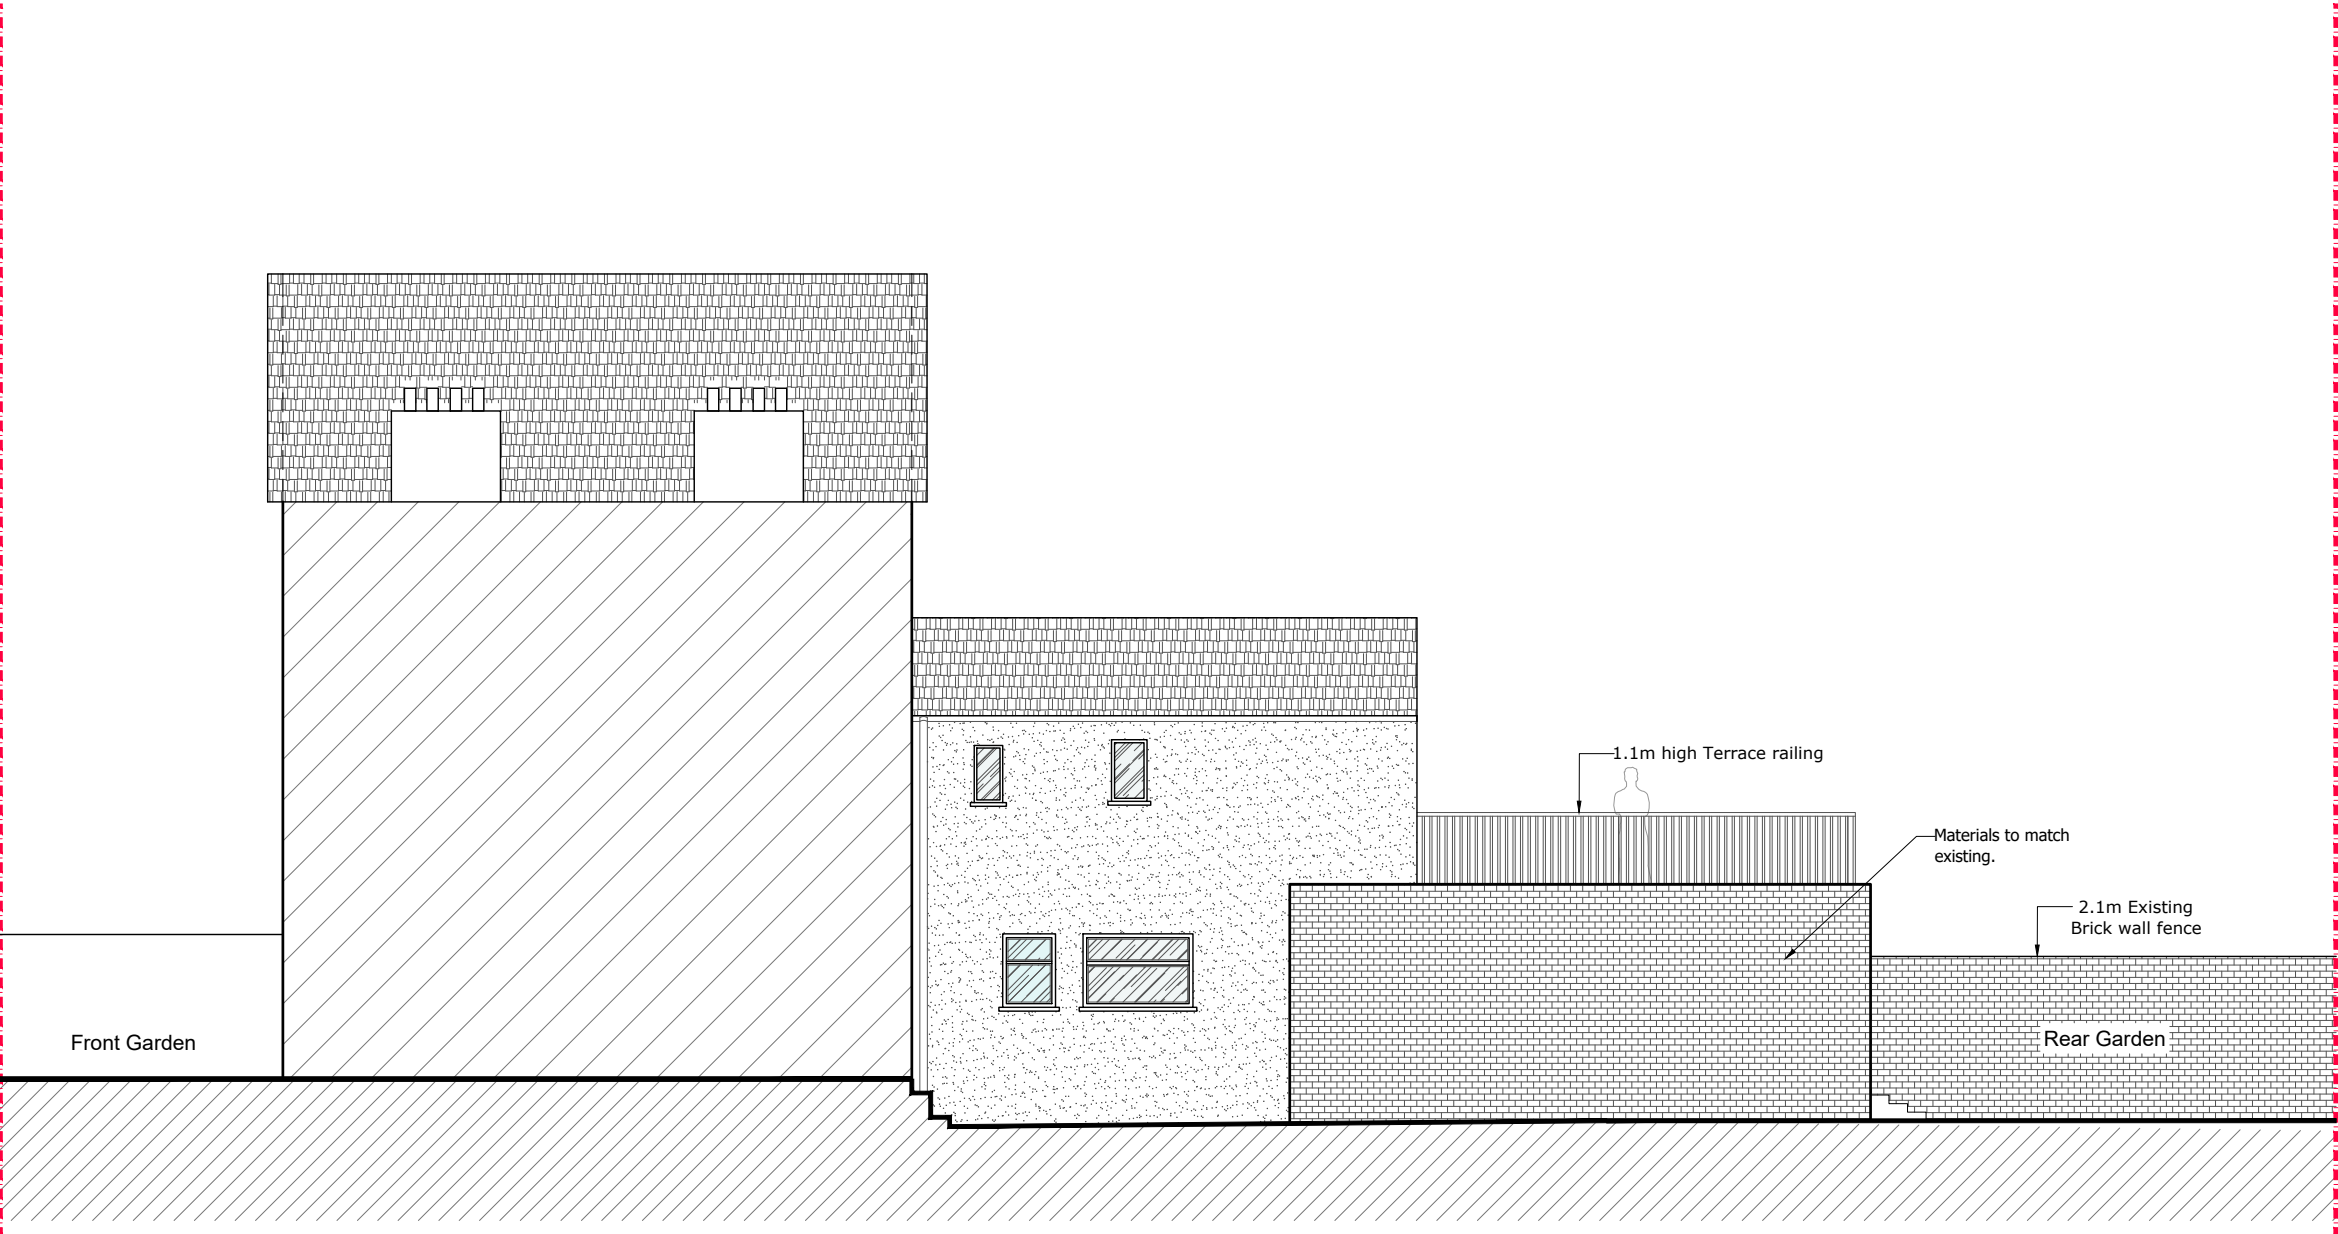
 


PROPOSED RIGHT SIDE ELEVATION

- Existing Wall
- Wall/partition to be removed
- Proposed wall/partition

Rev.	Date	Revisions
FOR PLANNING		
ARCHITECTURAL DESIGN POINT 8-10 Silver Street, Enfield, EN1 3ED Office: 0208 367 7479 Tel: 0796 029 9656 Email: info@adplondon.co.uk		
Client	Mr Ismail Hazar	
Project	32 Scarborough Road, N4 4LT	
Scale	1/100@A3	Date 05/2023
Drawn By	S.A	Checked By H.C
Project No.	230302-01	Drawing No. A112
Drawing title		Revision -
Proposed Side Elevation		

Notes
1- This drawing is not for construction
2- All Dimensions are in millimeters
3- Dimensions are not to be scaled directly from drawings
4- All dimensions are to be checked on site and the Architect is to be informed of any discrepancies before construction commences
5- All references to drawings refer to current revision of that drawing
6- The Copyright of this drawing belongs to Architectural Design Point Limited.

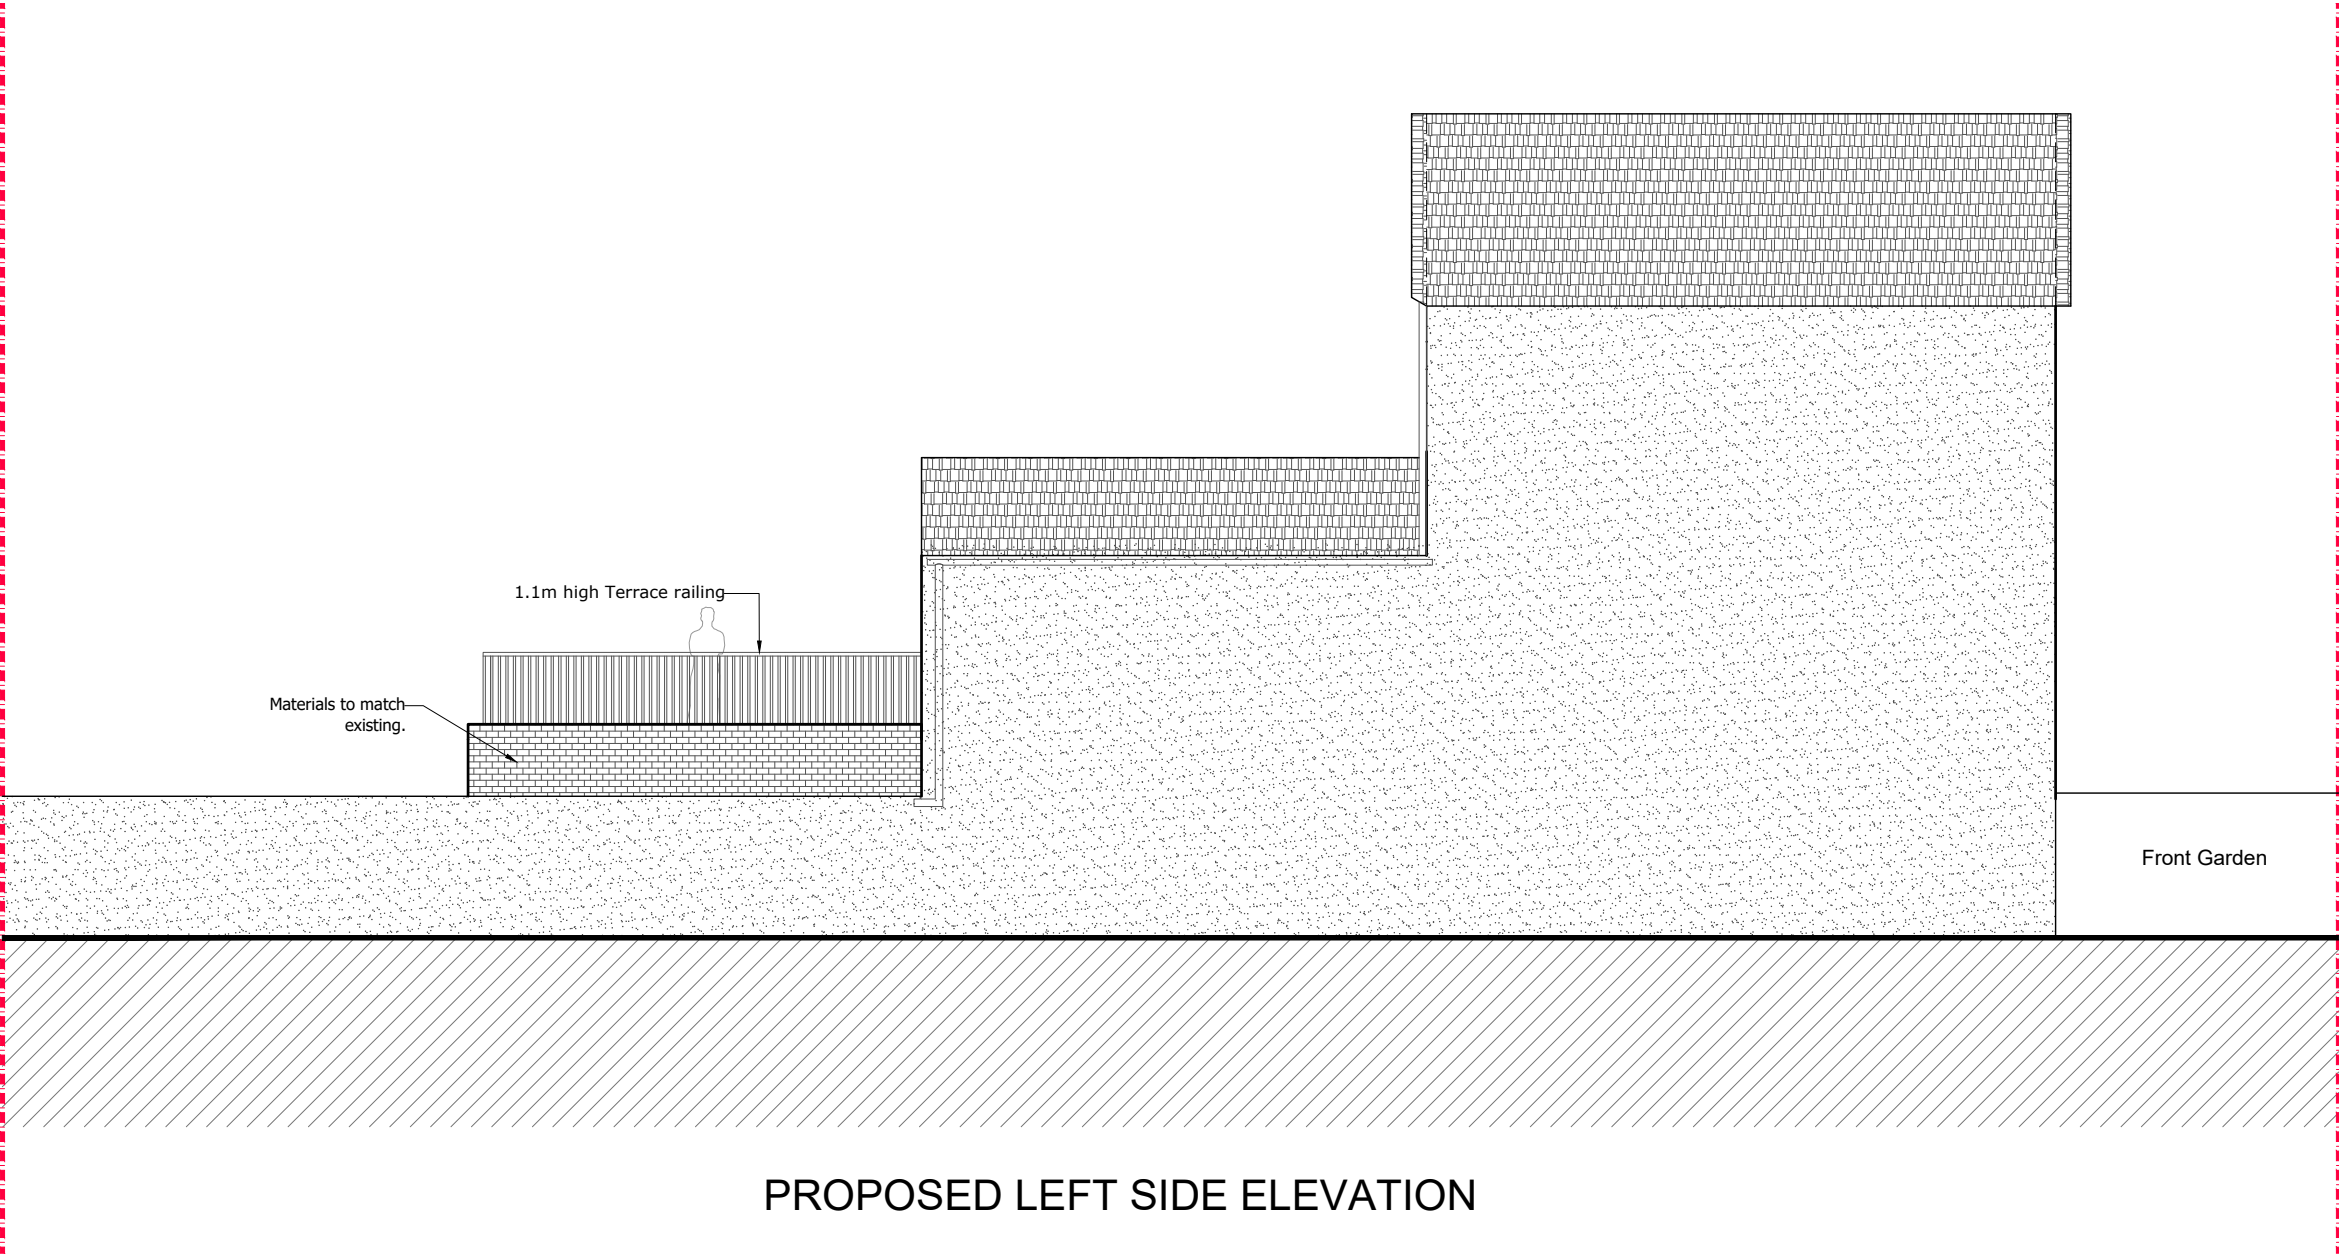 

PROPOSED LEFT SIDE ELEVATION

Rev.	Date	Revisions
FOR PLANNING		
 ARCHITECTURAL DESIGN POINT 8-10 Silver Street, Enfield, EN1 3ED Office: 0208 367 7479 Tel: 0796 029 9656 Email: info@adplondon.co.uk		
Client	Mr Ismail Hazar	
Project	32 Scarborough Road, N4 4LT	
Scale	1/100@A3	Date 05/2023
Drawn By	S.A	Checked By H.C
Project No.	230302-01	Revision -
Drawing title	Proposed Side Elevation	