


REVISION:

REV/DATE

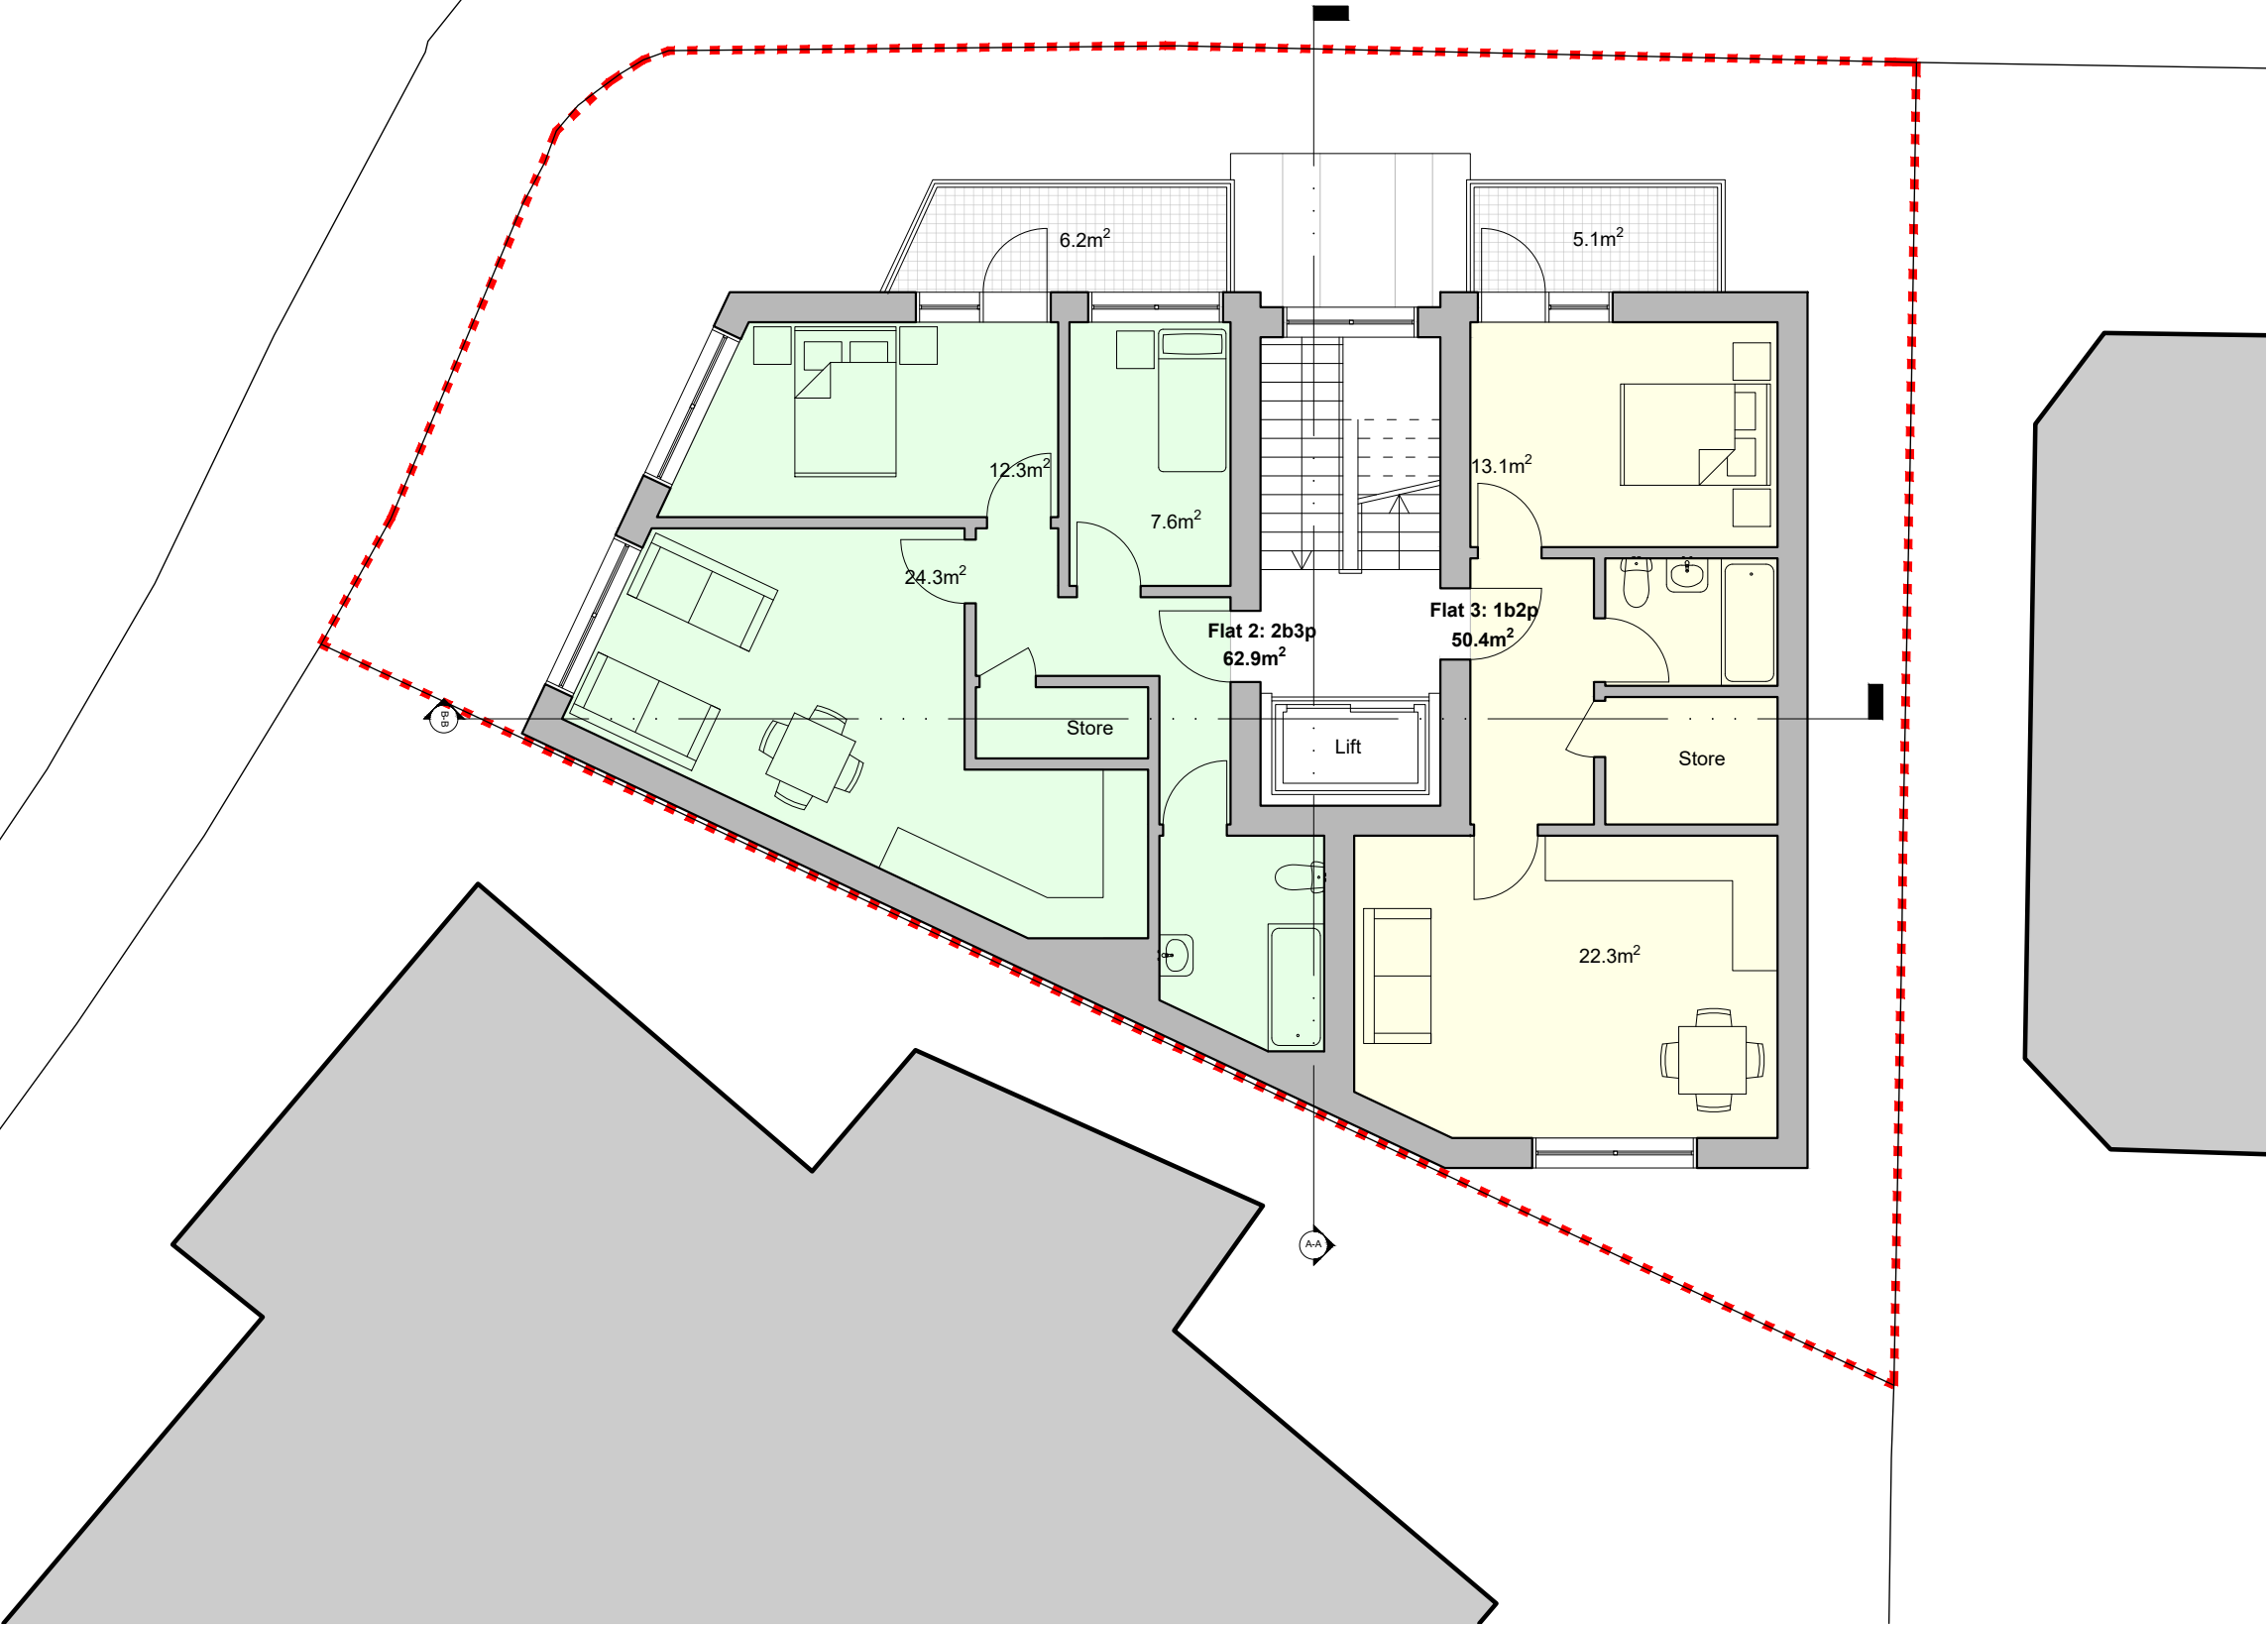

All dimensions to be checked on site before any works commence.

This drawing is the copyright of Jamie Sleep Design Limited and shall not be copied, used or reproduced in anyway without prior written consent.

Bilal Ustun Limited
12 Canning Crescent
N22 5SR

CLIENT

149-301

DWG NO.

First floor plan

TITLE

18 May 2023

DATE

1:100@A3

SCALE

JS

DRAWN

PLANNING

STAGE

First floor plan

