


REVISION:

REV/DATE

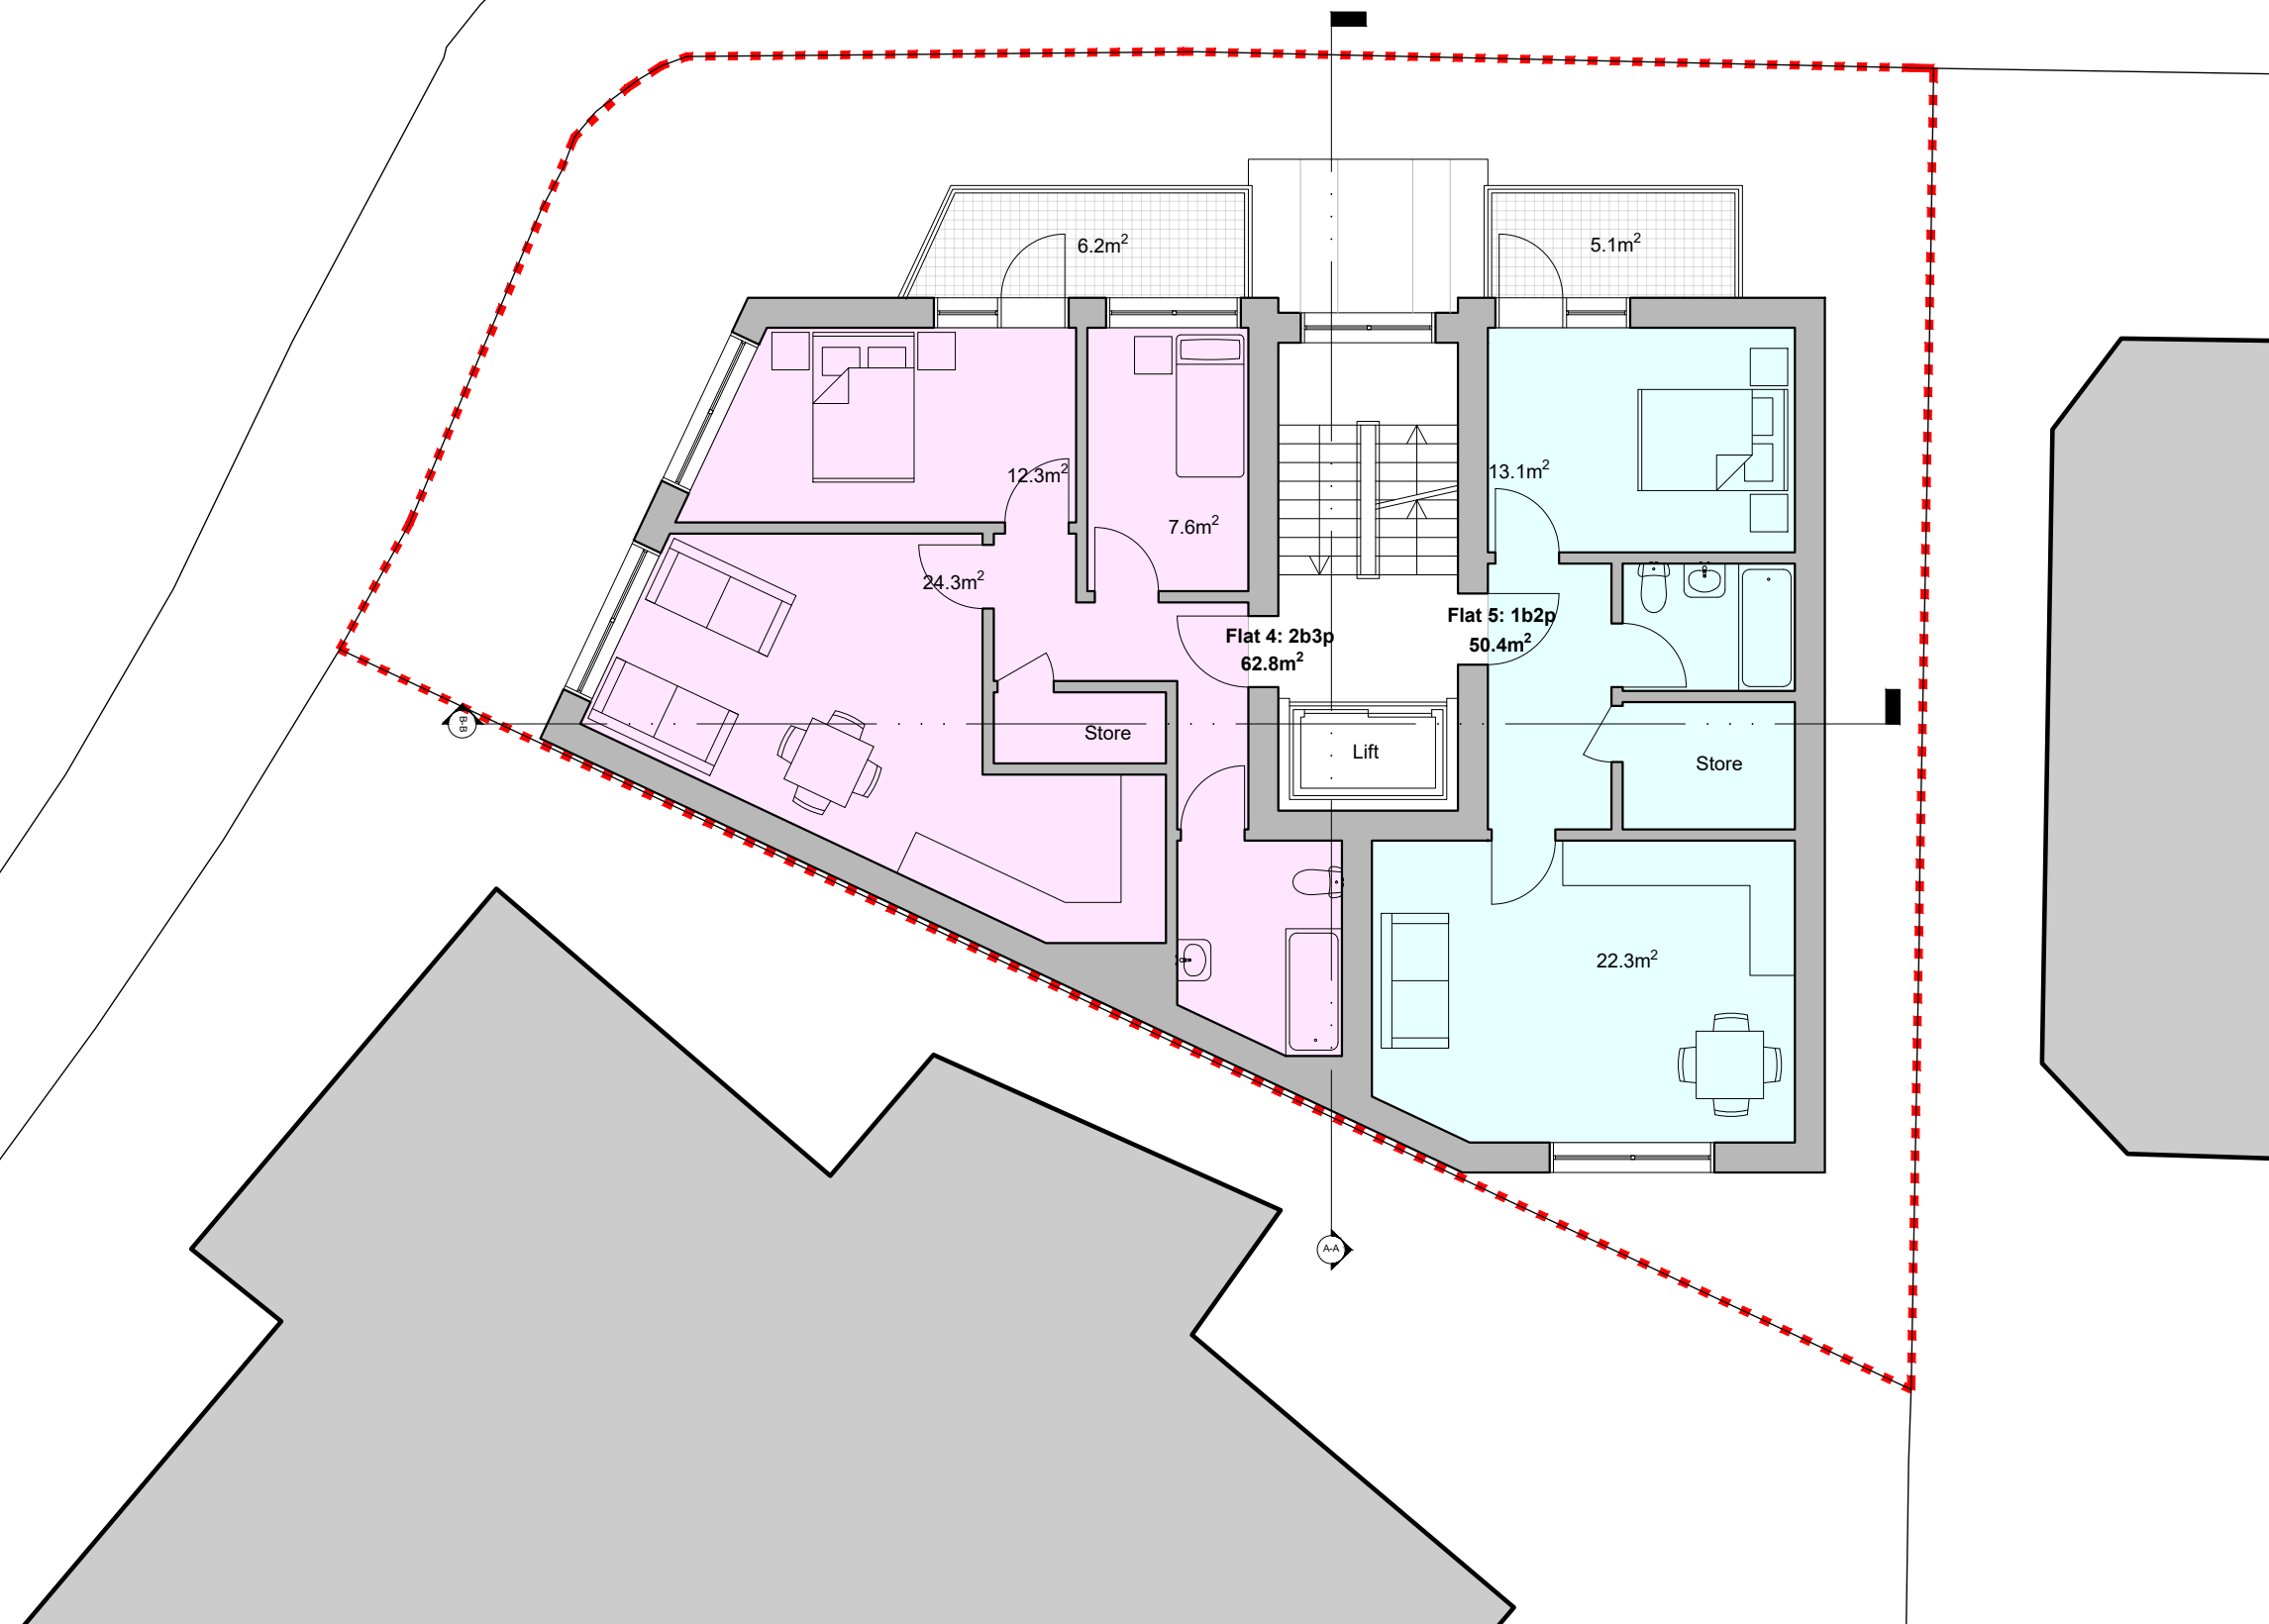

All dimensions to be checked on site before any works commence.

This drawing is the copyright of Jamie Sleep Design Limited and shall not be copied, used or reproduced in anyway without prior written consent.

Bilal Ustun Limited 12 Canning Crescent N22 5SR	
CLIENT	149-302
DWG NO.	Second floor plan
TITLE	18 May 2023
DATE	1:100@A3
SCALE	JS
DRAWN	PLANNING
STAGE	

Second floor plan