


REVISION:

REV/DATE

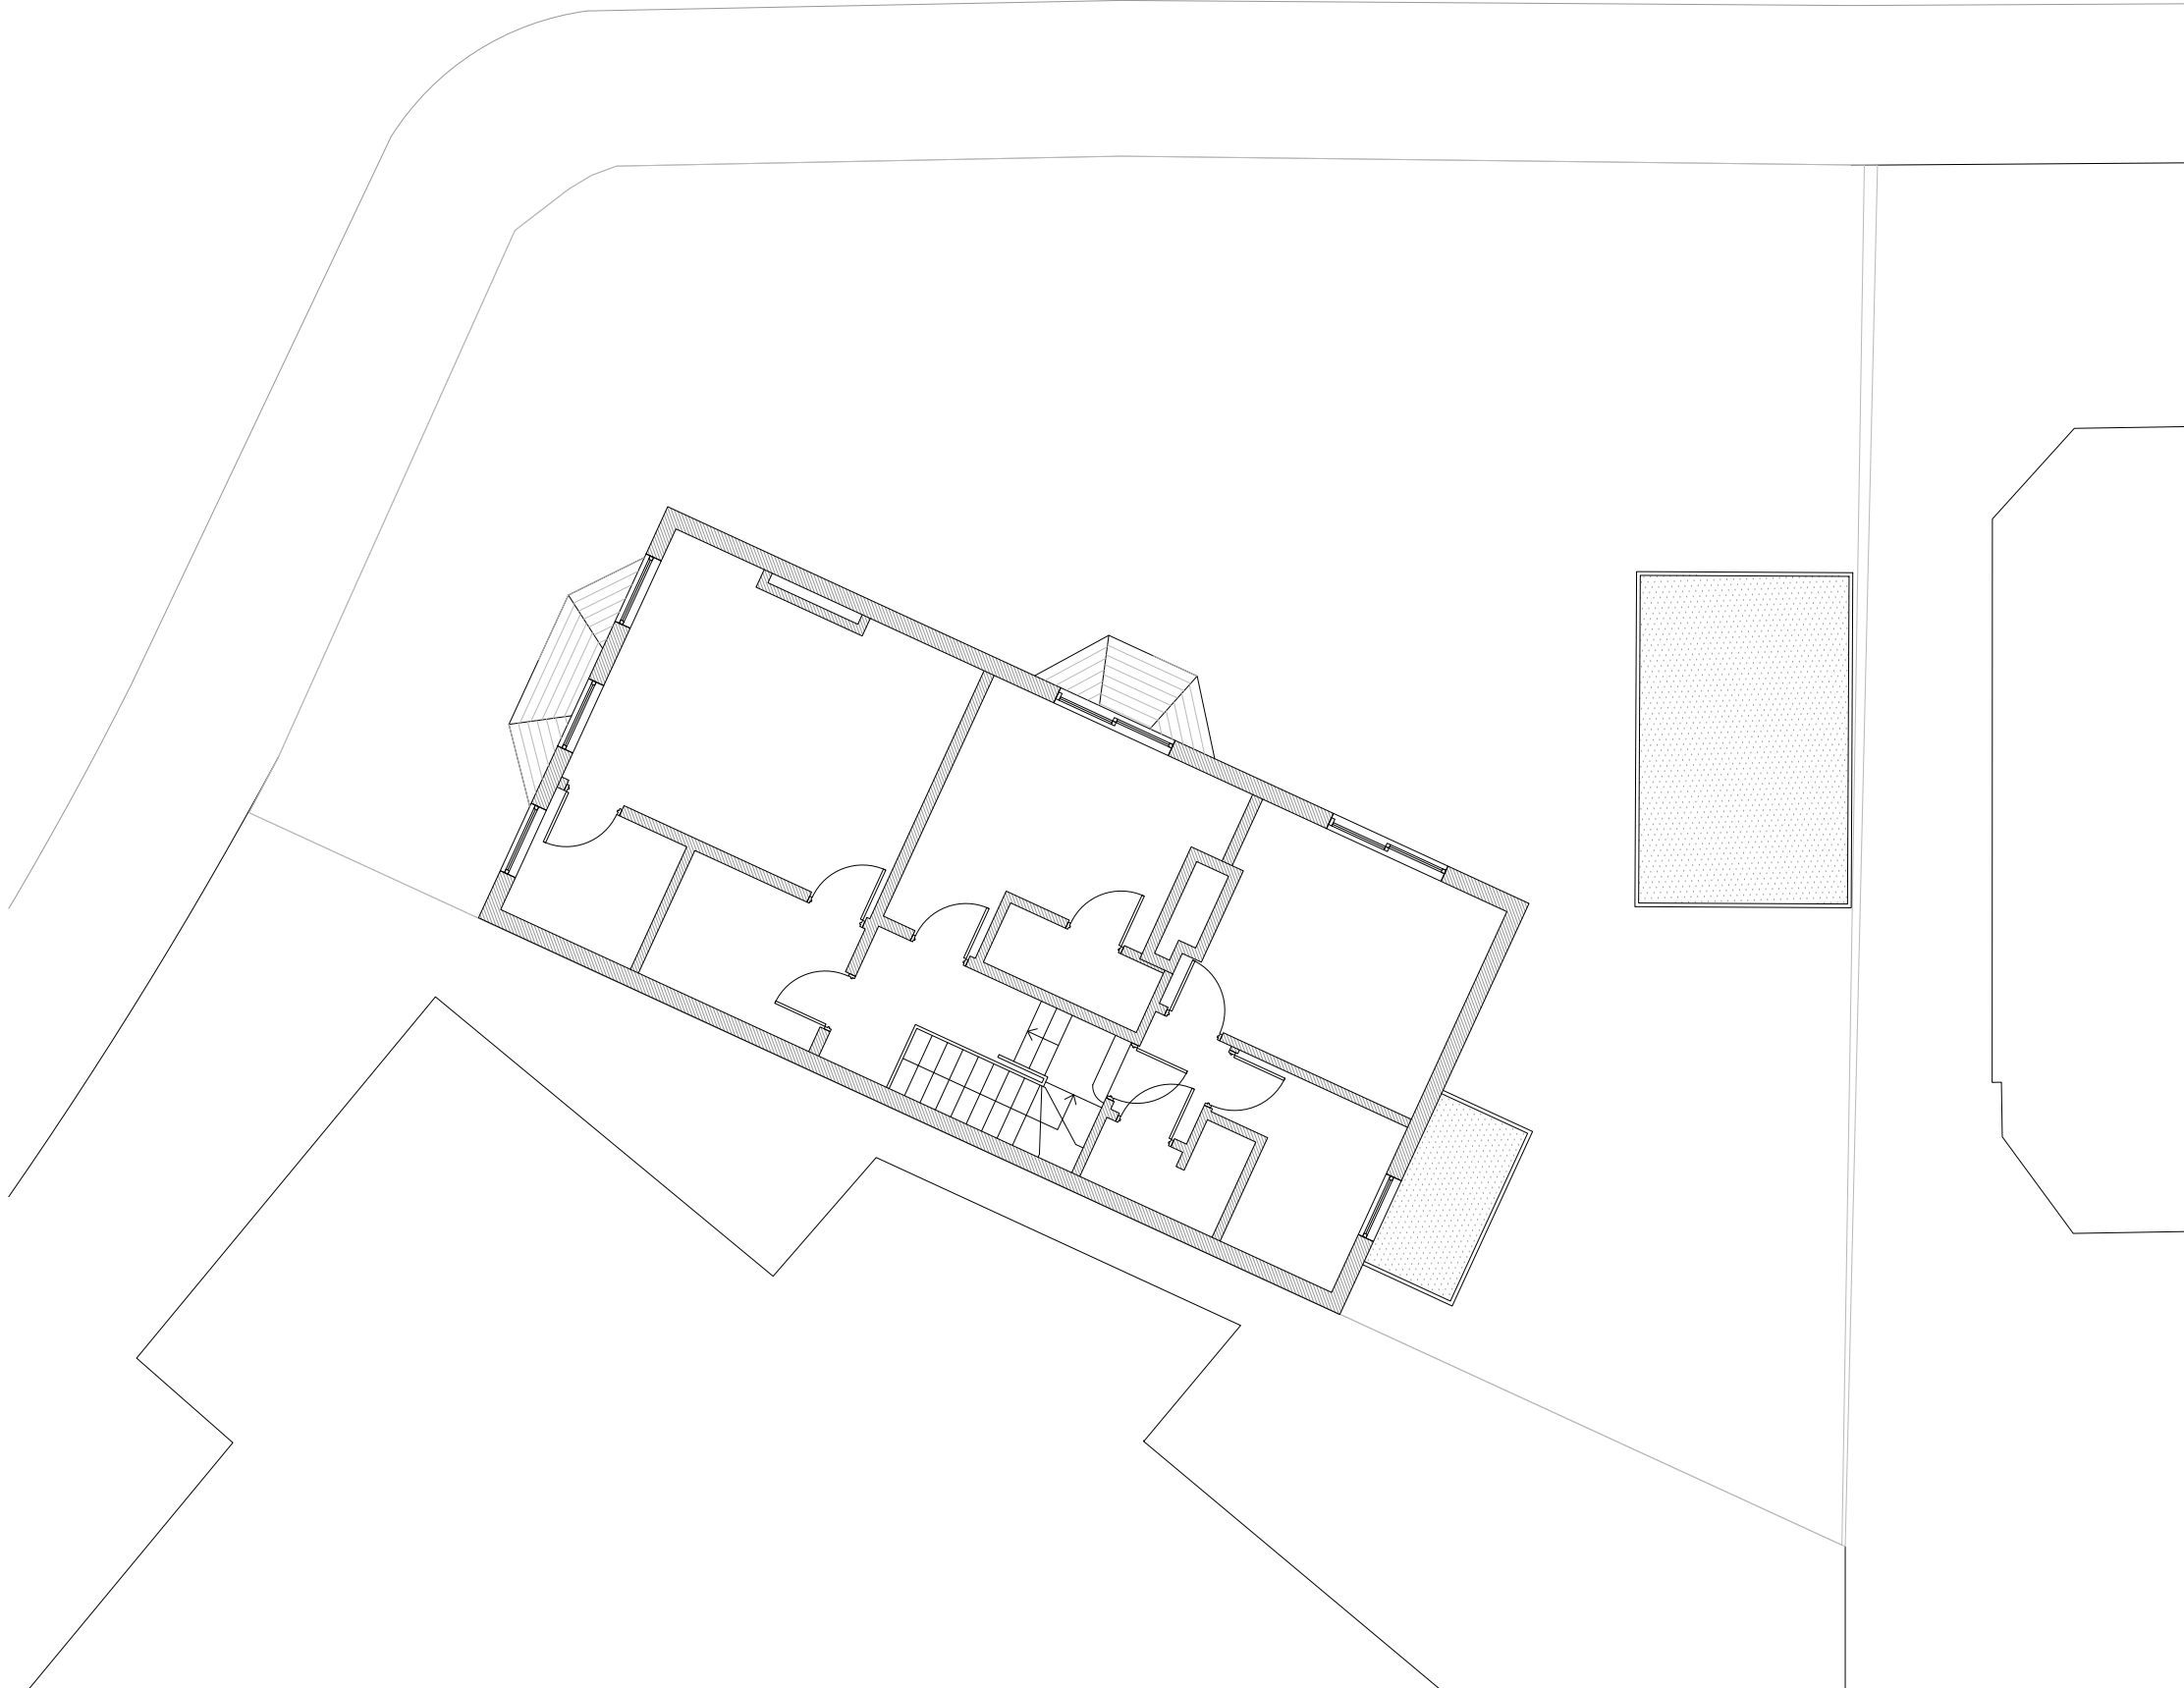

All dimensions to be checked on site before any works commence.

This drawing is the copyright of Jamie Sleep Design Limited and shall not be copied, used or reproduced in anyway without prior written consent.

CLIENT	Bilal Ustun Limited 12 Canning Crescent N22 5SR
DWG NO.	149-102
TITLE	Frist floor plan
DATE	18 May 2023
SCALE	1:100@A3
DRAWN	JS
STAGE	EXISTING

First floor plan

