


REVISION:

REV/DATE

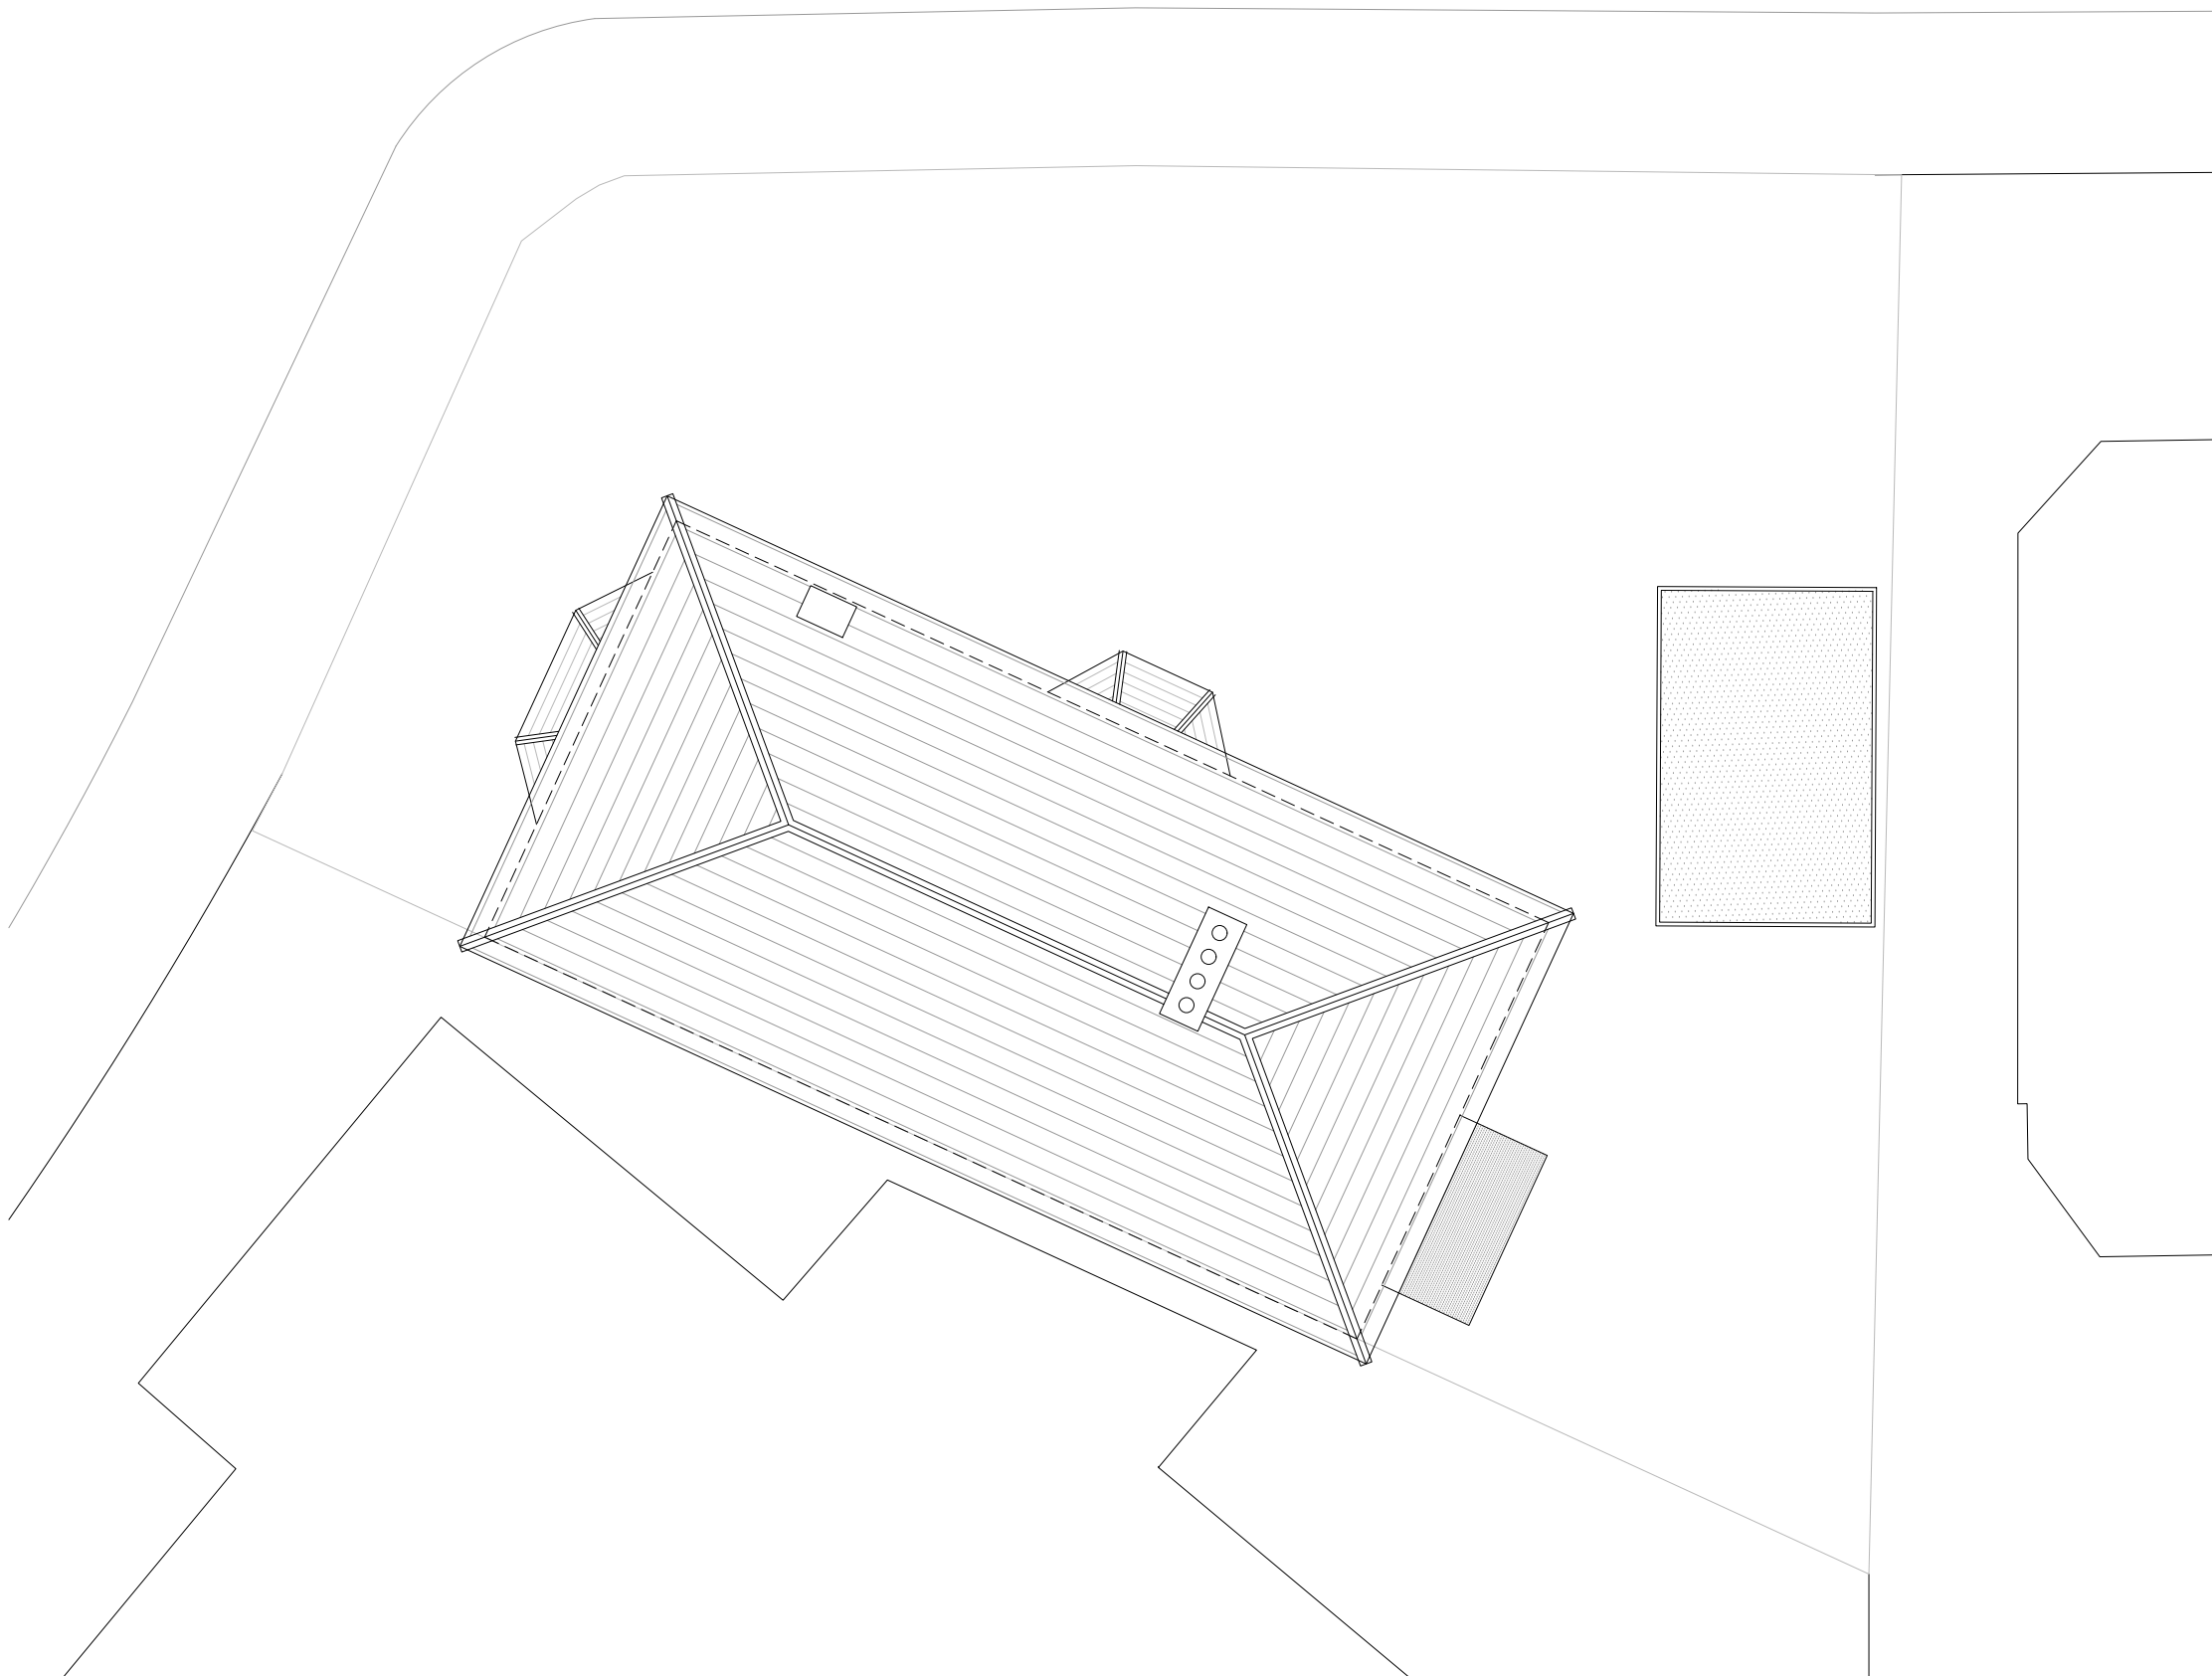

All dimensions to be checked on site before any works commence.

This drawing is the copyright of Jamie Sleep Design Limited and shall not be copied, used or reproduced in anyway without prior written consent.

	Bilal Ustun Limited 12 Canning Crescent N22 5SR
CLIENT	
	149-103
DWG NO.	
	Roof plan
TITLE	
	18 May 2023
DATE	
	1:100@A3
SCALE	
	JS
DRAWN	
	EXISTING
STAGE	

1:100@A3

1m 5m 10m

Roof plan