
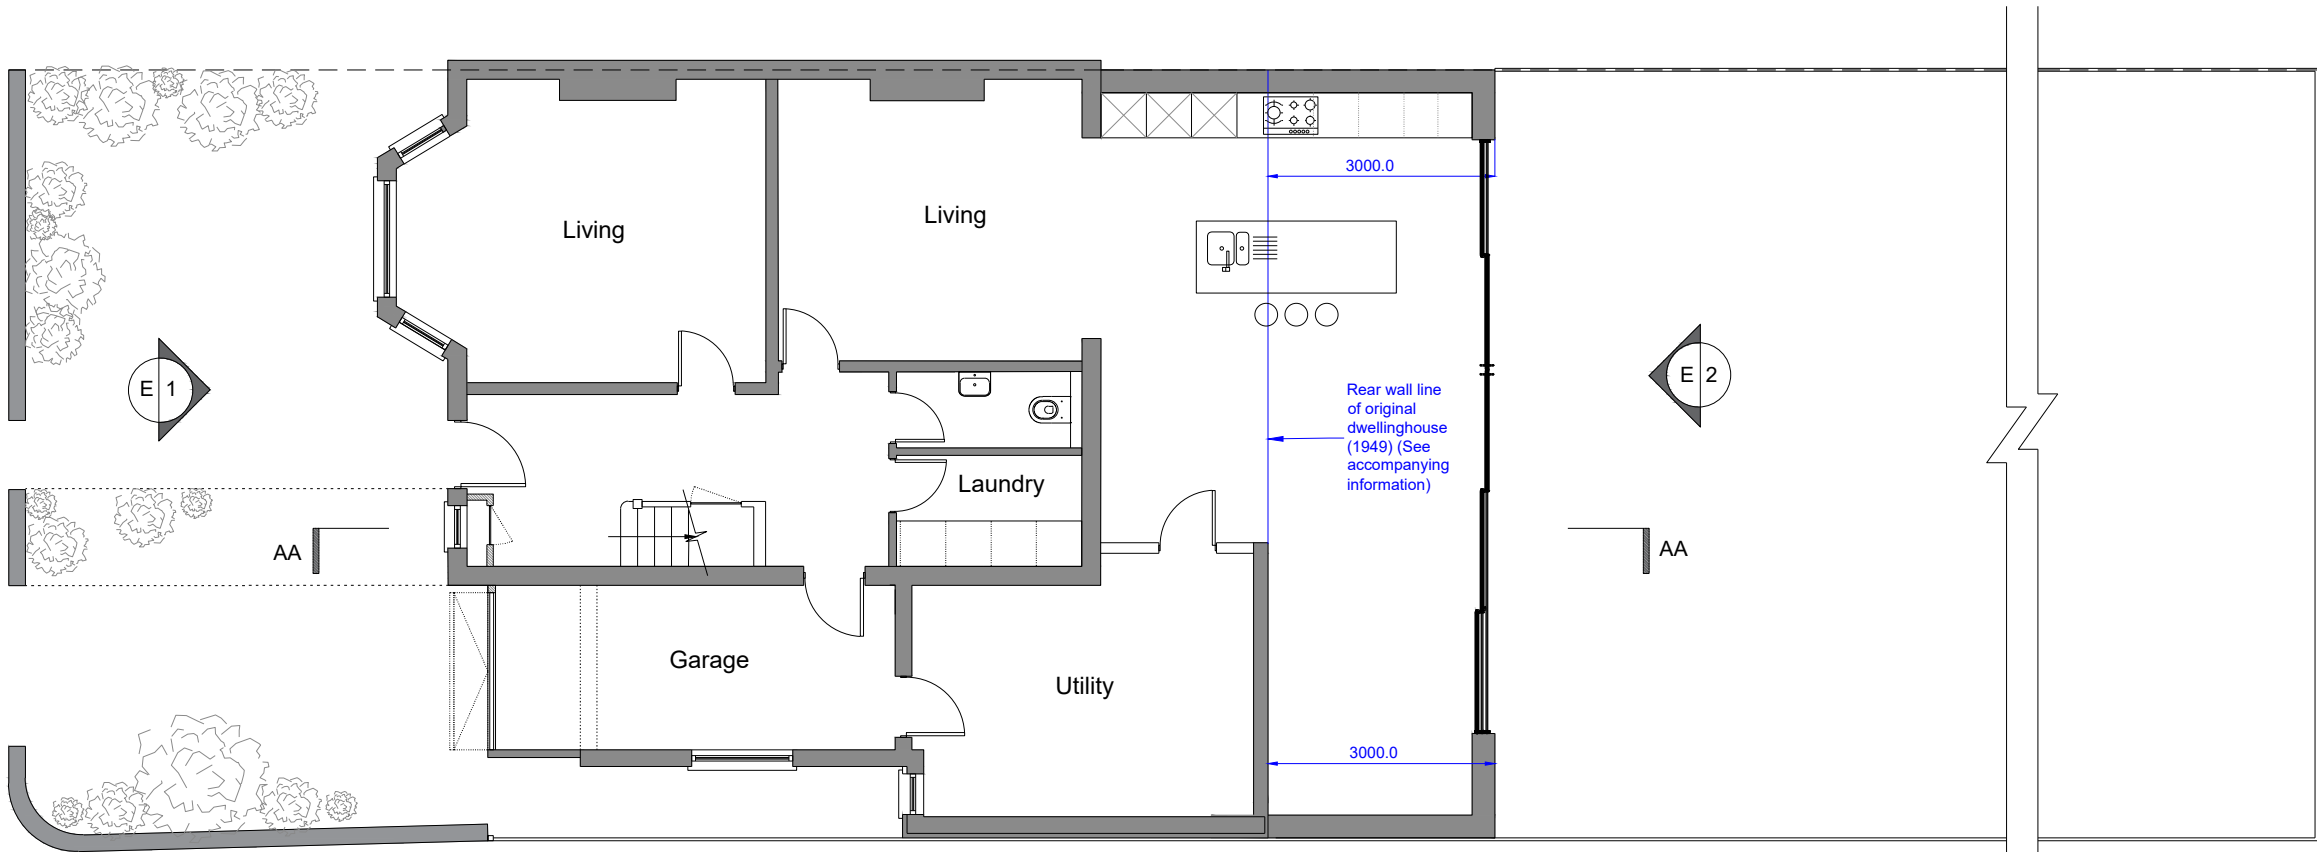


APPROVED PLANS: HGY/2023/0323

PLANNING APPLICATION - MAY 2023

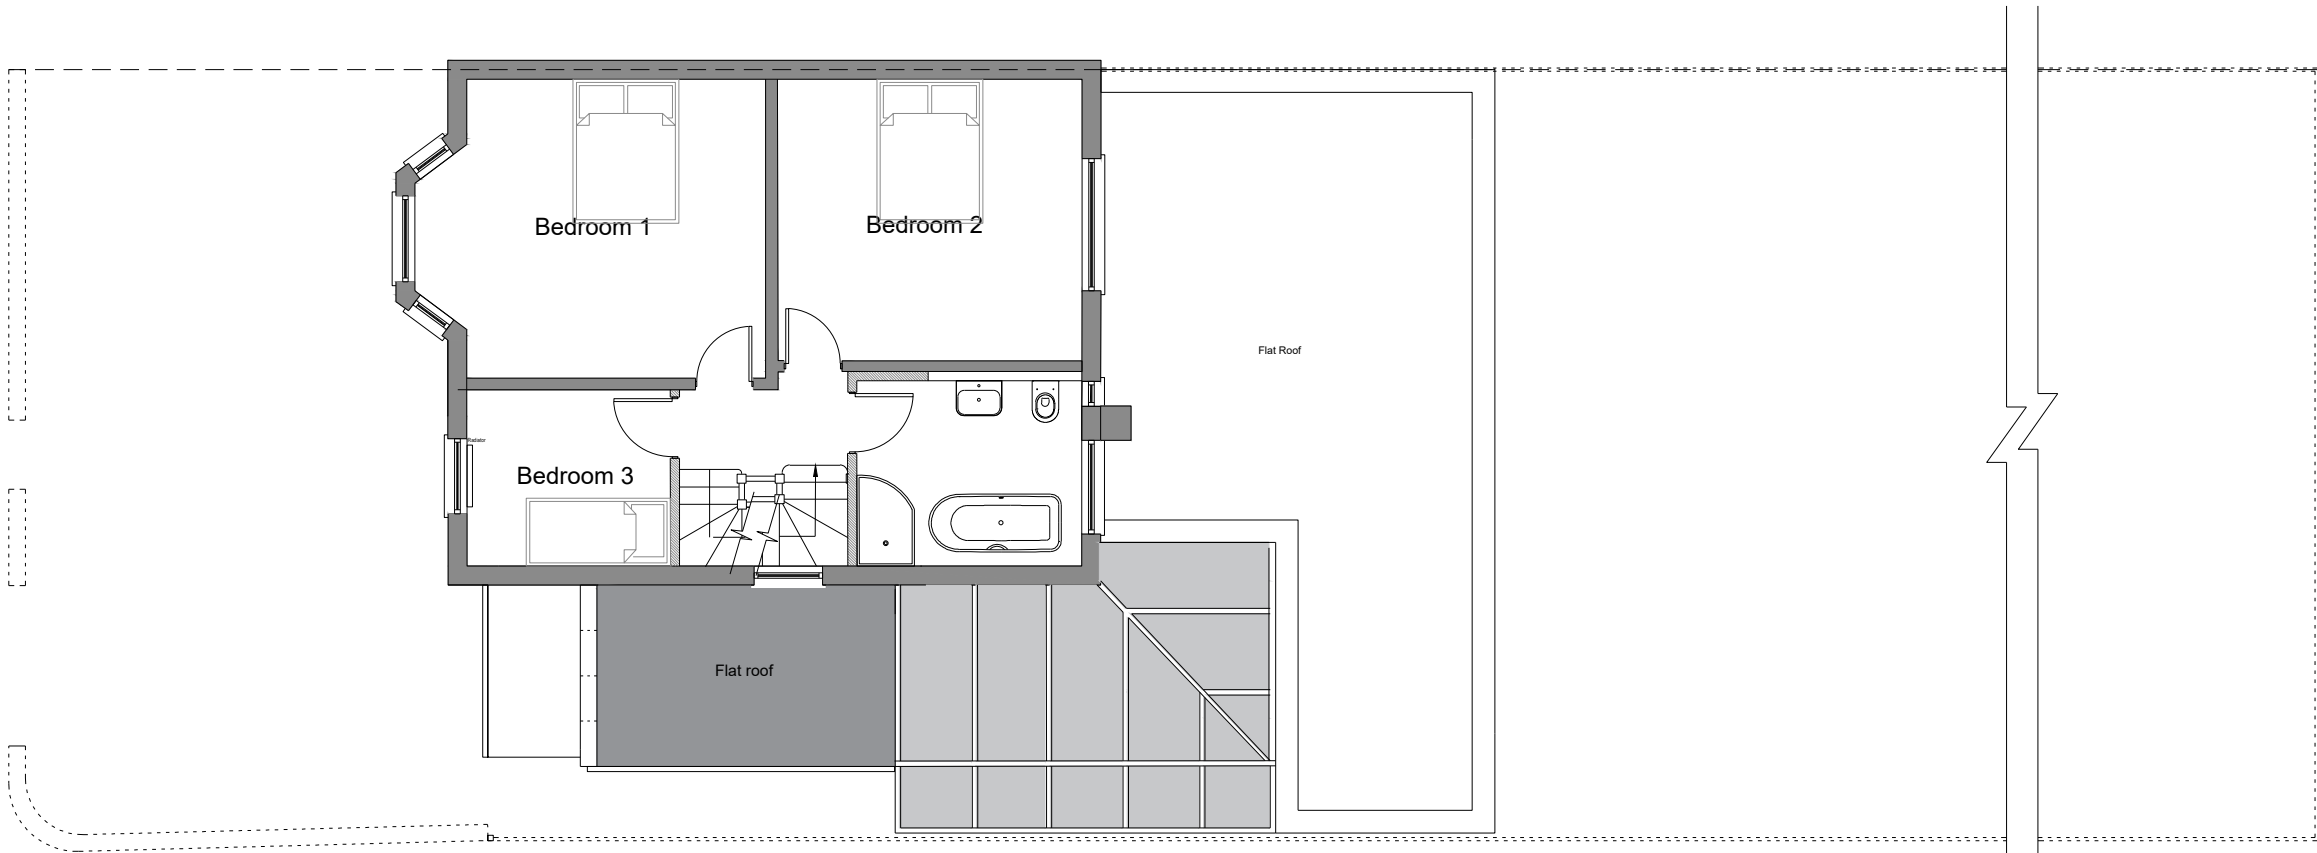

GENERAL NOTES:

Do not scale from drawings.

Errors to be reported immediately to the Architect.

To be read in conjunction with all relevant Architects', Services and Structural Engineers' drawings.

All Existing site, tree and building information has been compiled from different sources. All dimensions to be checked on site.

0m 1m 2m 3m 4m

Rev	Date	Description	By	Check	App
-----	------	-------------	----	-------	-----

**williamIcarter** ^{ltd}

First Floor
9 Belsize Park
London NW3 4ES
T +44 (0)20 7813 3349
F +44 (0)20 7100 8217
E info@william-carter.com
I www.william-carter.com

Client:

Makin Polya

Project:

**72 Priory Road
London N8 7EY**


Title:

Floor Plans 1 - Proposed


Scale: 1:100@A3 Date: Jan 2023

Issue Status: LDC

Job No:	Drawing Number:	Rev:
118MR01	72PR/MP/2/P1	A

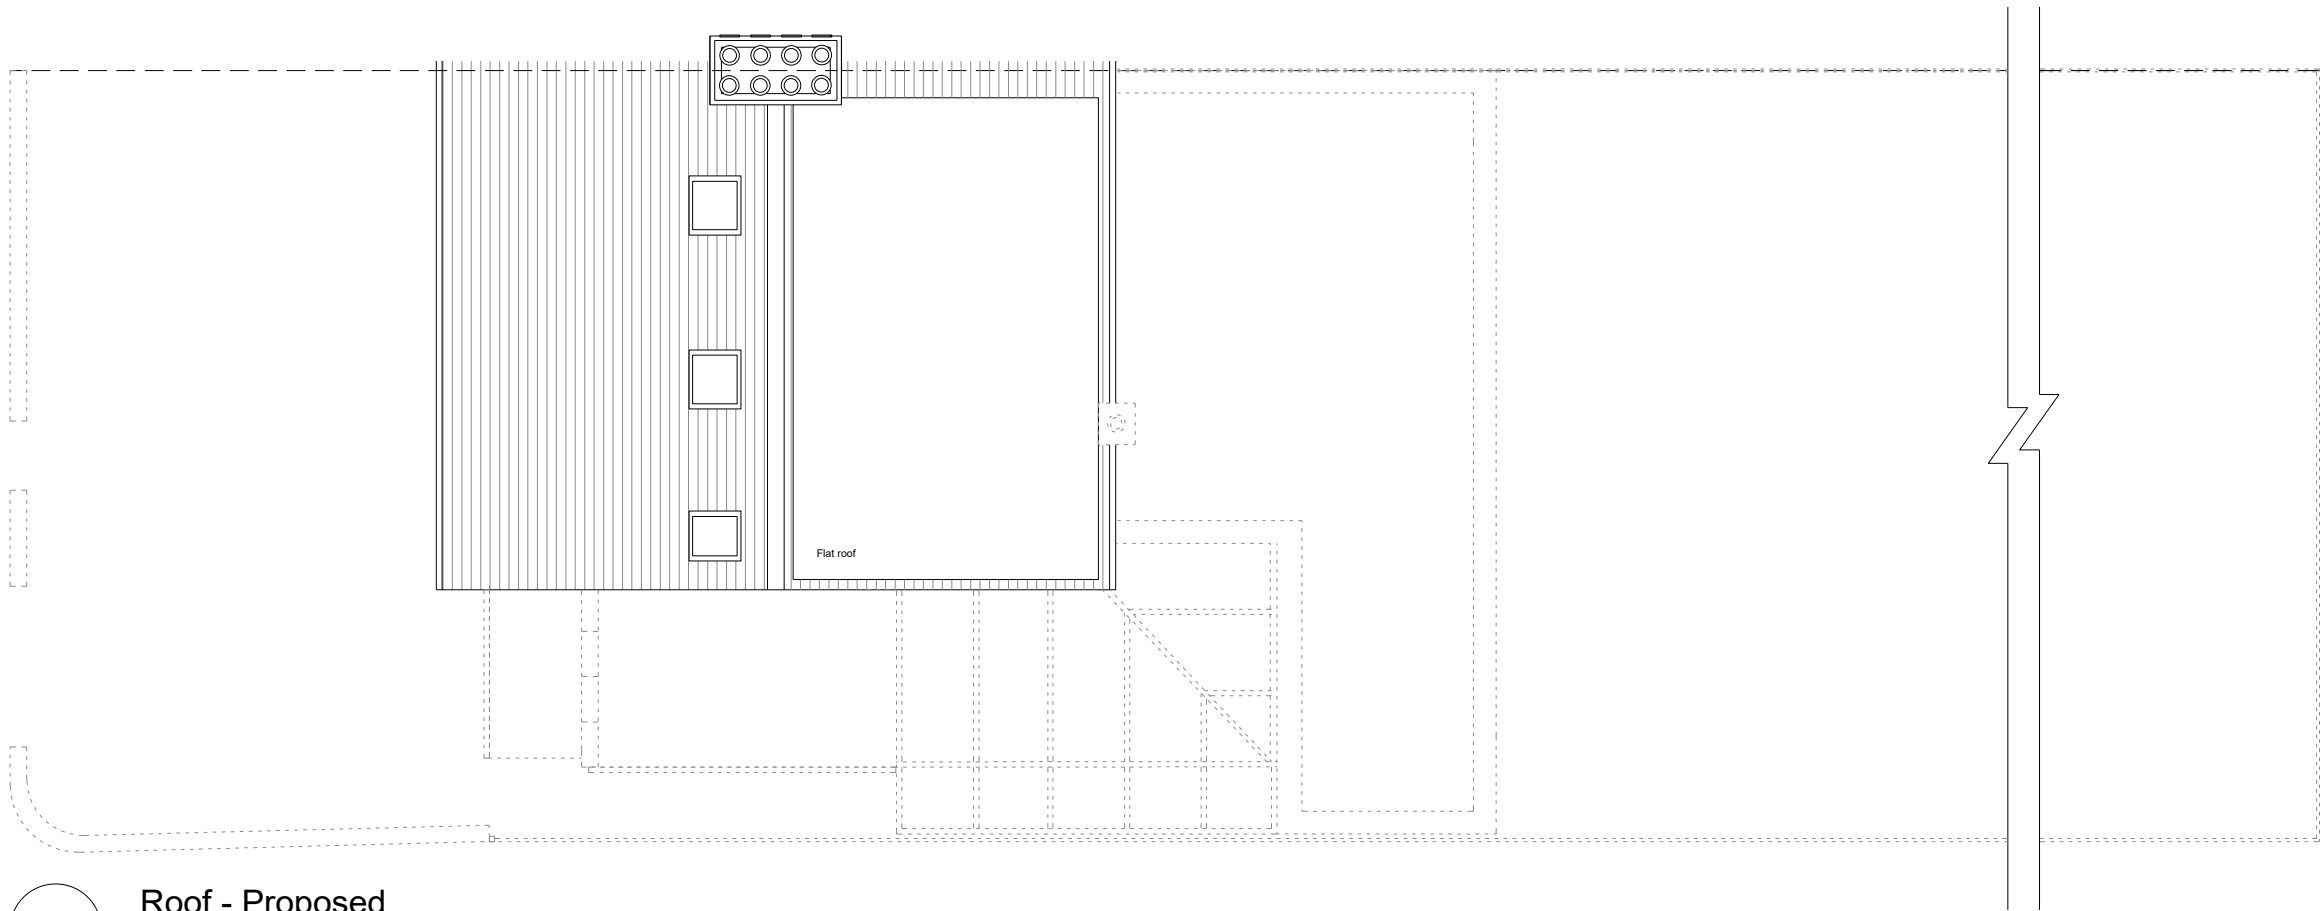


Roof - Proposed
1:100 @ A3

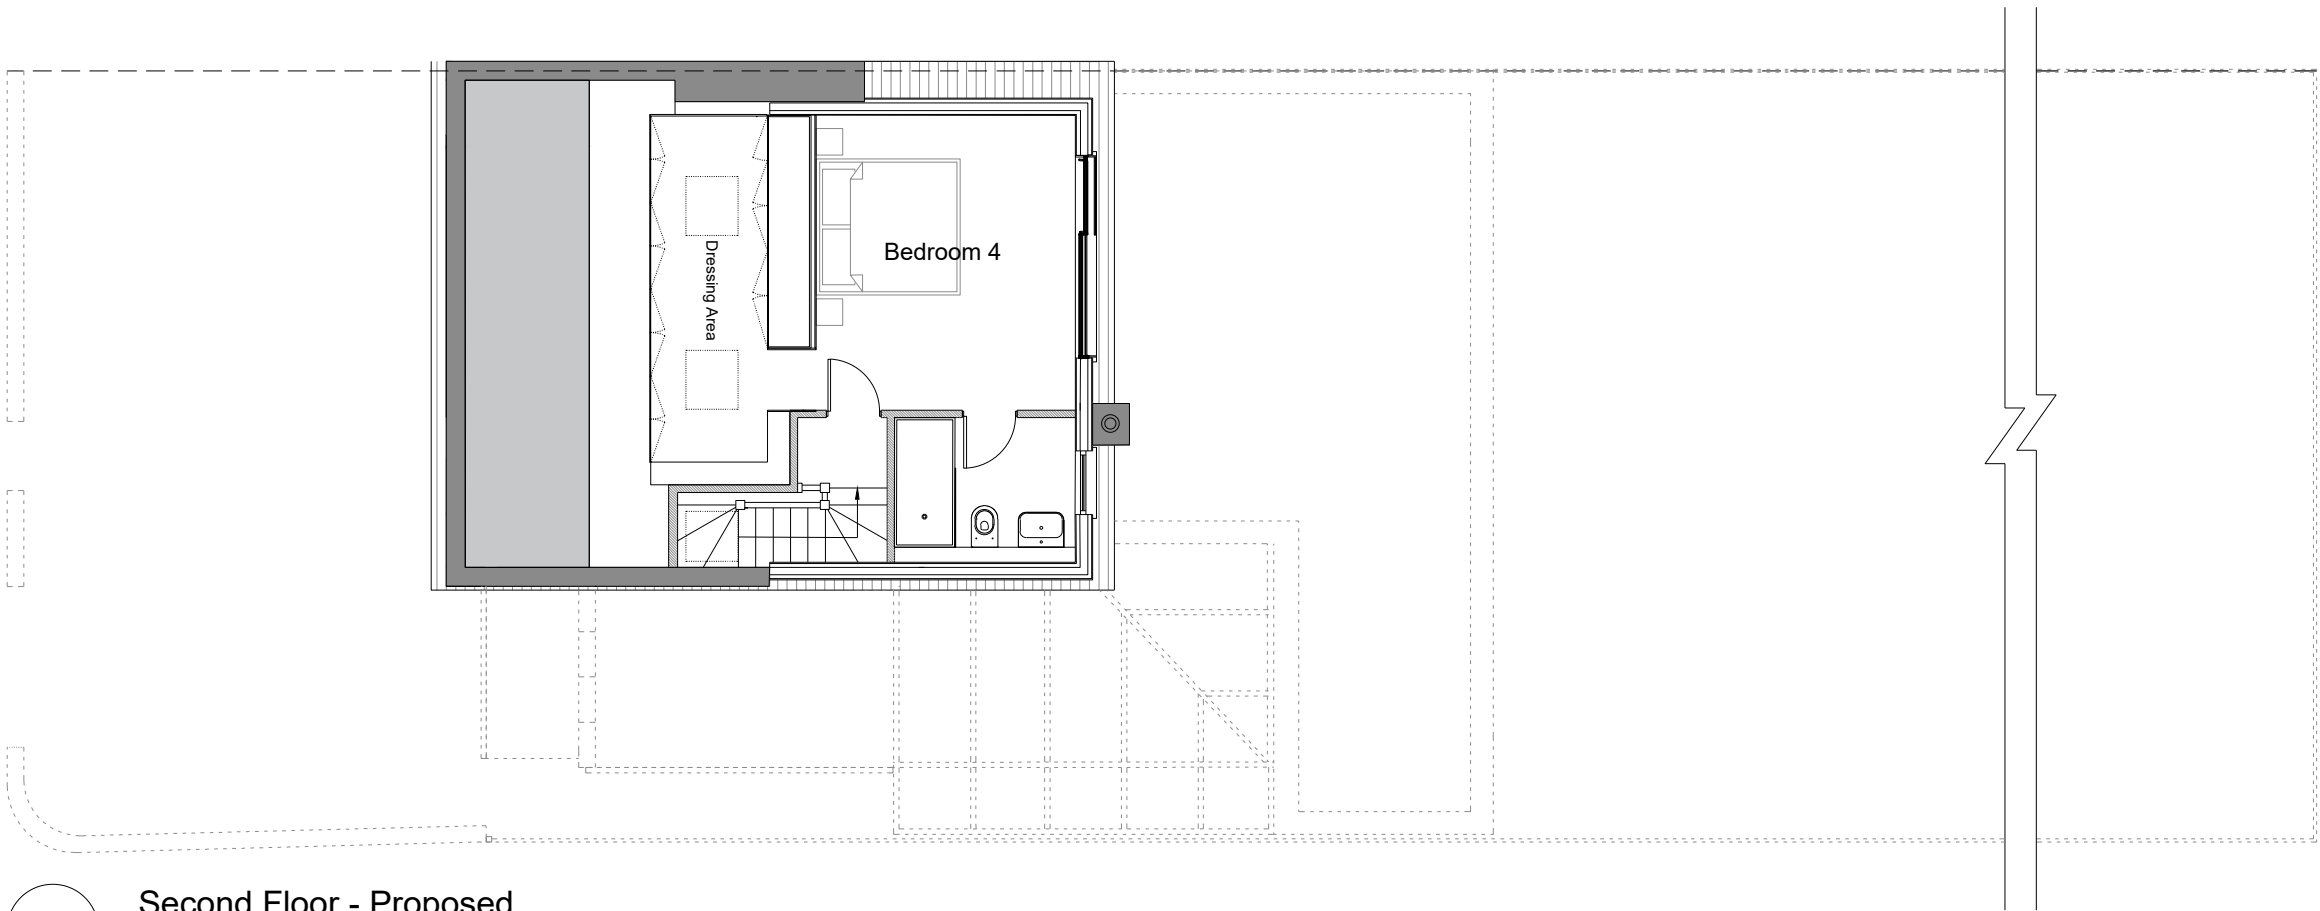

Second Floor - Proposed
1:100 @ A3

GENERAL NOTES:
Do not scale from drawings.
Errors to be reported immediately to the Architect.
To be read in conjunction with all relevant Architects',
Services and Structural Engineers' drawings.
All Existing site, tree and building information has been compiled from
different sources. All dimensions to be checked on site.

 

Rev	Date	Description	By	Check	App



williamIcarter ^{ltd}

First Floor
9 Belsize Park
London NW3 4ES
T +44 (0)20 7813 3349
F +44 (0)20 7100 8217
E info@william-carter.com
I www.william-carter.com

Client:
Makin Polya

Project:
**72 Priory Road
London N8 7EY**

Title:
Floor Plans 2 - Proposed

Scale: **1:100@A3** Date: **Jan 2023**

Issue Status: **LDC**

Job No:	Drawing Number:	Rev:
118MR01	72PR/MP/2/P2	A



E 1 Front Elevation - Proposed
1:50 @ A3

GENERAL NOTES:
Do not scale from drawings.
Errors to be reported immediately to the Architect.
To be read in conjunction with all relevant Architects',
Services and Structural Engineers' drawings.
All Existing site, tree and building information has been compiled from
different sources. All dimensions to be checked on site.

4 New rooflights not protrud-
ing more than 150mm
beyond the roof slope

0m 1m 4m 6m 8m

Rev	Date	Description	By	Check	App



william I carter ^{ltd}

First Floor
9 Belsize Park
London NW3 4ES
T +44 (0)20 7813 3349
F +44 (0)20 7100 8217
E info@william-carter.com
I www.william-carter.com

Client:
Makin Polya

Project:
**72 Priory Road
London N8 7EY**

Title:
Front Elevation - Proposed

Scale: **1:50@A3** Date: **Jan 2023**

Issue Status: **LDC**

Job No:	Drawing Number:	Rev:
118MR01	72PR/MP/2/P3	A



E
2 Rear Elevation - Proposed
1:50 @ A3

GENERAL NOTES:
Do not scale from drawings.
Errors to be reported immediately to the Architect.
To be read in conjunction with all relevant Architects',
Services and Structural Engineers' drawings.
All Existing site, tree and building information has been compiled from
different sources. All dimensions to be checked on site.

- 1** Brickwork to be of a similar appearance to the existing
- 2** New doors and windows to be grey aluminium to match existing colour
- 3** New tiles to be of a similar appearance to the existing

0m m 4m 6m 8m

Rev	Date	Description	By	Check App


william I carter ^{ltd}
First Floor
9 Belsize Park
London NW3 4ES
T +44 (0)20 7813 3349
F +44 (0)20 7100 8217
E info@william-carter.com
I www.william-carter.com

Client:
Makin Polya


Project:
**72 Priory Road
London N8 7EY**

Title:
Rear Elevation - Proposed


Scale: 1:50@A3 Date: Jan 2023

Issue Status: LDC

Job No:	Drawing Number:	Rev:
118MR01	72PR/MP/2/P4	A

 

Job No:	Drawing Number:	Rev:
118MR01	72PR/MP/2/P5	A

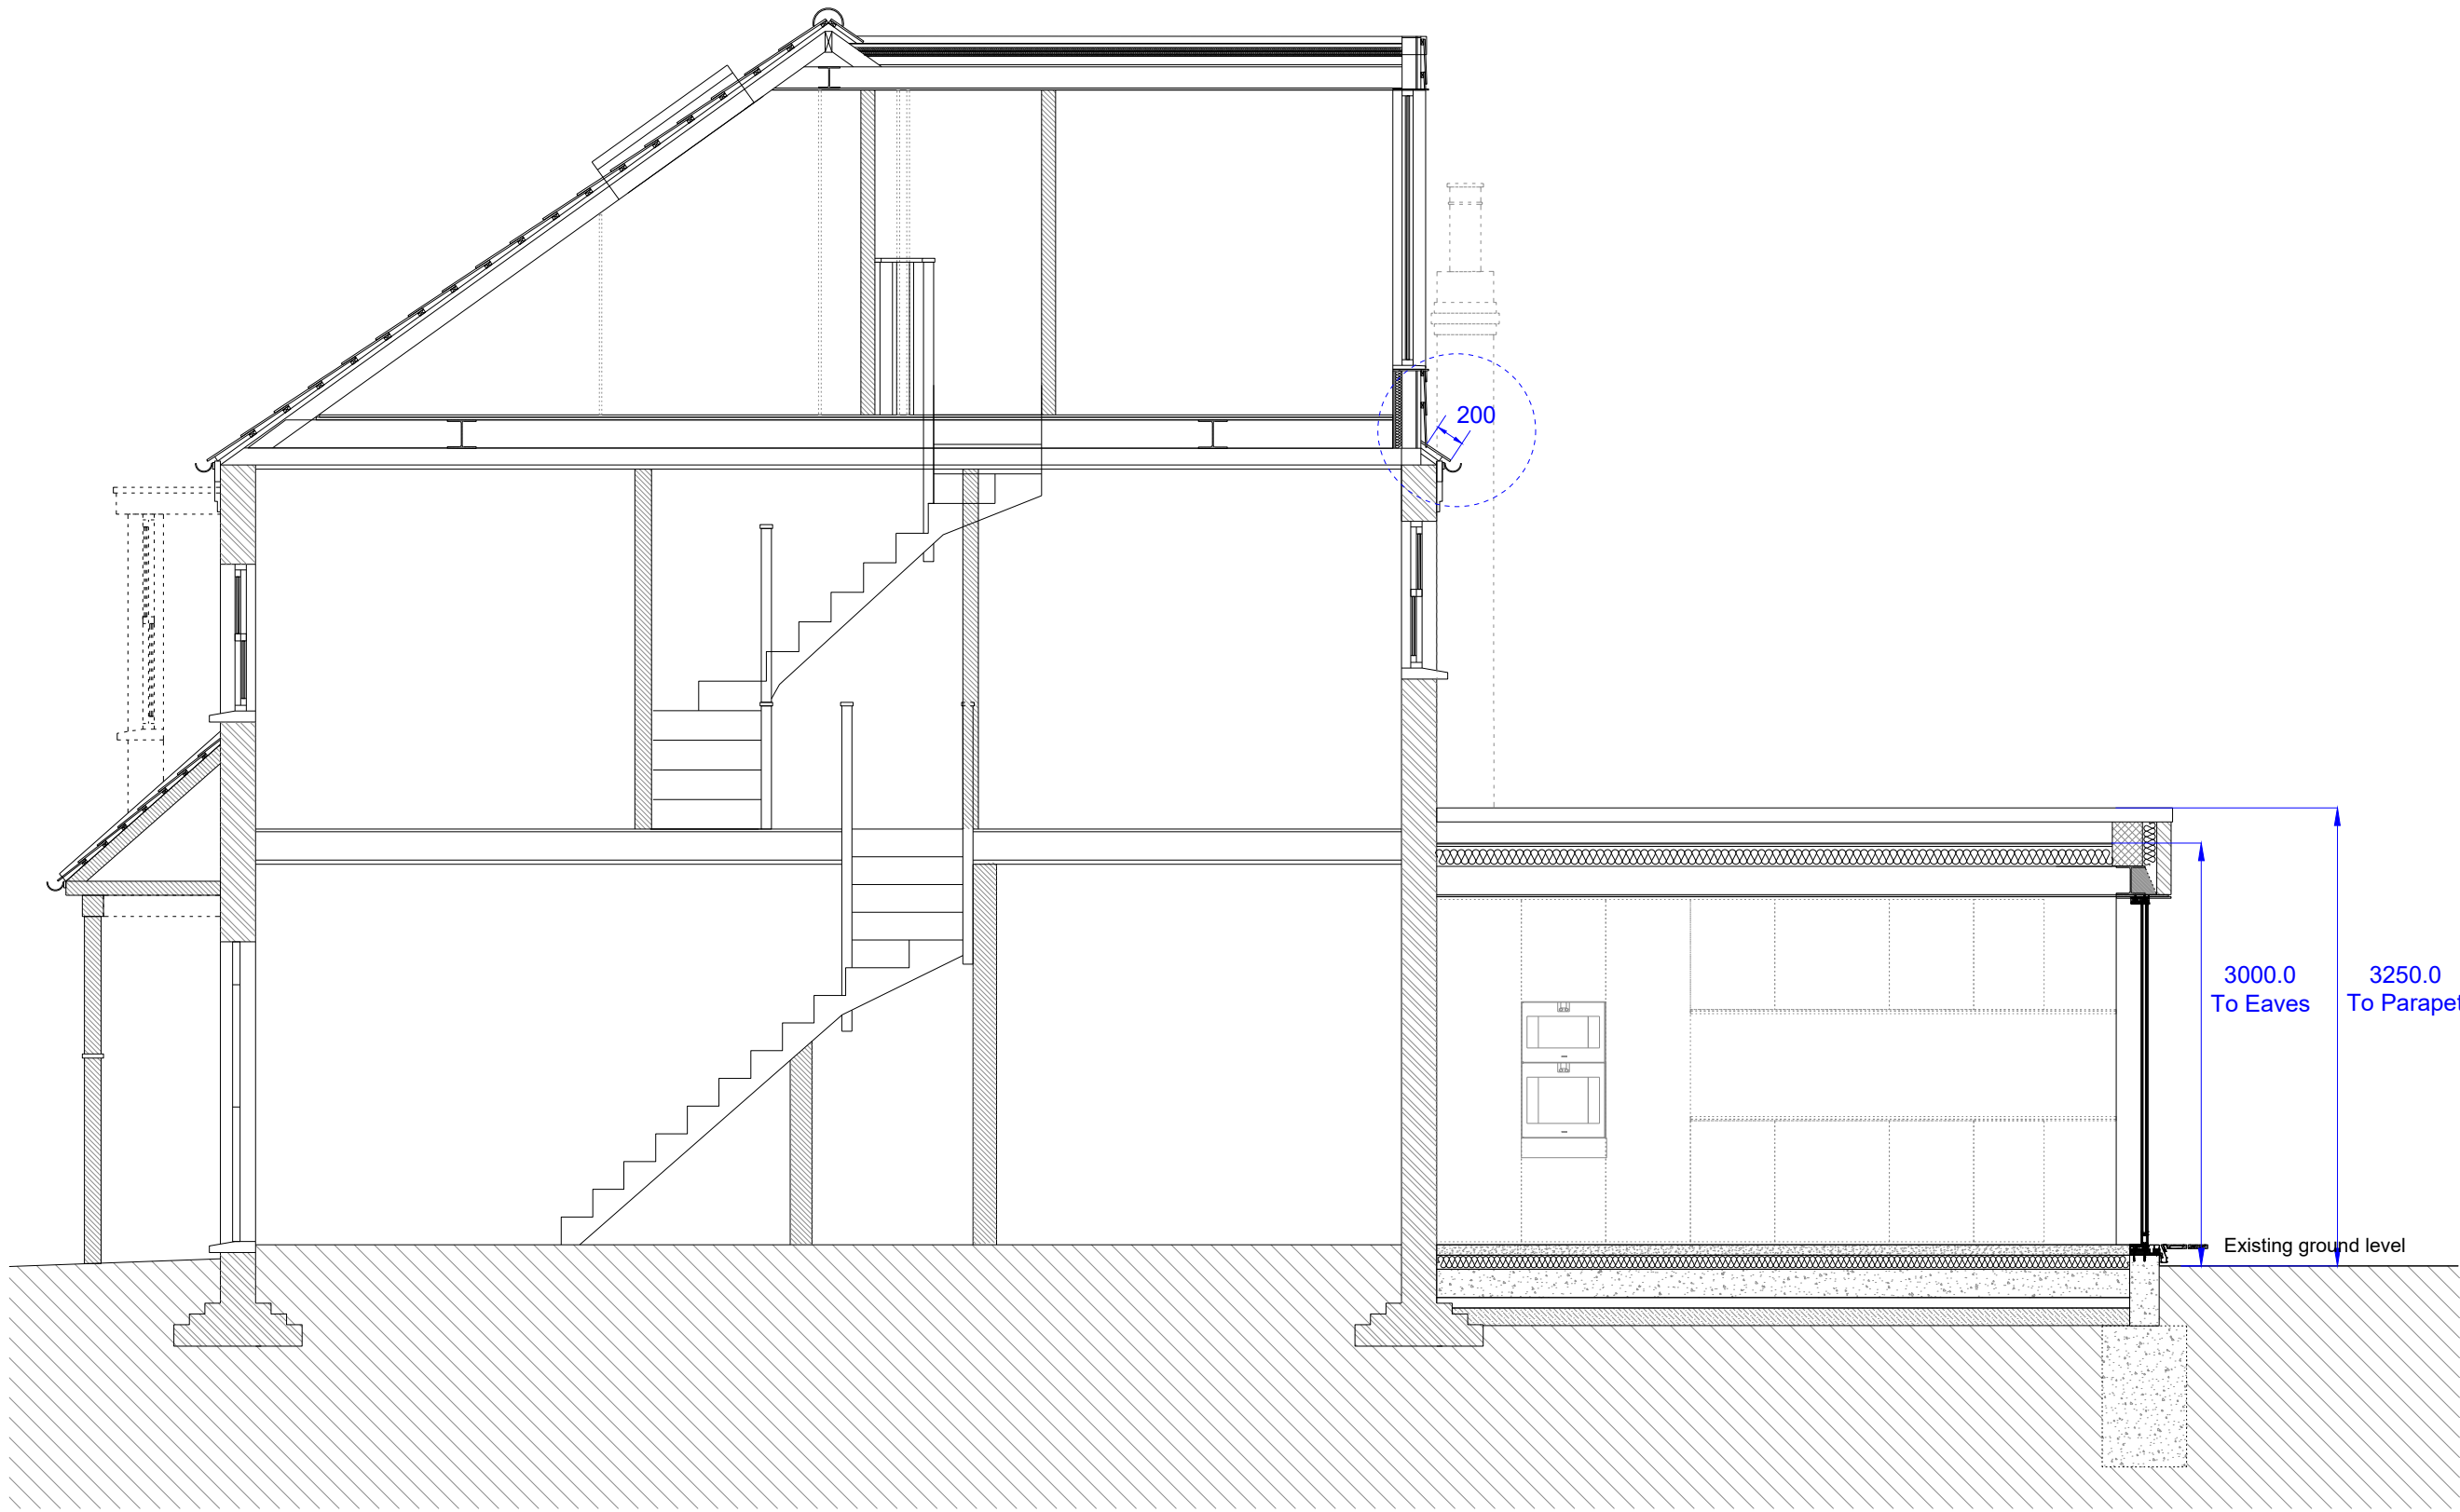

A
A

Side Section - Proposed
1:50 @ A3

GENERAL NOTES:
Do not scale from drawings.
Errors to be reported immediately to the Architect.
To be read in conjunction with all relevant Architects',
Services and Structural Engineers' drawings.
All Existing site, tree and building information has been compiled from
different sources. All dimensions to be checked on site.

0m 1m 4m 6m 8m

Rev	Date	Description	By	Check	App


williamIcarter ^{ltd}
First Floor
9 Belsize Park
London NW3 4ES
T +44 (0)20 7813 3349
F +44 (0)20 7100 8217
E info@william-carter.com
I www.william-carter.com

Client:
Makin Polya

Project:
**72 Priory Road
London N8 7EY**

Title:
Side Elevation - Proposed

Scale: **1:50@A3** Date: **Jan 2023**

Issue Status: **LDC**

Job No:	Drawing Number:	Rev:
118MR01	72PR/MP/2/P6	A