



EXISTING PLANS

PLANNING APPLICATION - MAY 2023

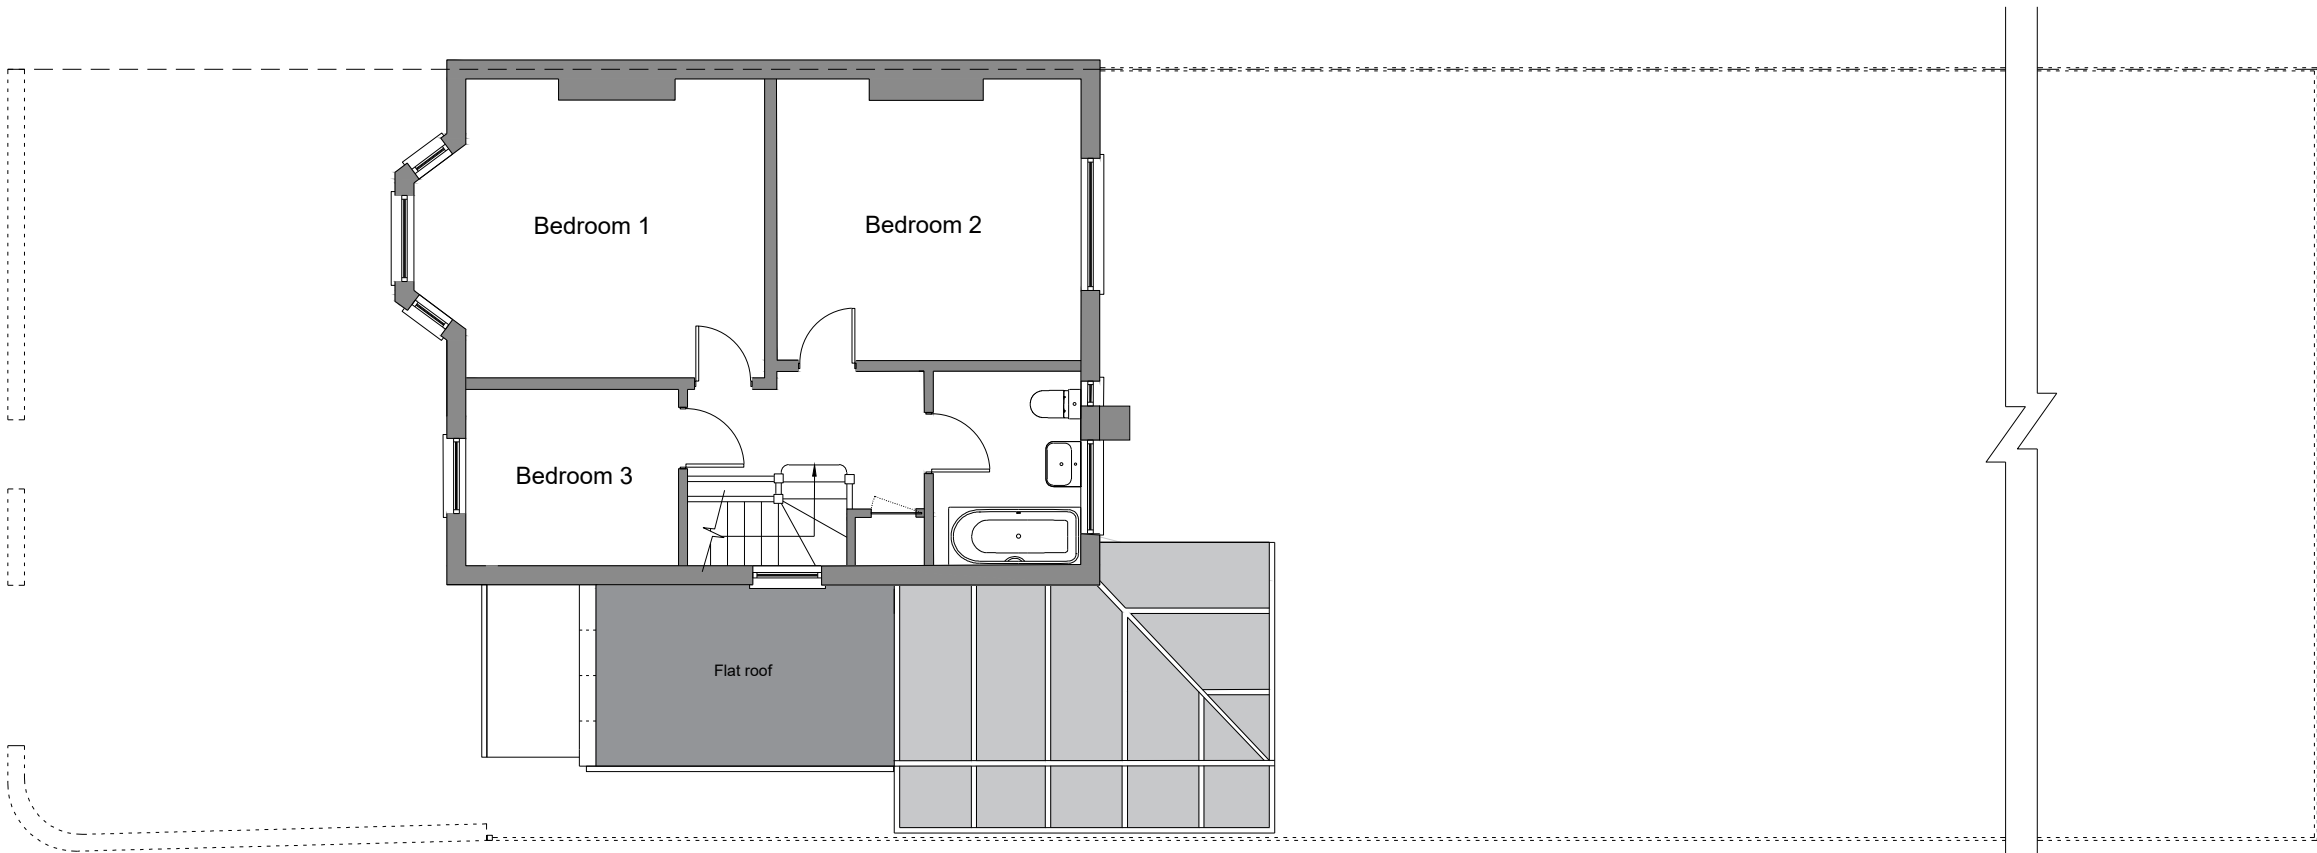


First Floor
1:100 @ A3

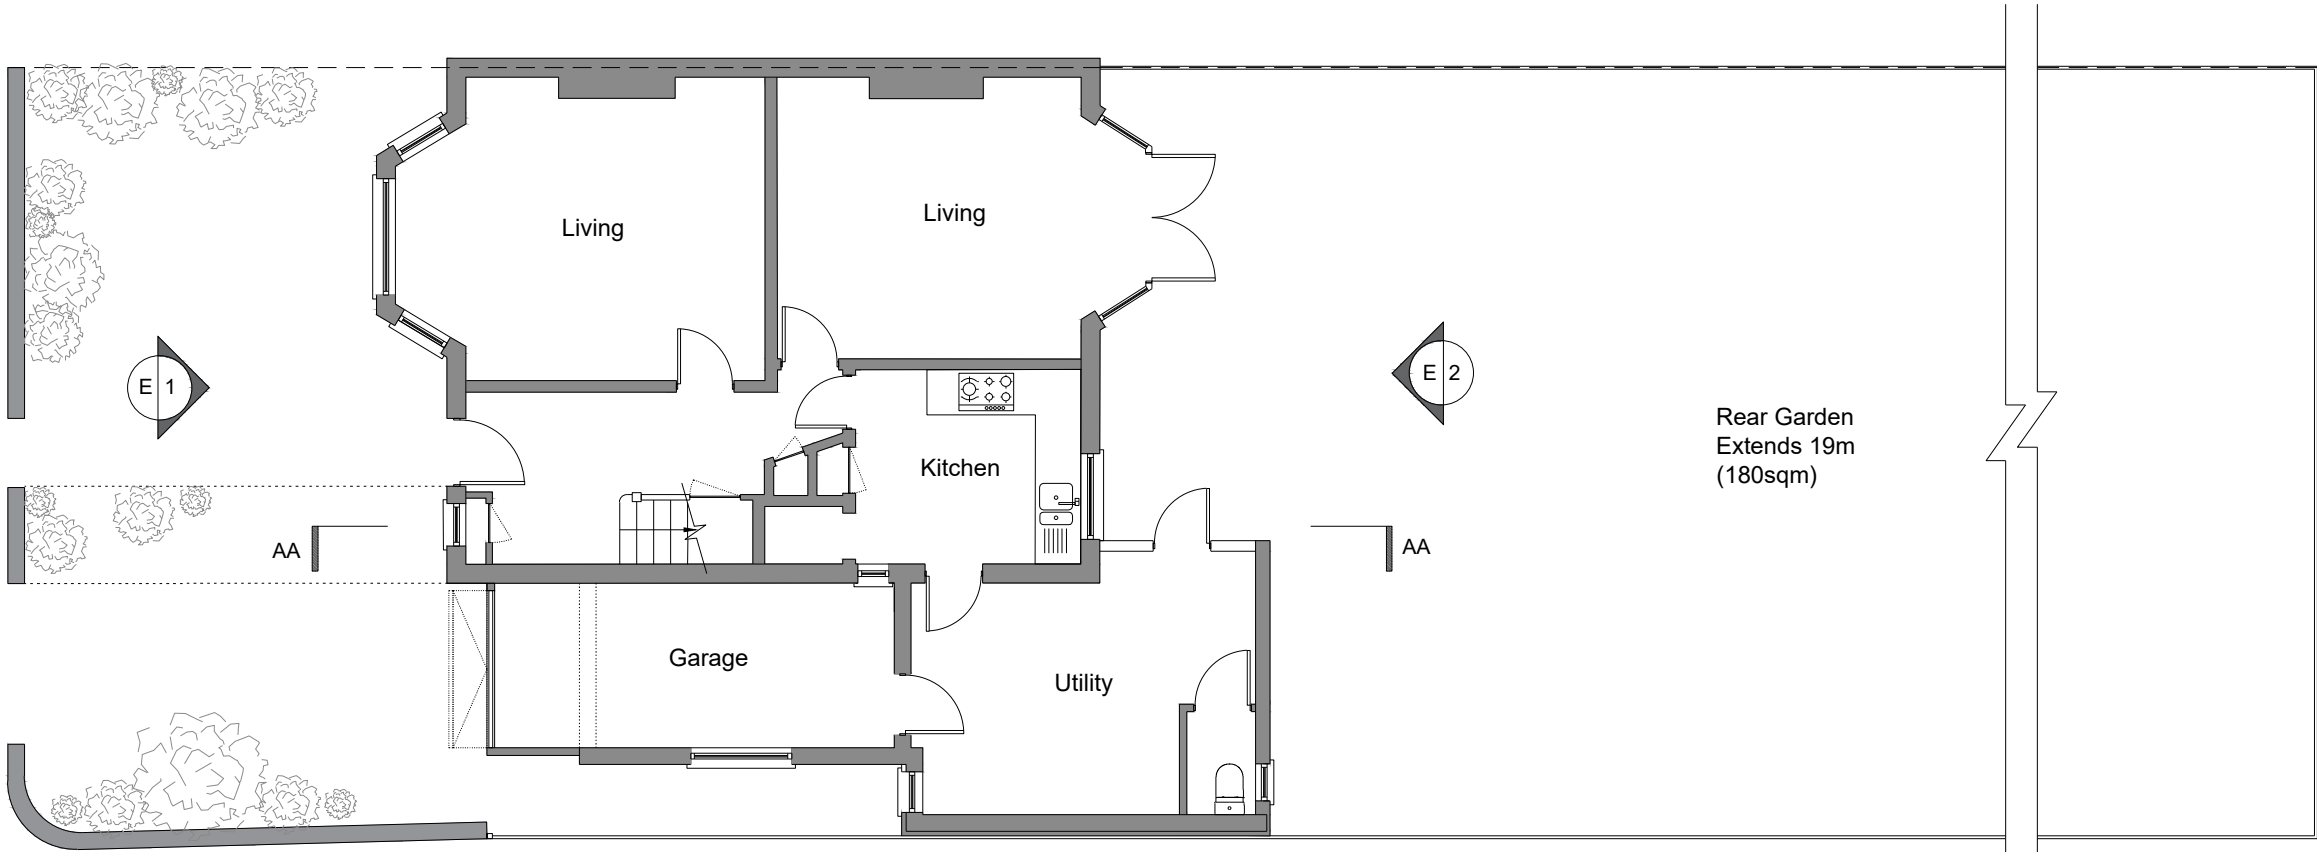

Ground Floor
1:100 @ A3

GENERAL NOTES:
Do not scale from drawings.
Errors to be reported immediately to the Architect.
To be read in conjunction with all relevant Architects',
Services and Structural Engineers' drawings.
All Existing site, tree and building information has been compiled from
different sources. All dimensions to be checked on site.

 

Rev	Date	Description	By	Check	App


williamIcarter ^{ltd}
First Floor
9 Belsize Park
London NW3 4ES
T +44 (0)20 7813 3349
F +44 (0)20 7100 8217
E info@william-carter.com
I www.william-carter.com

Client:
Makin Polya


Project:
**72 Priory Road
London N8 7EY**

Title:
Floor Plans 1 - Existing


Scale: 1:100@A3 Date: Jan 2023

Issue Status: LDC


Job No:	Drawing Number:	Rev:
72PR01	72PR/MP/2/E1	A

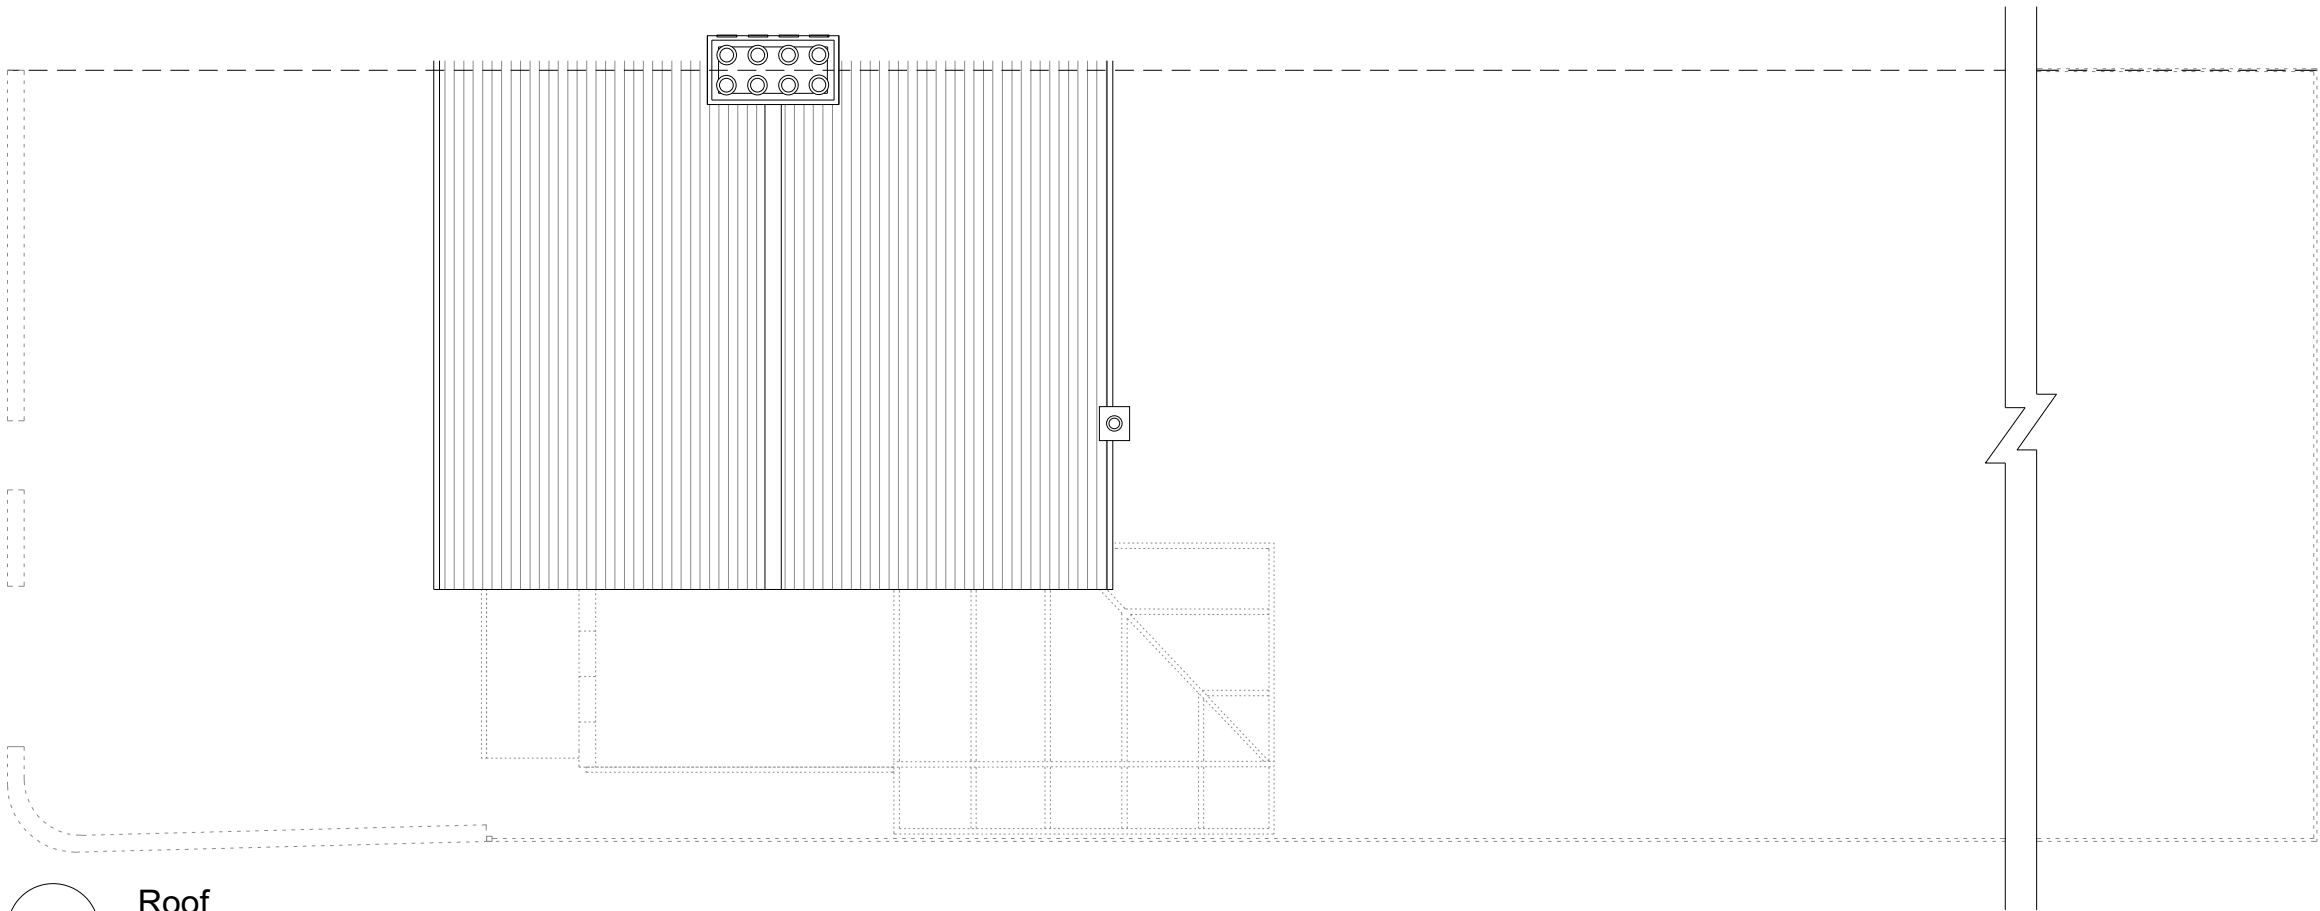

Roof
1:100 @ A3

 

GENERAL NOTES:
Do not scale from drawings.
Errors to be reported immediately to the Architect.
To be read in conjunction with all relevant Architects',
Services and Structural Engineers' drawings.
All Existing site, tree and building information has been compiled from
different sources. All dimensions to be checked on site.

 

Rev	Date	Description	By	Check	App



williamIcarter ^{ltd}

First Floor
9 Belsize Park
London NW3 4ES

T +44 (0)20 7813 3349
F +44 (0)20 7100 8217
E info@william-carter.com
I www.william-carter.com

Client:
Makin Polya

Project:
**72 Priory Road
London N8 7EY**

Title:
Floor Plans 2 - Existing

Scale: 1:100@A3	Date: Jan 2023
Issue Status: LDC	
Job No: 72PR01	Drawing Number: 72PR/MP/2/E2
	Rev: A



E
1 **Front Elevation**
1:50 @ A3

GENERAL NOTES:

Do not scale from drawings.

Errors to be reported immediately to the Architect.

To be read in conjunction with all relevant Architects', Services and Structural Engineers' drawings.

All Existing site, tree and building information has been compiled from different sources. All dimensions to be checked on site.

0m 1m 4m 6m 8m

Rev	Date	Description	By	Check	App



william I carter ^{ltd}

First Floor
9 Belsize Park
London NW3 4ES

T +44 (0)20 7813 3349
F +44 (0)20 7100 8217
E info@william-carter.com
I www.william-carter.com

Client:

Makin Polya

Project:

**72 Priory Road
London N8 7EY**

Title:

Front Elevation - Existing

Scale: **1:50@A3** Date: **Jan 2023**

Issue Status: **LDC**

Job No:	Drawing Number:	Rev:
72PR01	72PR/MP/2/E3	A



E
2 **Rear Elevation**
1:50 @ A3

GENERAL NOTES:
Do not scale from drawings.
Errors to be reported immediately to the Architect.
To be read in conjunction with all relevant Architects',
Services and Structural Engineers' drawings.
All Existing site, tree and building information has been compiled from
different sources. All dimensions to be checked on site.

0m m 4m 6m 8m

Rev	Date	Description	By	Check App



william I carter ^{ltd}


First Floor
9 Belsize Park
London NW3 4ES
T +44 (0)20 7813 3349
F +44 (0)20 7100 8217
E info@william-carter.com
I www.william-carter.com

Client:
Makin Polya

Project:
**72 Priory Road
London N8 7EY**

Title:
Rear Elevation - Existing

Scale: 1:50@A3	Date: Jan 2023
Issue Status: LDC	
Job No: 118MR01	Drawing Number: 72PR/MP/2/E4
Rev: A	

 

Rev	Date	Description	By	Check	App



Makin Polya

Side Elevation - Existing

Scale: 1:100@A3	Date: Jan 2023	
Issue Status: LDC		
Job No: 72PR01	Drawing Number: 72PR/MP/2/E5	Rev: A

