



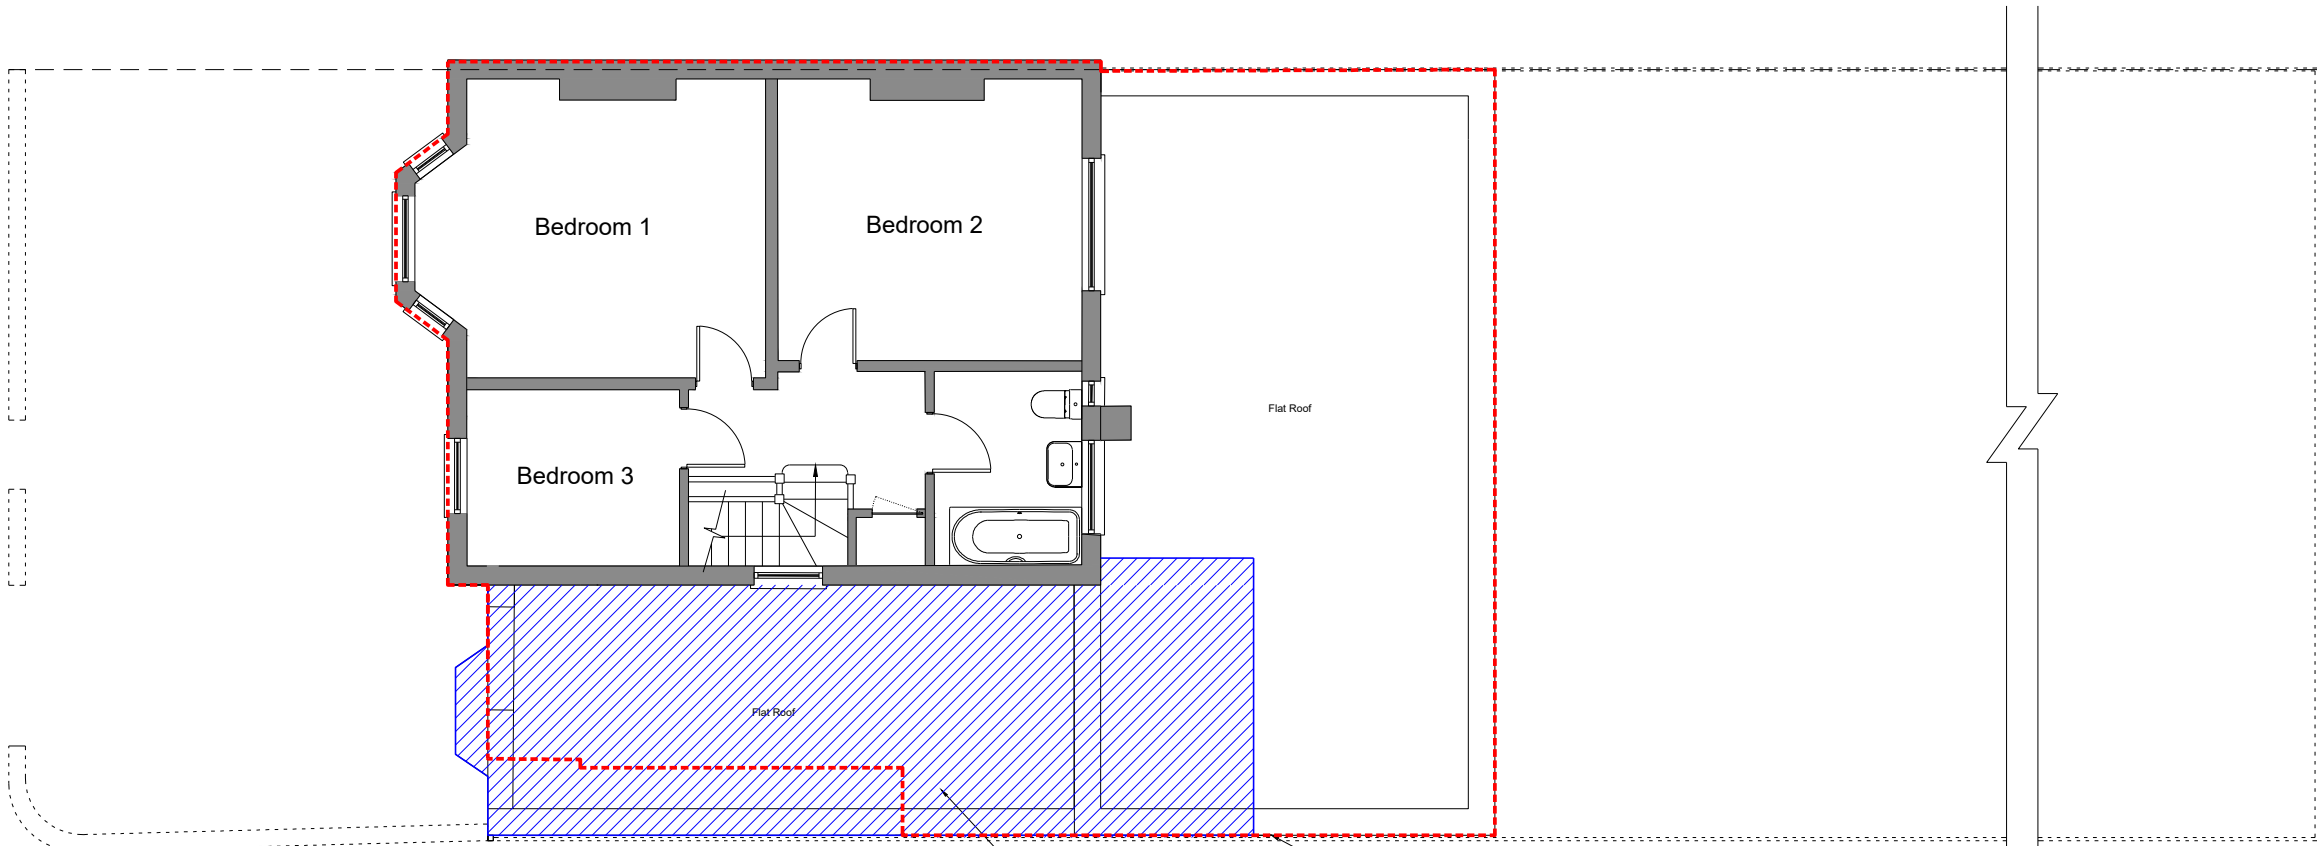


First Floor  
1:100 @ A3

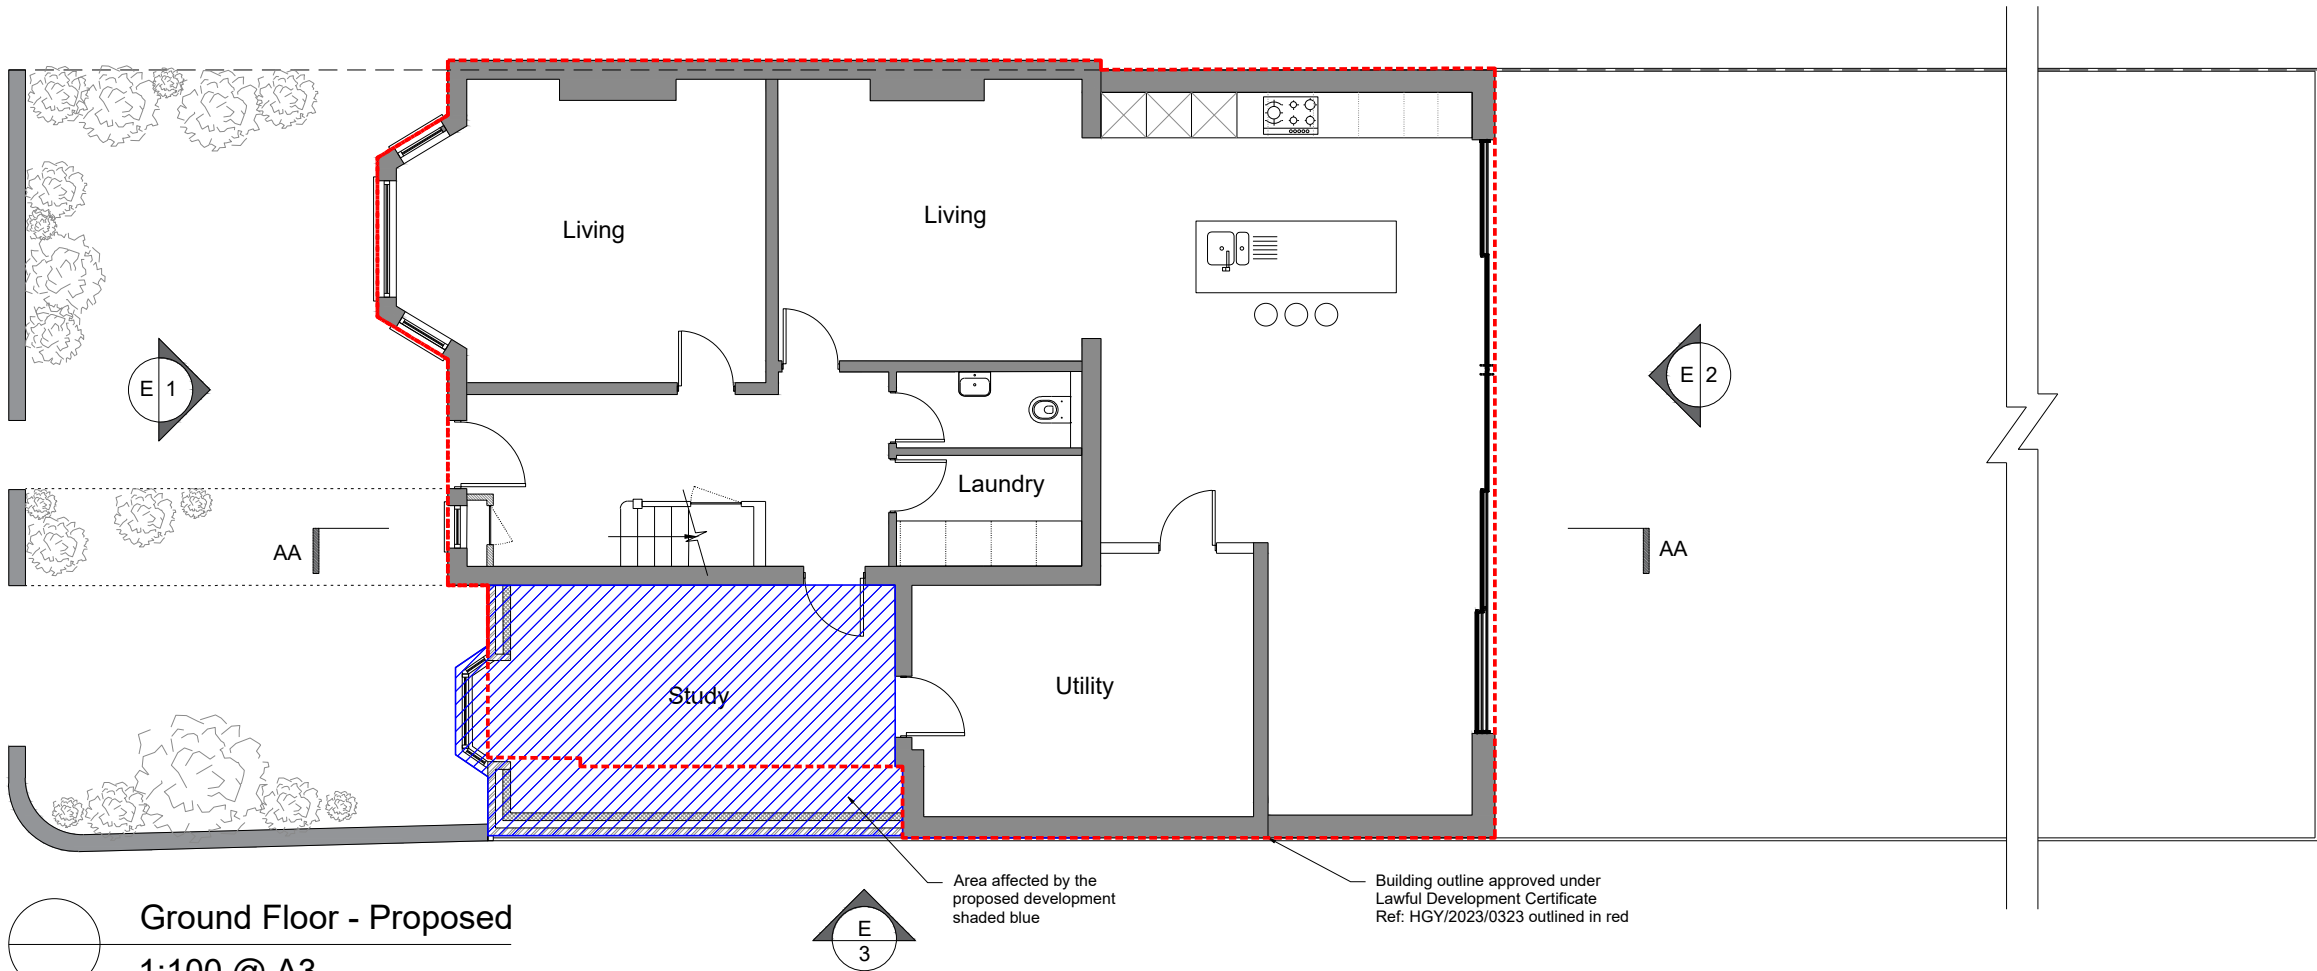

Ground Floor - Proposed  
1:100 @ A3

GENERAL NOTES:  
Do not scale from drawings.  
Errors to be reported immediately to the Architect.  
To be read in conjunction with all relevant Architects', Services and Structural Engineers' drawings.  
All Existing site, tree and building information has been compiled from different sources. All dimensions to be checked on site.

 

| Rev | Date | Description | By | Check | App |
|-----|------|-------------|----|-------|-----|
|     |      |             |    |       |     |
|     |      |             |    |       |     |
|     |      |             |    |       |     |
|     |      |             |    |       |     |

  
**william I carter** <sup>ltd</sup>  
First Floor  
9 Belsize Park  
London NW3 4ES  
T +44 (0)20 7813 3349  
F +44 (0)20 7100 8217  
E info@william-carter.com  
I www.william-carter.com

Client:  
**Makin Polya**

Project:  
**72 Priory Road  
London N8 7EY**

Title:  
**Floor Plans 1 - Proposed /  
Approved**

Scale: 1:100@A3 Date: May 2023

Issue Status: Planning

|         |                 |      |
|---------|-----------------|------|
| Job No: | Drawing Number: | Rev: |
| 118MR01 | 72PR/MP/P/P7    | A    |