




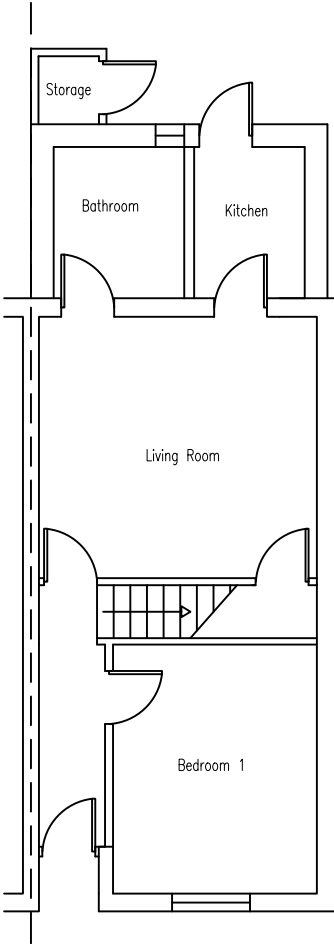


Existing Ground Floor

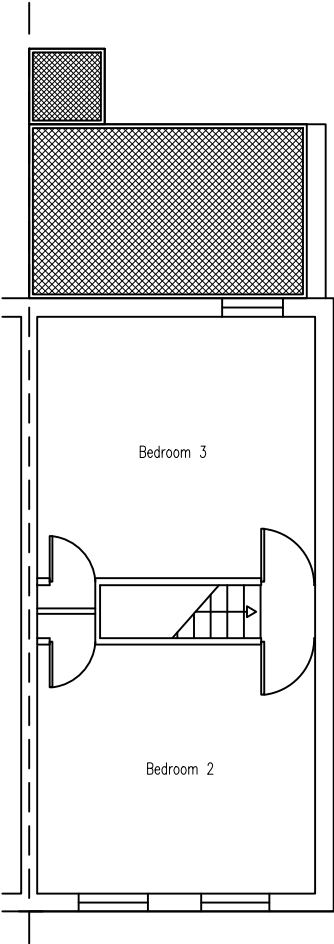

Existing First Floor

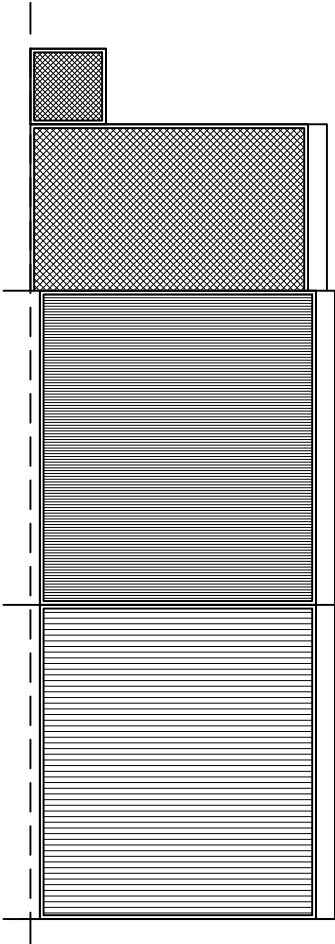

Existing Roof Plan

 

Title Plans	Scale 1:100	Paper Size A3	PLANNING			
	Project Address: 15 Reform Row, Bruce Grove N17	Client: Klajti Pustina	DATE 05/2023	Drawn JVF	Drawing Number PL101	Rev -

FIGURED DIMENSIONS MAY BE TAKEN FROM THIS DRAWING. ALL DIMENSIONS TO BE CHECKED AND CONFIRMED ON SITE



Planning & Design * Structural Engineering * Party wall Matters
42 Roding Road, London E5 0DW
Mob: 07792243190 * Web: www.JVFLondon.co.uk * Email: josh@JVFLondon.co.uk