




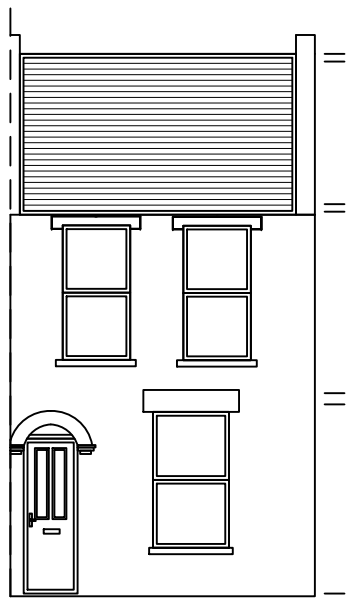


Existing Front Elevation

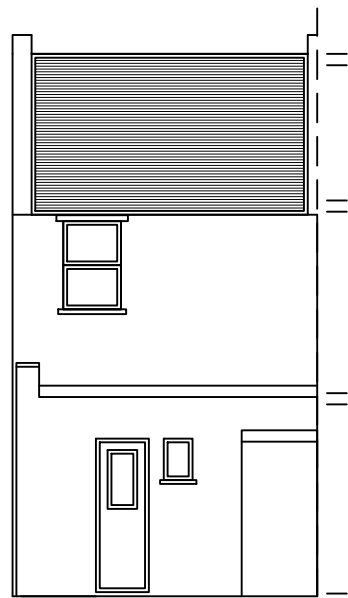


Existing Rear Elevation

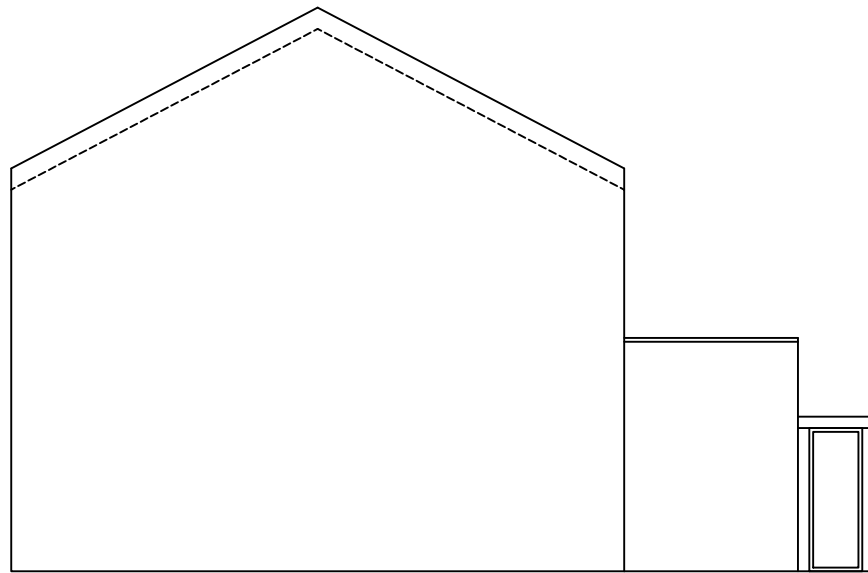

Existing Side Elevation

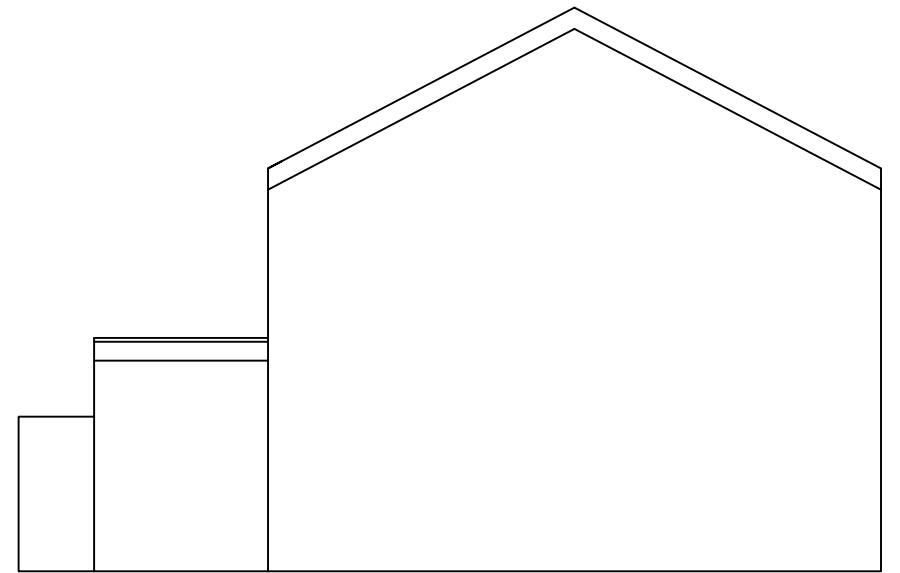

Existing Side Elevation (1)

 

Title Elevations	Scale 1:100	Paper Size A3	PLANNING			
	Project Address: 15 Reform Row, Bruce Grove N17	Client: Klajti Pustina	DATE 05/2023	Drawn JVF	Drawing Number PL111	Rev -

FIGURED DIMENSIONS MAY BE TAKEN FROM THIS DRAWING. ALL DIMENSIONS TO BE CHECKED AND COMFIRMED ON SITE



Planning & Design * Structural Engineering * Party wall Matters
42 Roding Road, London E5 ODW
Mob: [07792243190](tel:07792243190) * Web: www.JVFLondon.co.uk * Email: Josh@JVFLondon.co.uk