




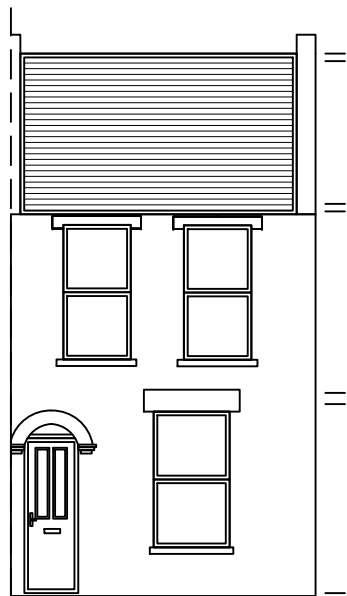


Proposed Front Elevation

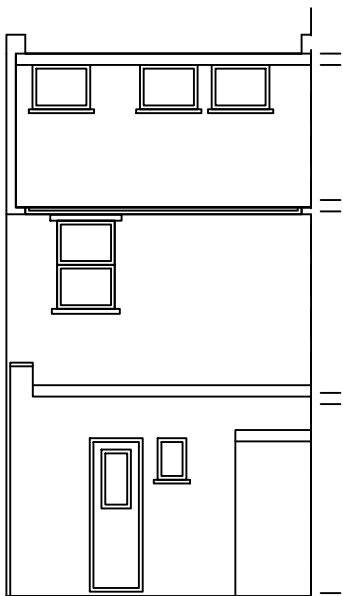


Proposed Rear Elevation

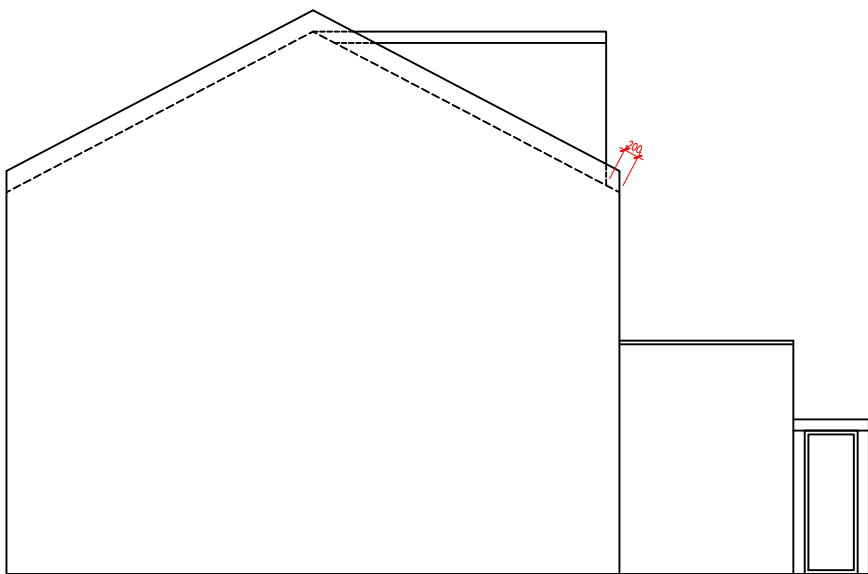

Proposed Side Elevation

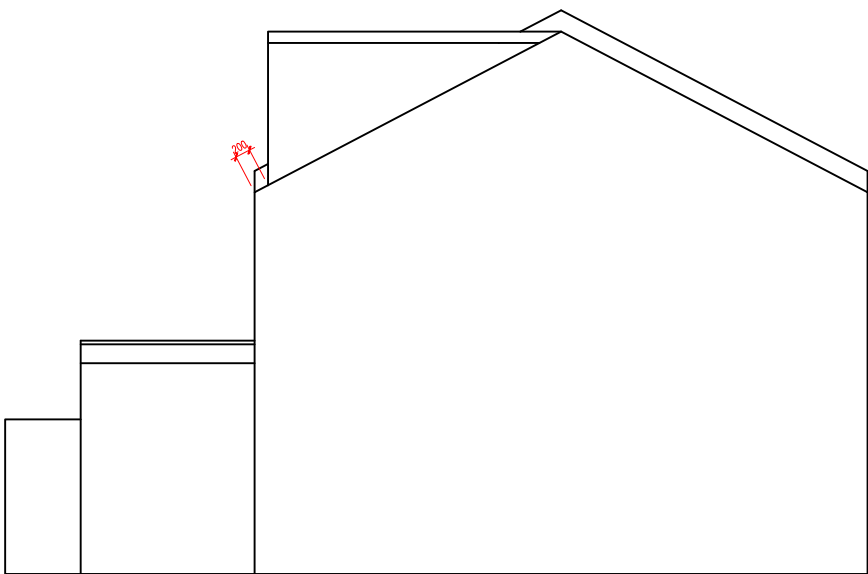

Proposed Side Elevation (1)

 

Title Elevations	Scale 1:100	Paper Size A3	PLANNING			
	Project Address: 15 Reform Row, Bruce Grove N17	Client: Klajti Pustina	DATE 05/2023	Drawn JVF	Drawing Number PL211	Rev -

FIGURED DIMENSIONS MAY BE TAKEN FROM THIS DRAWING. ALL DIMENSIONS TO BE CHECKED AND CONFIRMED ON SITE



Planning & Design * Structural Engineering * Party wall Matters
42 Roding Road, London E5 0DW
Mob: 07792243190 * Web: www.JVFLondon.co.uk * Email: Josh@JVFLondon.co.uk