


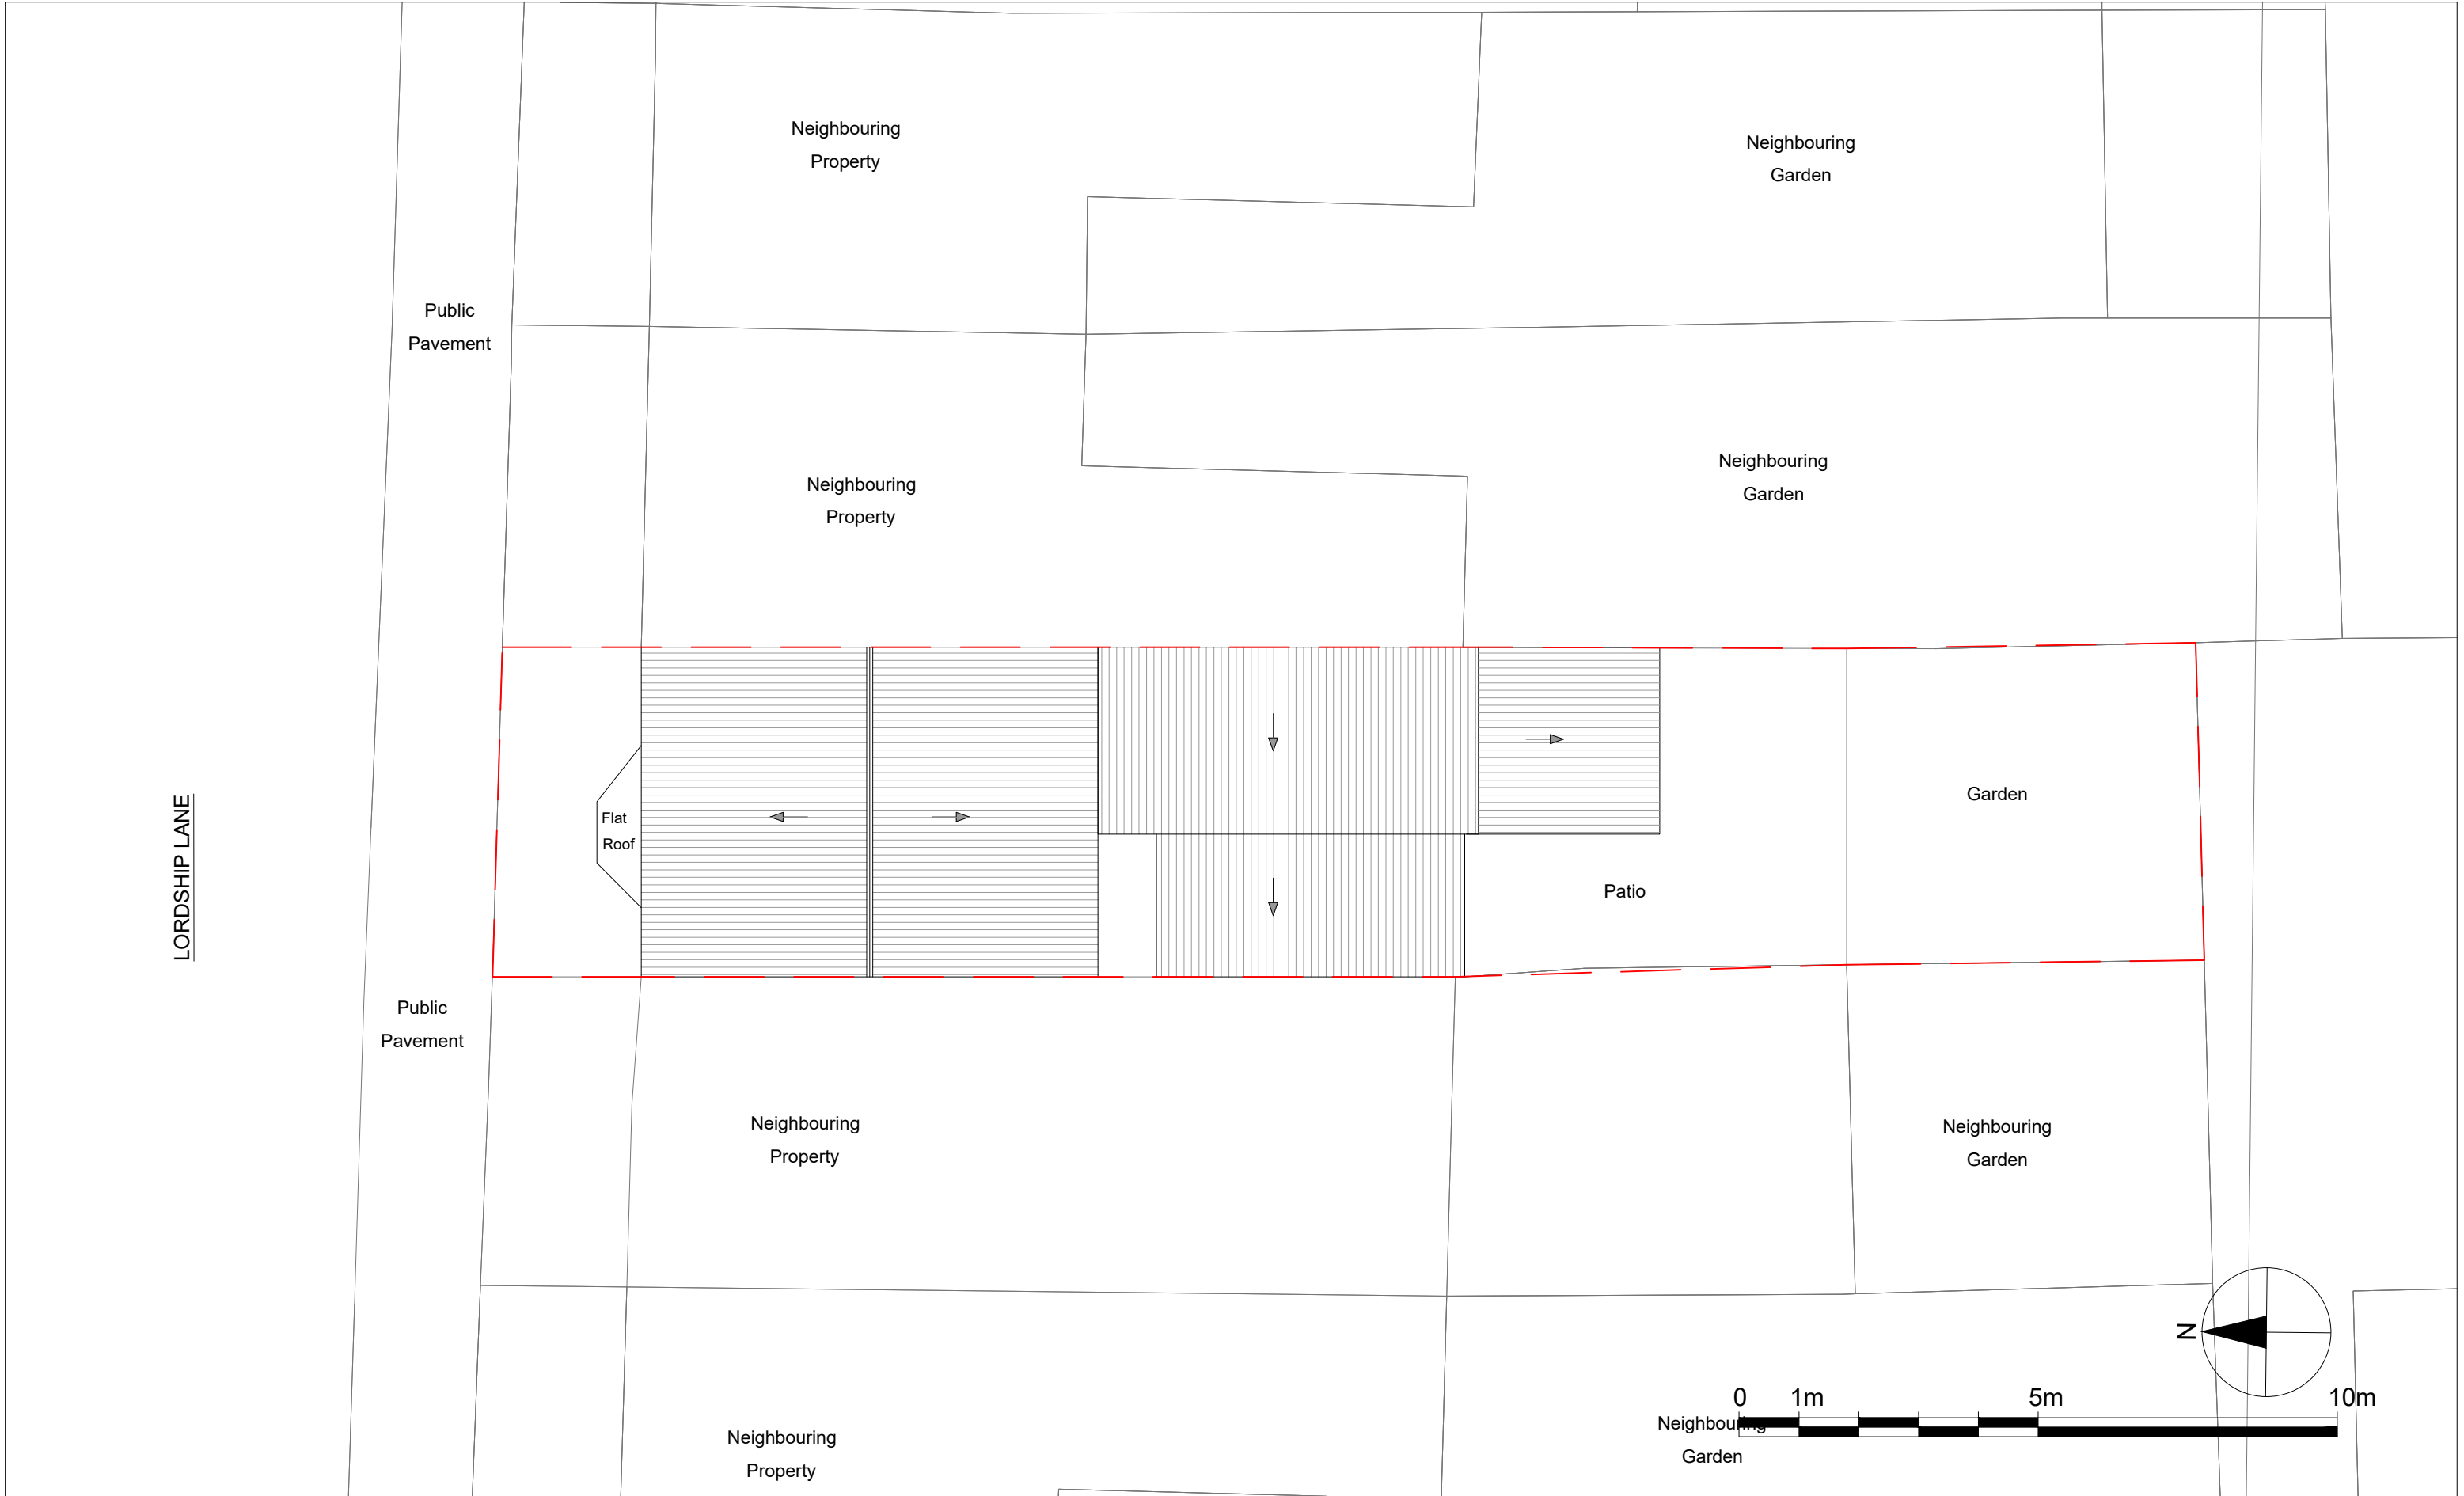

REVISIONS					PROJECT TITLE		DRAWING TITLE	
REV	DATE	DESCRIPTION	BY	CH	45 Lordship Lane, Tottenham		Proposed - Roof Plan	
							CLIENT	
					DATE	REVISION	DRAWING No.	SCALE @ A3
					May 2023	/	LDSLN-P102	1:100