



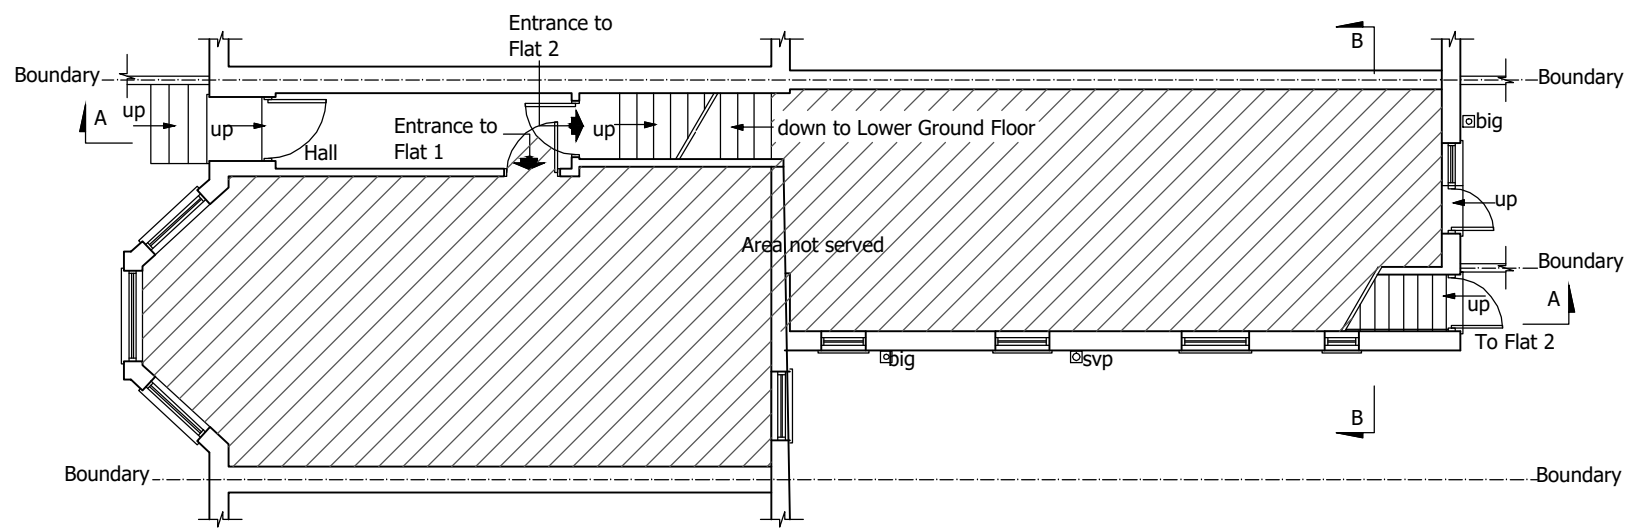

PROPOSED GROUND FLOOR PLAN

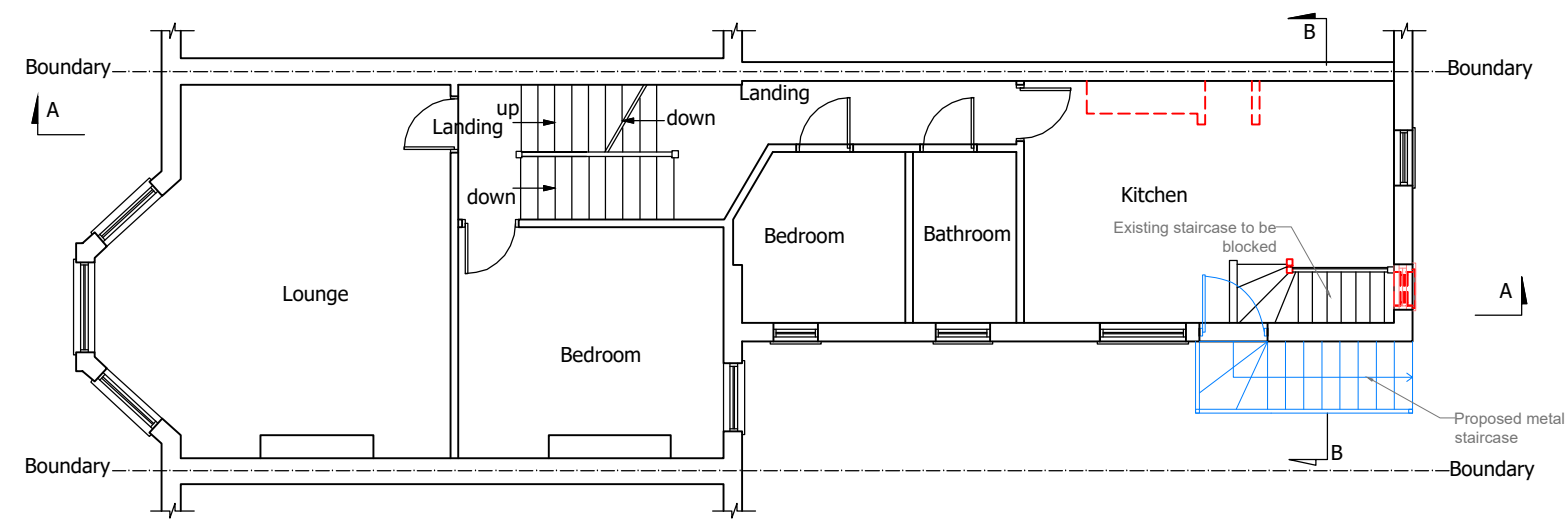


PROPOSED FIRST FLOOR PLAN




PROPOSED SIDE ELEVATION


WALLS / CEILINGS LEGEND:
EXISTING WALLS / CEILINGS
WALLS / PARTITIONS TO BE REMOVED
PROPOSED CAVITY WALLS
PROPOSED PARTITION WALLS

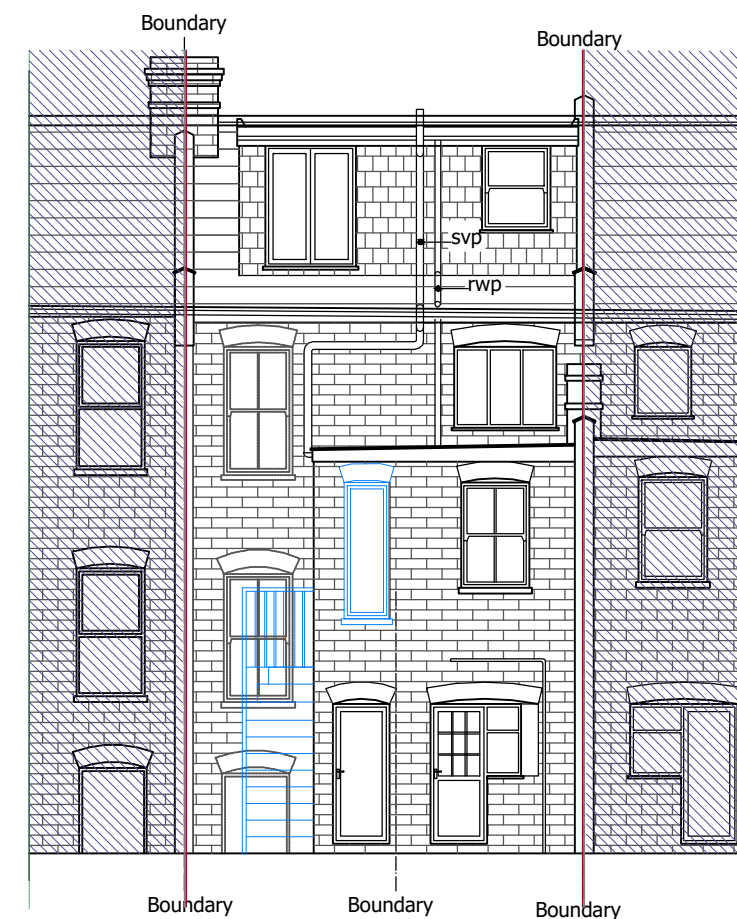


PROPOSED REAR ELEVATION

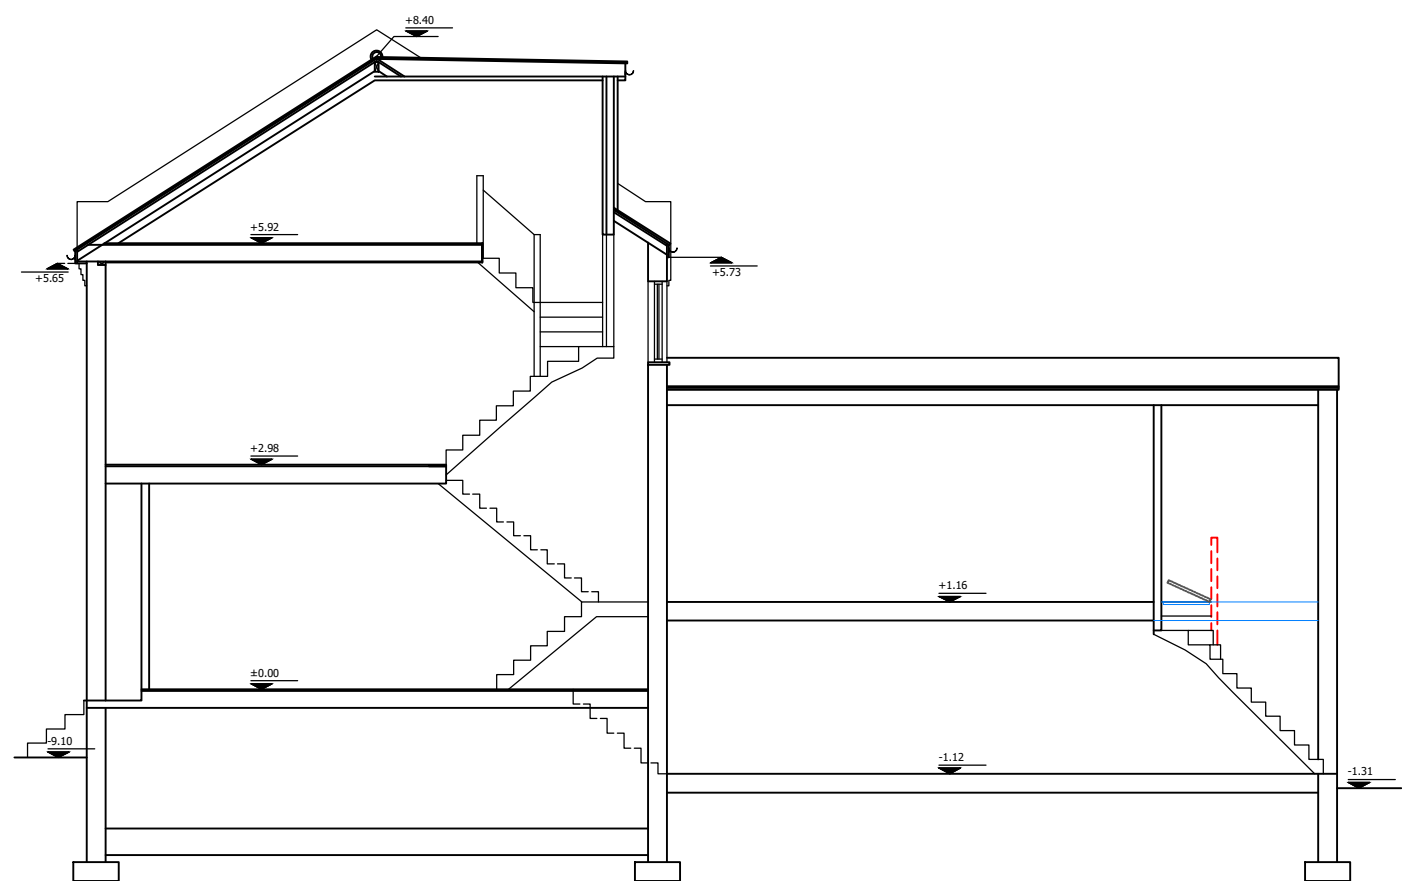

PROPOSED SECTION A-A

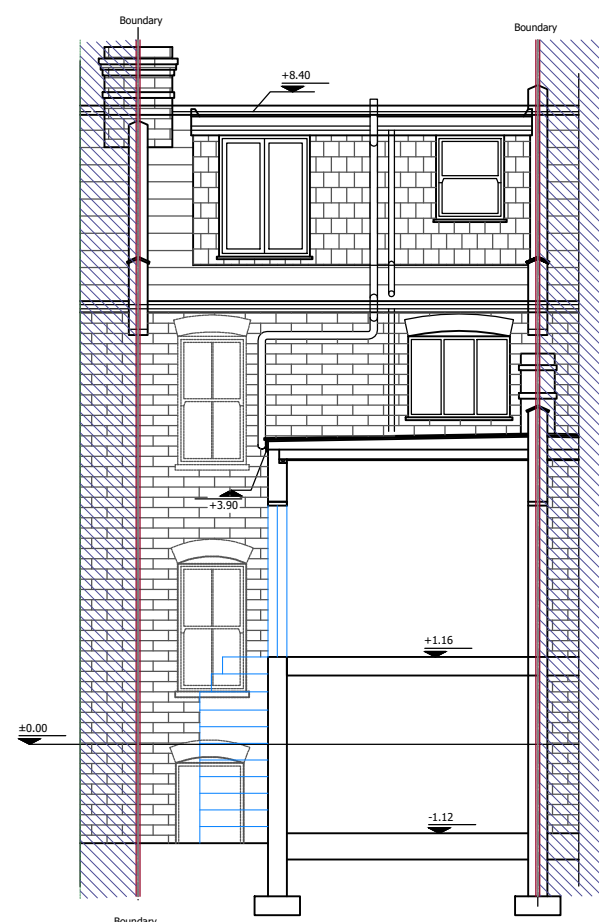

PROPOSED SECTION B-B

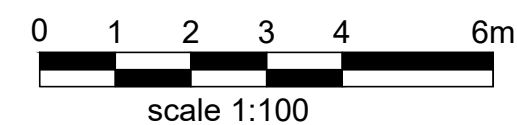

Rev.	Date	Revisions
1		

FOR PLANNING APPLICATION



ERA
ENGINEERS
Tel:07544326973
Email:aurora@eraengineers.co.uk

Drawings to be read in conjunction with all relevant documentation. Do not scale from this drawing. All written dimensions to be checked on site before work commences. Discrepancies, where identified, must be reported to ERA Engineers.

This drawing may be copied by an authorised officer of the Local Authority with the sole purpose to assist in the determination of Planning or Building Regulations application and may not be used for any other purpose unless otherwise agreed in writing.

Client Project	MS VEENA SHARMA Flat A 26 Falkland Road London N8 0NX		
Scale	1/100@A2	Date	2023
Drawn By	AT	Checked By	AT
Project No.	-	Drawing No.	A101
Drawing title PROPOSED PLANS AND ELEVATIONS			