



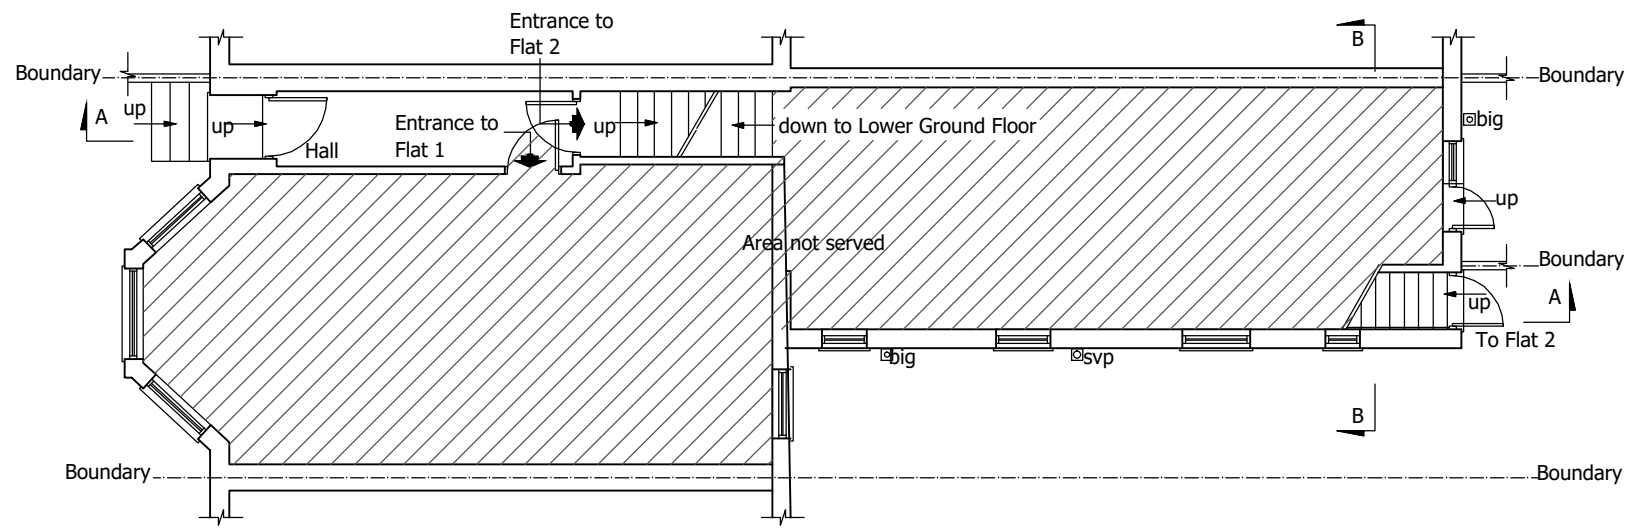


EXISTING GROUND FLOOR PLAN

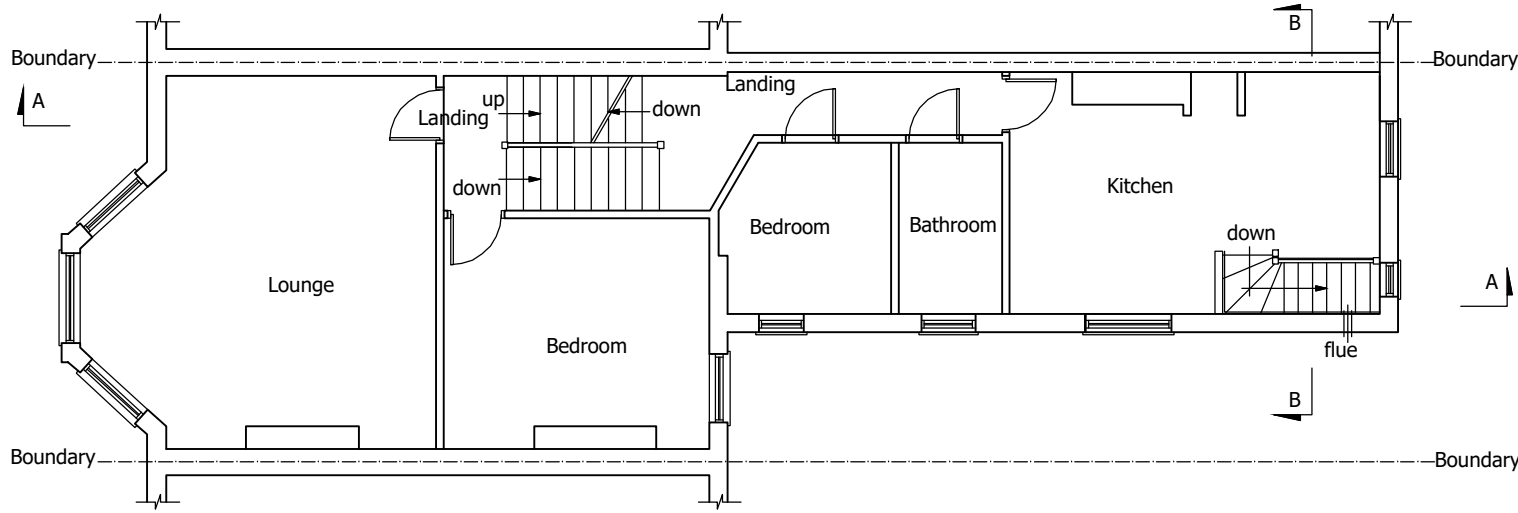


EXISTING FIRST FLOOR PLAN




EXISTING SIDE ELEVATION

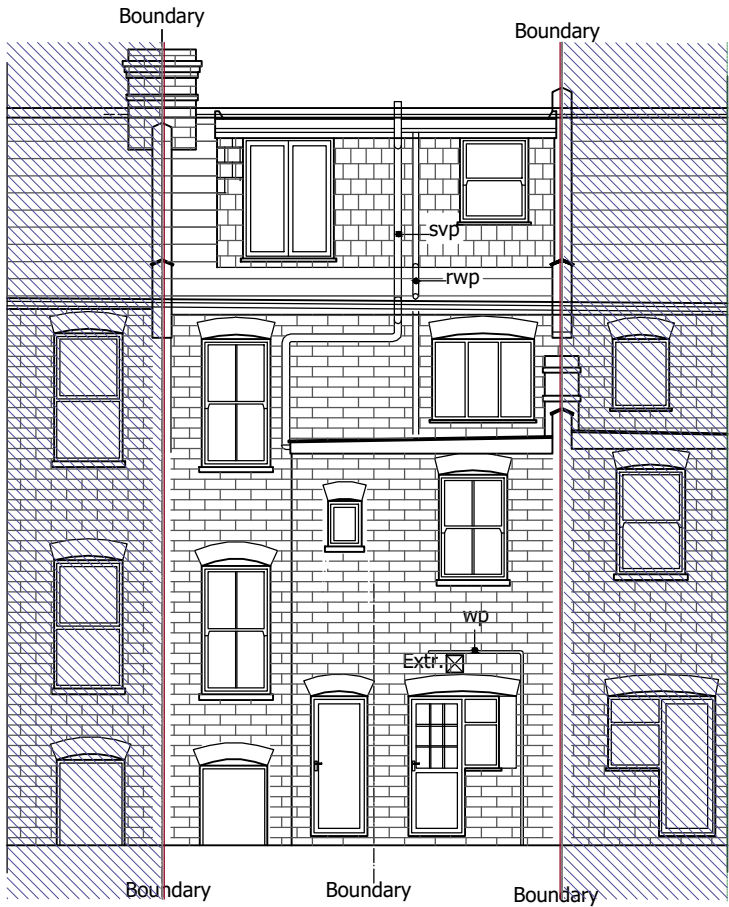

EXISTING REAR ELEVATION

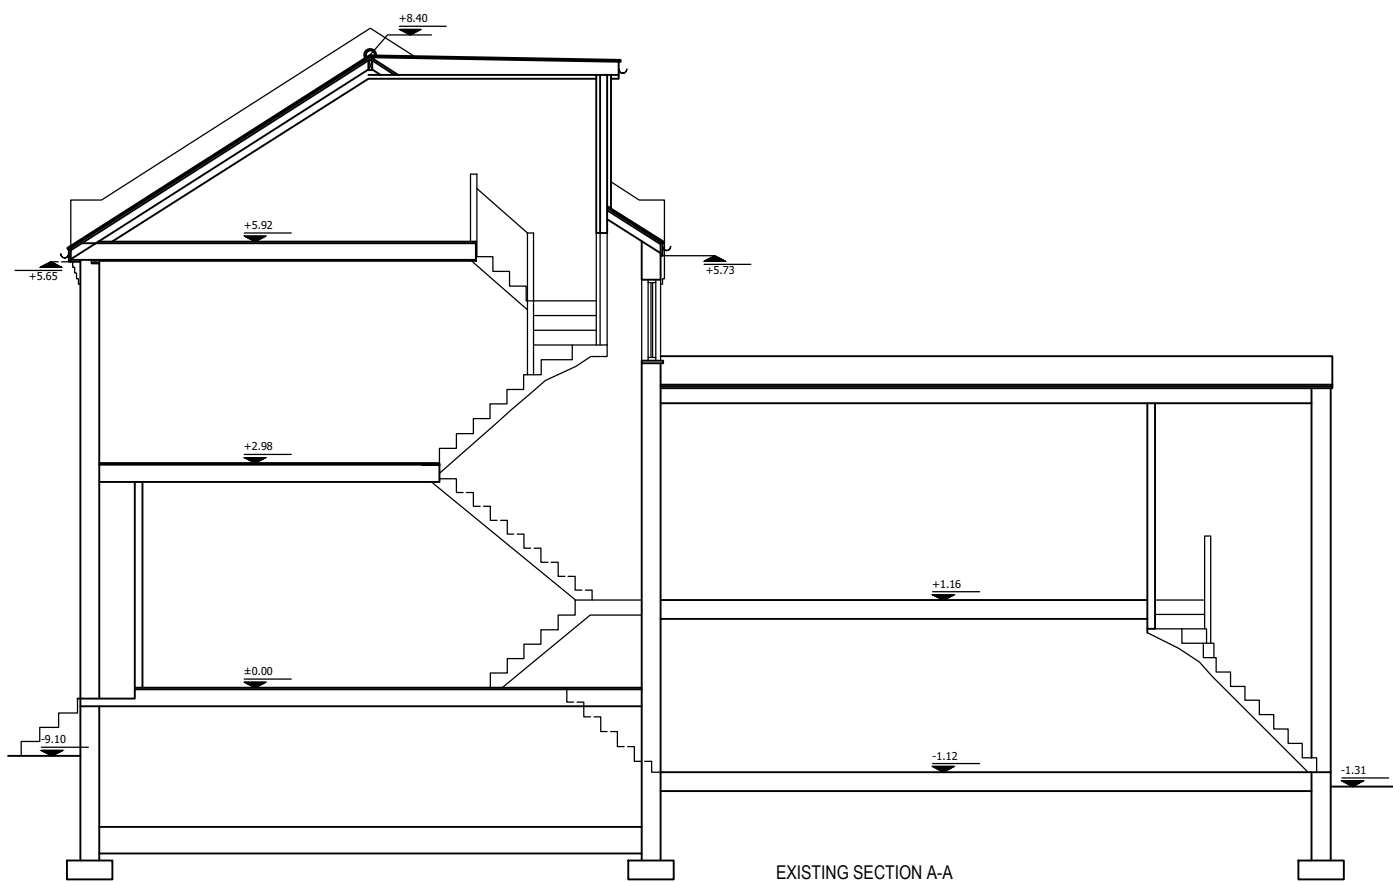

EXISTING SECTION A-A

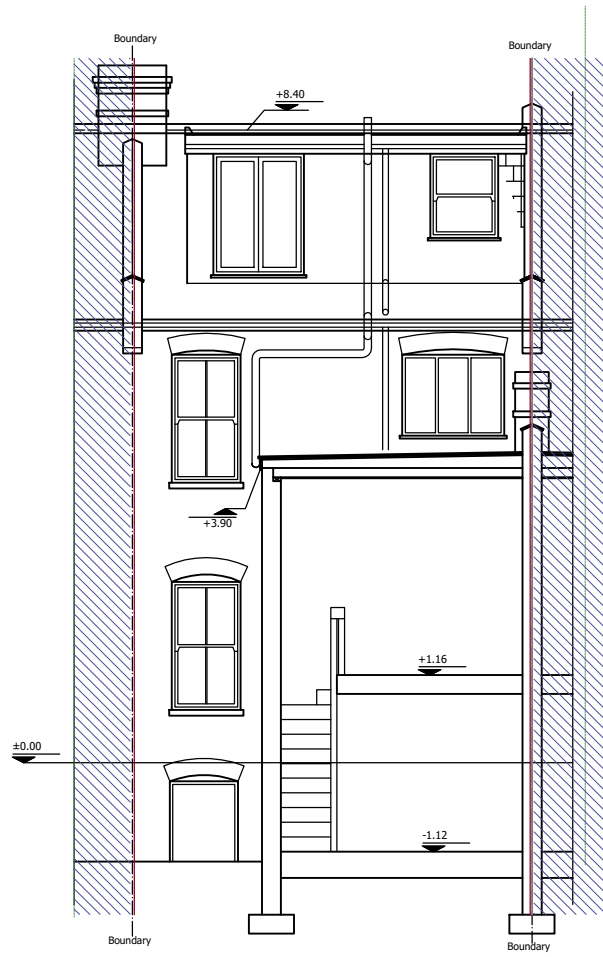

EXISTING SECTION B-B



Rev.	Date	Revisions
-	-	-

FOR PLANNING APPLICATION



ERA
ENGINEERS

Tel: 07544326973
Email: aurora@eraengineers.co.uk

Drawings to be read in conjunction with all relevant documentation. Do not scale from this drawing. All written dimensions to be checked on site before work commences. Discrepancies, where identified, must be reported to ERA Engineers.

This drawing may be copied by an authorised officer of the Local Authority with the sole purpose to assist in the determination of Planning or Building Regulations application and may not be used for any other purpose unless otherwise agreed in writing.

Client Project	MS VEENA SHARMA Flat A 26 Falkland Road London N8 0NX		
Scale	1/100@A2	Date	2023
Drawn By	AT	Checked By	AT
Project No.	-	Drawing No.	A100
Drawing title EXISTING PLANS AND ELEVATIONS			